


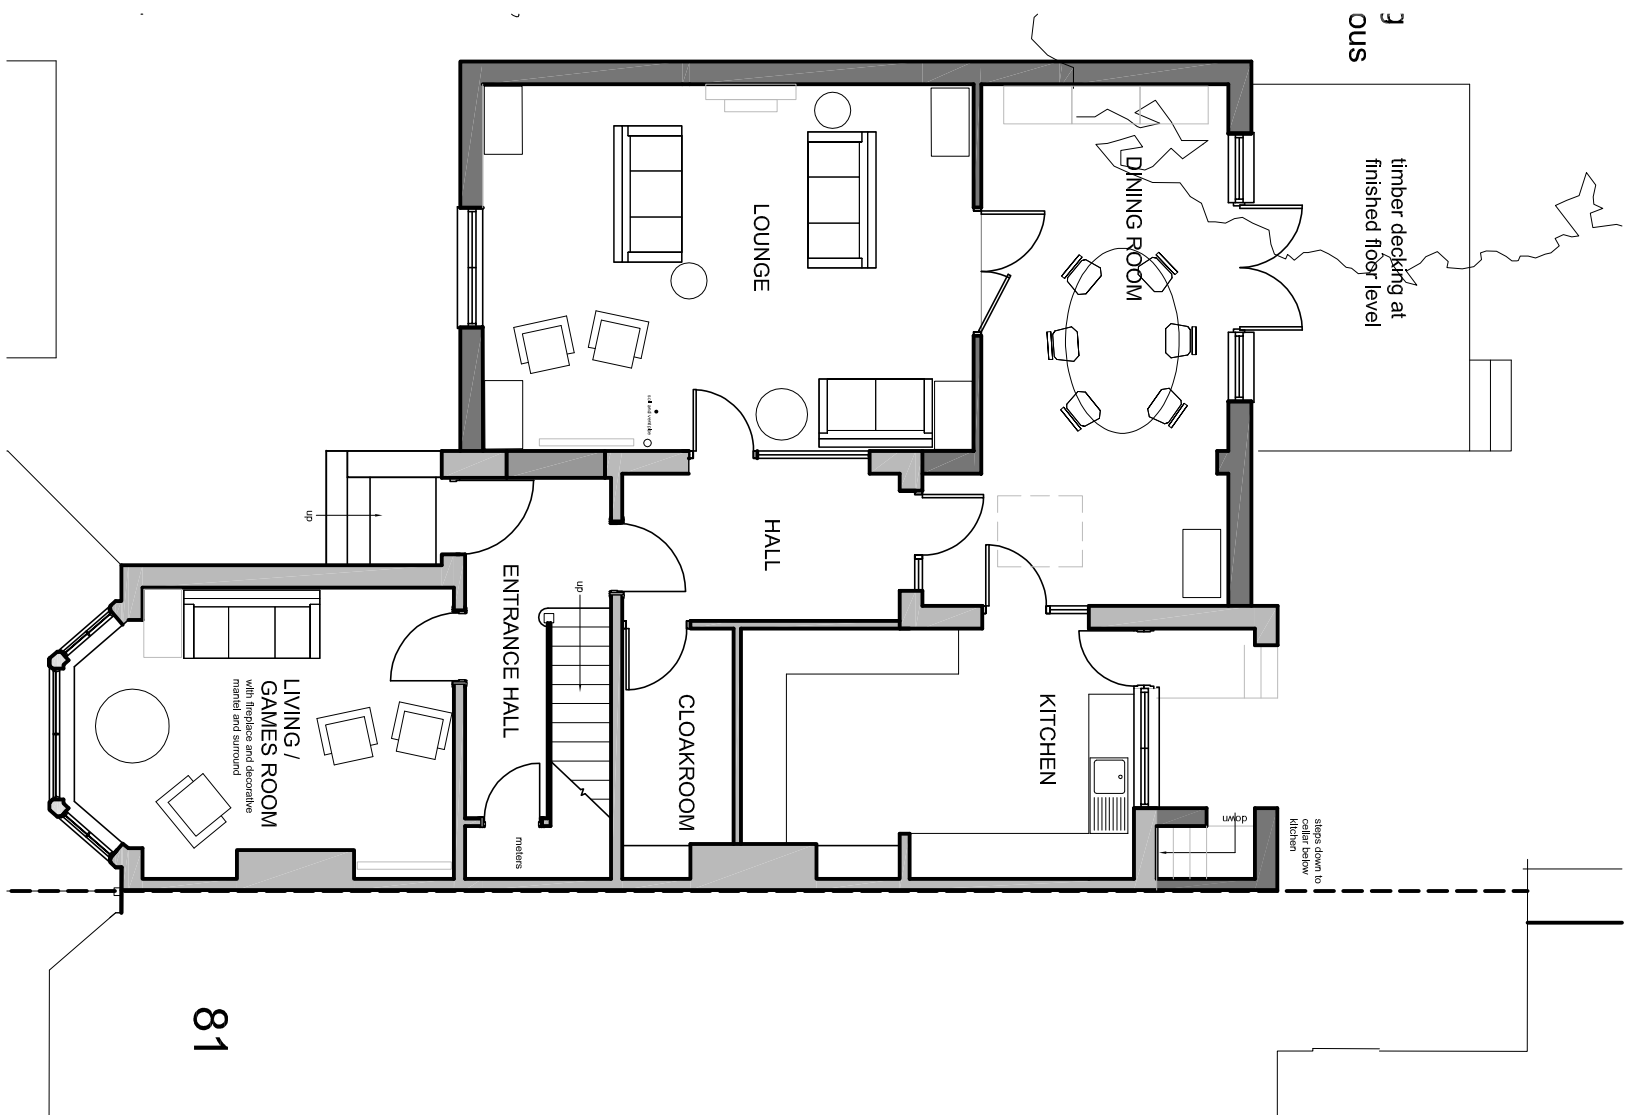


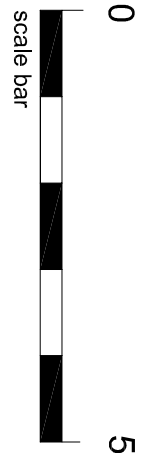


GROUND FLOOR PLAN
as proposed

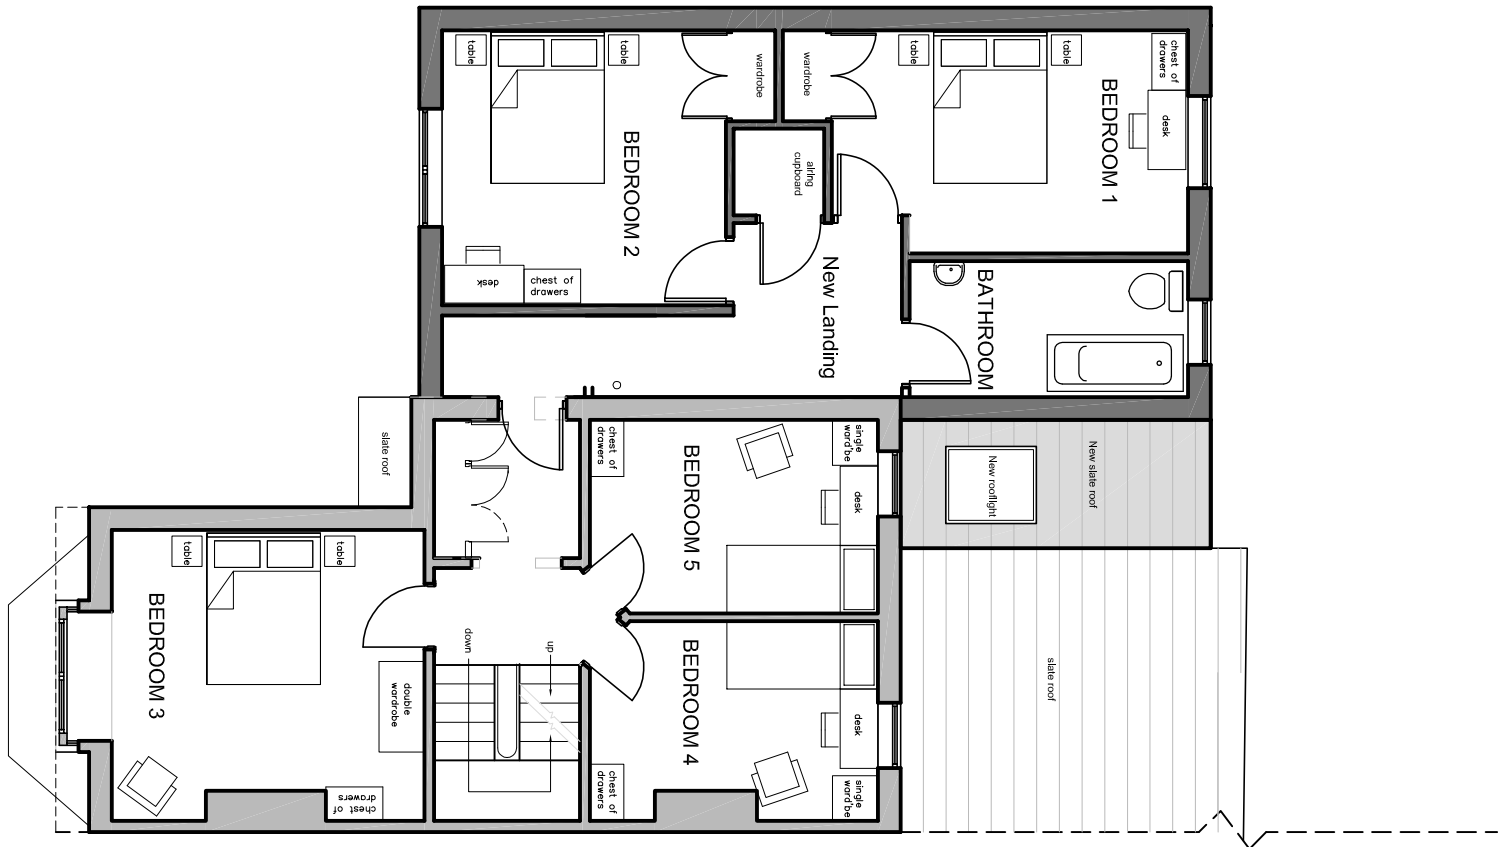


FIRST FLOOR PLAN
as proposed

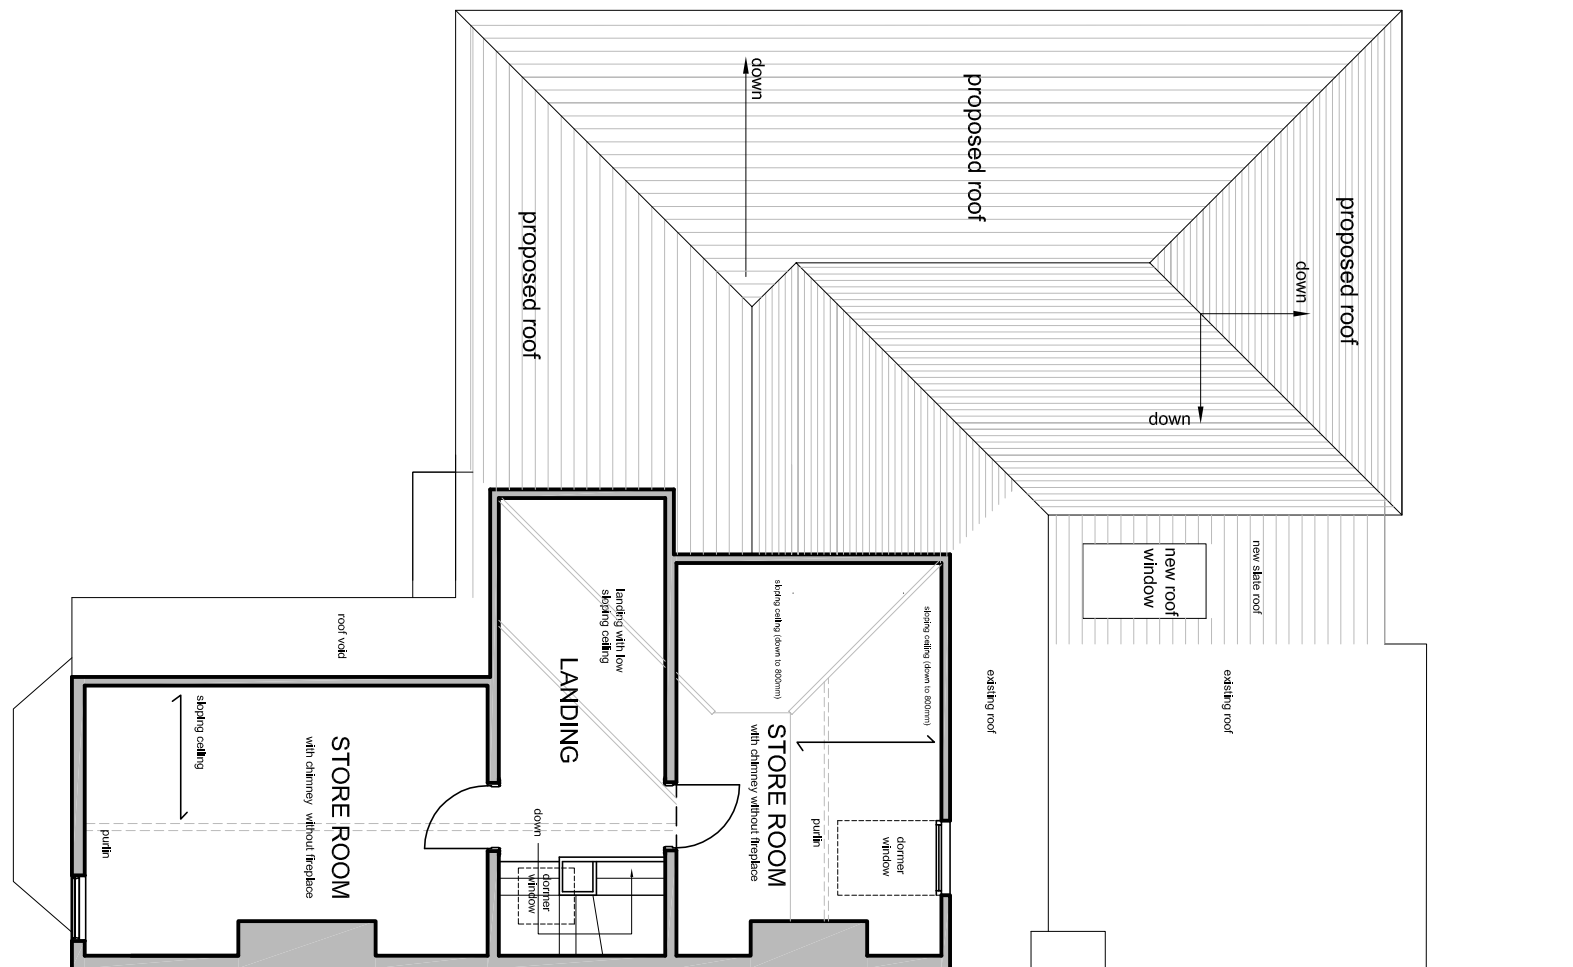


SECOND FLOOR PLAN
as proposed

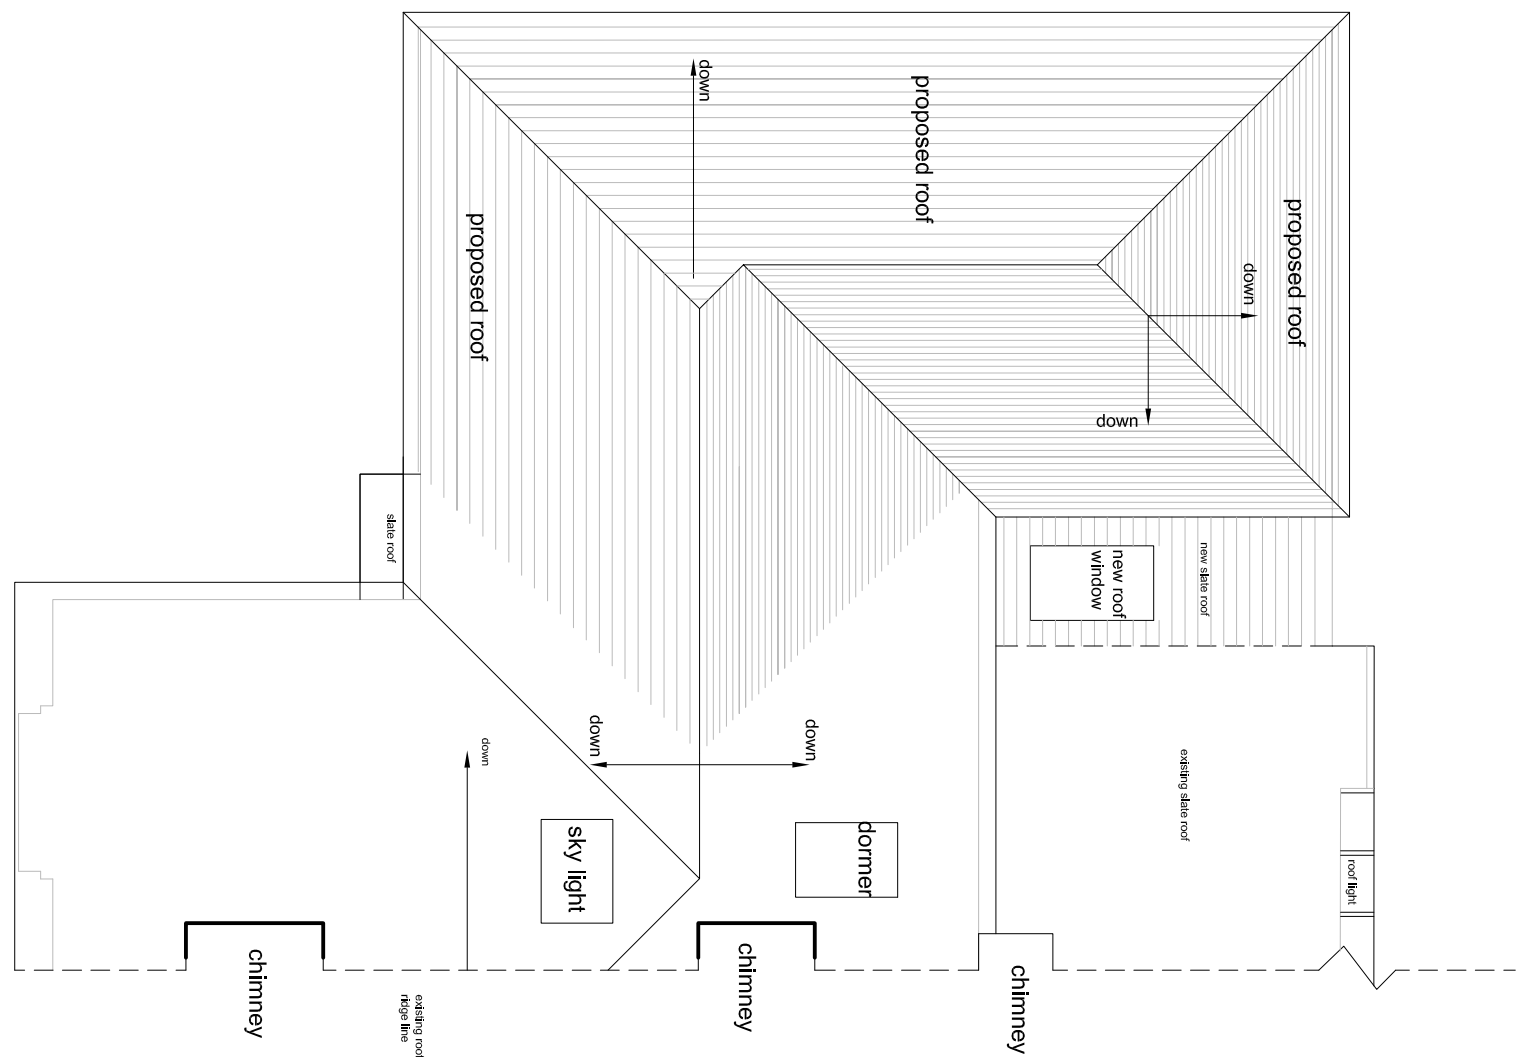


ROOF PLAN
as proposed

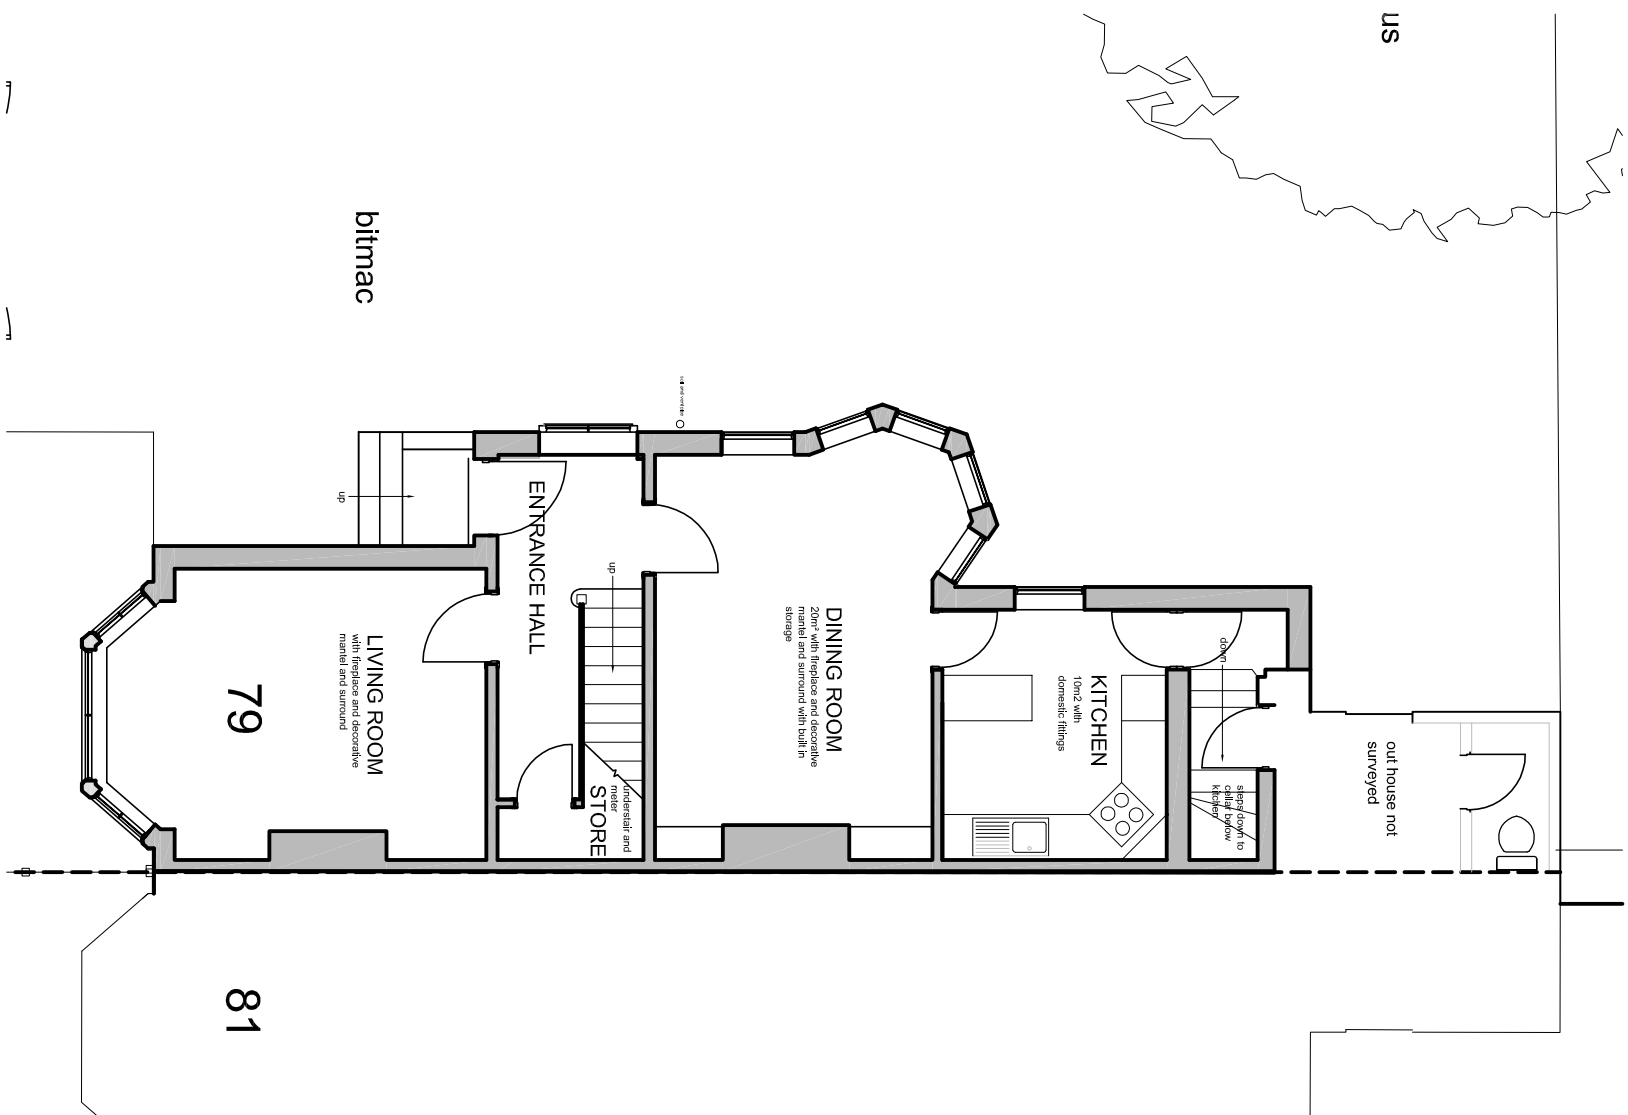


GROUND FLOOR PLAN
as existing

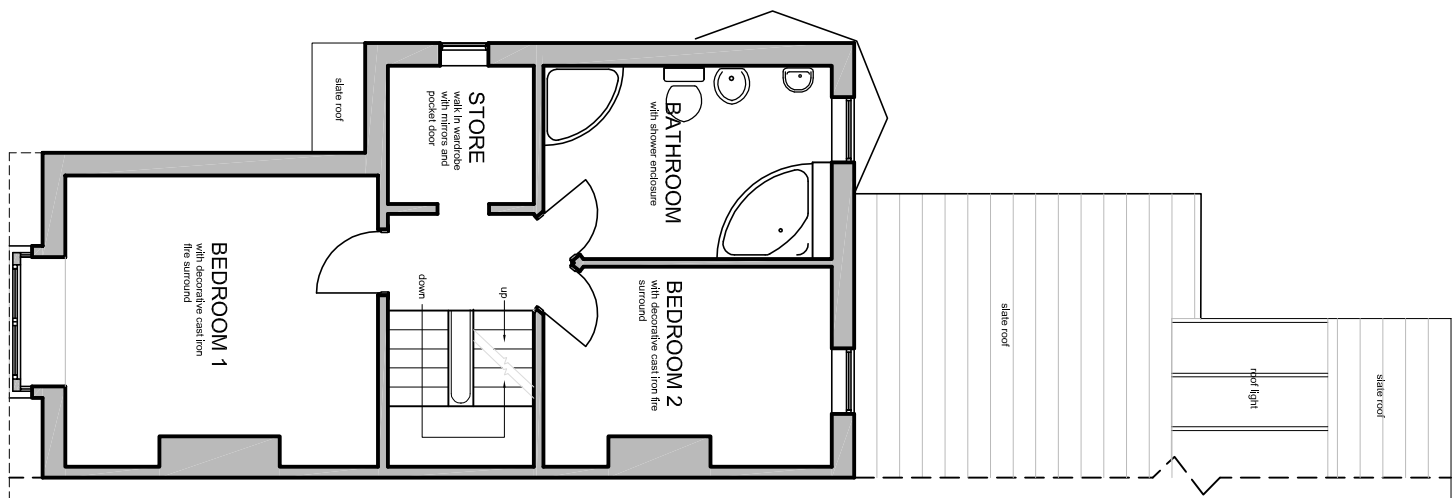

FIRST FLOOR PLAN
as existing

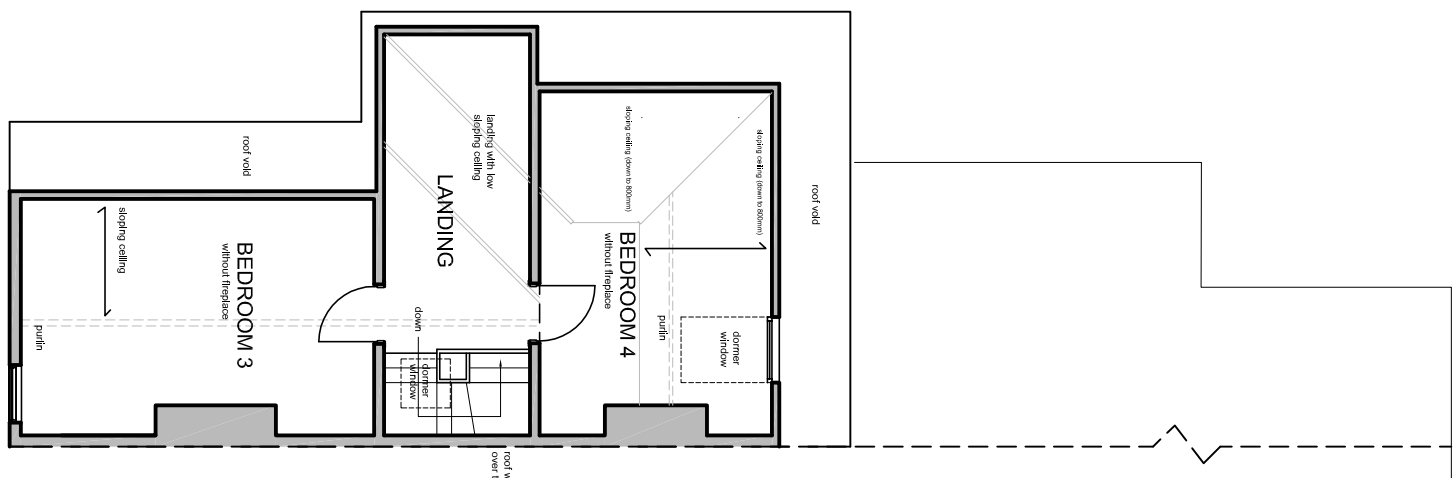

SECOND FLOOR PLAN
as existing

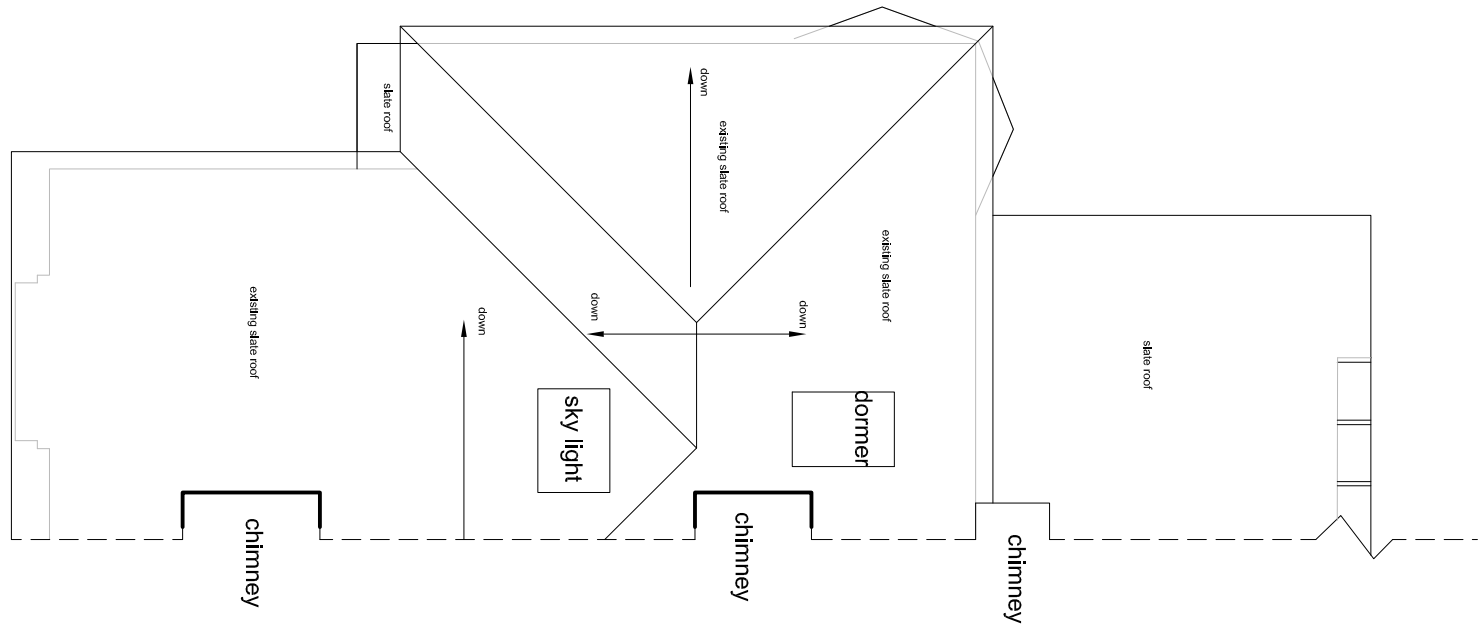

ROOF PLAN
as existing

rev date by description
contract
HOUSE EXTENSION
79 ASHLEY LANE
MANCHESTER

client
Mr S BOND
dwg no.
5169 35
rev.
date
22.1.2021
scales
1:100
drawn
checked

subject
EXISTING & PROPOSED
FLOOR PLANS
ROOF PLANS

Warburton
associates
Chartered Architects
The Old Police Station, 62 Chapel Street, MANCHESTER M3 7JA
Tel: 0161 833 3345 Fax: 0161 831 7584 mail@warburtonassociates.com