




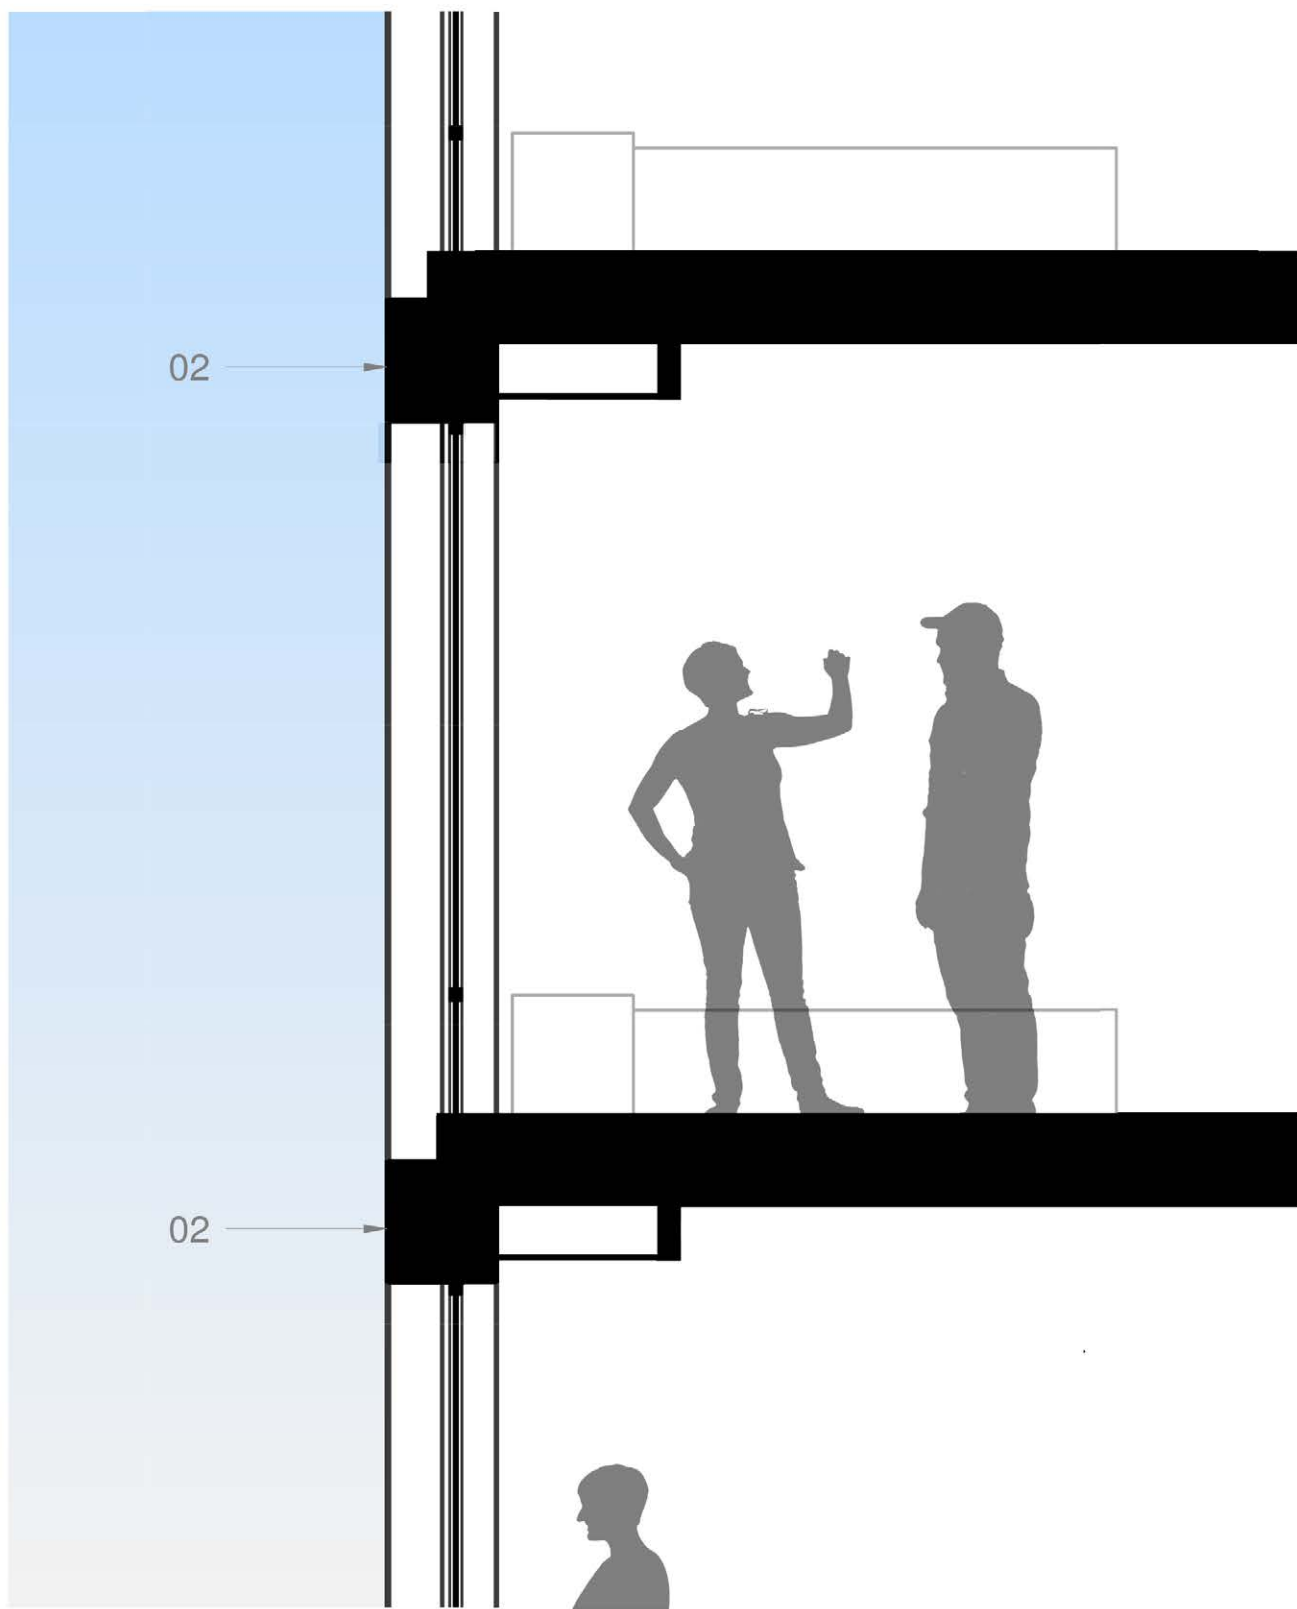

2 Section - Side Elevation
1 : 25

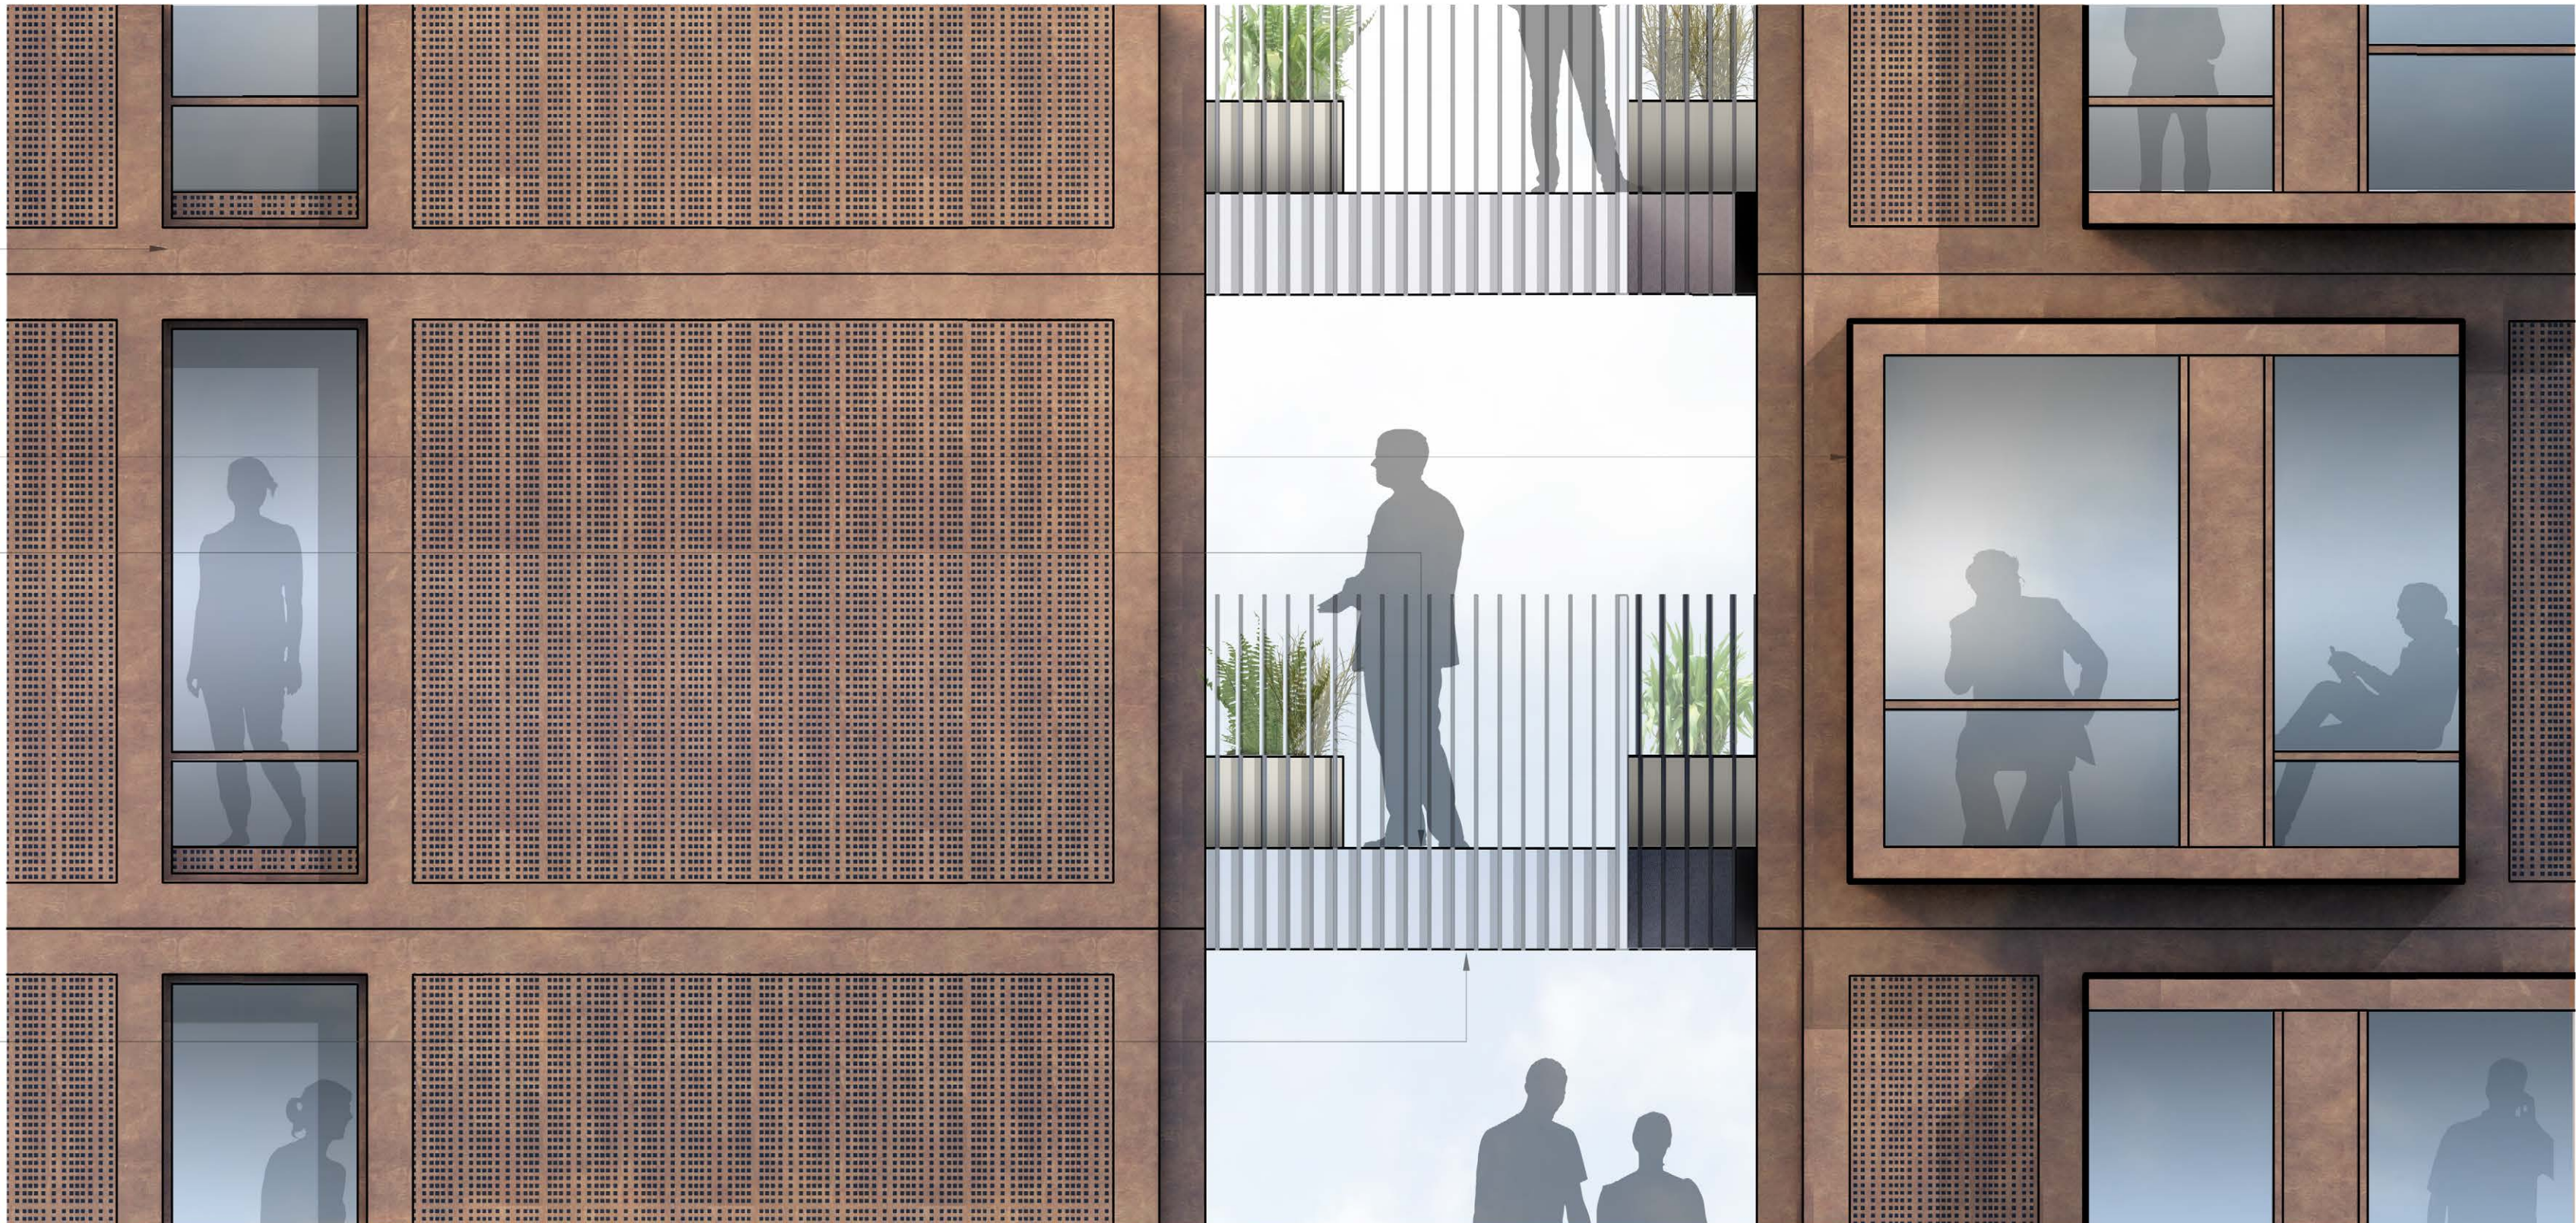

3 Elevation - Side Elevation
1 : 25

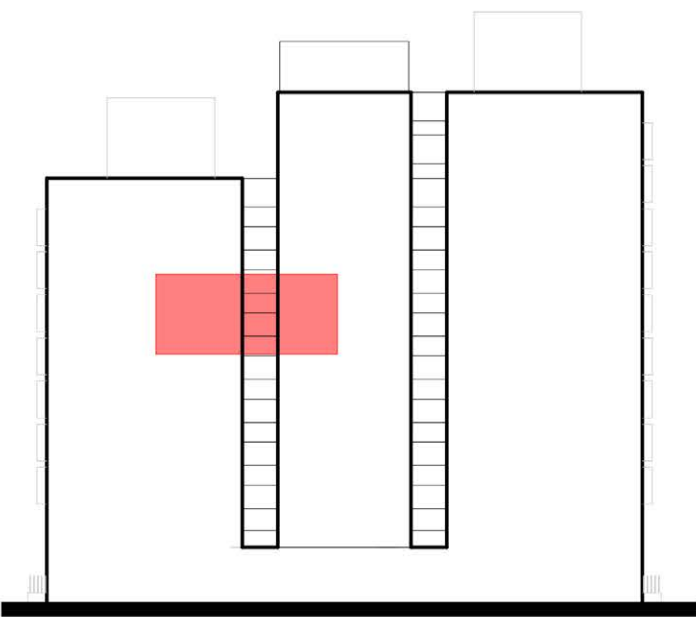

1 Location - Southwest Elevation
1 : 500

P02	Issued for Planning	03.12.20	JH	SW
P01	Issued for Planning	27.11.20	JH	SW
Rev	Description	Date	Dr by	App by

Project Stage

PLANNING

Client:

DE TRAFFORD

Project:

PHOENIX WORKS

Drawing Title:

Bay Study - Side Elevation


Drawn	Checked	Paper Size	Scale	Date
JH	SW	A1	As indicated	10/27/20
Drawing No.				Revision
20098-CWA-B1-ZZ-DR-A-2062				P02
Drawing BIM Name:				
20098-CW-B1-ZZ-M3-A-BUIL-S1.RVT				
CDE Area:		Suitability Code:	BIM Revision:	
			P01.01	

CORSTORPHINE + WRIGHT
ARCHITECTS

Warwick
London
Birmingham
Manchester
Leeds
Canterbury
Glasgow
Darlington
Dublin

Elevation Key

1. Pleated concrete cladding, colour: red sandstone.
2. Bronze coloured cladding.
3. Bronze coloured cladding: perforated.
4. Pleated bronze coloured cladding: perforated.
5. Projecting working from home bay window module, mullions and transoms: bronze coloured.
6. Pleated terracotta cladding, colour: white.
7. Metal balustrade, colour: white.
8. Metal fins, colour: white.
9. Vertical Circulation core. Concrete, colour: red sandstone.
10. Entrance steps. Concrete, colour: red sandstone.
11. Planter. Ceramic tile clad, colour: buff.
12. Walkway. Ceramic floor tile, colour: buff.
13. Apartment entrance door. Timber, stable door. Terracotta frame, colour: white. Metal handle, colour: white. Integrated timber 'Stoop' seat.
14. Apartment entrance door. Metal, colour: bronze.
15. Soffit above walkways. Perforated metal, colour: buff.
16. Windows, metal frames, colour: white.
17. Curtain wall glazing, transom and mullions colour: bronze. Mullions deeper than transoms.
18. Balustrade, colour: Bronze.
19. Window module, mullions and transoms: bronze coloured.
20. Metal frame to Penthouse curtain wall glazing, colour: Bronze.
21. Vertical Circulation core. Vertical metal fins, colour: white.
22. Commercial Signage to appear behind the glazing line, internally within the unit.
23. Glass to glass, frameless return.
24. Pre-cast pleated concrete columns, colour: red sandstone.
25. Pleated concrete, colour: red sandstone, incorporating red sandstone through-coloured concrete steps.
26. Expressed portal frame to townhouse entrances, colour: Bronze.
27. Metal threshold channel between pleated concrete and window modules, colour: bronze.

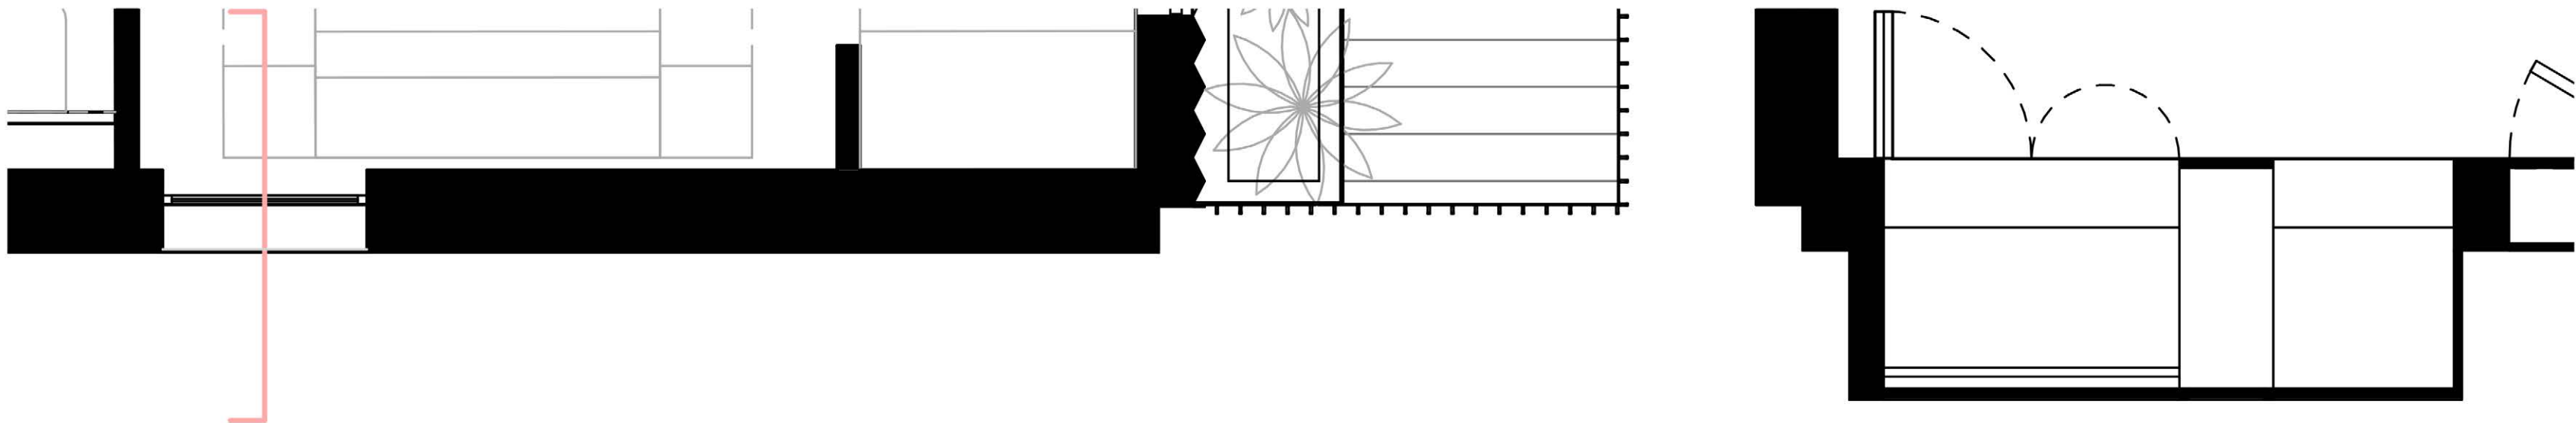

4 Plan - Side Elevation
1 : 25