



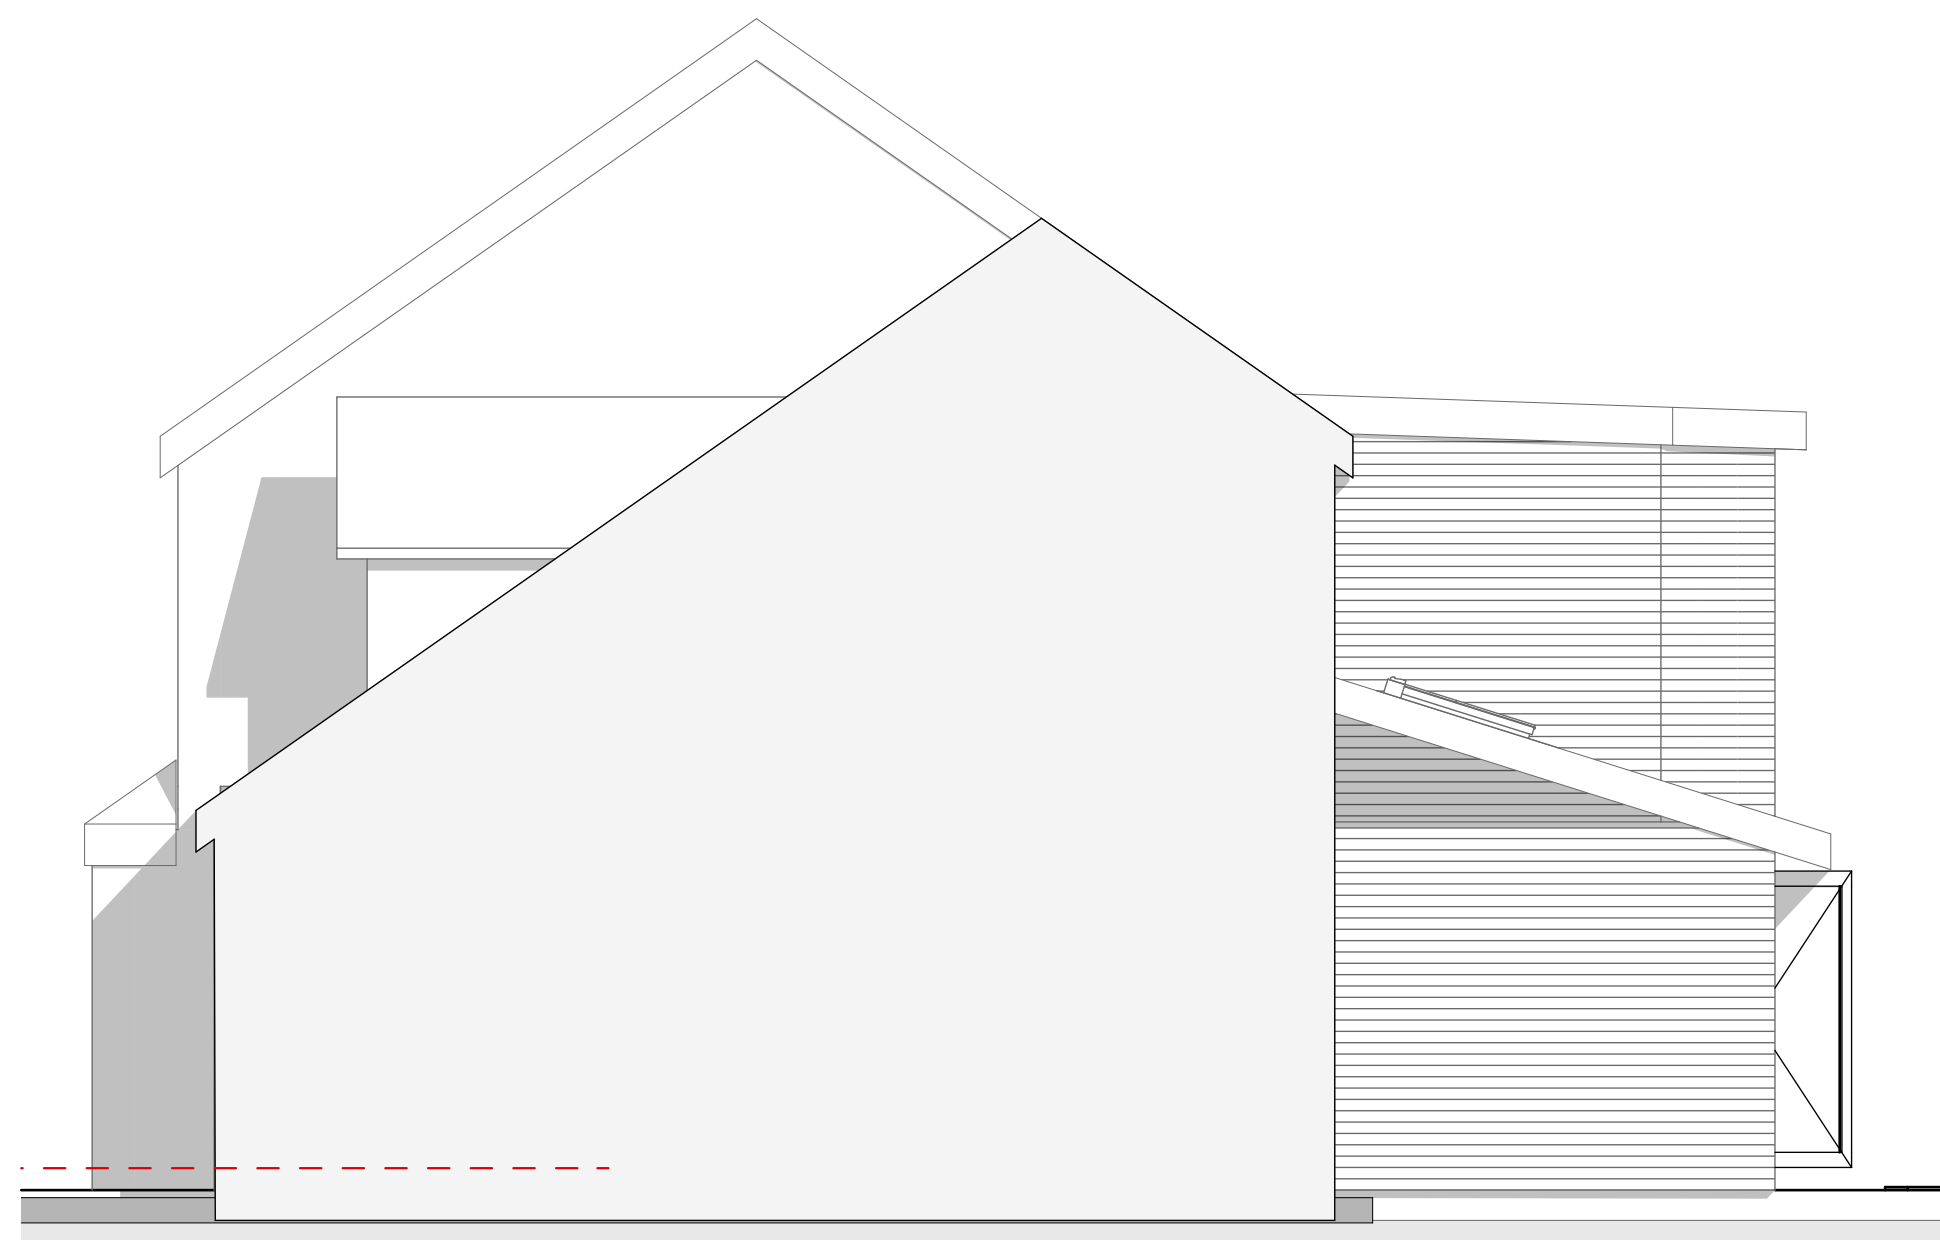

EAST ELEVATION

1:50
100 %

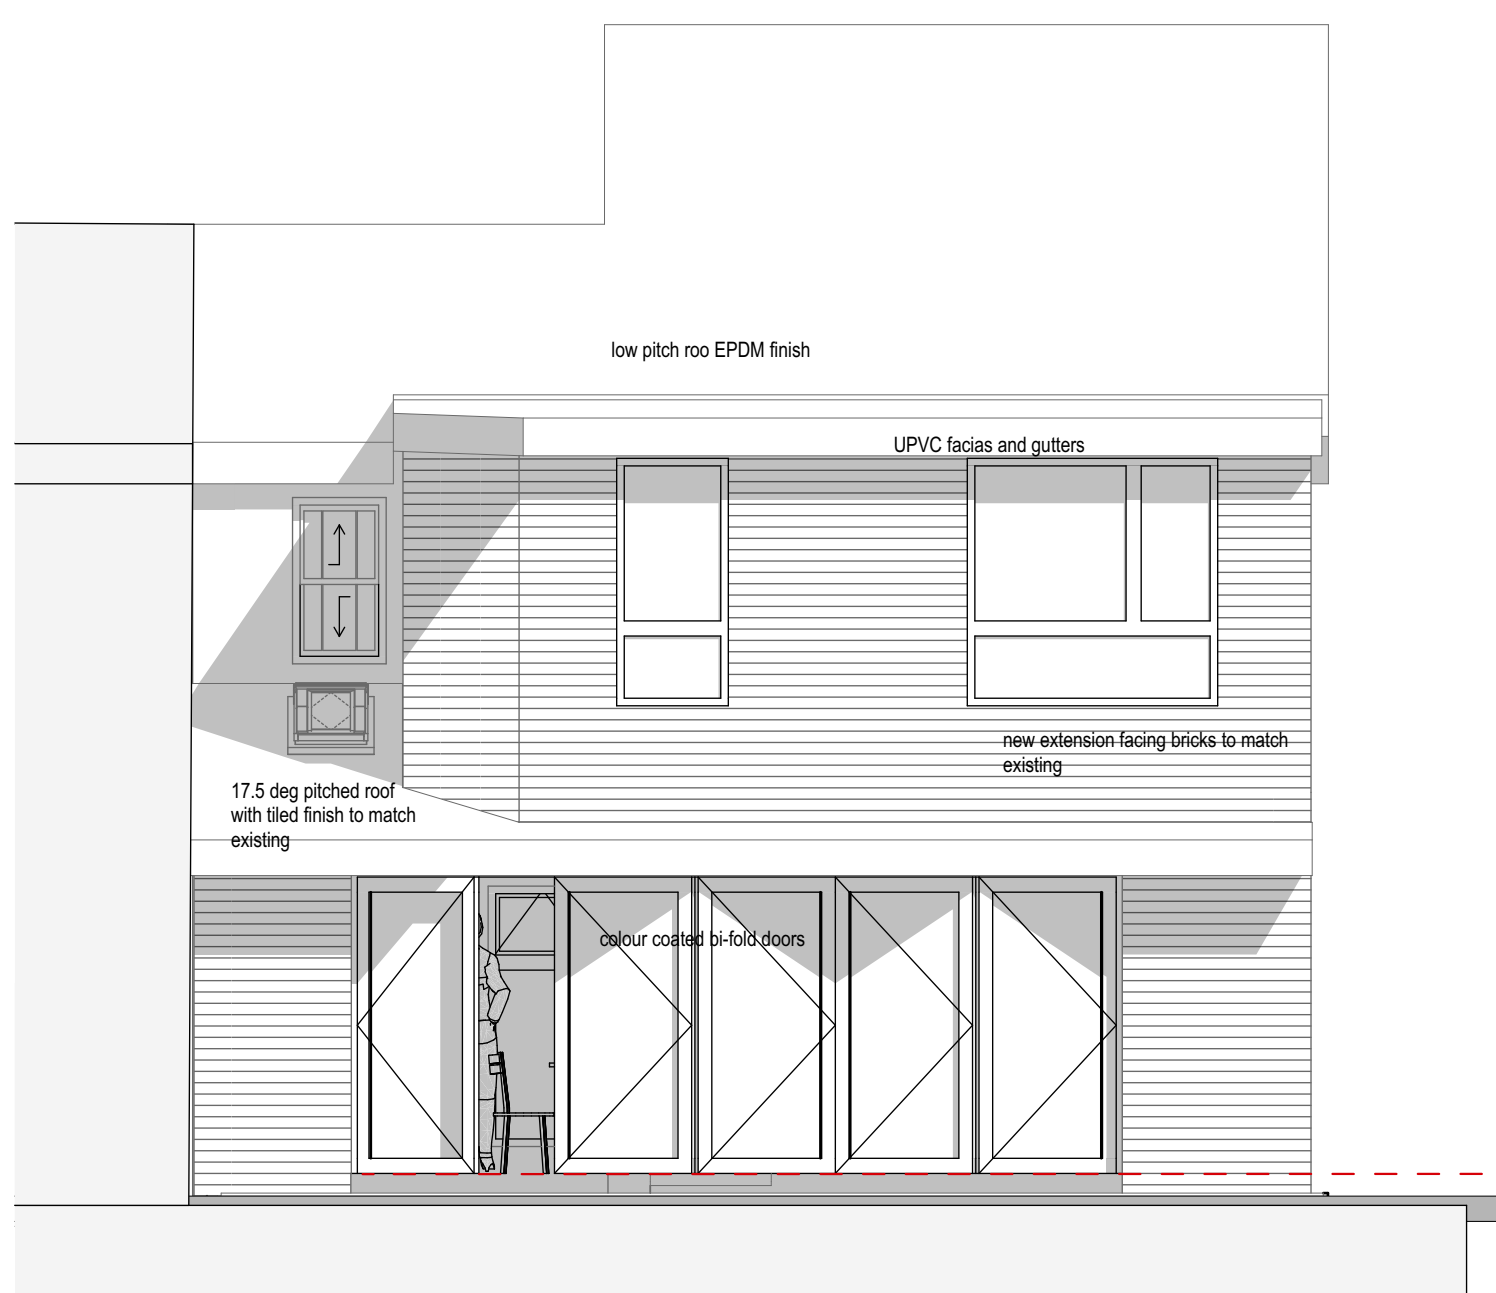


NORTH ELEVATION

1:50




SOUTH ELEVATION


1:50

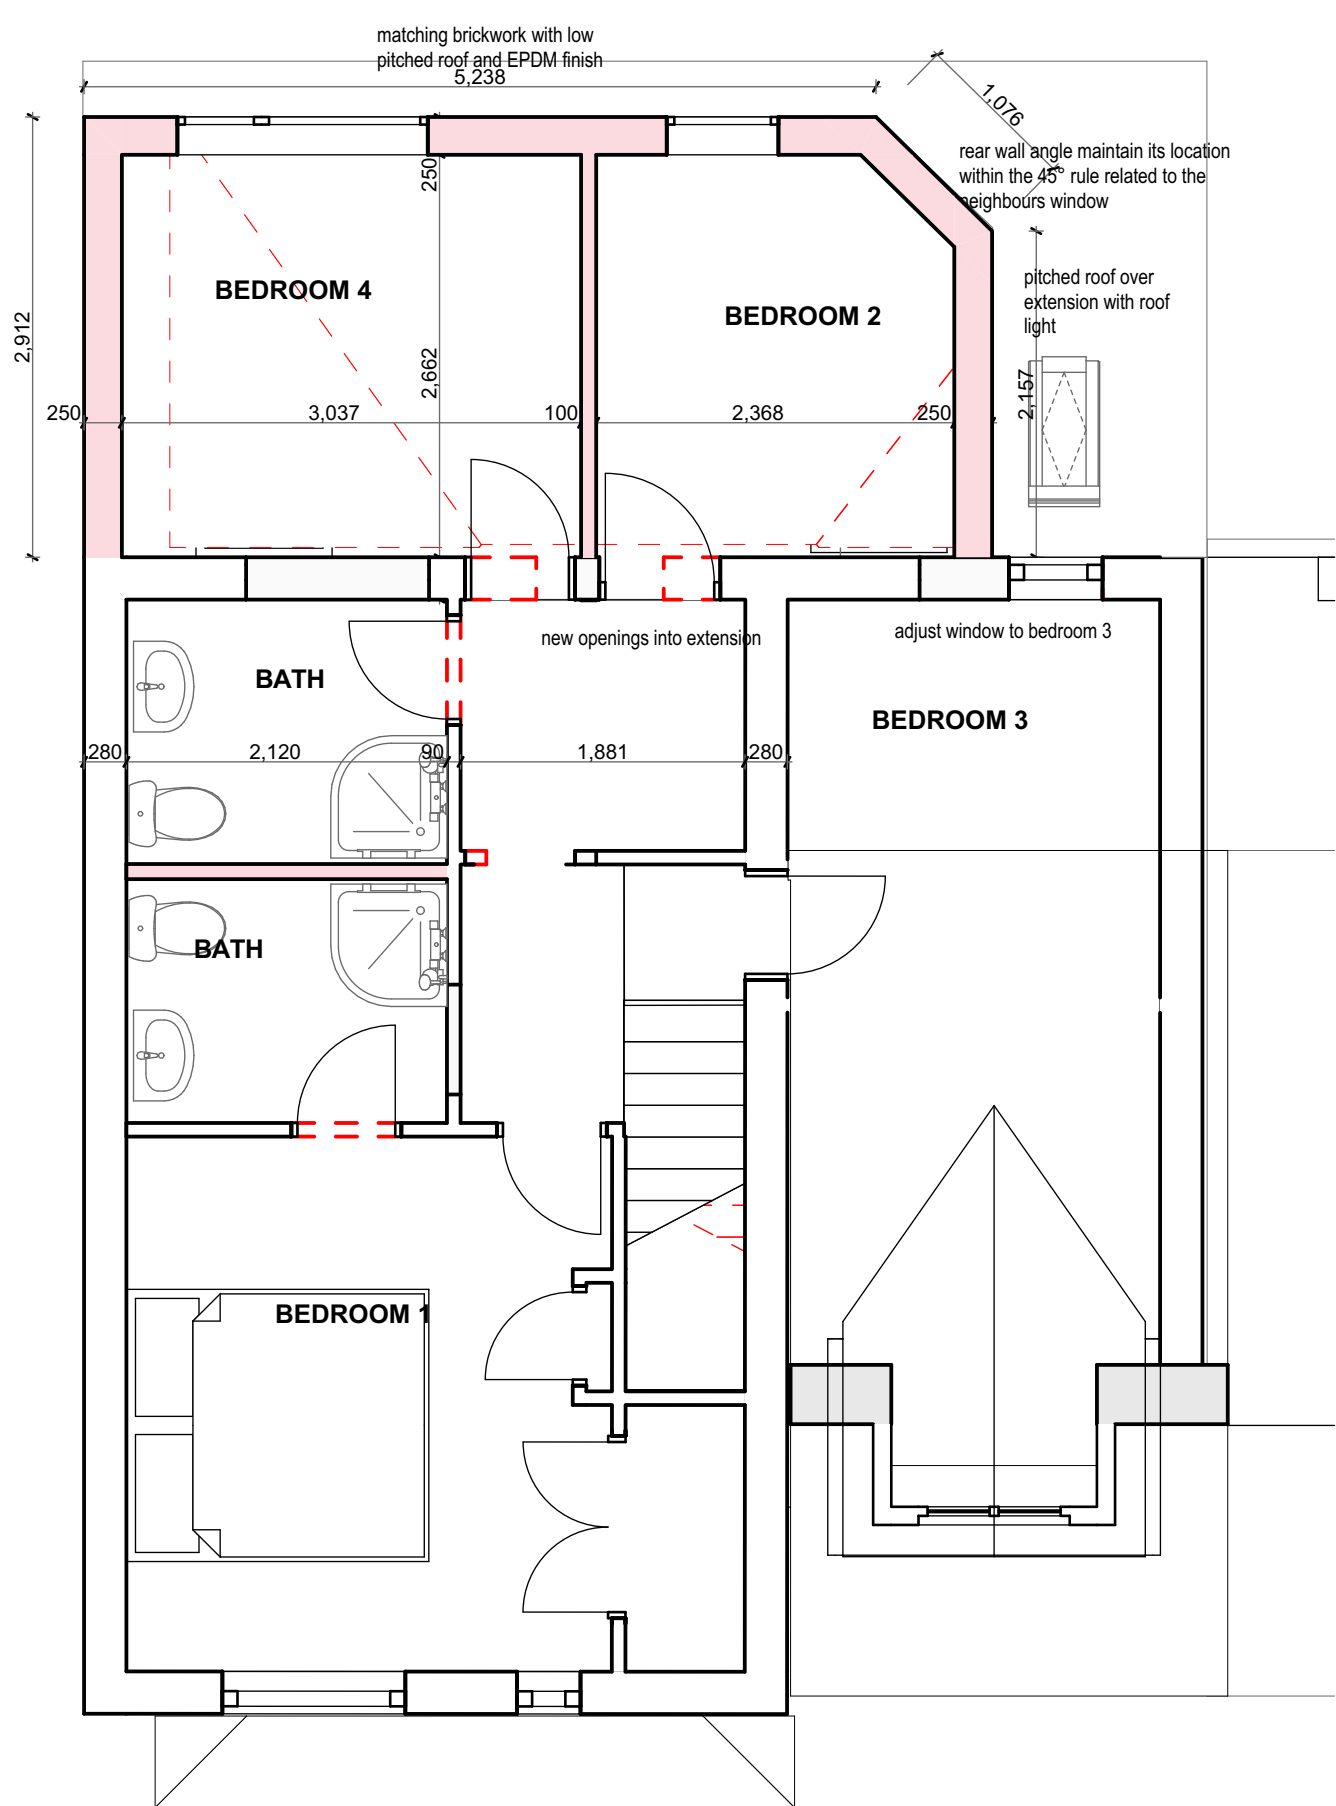

PROPOSED FIRST FLOOR
1:50

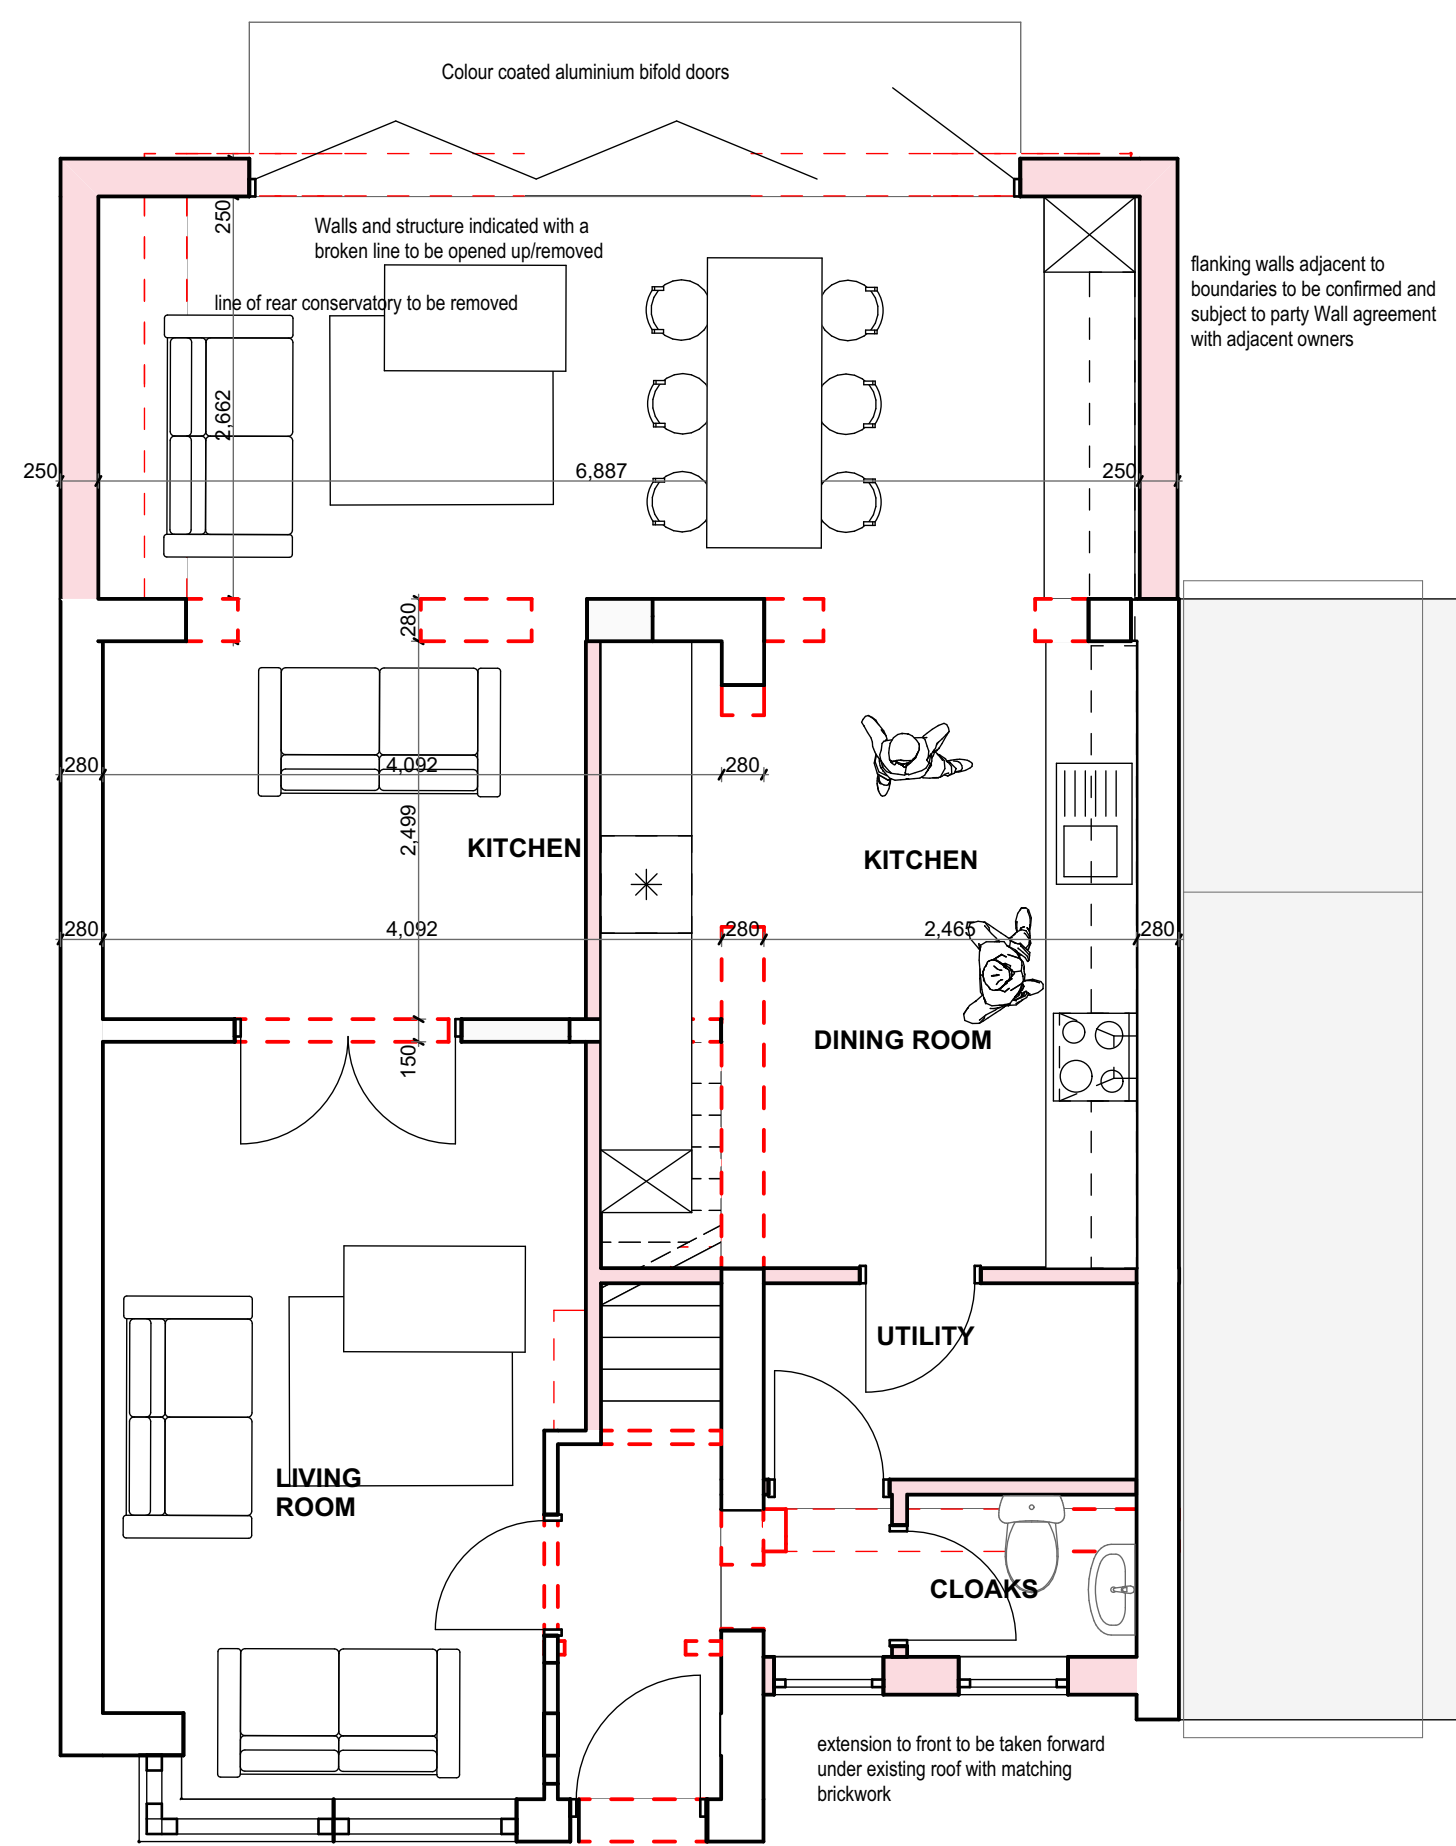


PROPOSED GROUND FLOOR
1:50

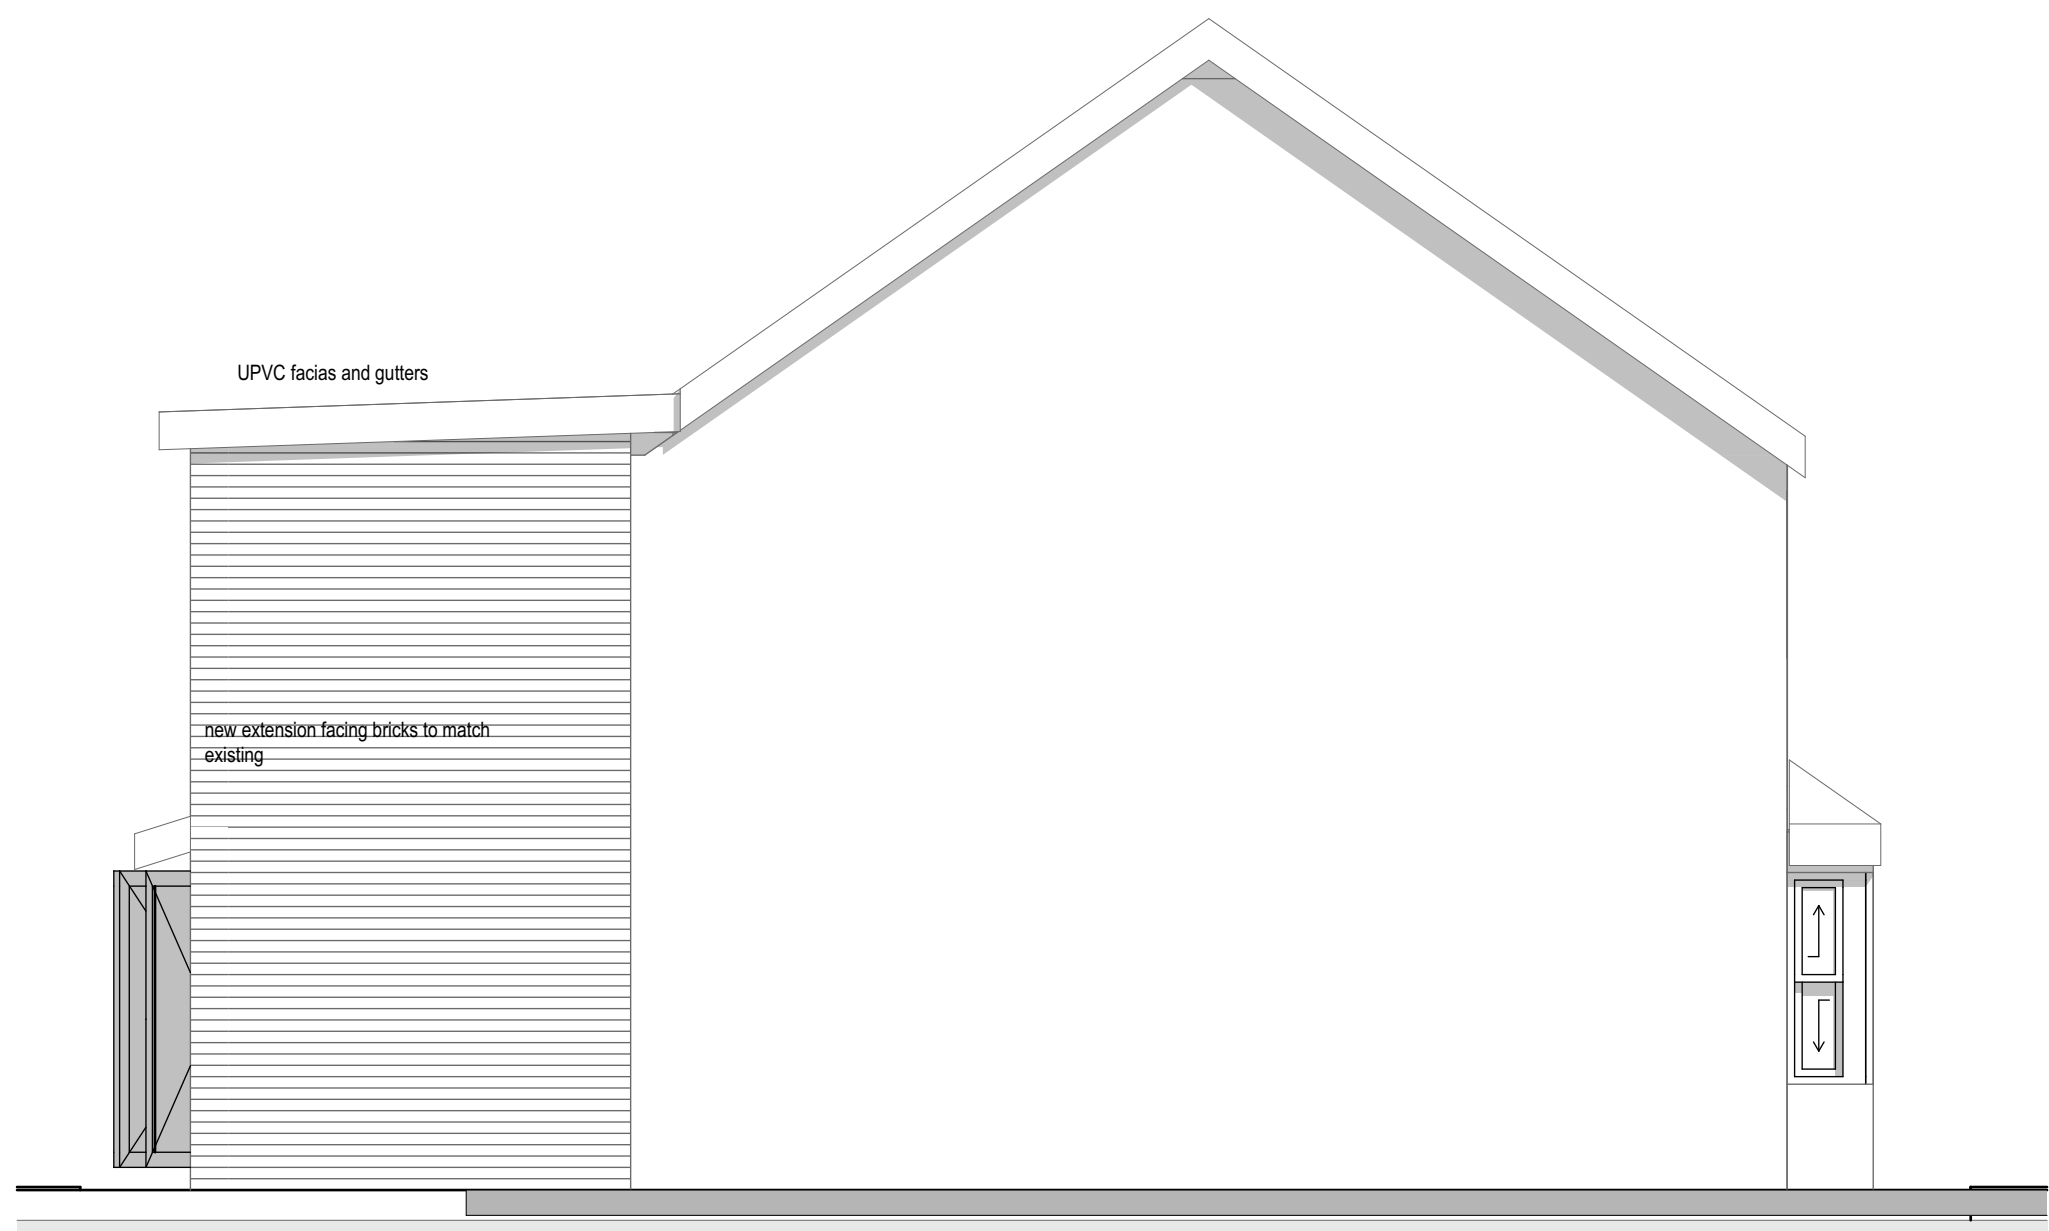

WEST ELEVATION

1:50

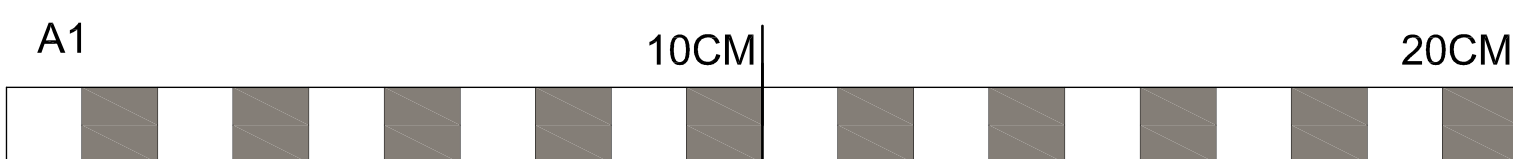

CLIENT	MR AND MRS. Q HUSSAIN		
SITE/CONTRACT	ALTERATIONS AND EXTENSIONS 46 CAISTOR CLOSE M16 8NW		
TITLE	PROPOSED PLANS AND ELEVATIONS		
DATE	JUNE 2020	SCALE	AS SHOWN
CHECKED		DRAWN	
DRG No.	40312	/ 04	/