




GATE NO.1

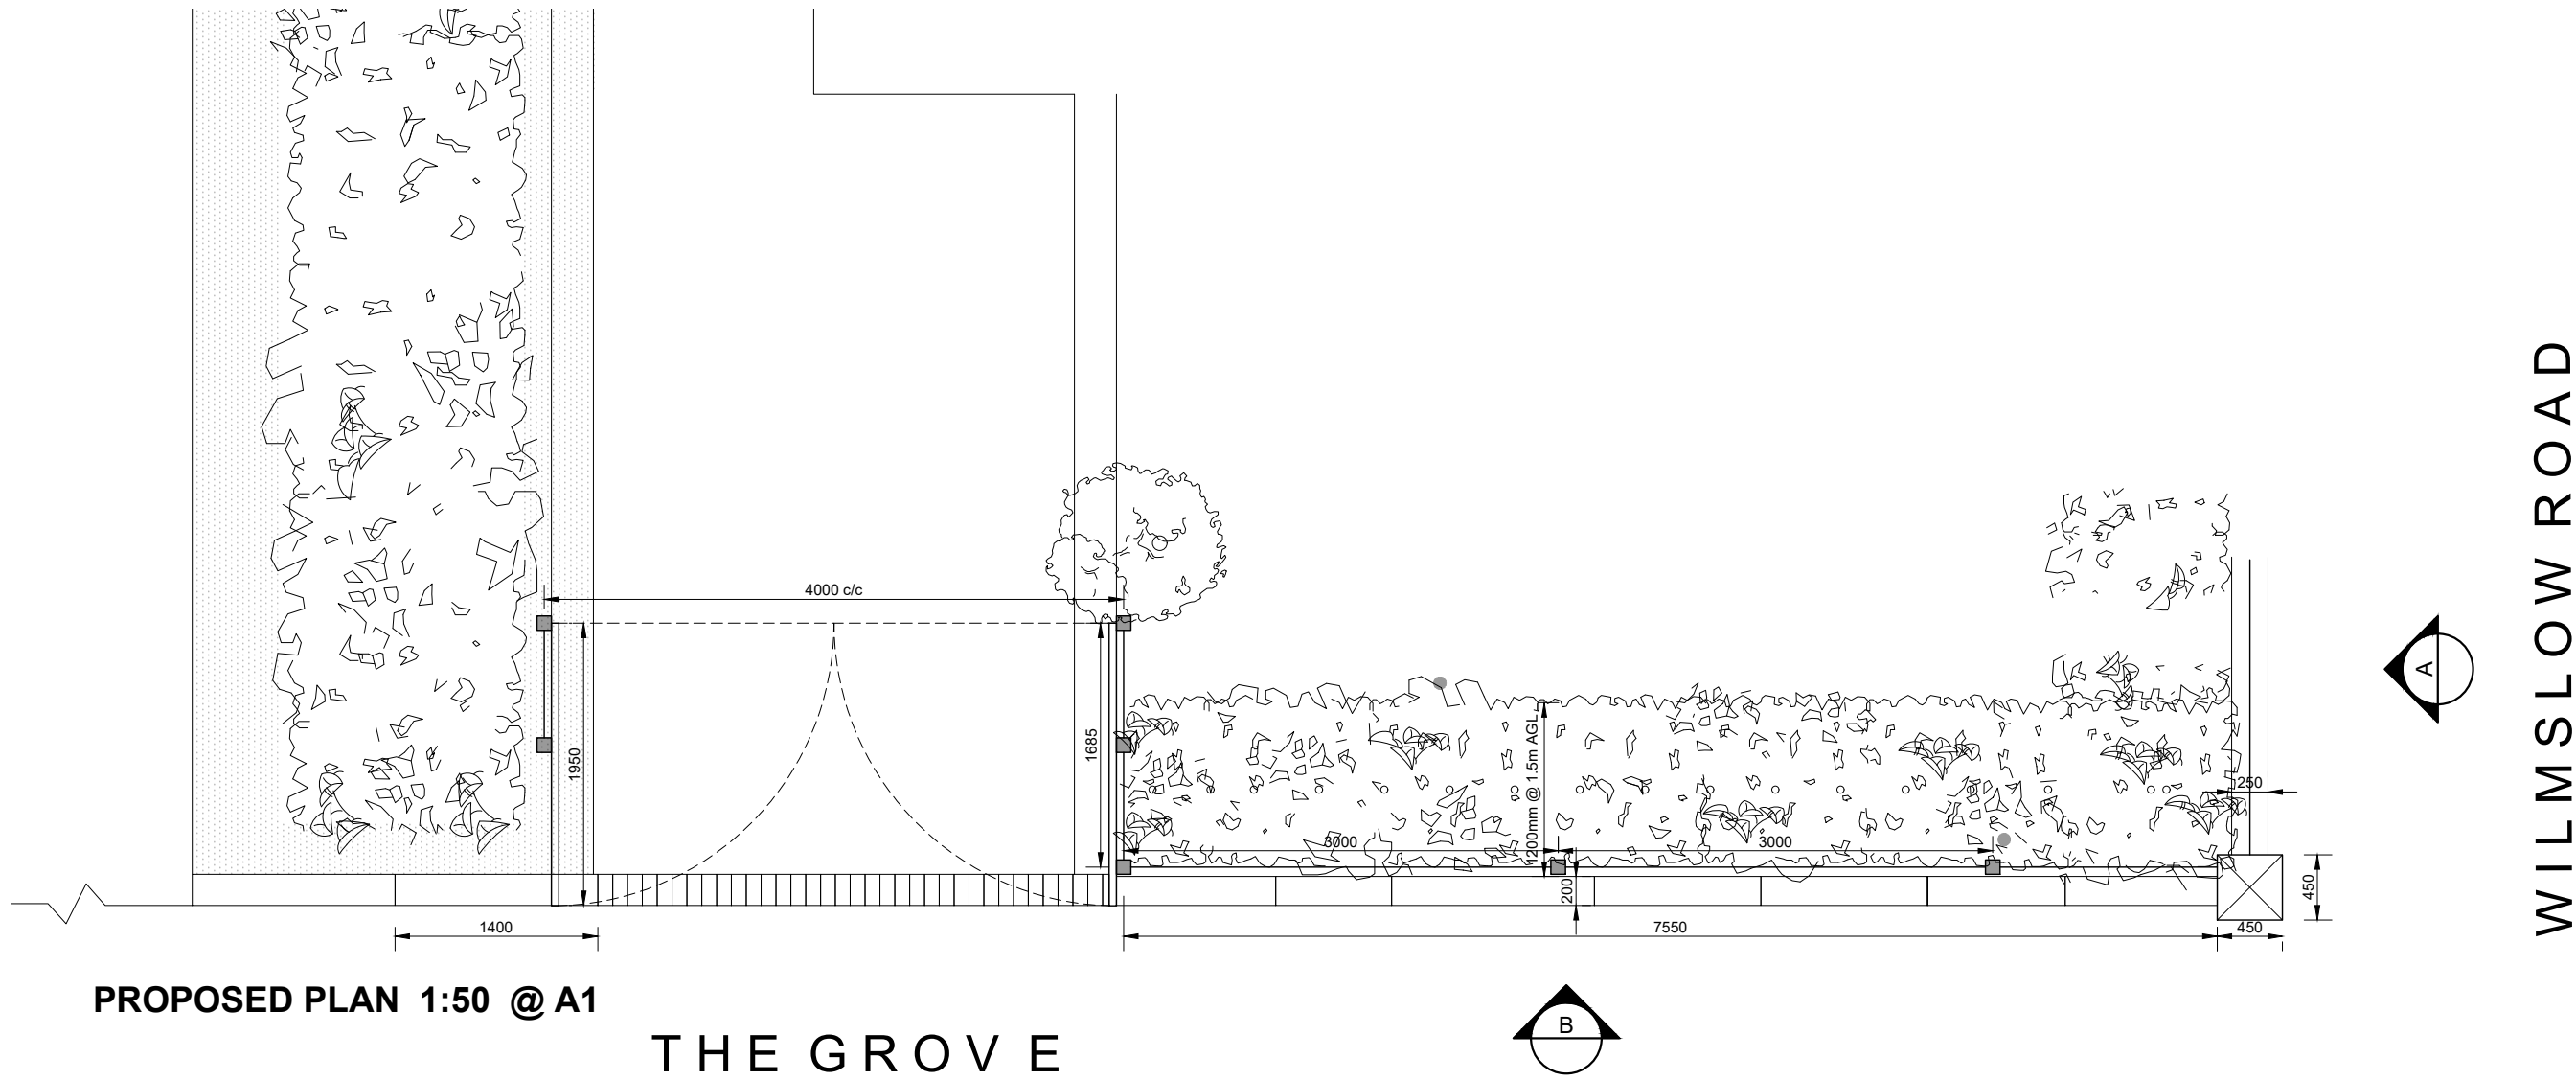

PROPOSED PLAN 1:50 @ A1


THE GROVE

WILMSLOW ROAD

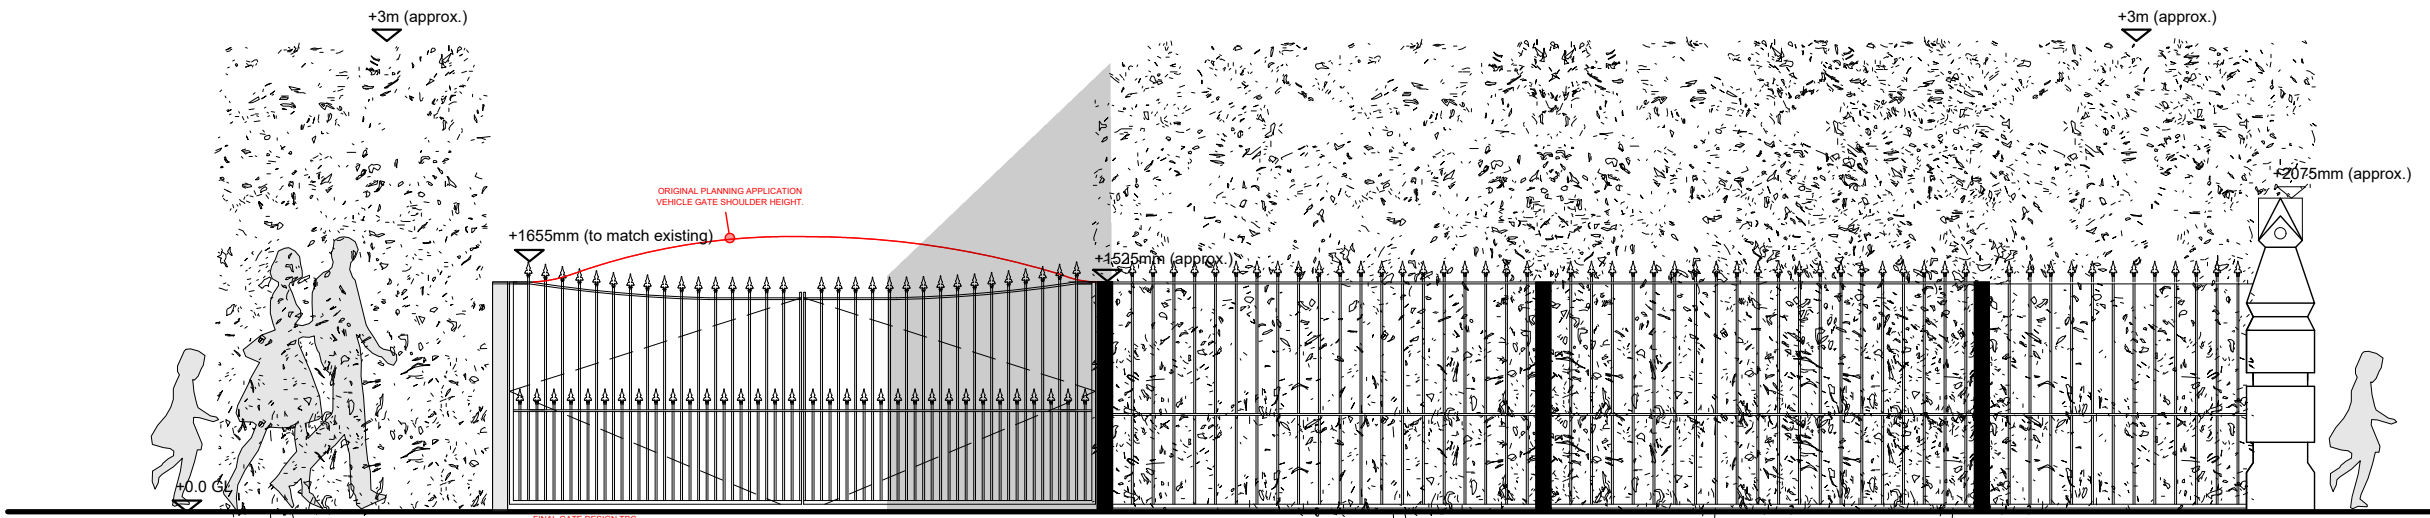 


PROPOSED ELEVATION B (THE GROVE) 1:50 @ A1

THE GROVE

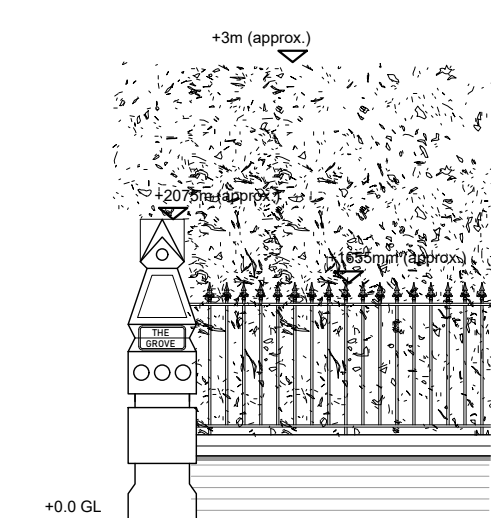


PROPOSED ELEVATION A (WILMSLOW ROAD)
1:50 @ A1

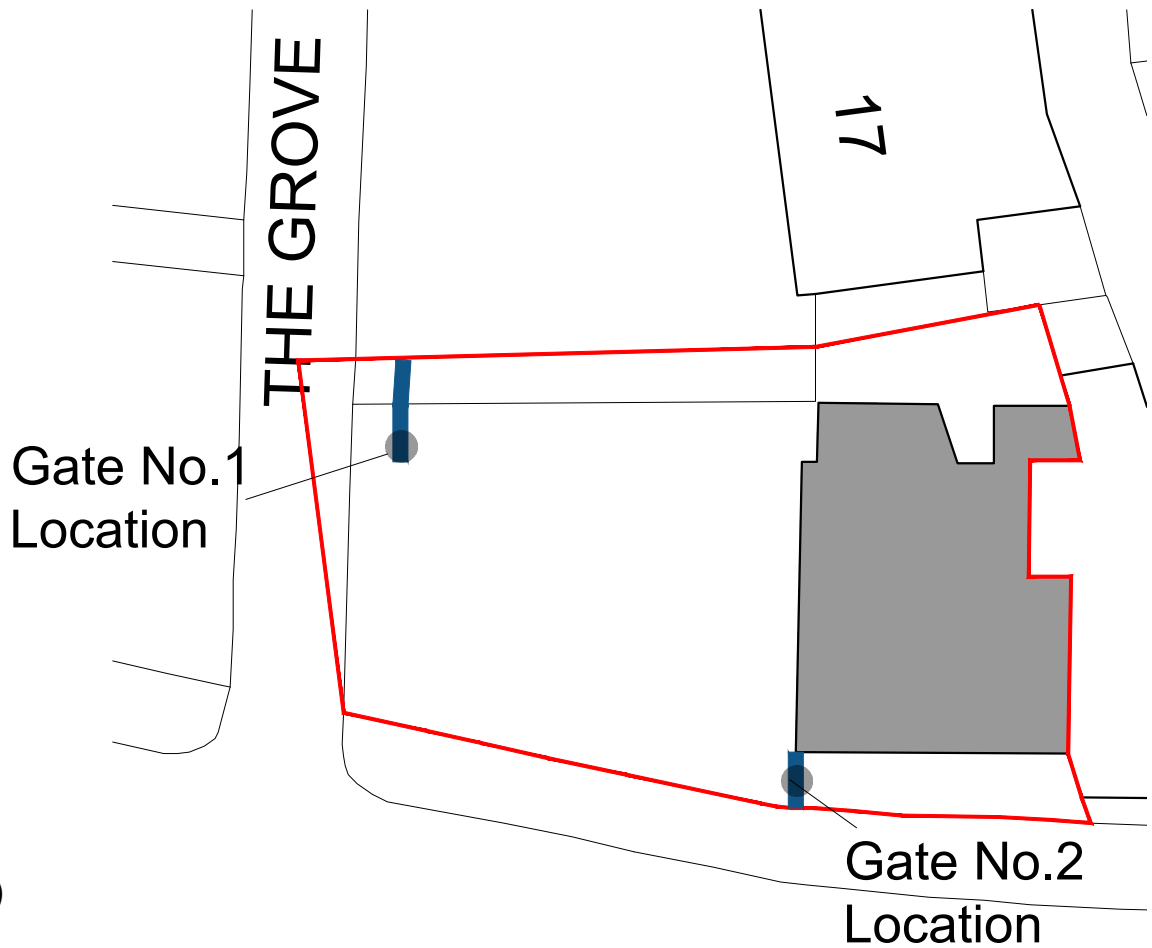

PROPOSED SITE PLAN
1:250 @ A1

GATE NO.2

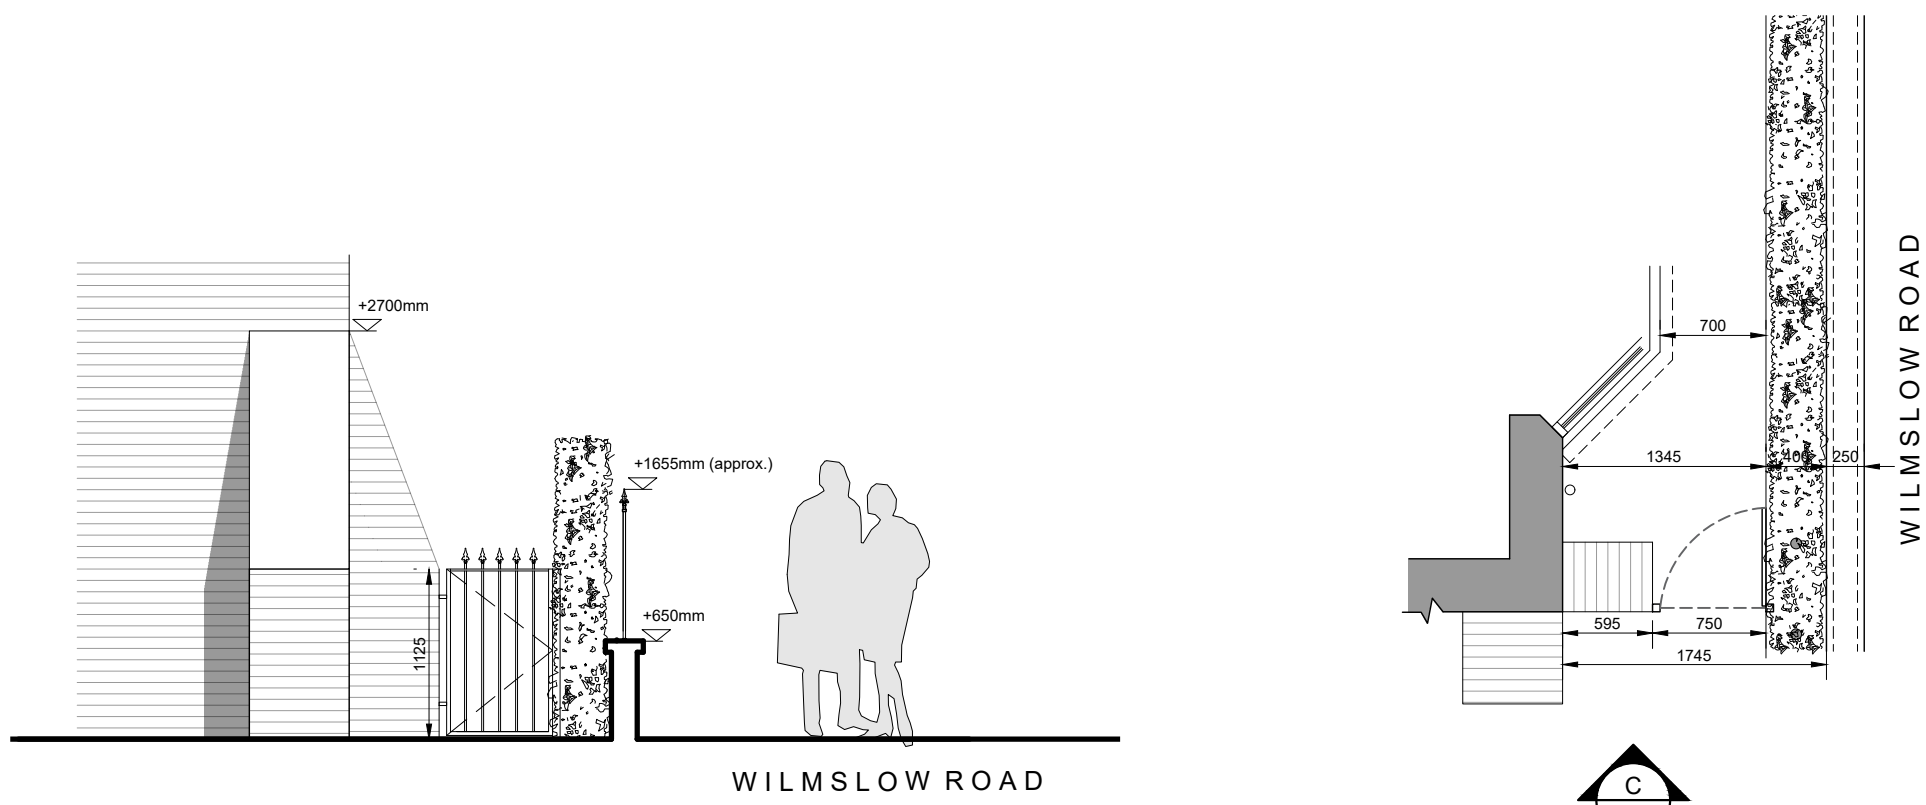

PROPOSED ELEVATION C 1:50 @ A1

PROPOSED PLAN 1:50 @ A1



LOCATION OF GATE No. 2



LOCATION OF GATE No. 1

- Notes**
1. Drawing to be read in conjunction with all other drawings and specifications forming part of the project package.
 2. Do not scale off this drawing. Written dimensions to be taken only.
 3. This drawing must not be copied in whole or in part without prior written consent of Kamal Benissad.



LOCATION PLAN
1:1250 @ A1

Kamal Benissad
CHARTERED ARCHITECT ARB RIBA

kamalbenissad@gmail.com
Manchester.

Client
Ms Gilbert

Project
807 Wilmslow Road - Proposed Gates

Drawing Title
Proposed Plans & Elevations

Scale 1:50 @ A1 **Date** 24th February 2021

By KB **Status** FOR PLANNING

Checked KB **Approved** KB

Dwg no. PR011_PLA_002 **Rev** D