




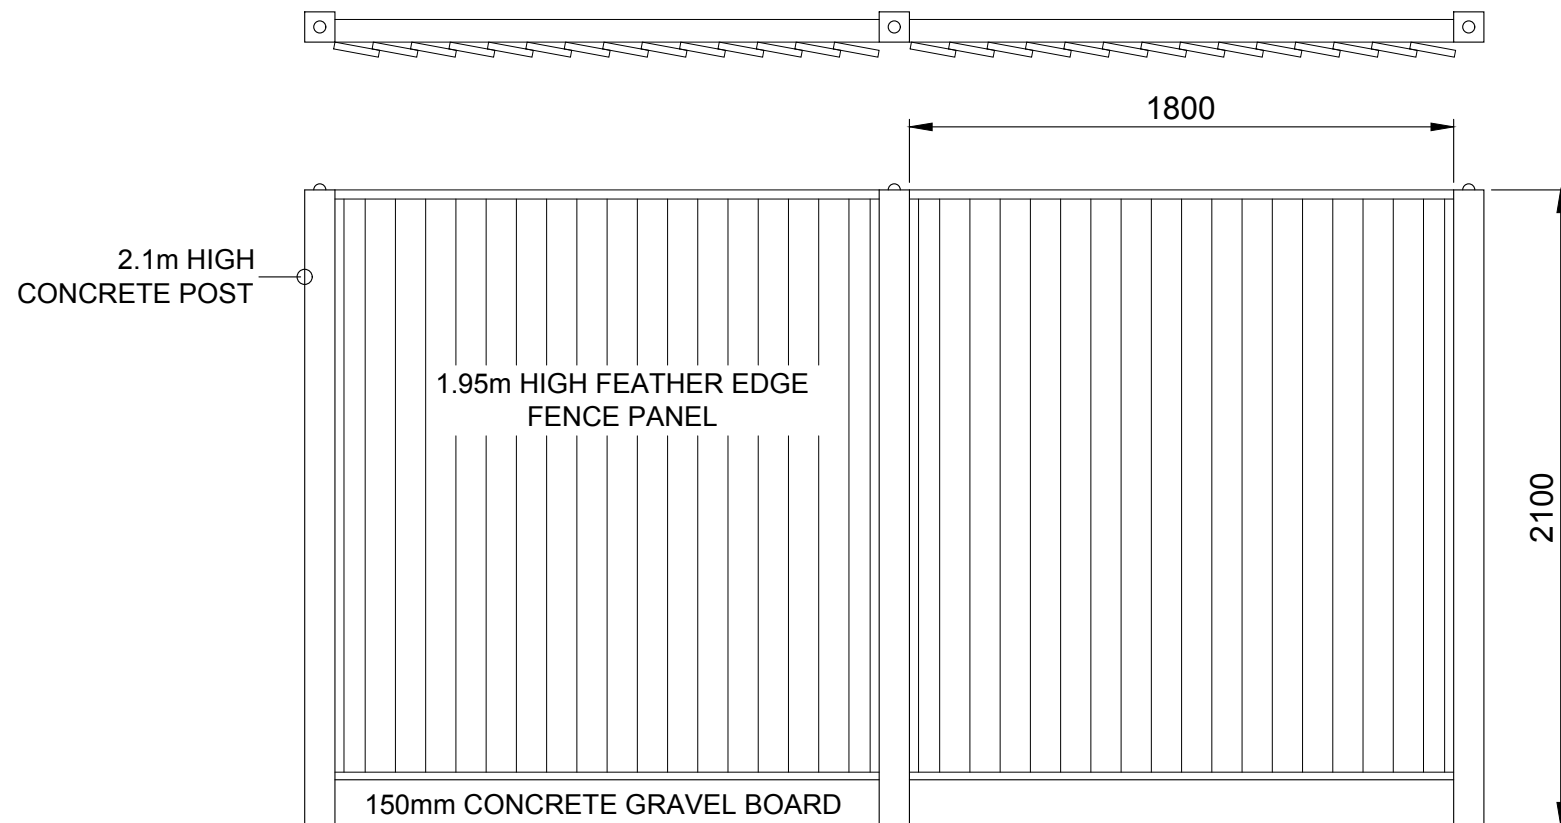


TYPICAL 2.1m HIGH GARDEN FENCE DETAIL
FRONT ELEVATION

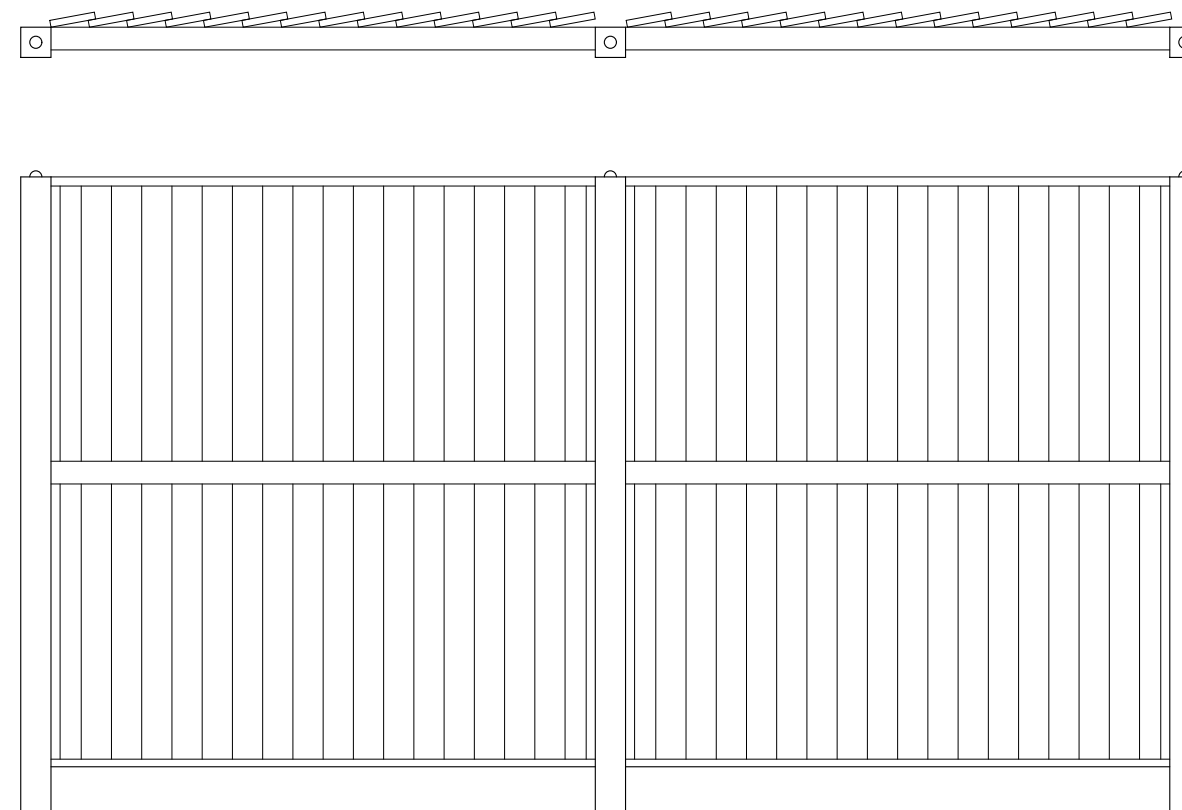

TYPICAL 2.1m HIGH GARDEN FENCE DETAIL
REAR ELEVATION

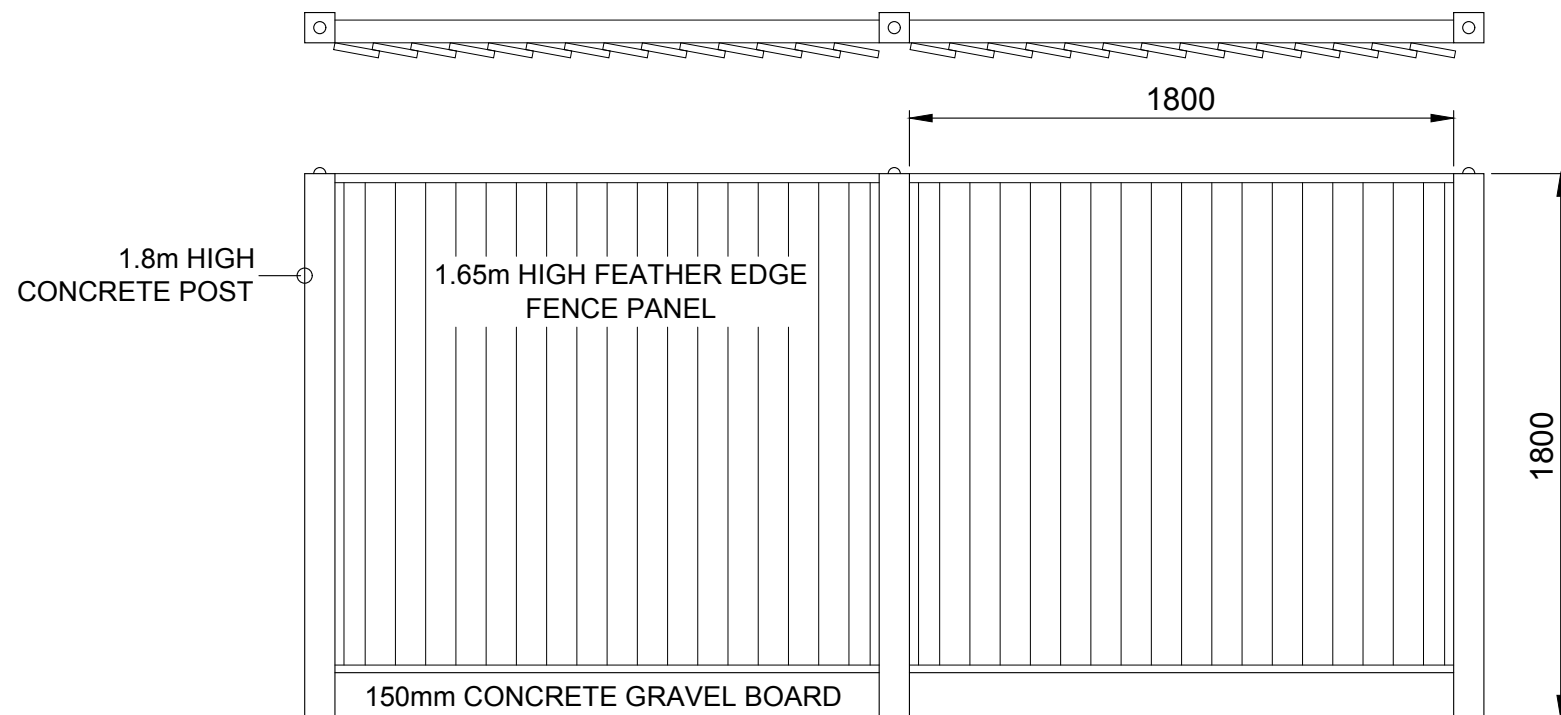

TYPICAL 1.8m HIGH GARDEN FENCE DETAIL
FRONT ELEVATION

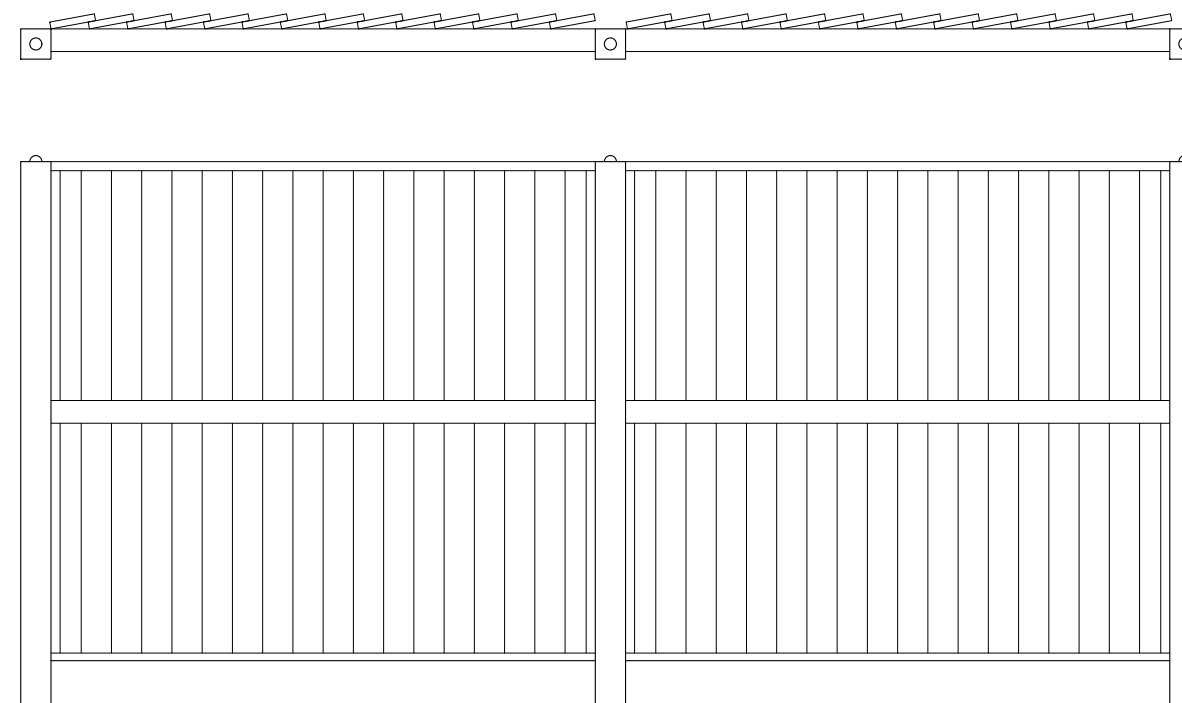

TYPICAL 1.8m HIGH GARDEN FENCE DETAIL
REAR ELEVATION



SCALE 1:25

A	First Issue.	JB	18.03.2021
REV	DESCRIPTION	BY	DATE



HOWARD & SEDDON A.R.I.B.A.
CHARTERED ARCHITECTS
64 WASHWAY ROAD
SALE, CHESHIRE, M33 7RE
TEL NO. 0161 - 973 8296
FAX NO. 0161 - 962 3485
E-MAIL : ADMIN@HOWARDANDEDSON.CO.UK

PROJECT	PROPOSED RESIDENTIAL DEVELOPMENT 72 ERRWOOD ROAD, BURNAGE
CLIENT	D. MAISURIA Esq.

TITLE	PROPOSED BOUNDARY FENCING DETAILS
-------	---

DRAWN JB	DRG No. 13,542/ 29
DATE 18.03.2021	
SCALE 1:25 (A3)	AMENDMENT A