

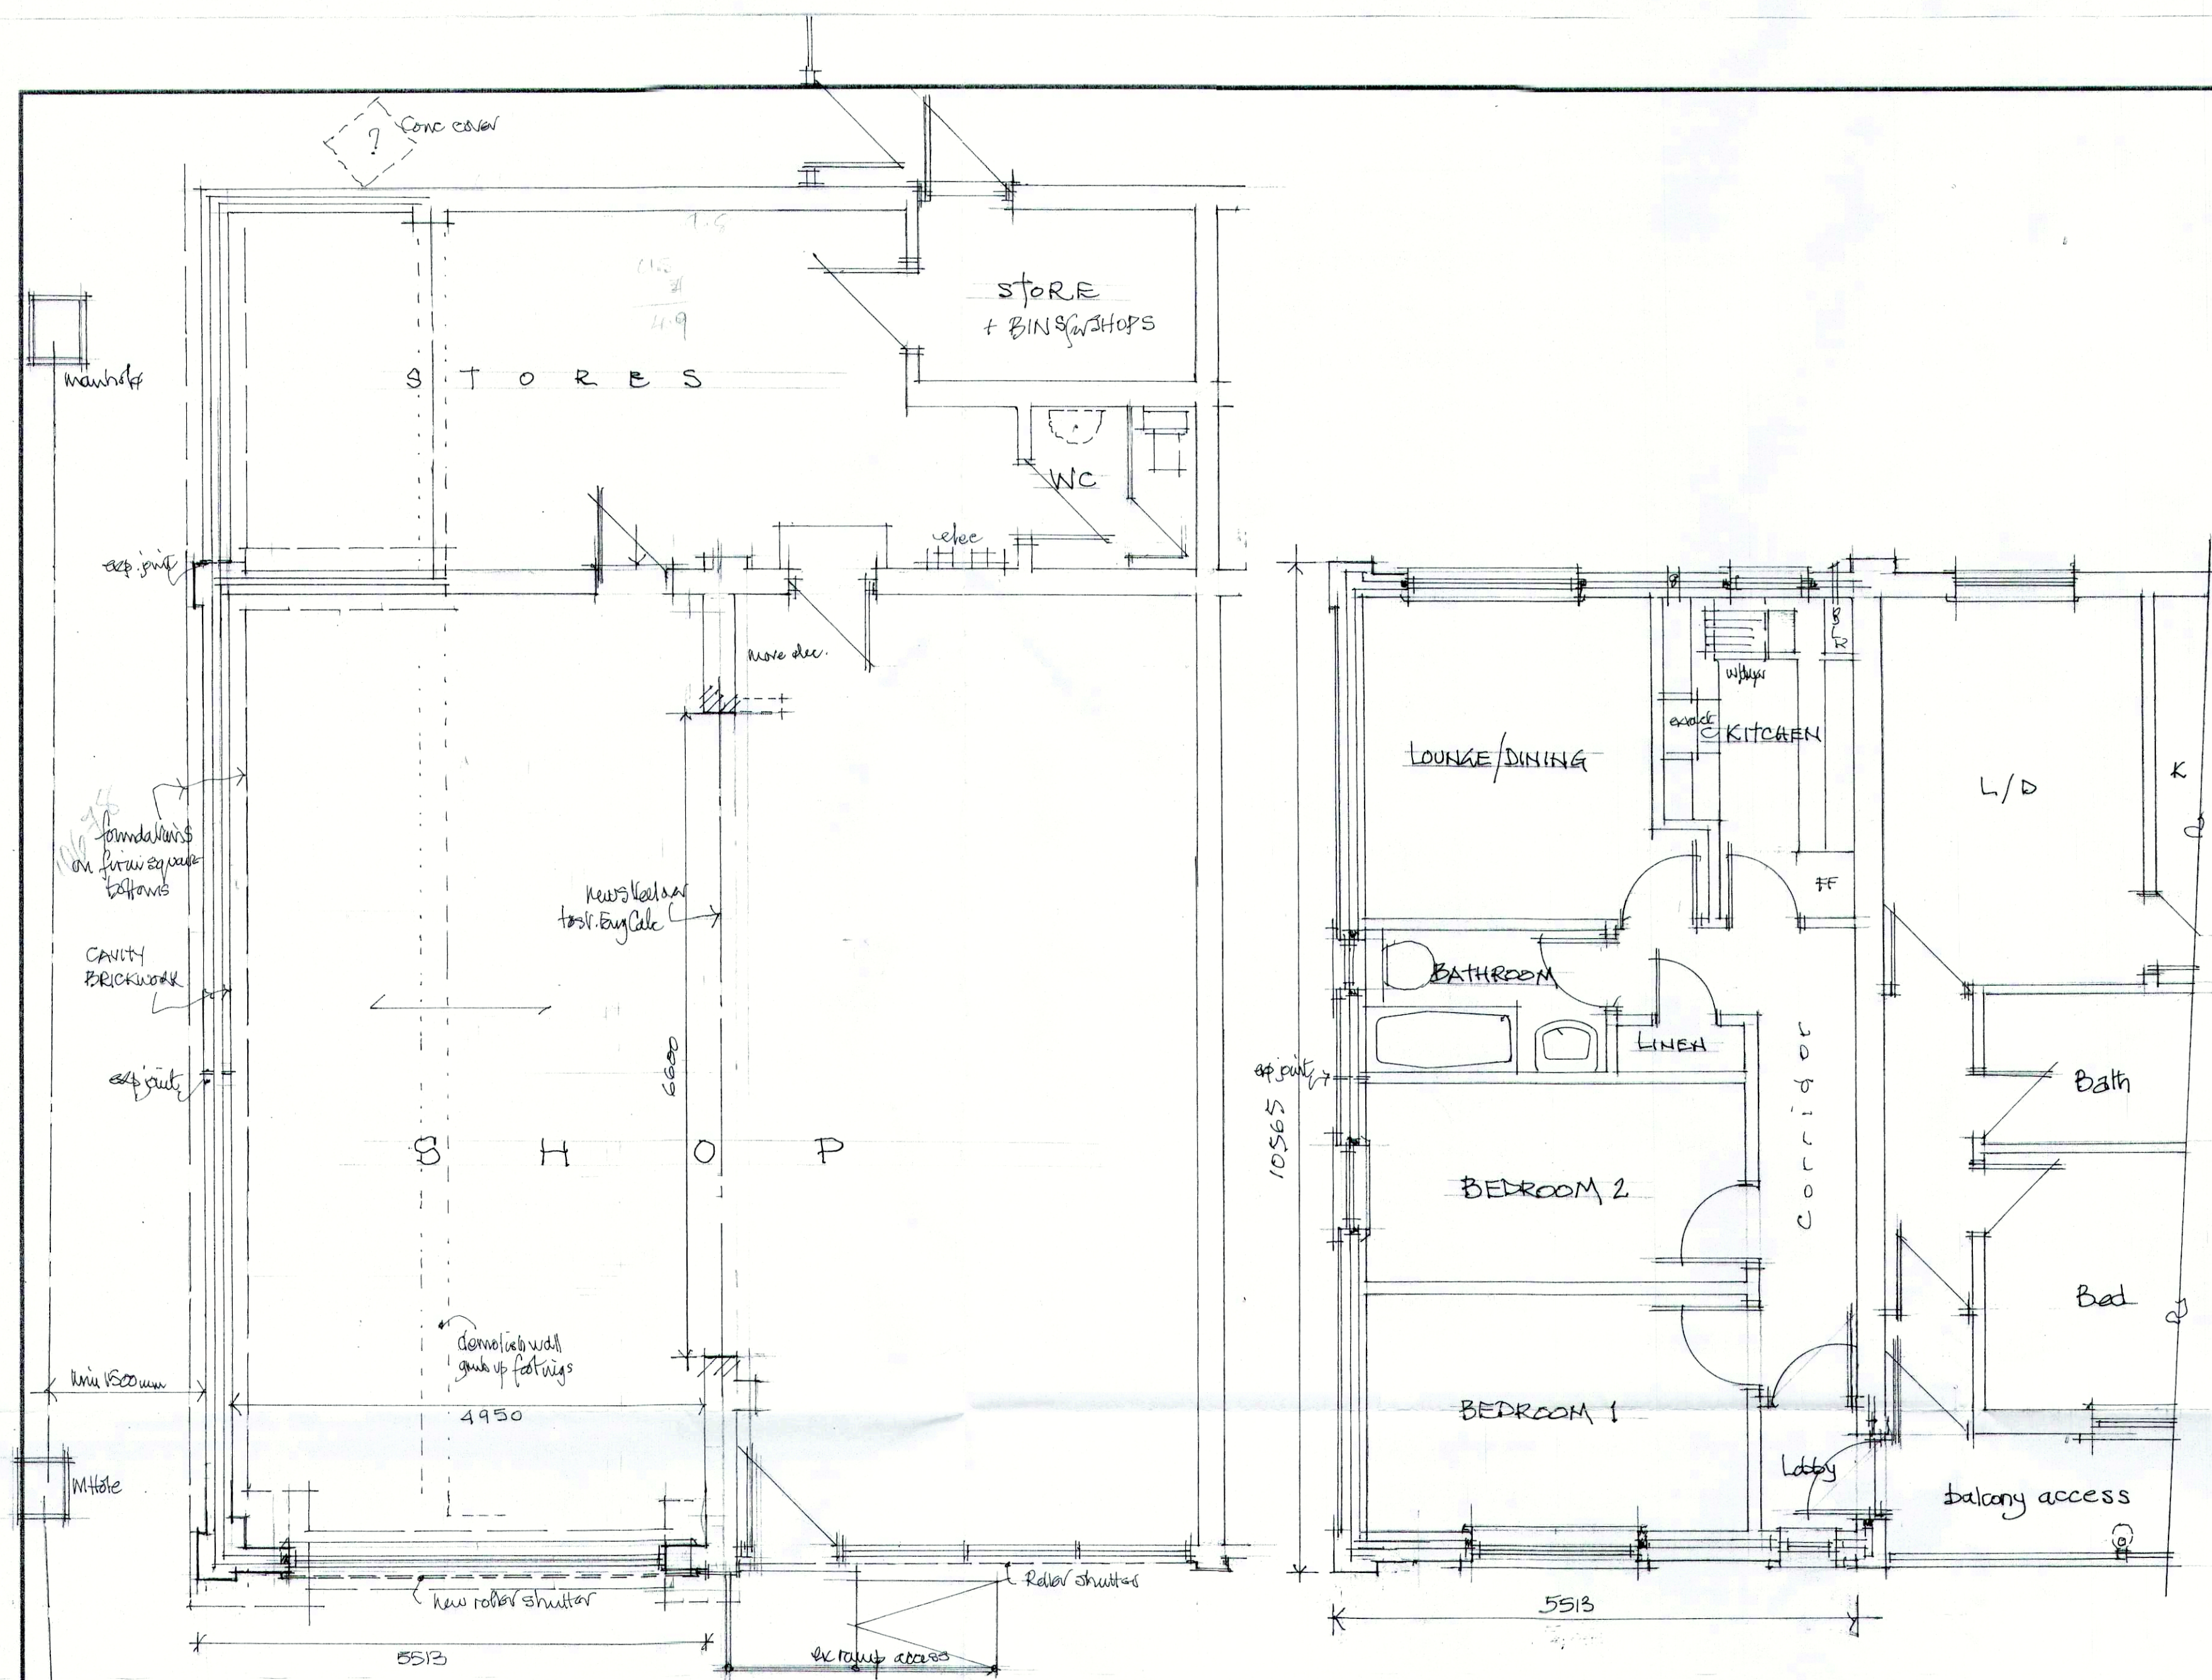


Notes
No dimensions to be scaled from this drawing.
All setting out dimensions to be checked on site.

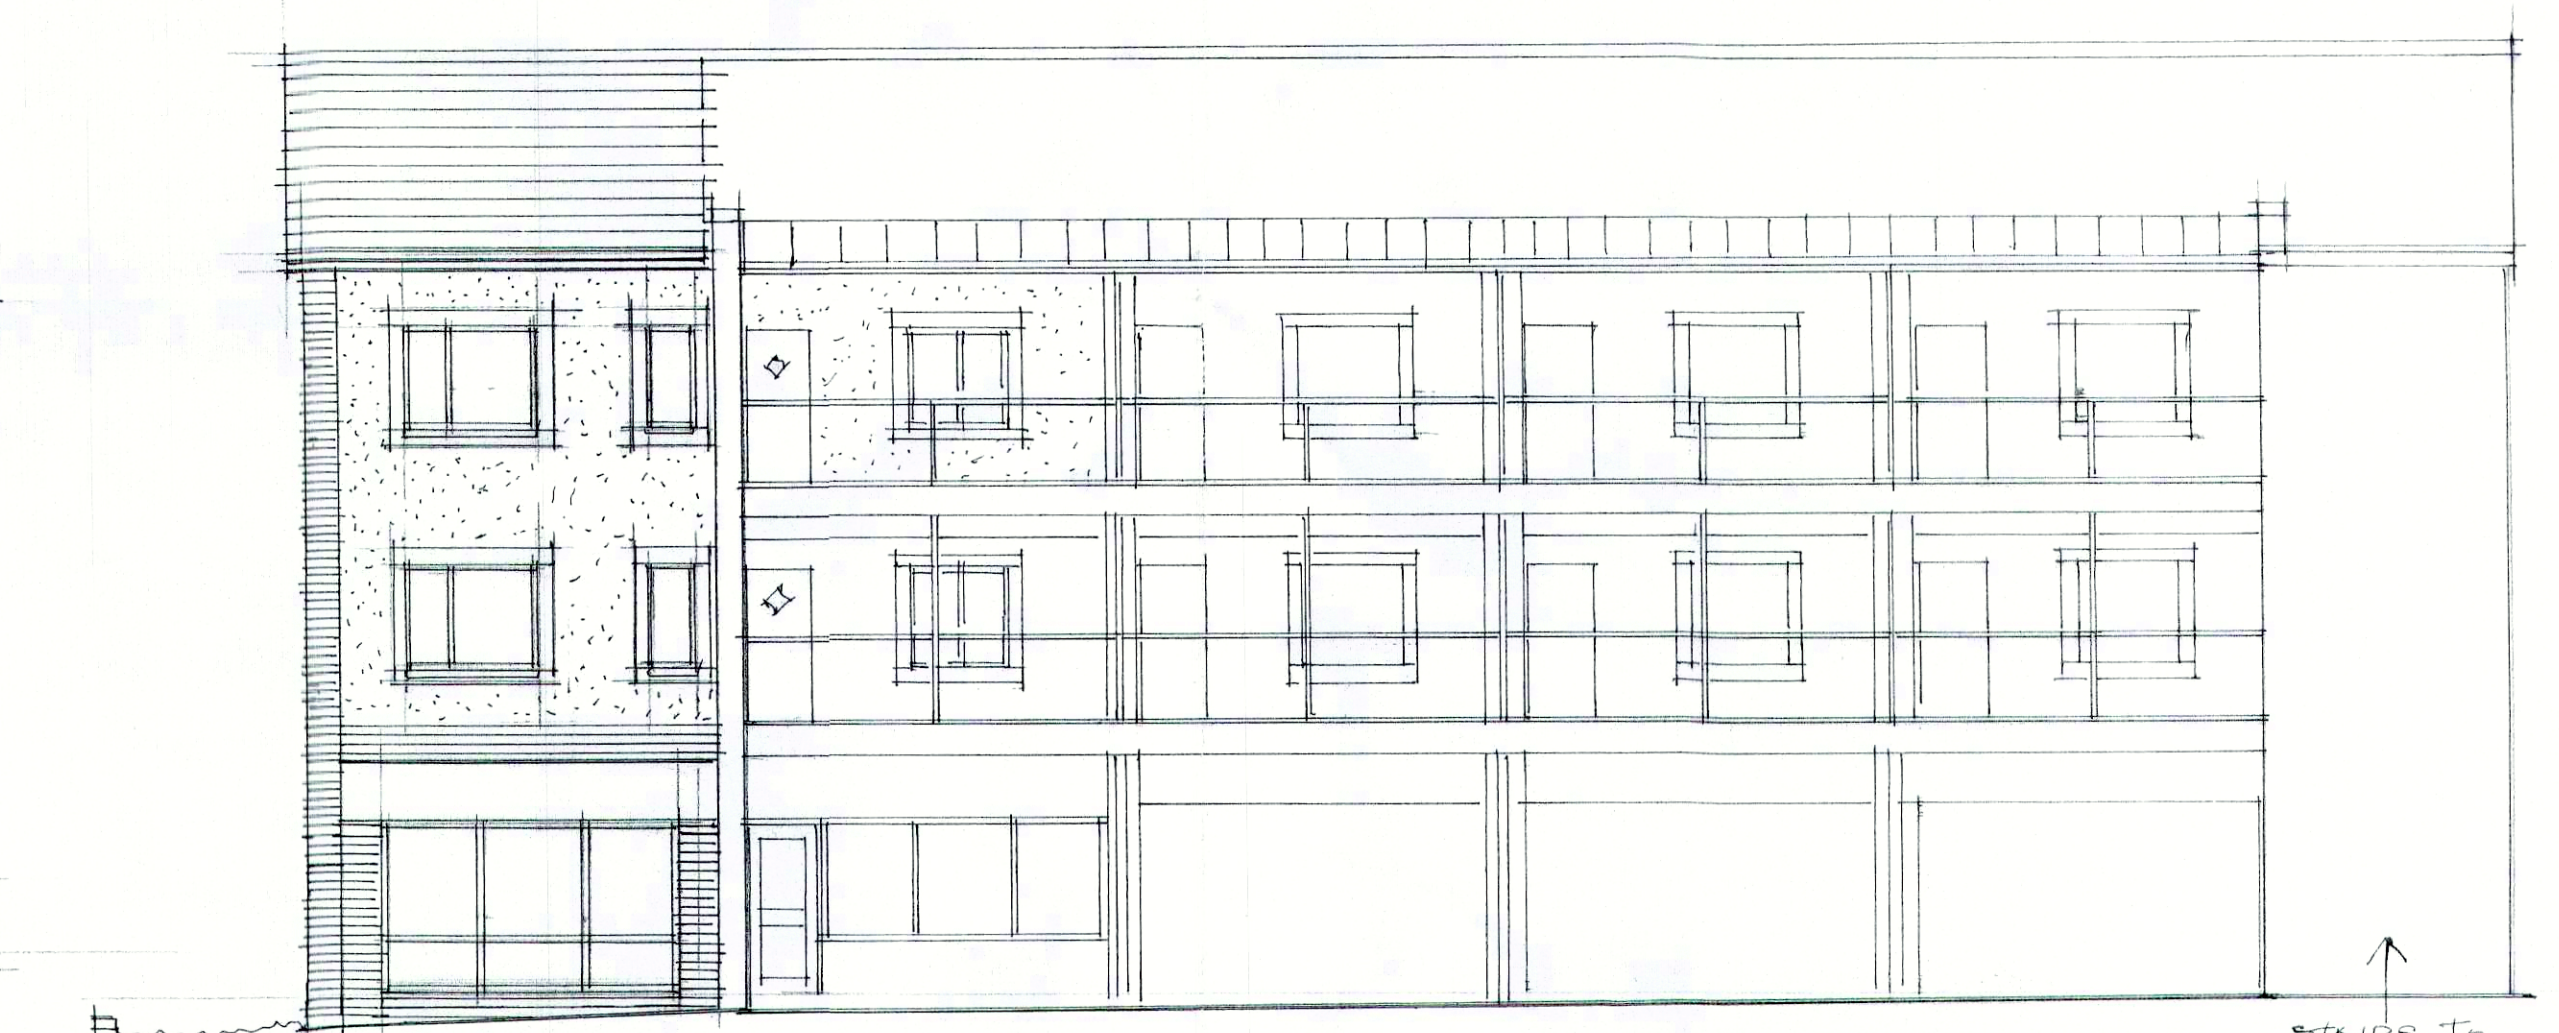


PROPOSED FIRST and SECOND FLOOR PLANS over G3 extension


PROPOSED GROUND FLOOR PLAN

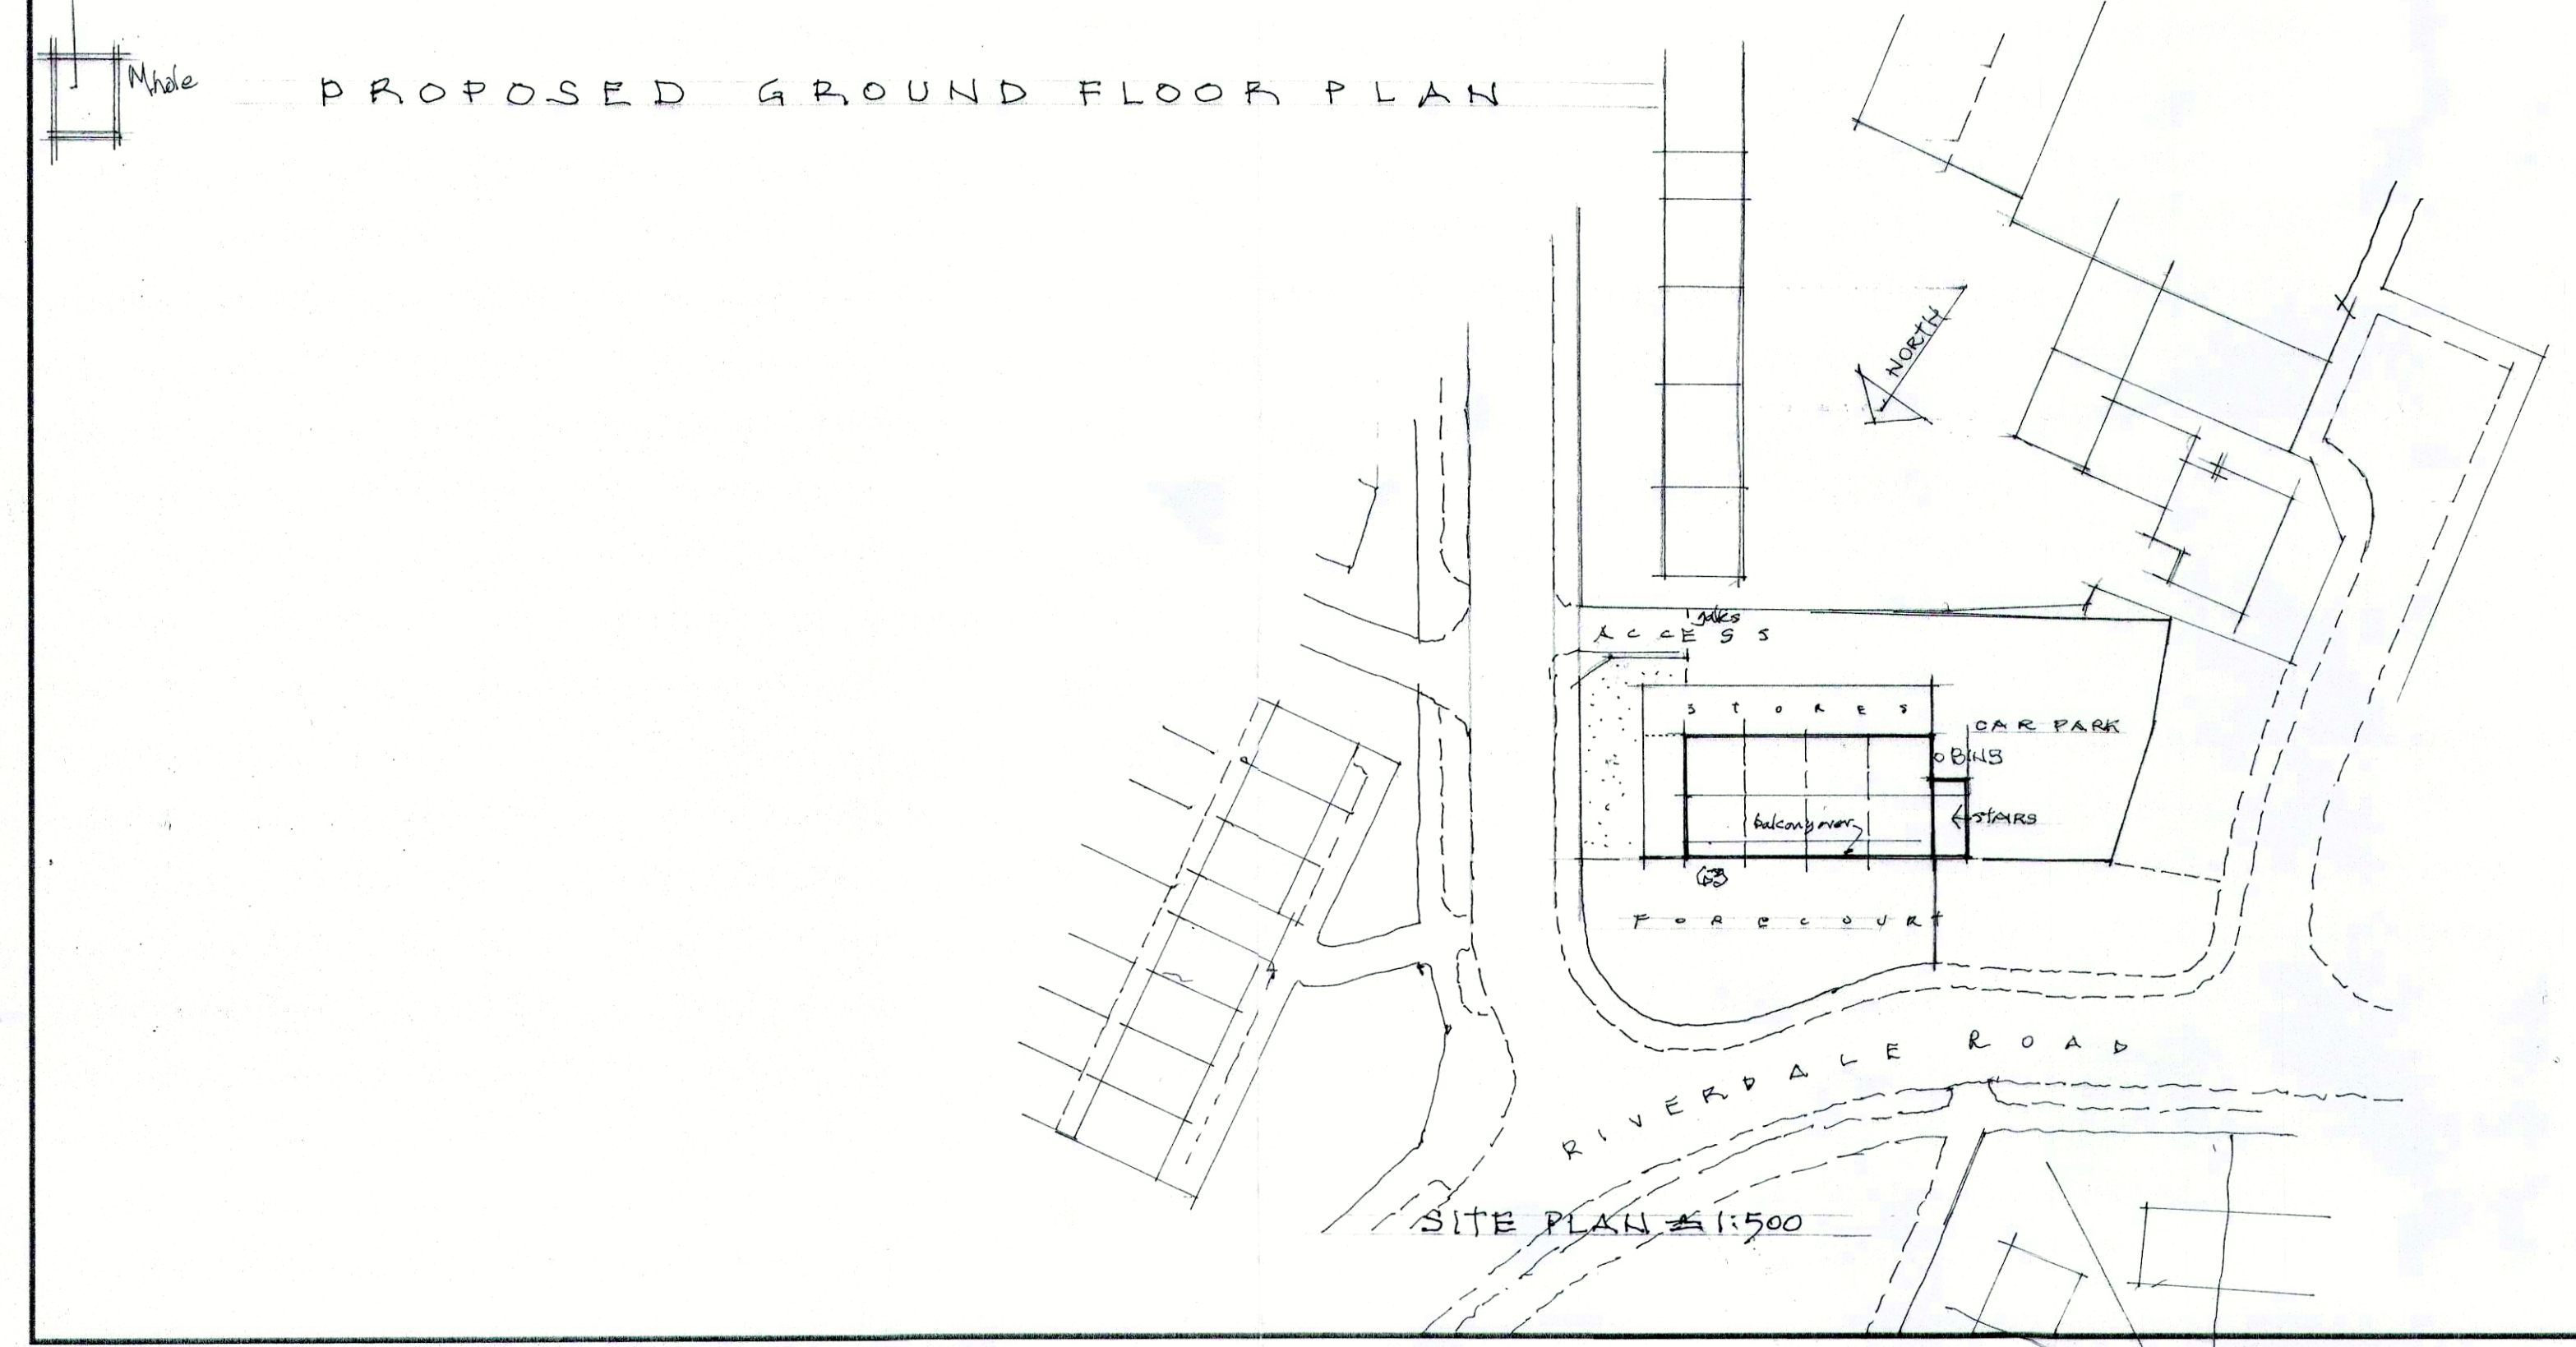

PROPOSED FRONT ELEVATION

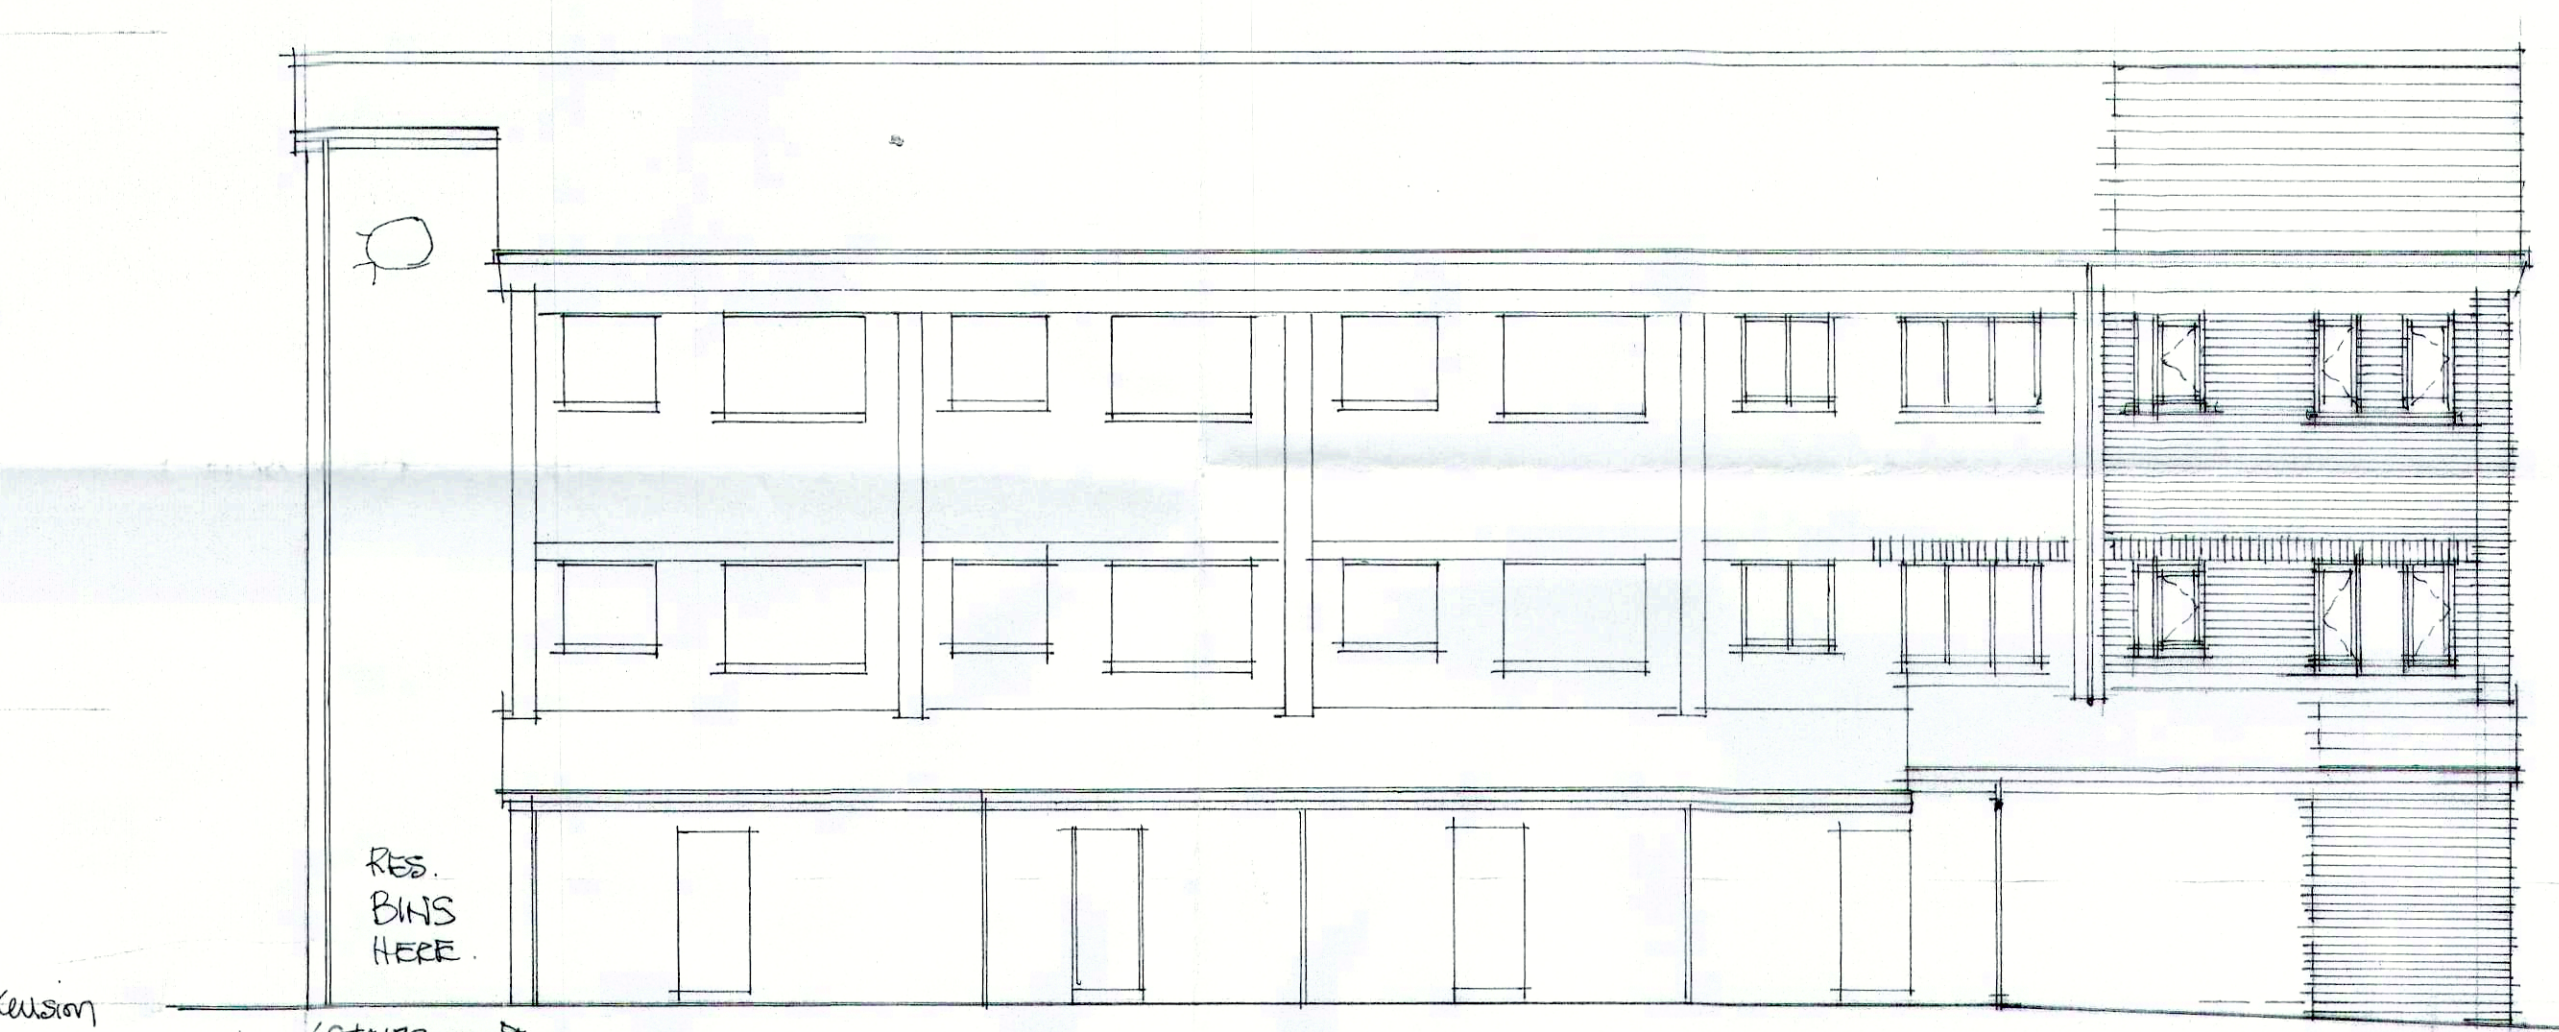

PROPOSED REAR ELEVATION

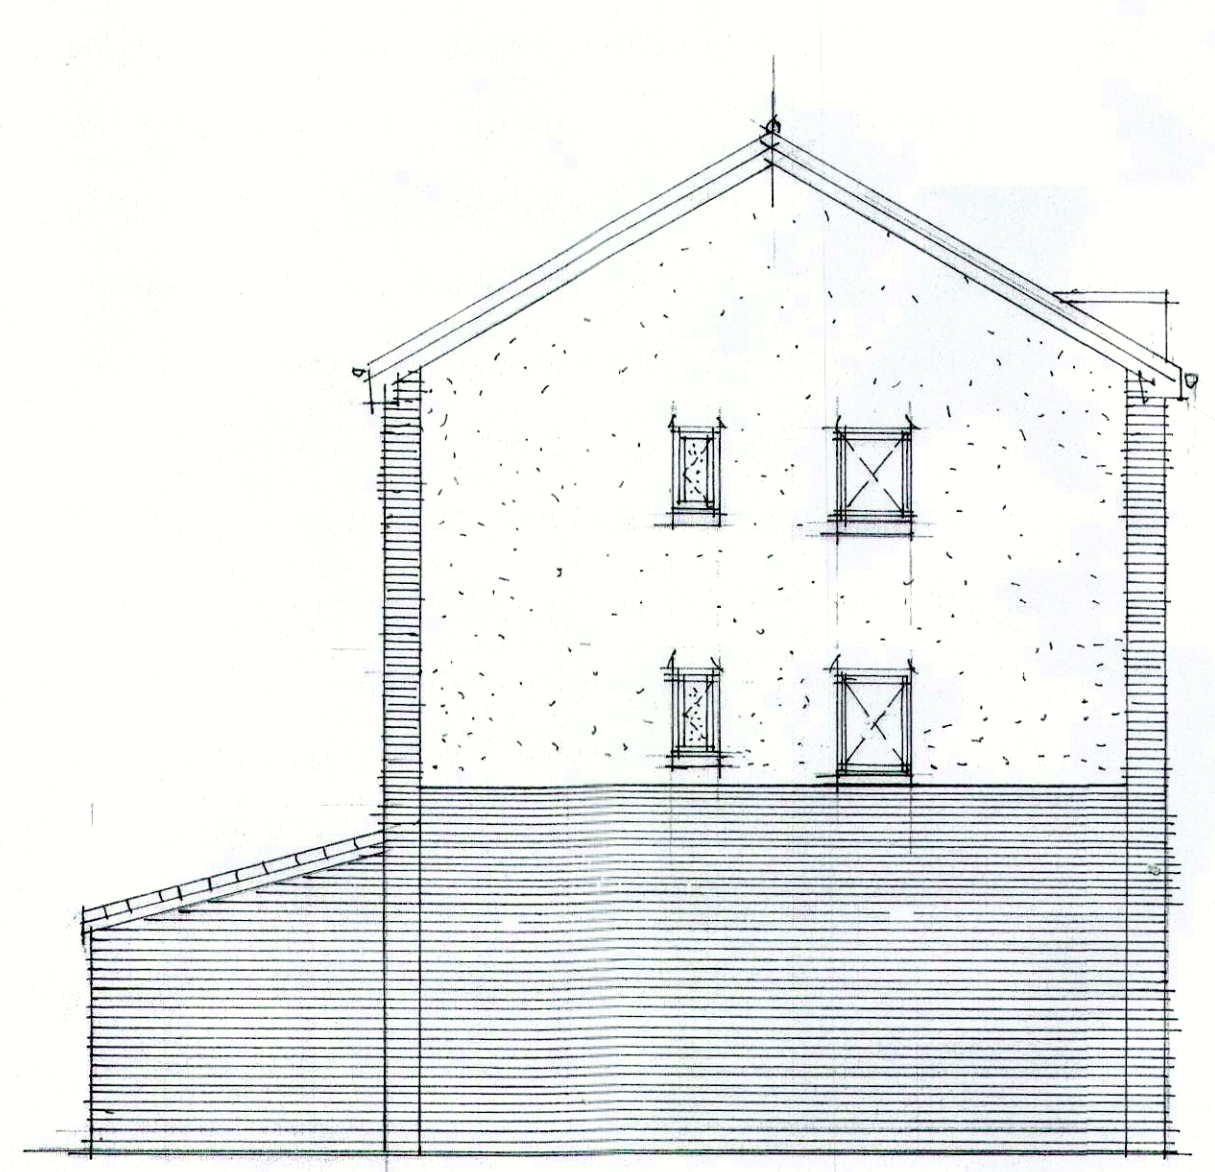

PROPOSED GABLE ELEVATION

PLANNING AND
BUILDING CONTROL
19 MAR 2021


Job Title
SHOP EXTENSION WITH 2no 2bed FLATS OVER
AT. G3, RIVERDALE ROAD, BLACKLEY
MANCHESTER, M9 8UT for
MR FIKHAR NAZIR

Davenport and Flinn
Planning & Design Consultants, Surveyors

3A Hamnett Street Hyde SK14 2EX 0161 368 3064

Drawing Title
PROPOSED

Chartered
Architects

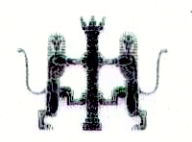

Date	Scale	Job No	Dwg No.	Rev
March 21	1/50 / 100	3125	2	