



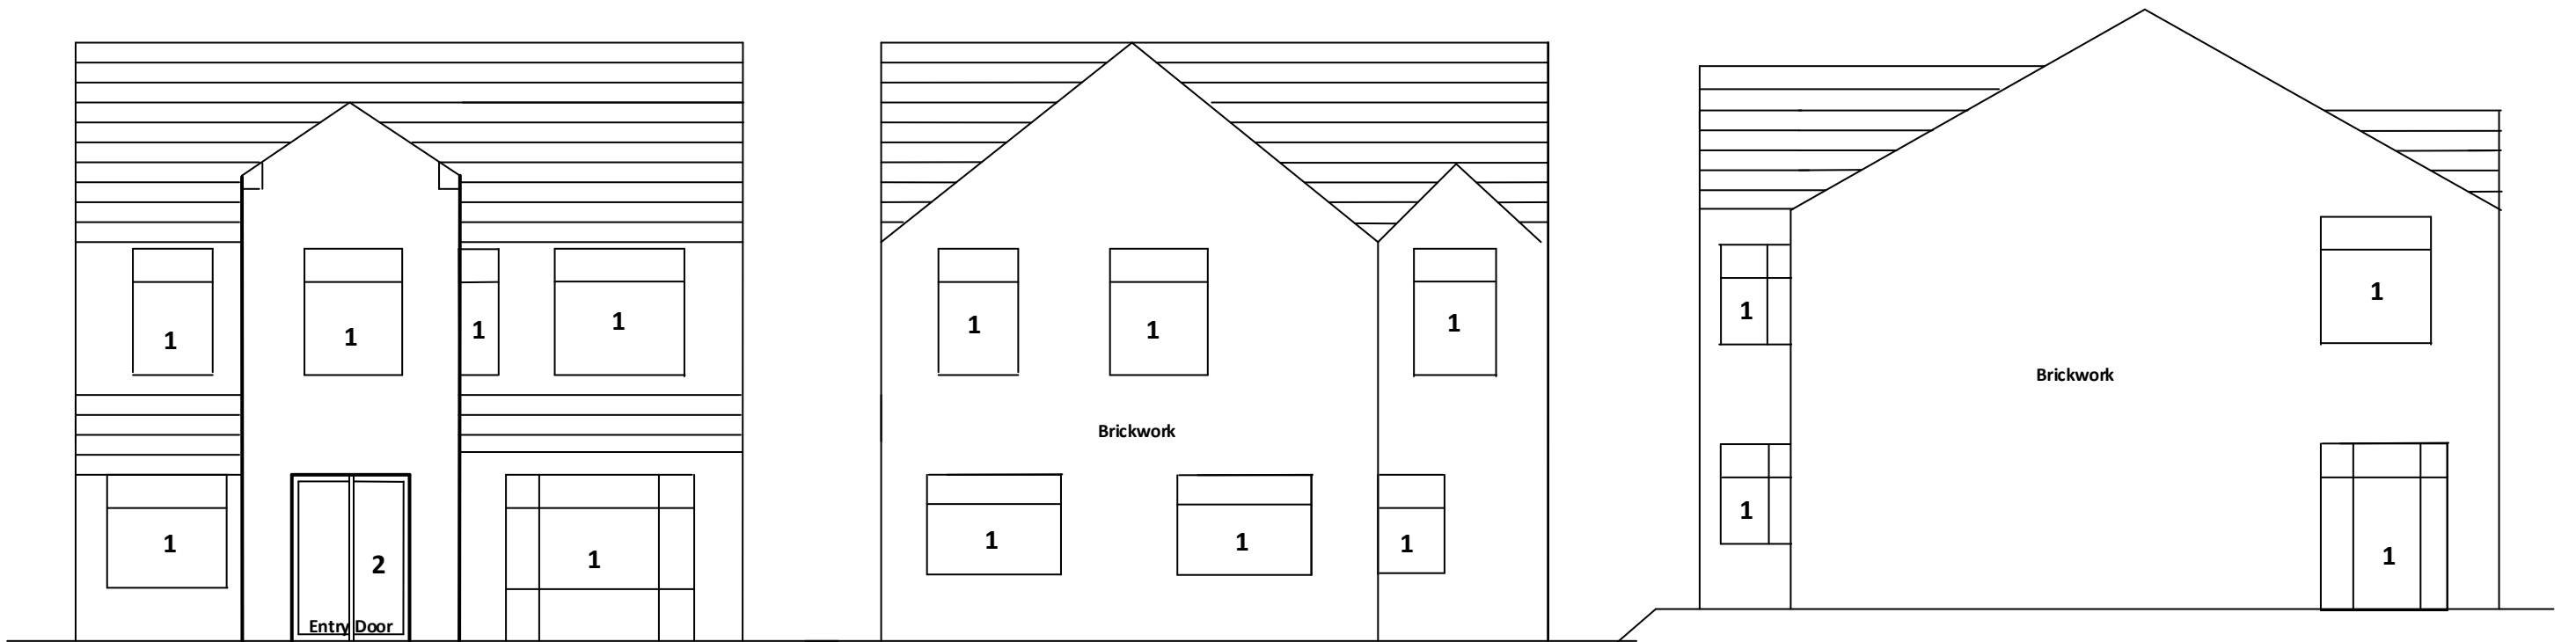


EXISTING FRONT ELEVATION

EXISTING REAR ELEVATION


EXISTING SIDE ELEVATION
(H. No. 67)

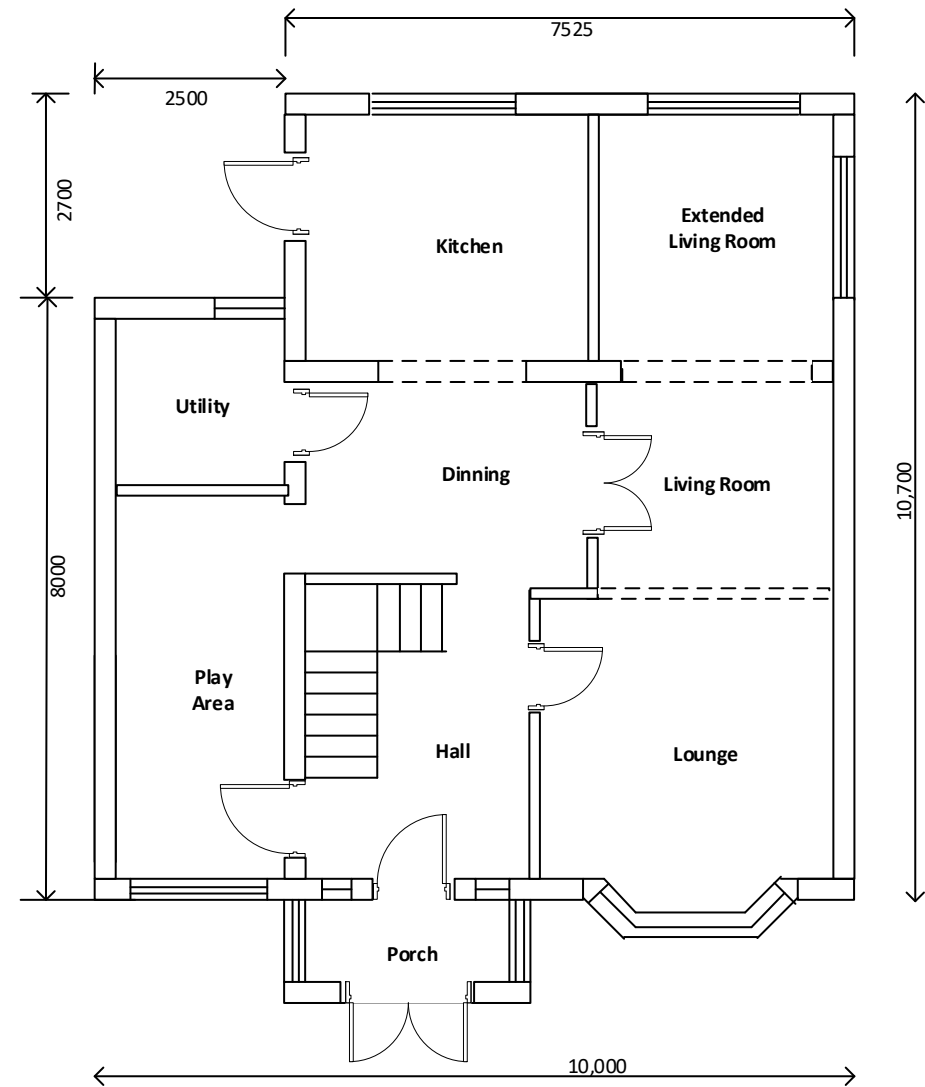

EXISTING GROUND FLOOR

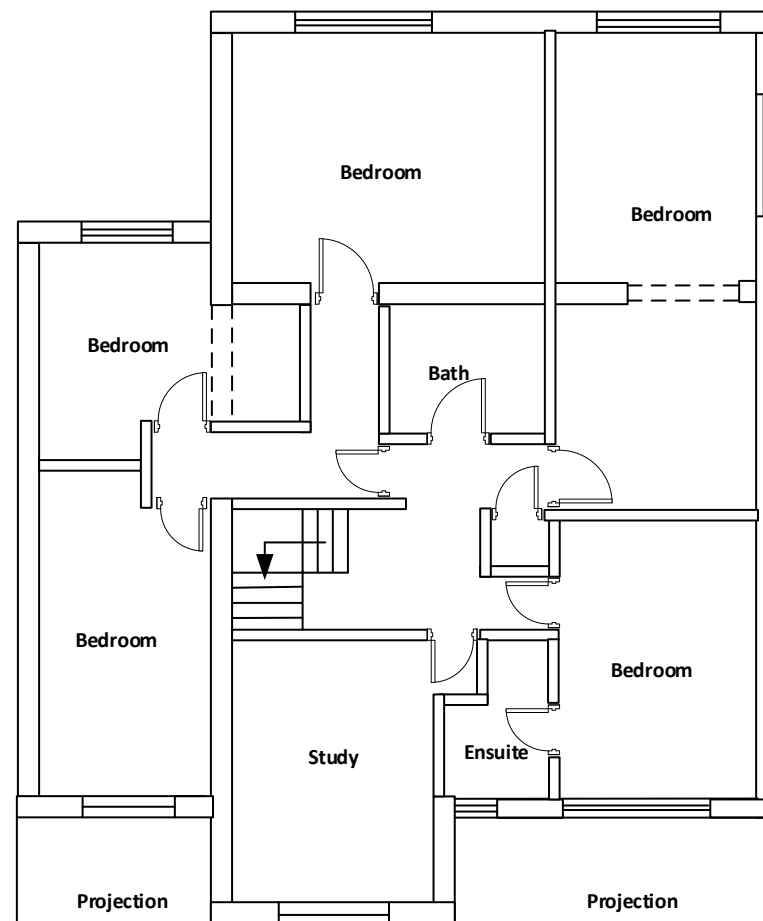

EXISTING FIRST FLOOR

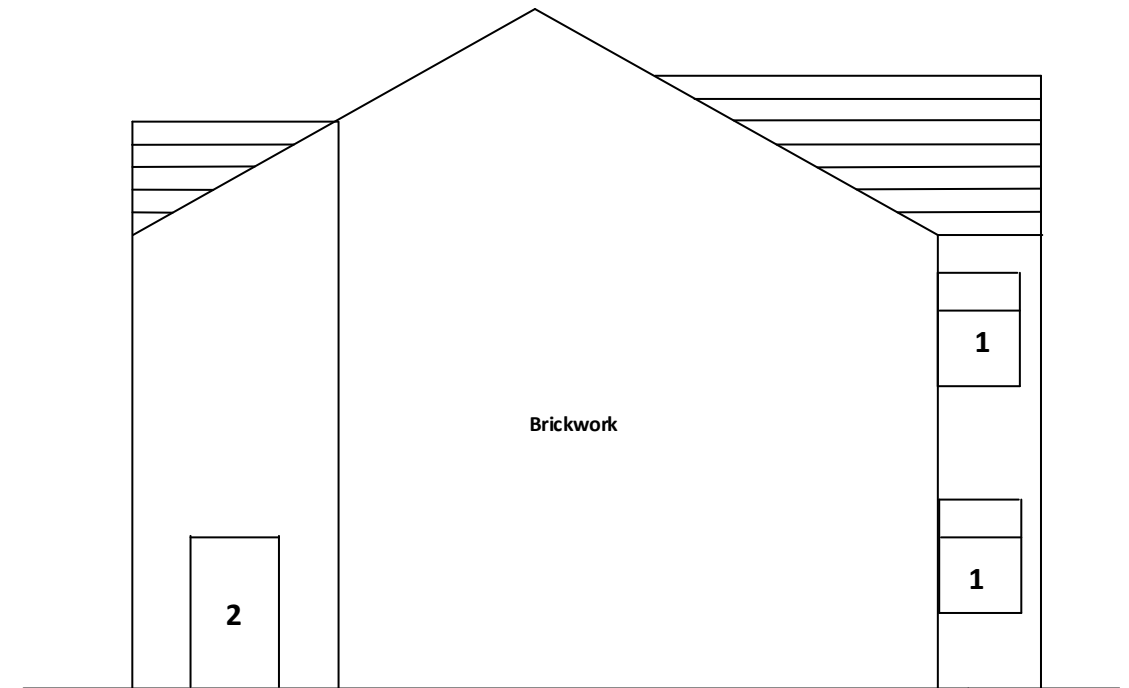

EXISTING SIDE ELEVATION
(House No. 63)

NOTE
1. UPVC frame glazed Window
2. UPVC frame glazed Door

Client	Mr. Qadeer Hayat 65 Mountcliffe Crescent Walley Range M16 8GR		
Title	Single storey Side Extension		
Scale	1 = 100@A3	Drawing No.	QH-PP-01 09/03/2021