


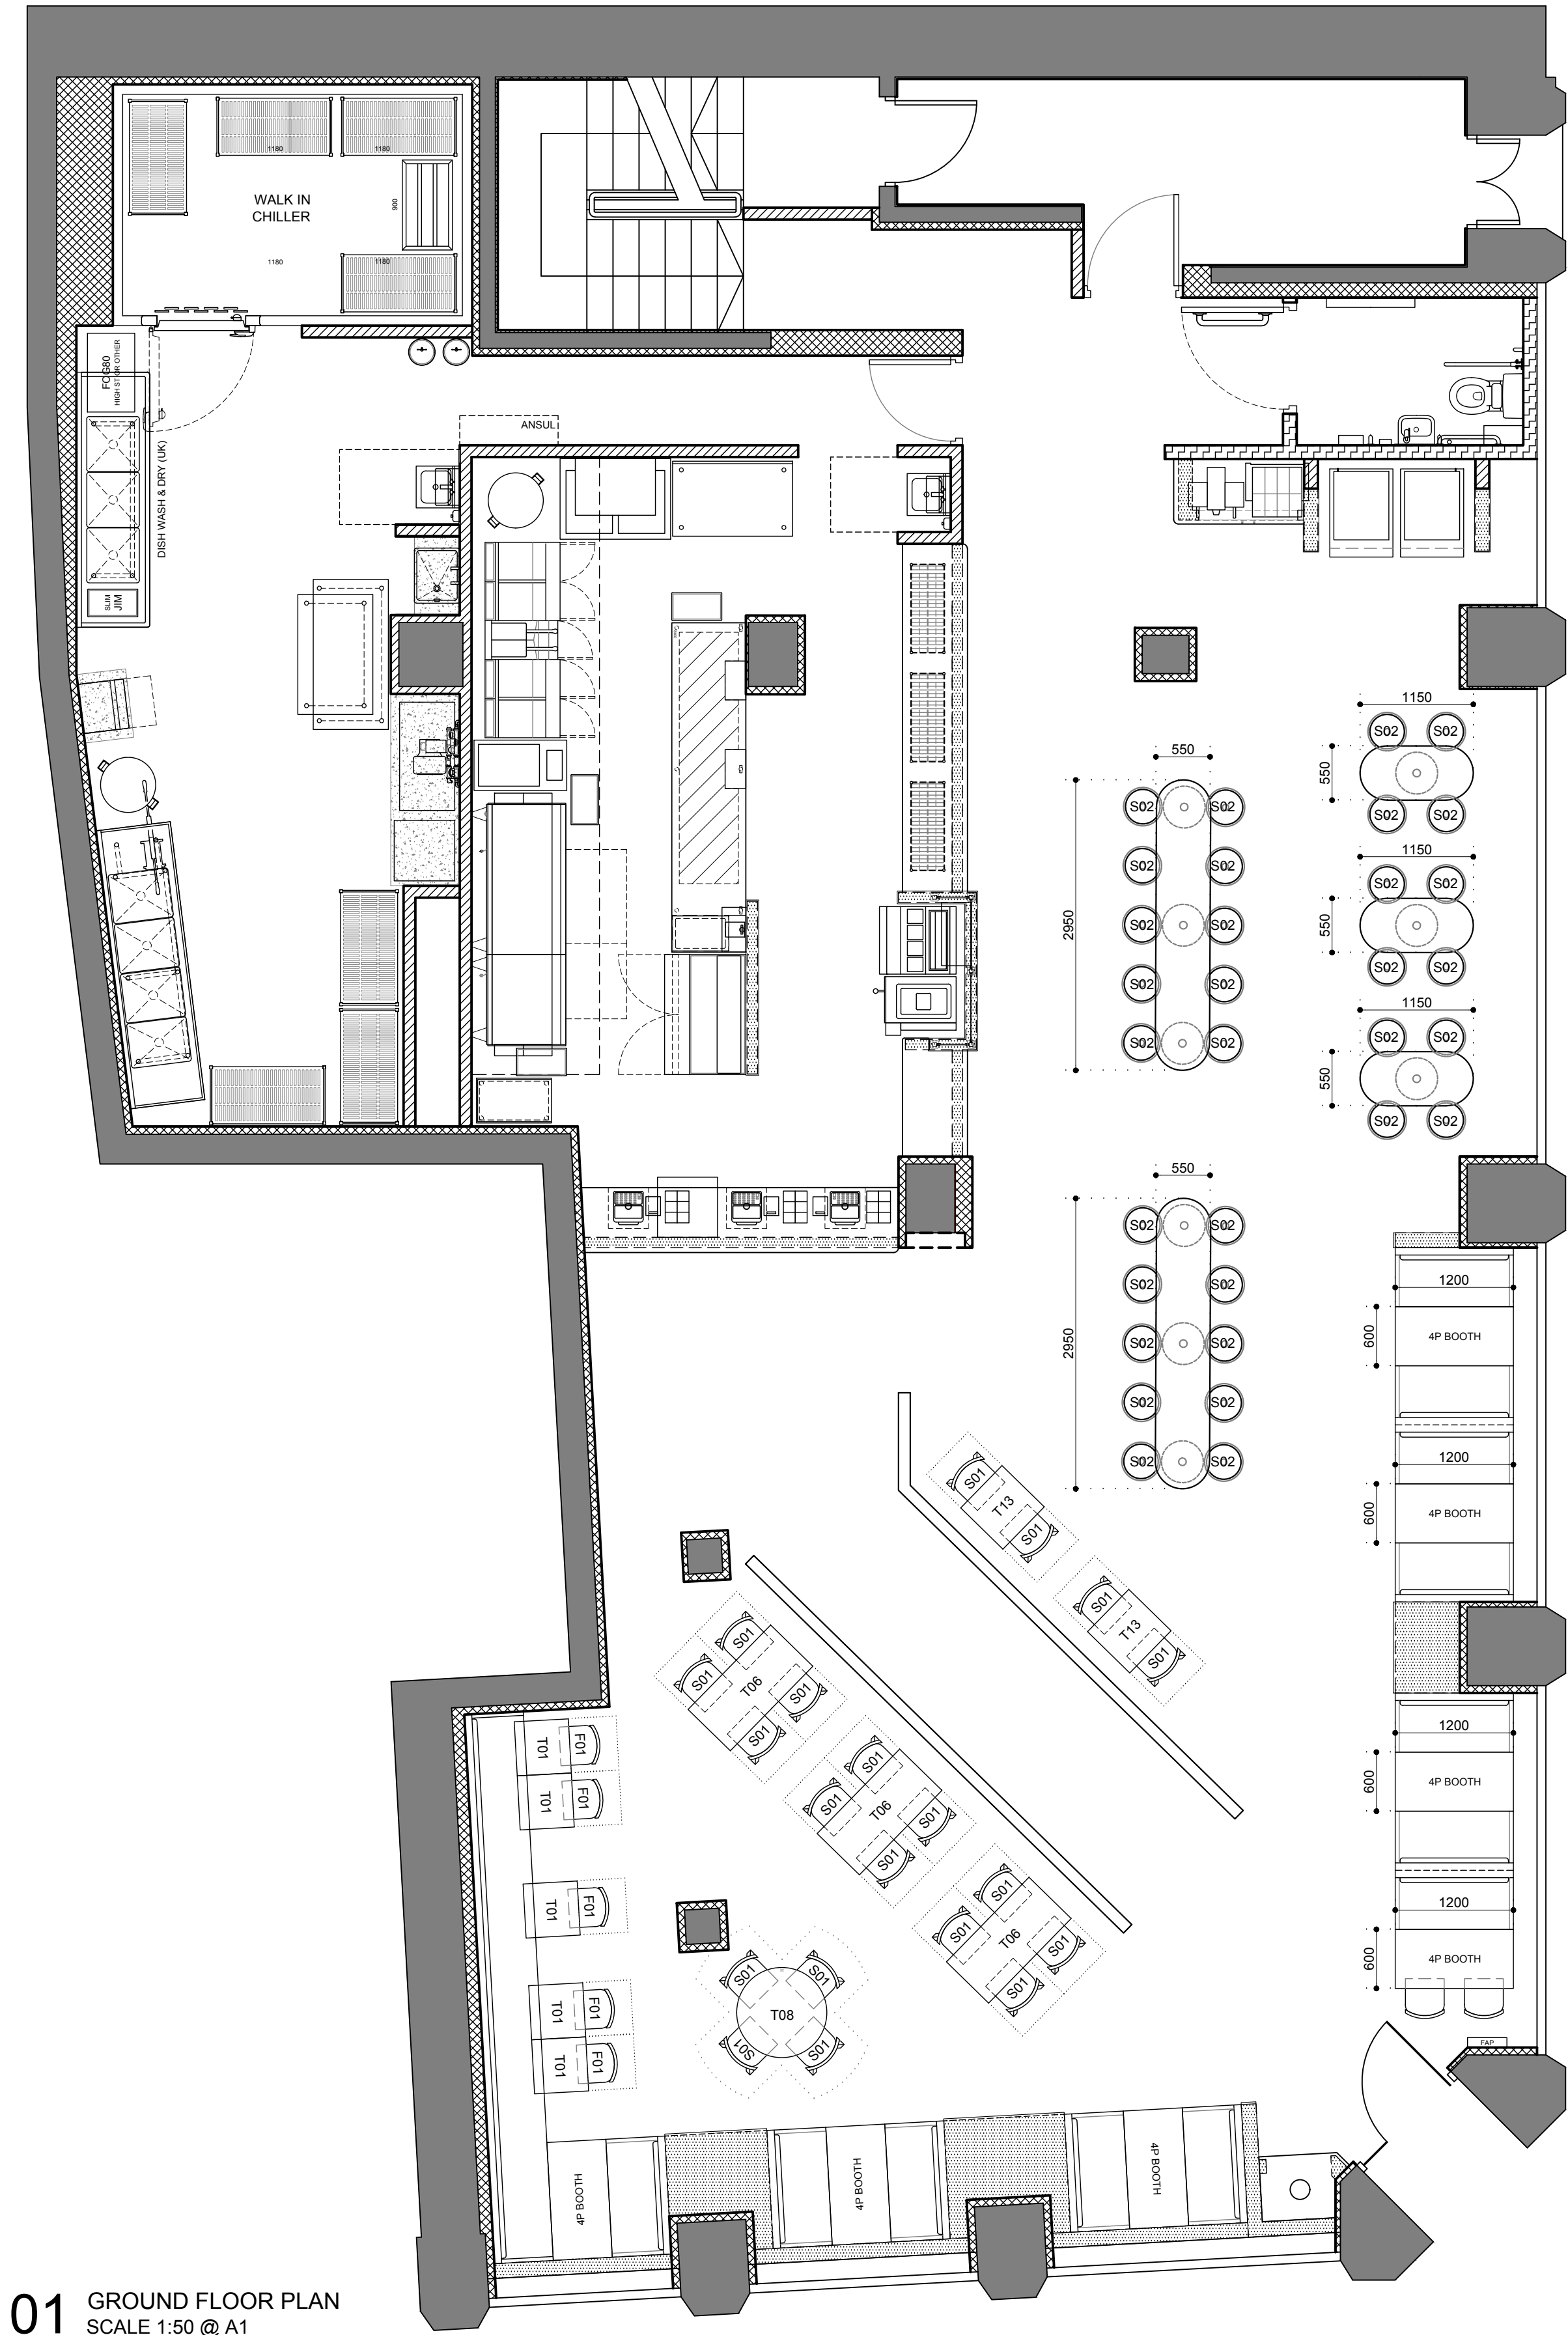

01 GROUND FLOOR PLAN
SCALE 1:50 @ A1

FURNITURE KEY

TABLES

T01	2 TOP - 550 X 550 MM LOW RECTANGULAR TABLE & BASE	INT = 05
T06	4 TOP - 1200 X 600MM HIGH RECTANGULAR TABLE & BASE	INT= 03
T08	4 TOP - 900 DIAMETER HIGH ROUND TABLE & BASE	INT = 01
T13	2 TOP - 600 X 600MM HIGH SQUARE TABLE & BASE	INT = 02

CHAIRS

F01	STANDARD DINING CHAIR	INT = 05
S01	TIMBER STOOL WITH LOW BACK	INT= 20
S02	FIXED TIMBER STOOL - HIGH	INT =32

BOOTHS

4 PERSON	INT = 07
----------	----------

FAMILY FIXED PERCH TABLE

1150 X 550 HIGH	INT = 03
2950 X 550 HIGH	INT = 02

NOTE: QUANTITIES TO BE CHECKED/CONFIRMED AGAINST DRAWING

NOTE: ALL FURNITURE QUANTITIES TO BE CONFIRMED
FOLLOWING SITE MEETING

Do not scale from this drawing. All drawings to be checked on site. Copyright protected.
This drawing is to be read in conjunction with specifications, scheduled and drawings issued by Blacksheep.
All dimensions to be checked on site prior to the commencement of manufacture.
ROD drawings to be issued for Blacksheep comment.
Samples of all finishes are to be sent to Blacksheep for approval.
All discrepancies and omissions on site must be reported to designer for their comment or approval prior to the commencement of work.
All electrical, lighting, HVAC and plumbing issues to be referred to engineer's drawings prior to the commencement of work.
The designs are subject to approval by statutory authorities and any necessary alterations should be made if required to comply with statutory requirements.

CONSTRUCTION



Rev Comment Date Drawn Checked

Location Plan (NTS)

Blacksheep

135 Curtain Road, 5th Floor, London EC2A 3BX
+44 (0) 20 7713 7413 - blacksheep.uk.com

Drawing No.
FIV235 - A230

Date
04/08/20

Scale
1:50 @ A1

Client
FIVE GUYS

Drawing
FURNITURE PLAN
GROUND FLOOR

Project
MANCHESTER
17 PICCADILLY
M1 1LS

Revision

Drawn By

AV

Checked By

BT