

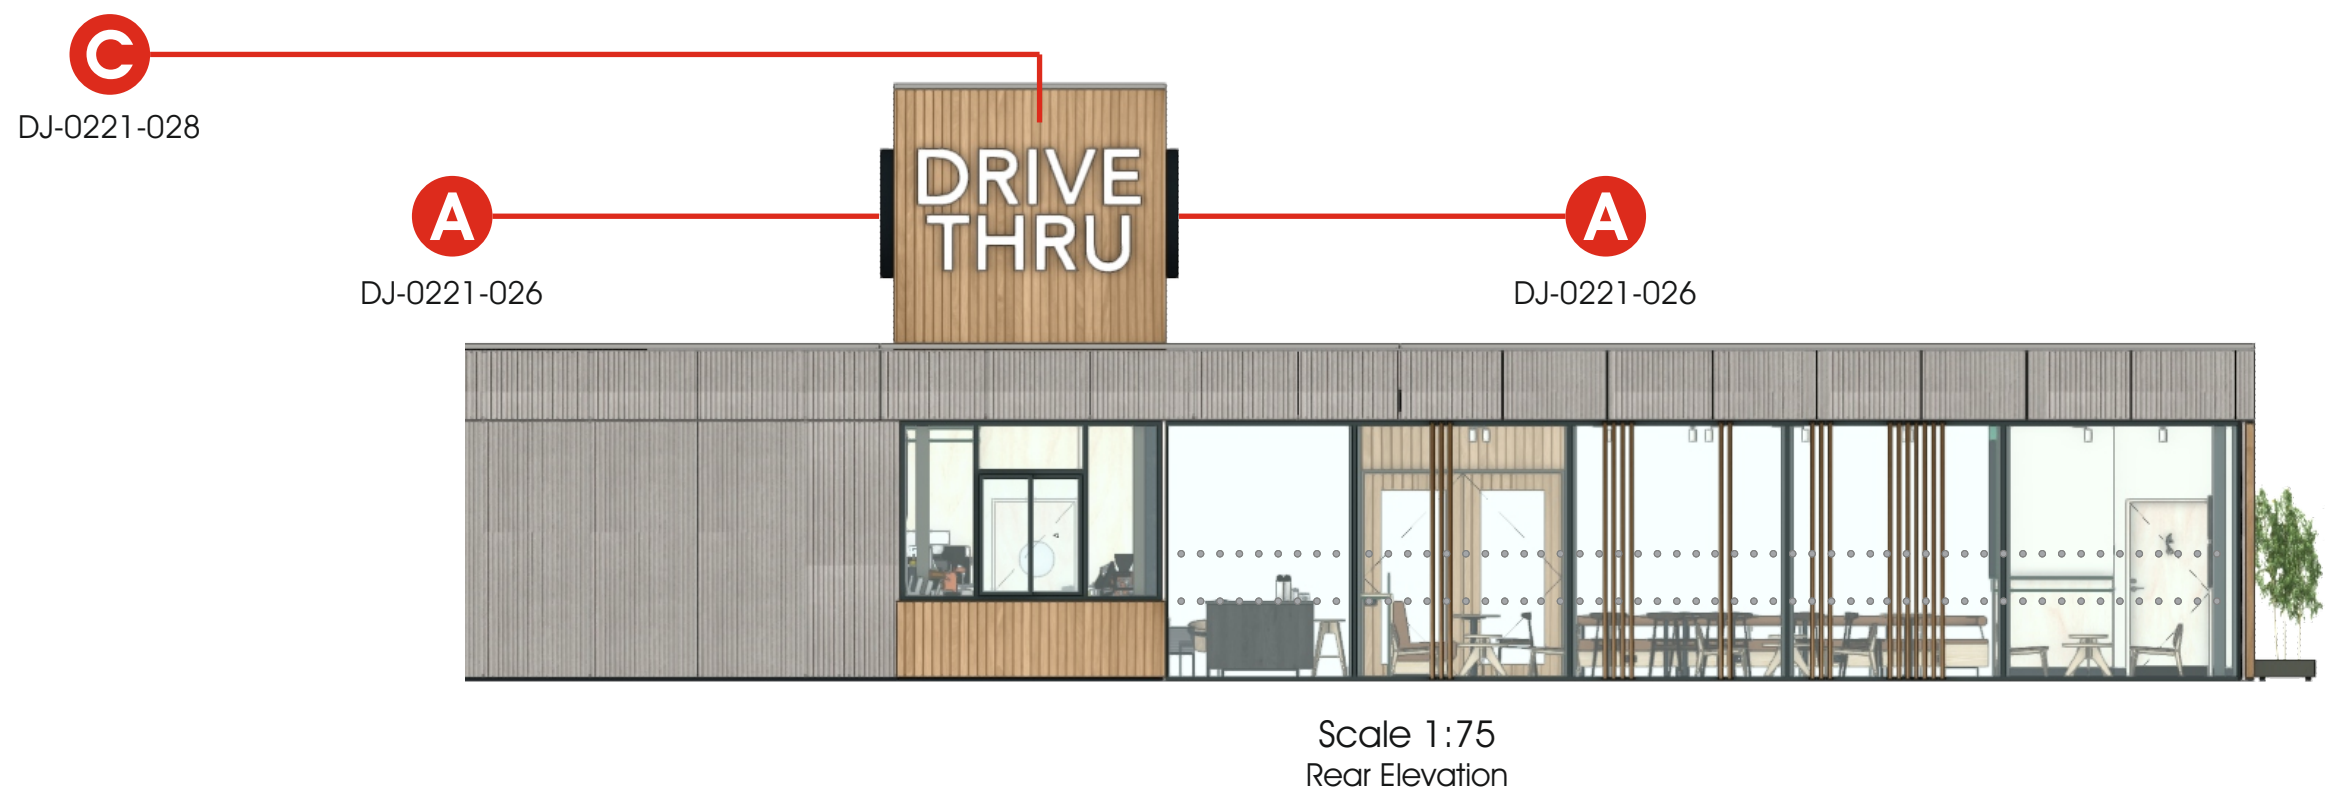


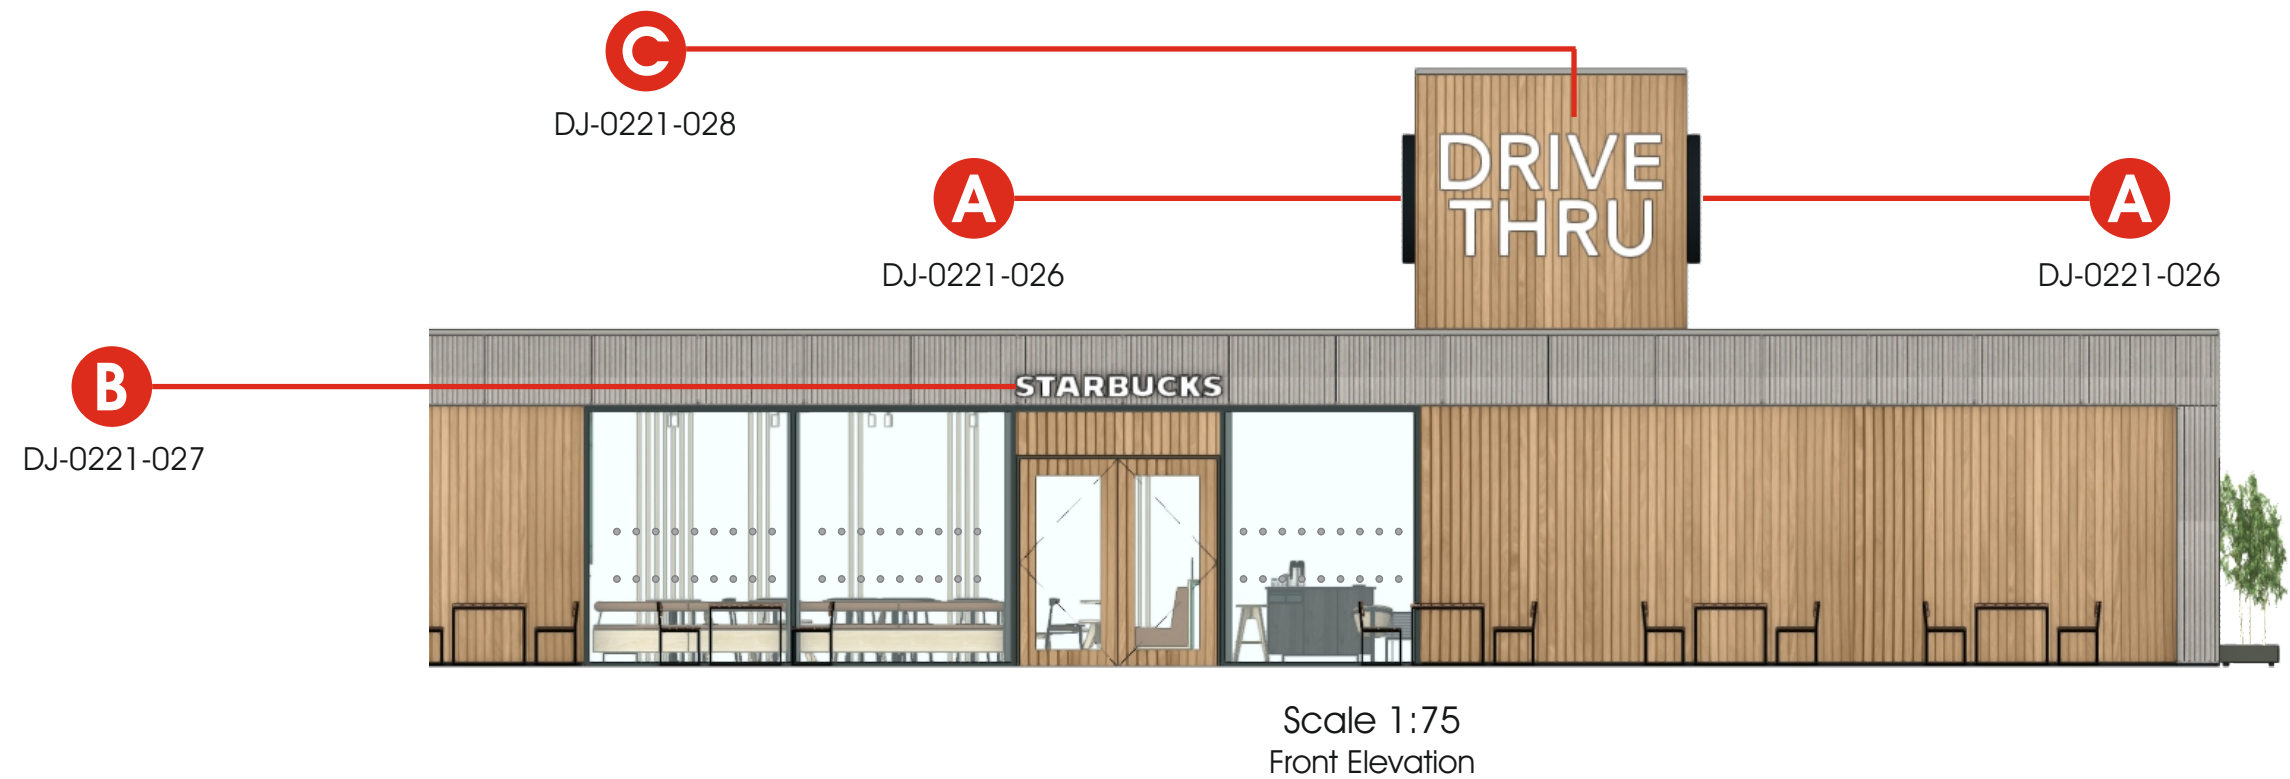

CLIENT:		DRAWING NUMBER:		JOB NO:	DRAWN BY:	REV	DATE	BY	DESCRIPTION
Euro Garages		DJ-0221-039		6554	D. Jewkes	A	00.00.20	XX	XXXXXX
PROJECT:		Starbucks Ashton New Rd.				B	00.00.20	XX	XXXXXX
DESCRIPTION:		DATE:	ITEM REF:	SCALE:		C	00.00.20	XX	XXXXXX
		11.02.21	n/a	a/s @A3		D	00.00.20	XX	XXXXXX
						E	00.00.20	XX	XXXXXX

© This drawing is the property of Geetee Signs, and should not be reproduced, altered or used in any way without express permission. Colours shown are for illustration and may not be an exact match unless references are supplied.

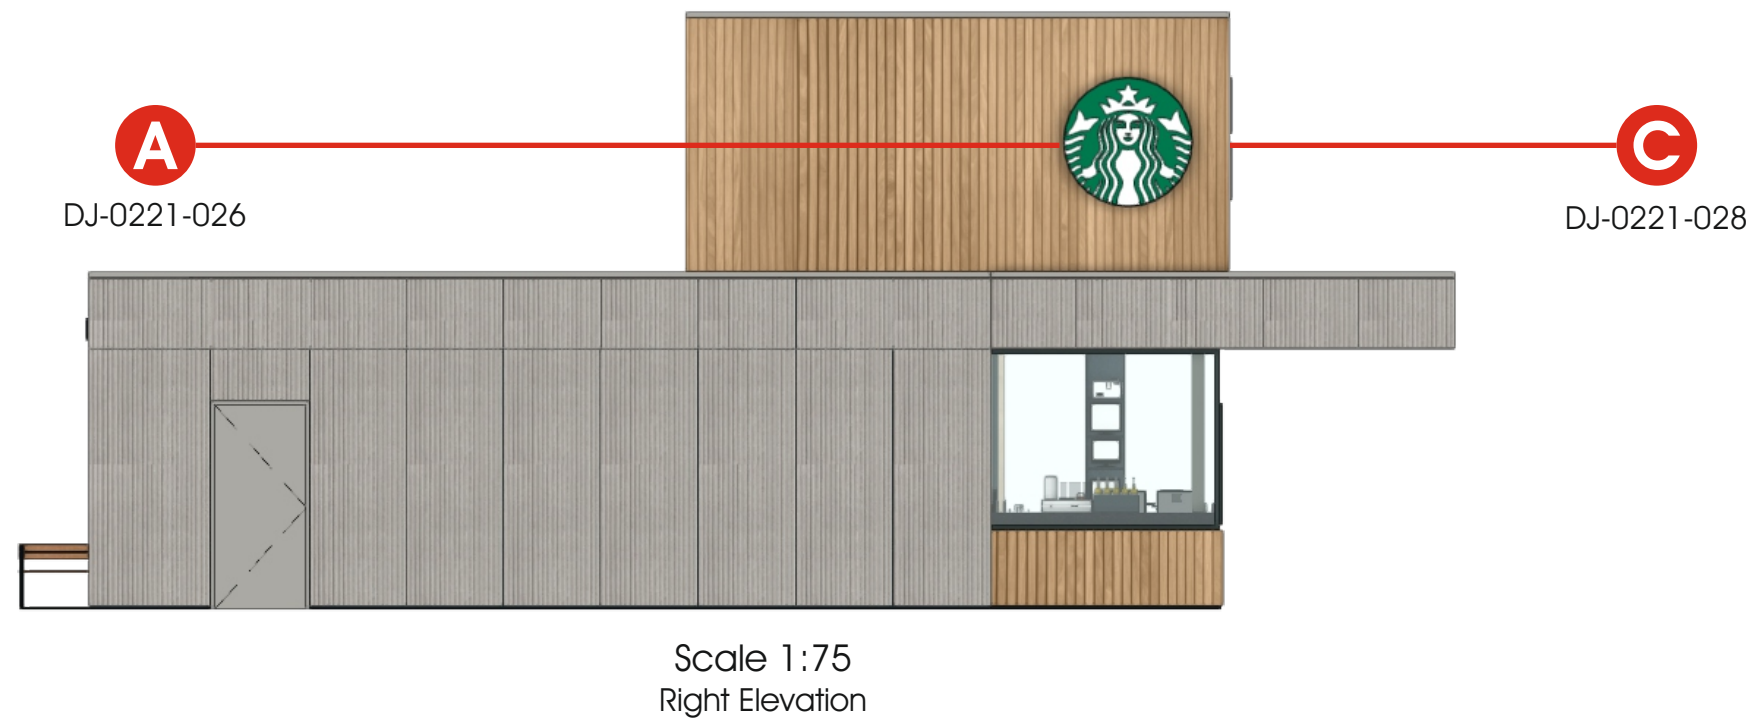

CLIENT: Euro Garages		DRAWING NUMBER:	JOB NO:	DRAWN BY:	REV	DATE	BY	DESCRIPTION
PROJECT: Starbucks Ashton New Rd.		DJ-0221-039	6554	D. Jewkes	A	00.00.20	XX	XXXXXX
					B	00.00.20	XX	XXXXXX
DESCRIPTION: Site Plan		11.02.21	n/a	a/s @A3	C	00.00.20	XX	XXXXXX
					D	00.00.20	XX	XXXXXX
					E	00.00.20	XX	XXXXXX

© This drawing is the property of Geetee Signs, and should not be reproduced, altered or used in any way without express permission. Colours shown are for illustration and may not be an exact match unless references are supplied.