

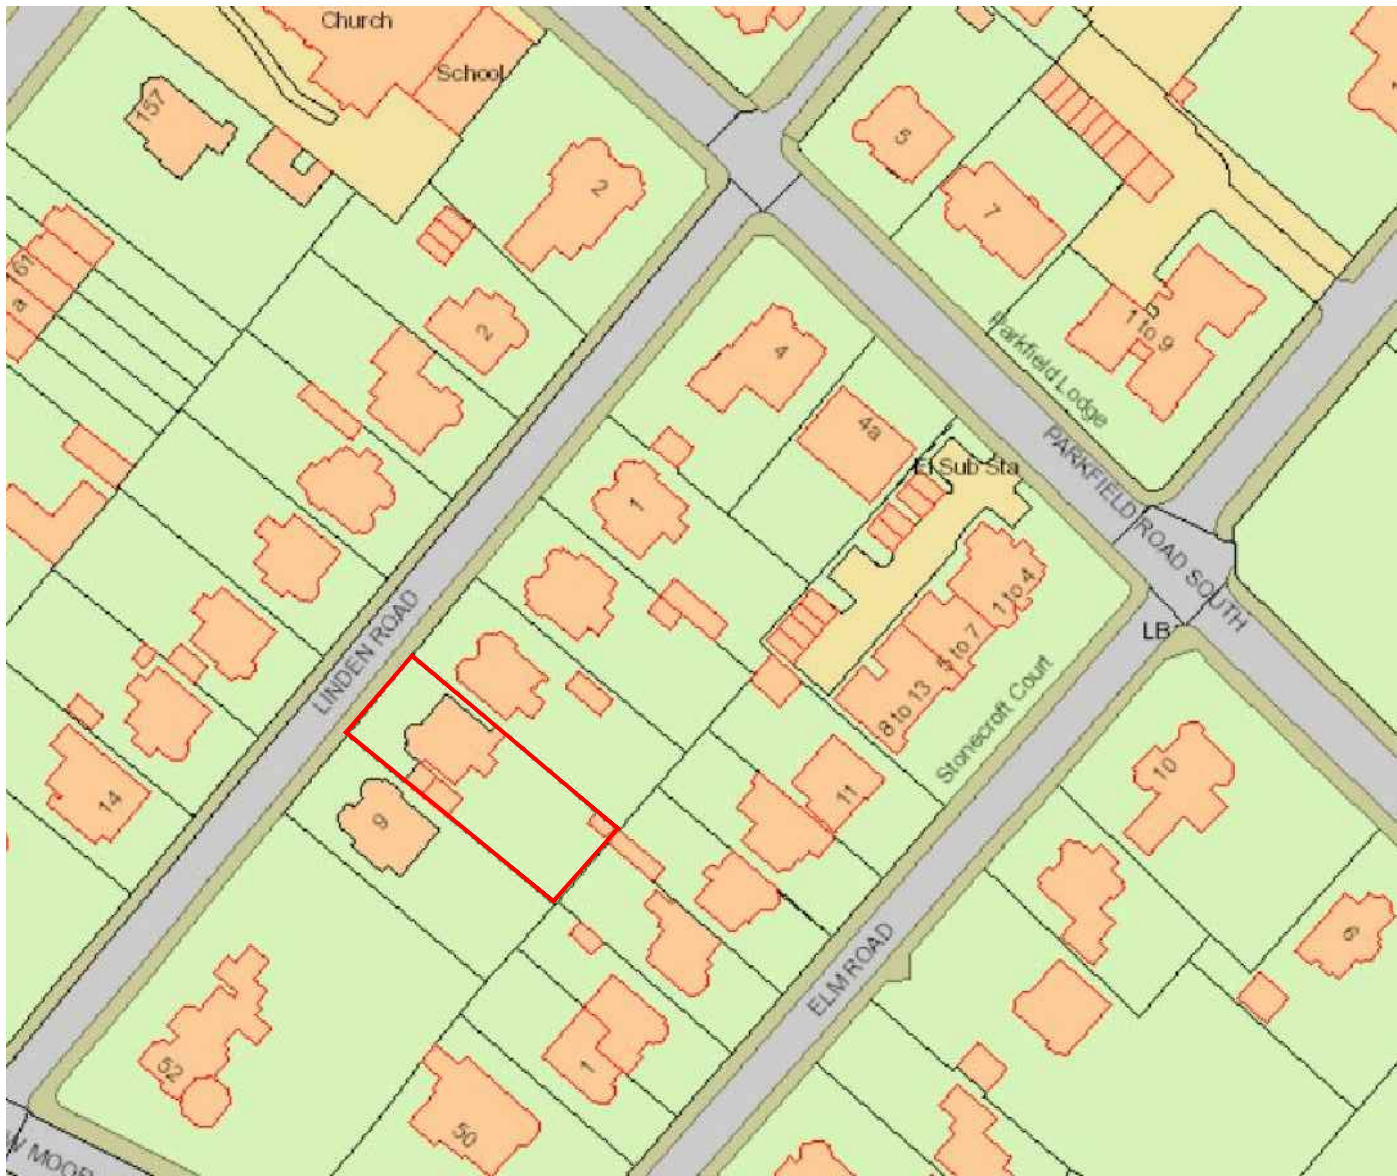
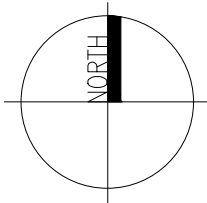


All dimensions are to be checked on site.
All dimensions are in millimetres.
All Discrepancies are to be reported to the architect immediately.
Drawings marked "planning" or "design" are not to be used for construction purposes.
Drawing is to be read with the schedule of work / specification if applicable
This drawing is Copyright of 1st Architects Ltd.

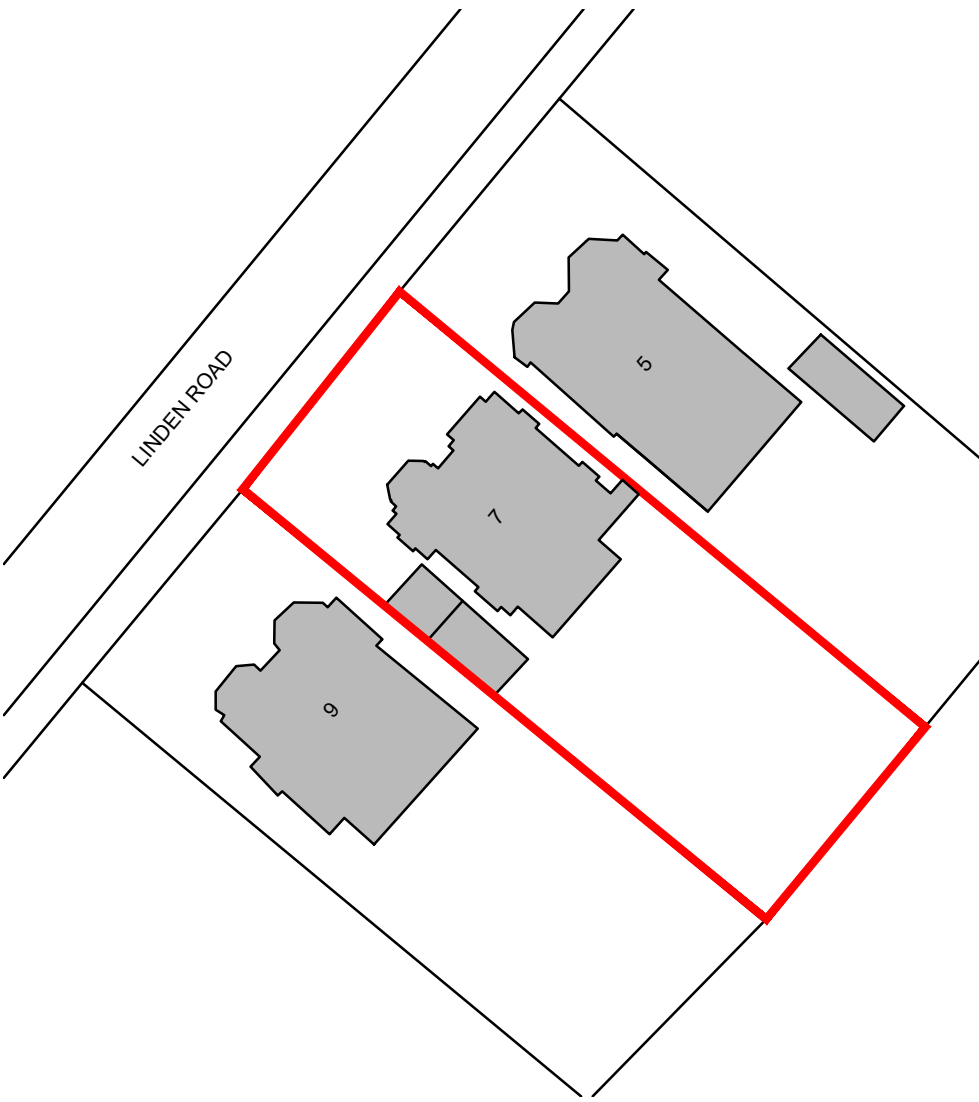

Location Plan 1:1250

 

Proposed Site Plan 1:500



REVISION DESCRIPTION		REV	DATE	BY
 architects				
RIBA 				
Chartered Practice				
1st Architects, 1 Cranleigh Avenue, Stockport, Cheshire SK4 3PZ T:07581056056 E:phil.holmes@1st-architects.com www.manchester.1st-architects.com				
CLIENT ---		SCALE 1:1250 @ A3		
PROJECT 7 LINDEN ROAD DIDSBURY		DATE FEB 2021		
DRAWING TITLE LOCATION PLAN SITE PLAN		BY CJ		
STATUS PLANNING		JOB No. F01		
		DWG No. F01-J-01		