


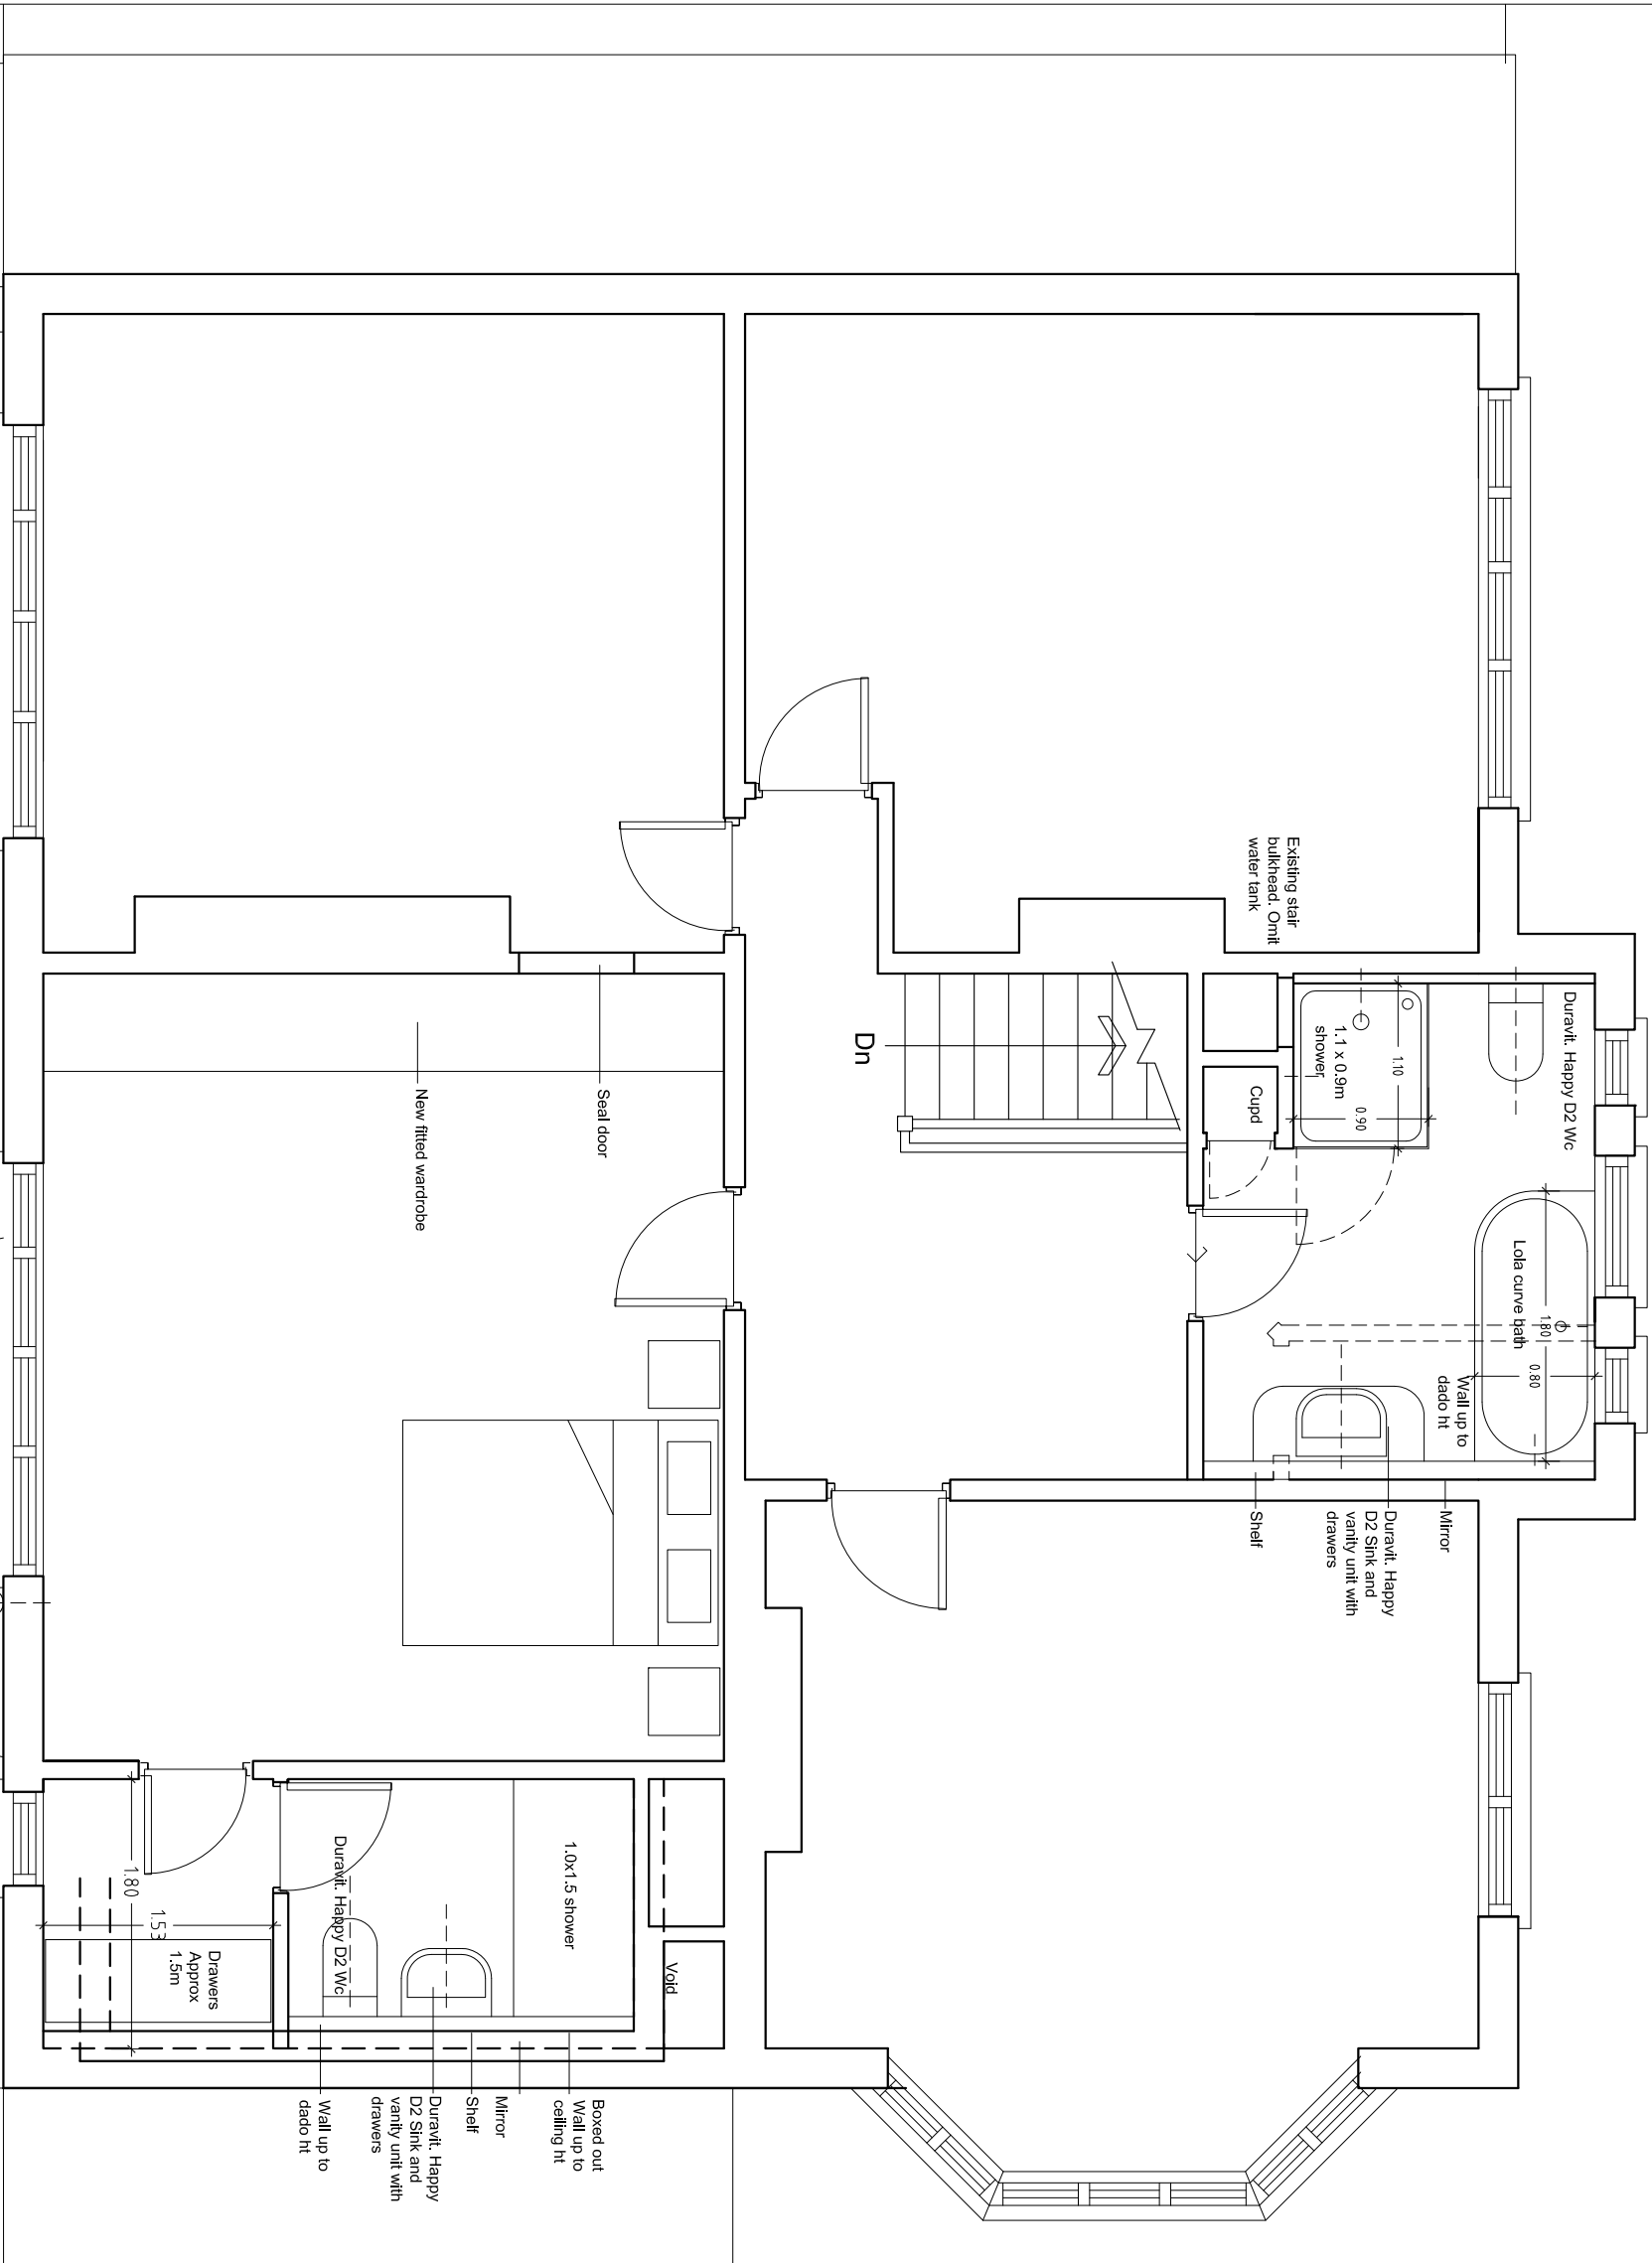

PROJECT
Internal remodelling and en-suite dormer.
1 Meadow bank, Chorton.

SCALE 1 : 50 @ A3	CLIENT Mario and Jac Bortolozzo.
DRAWING NUMBER 067 - AL5	DRAWING TITLE Proposed 1st floor plan
CONTRACT NO: 067	STAGE CODE PLANNING
REV. -	REV. -

ISSUED				