





FRONT ELEVATION FRONTAGE AS EXISTING - VIEW FROM OLDHAM ROAD

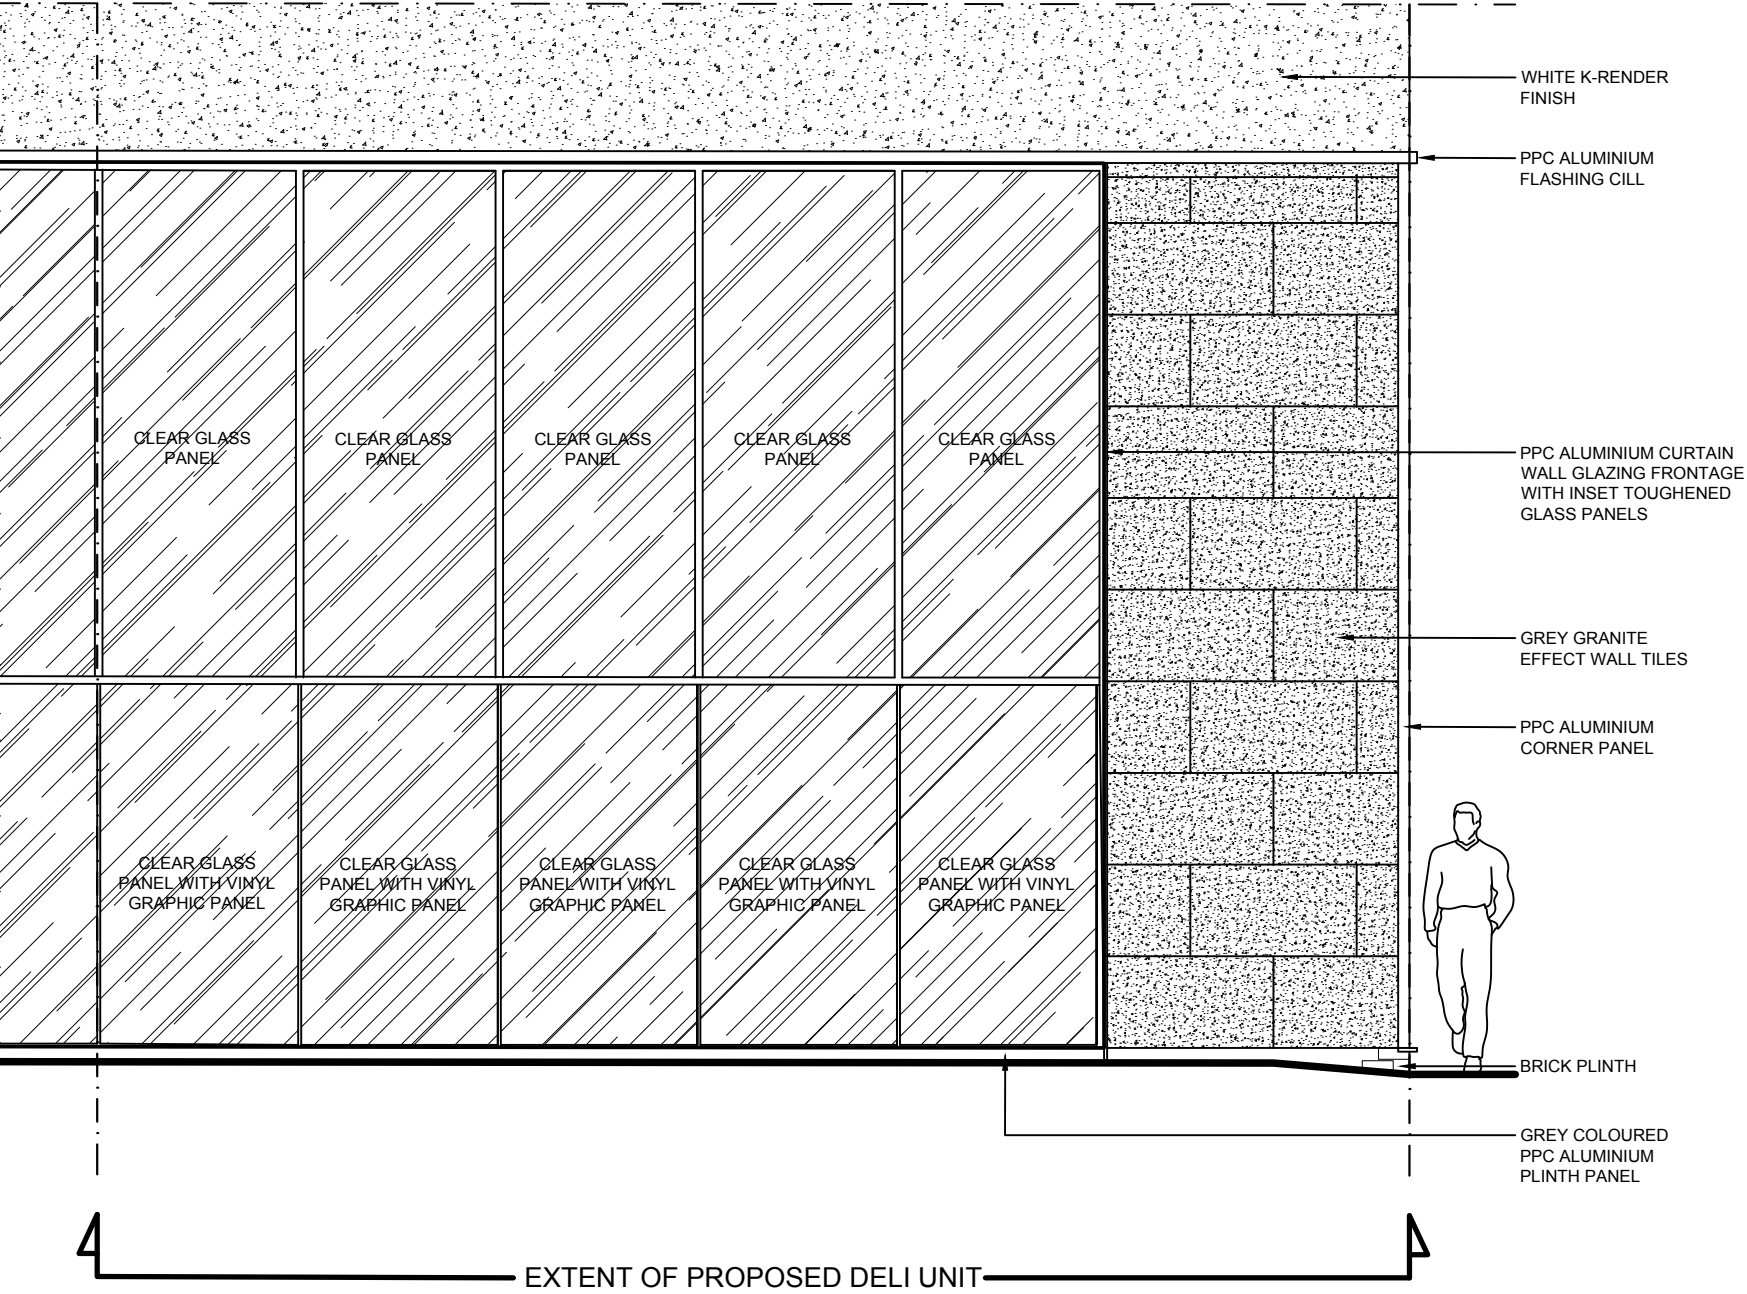

FRONT ELEVATION AS EXISTING 1:50


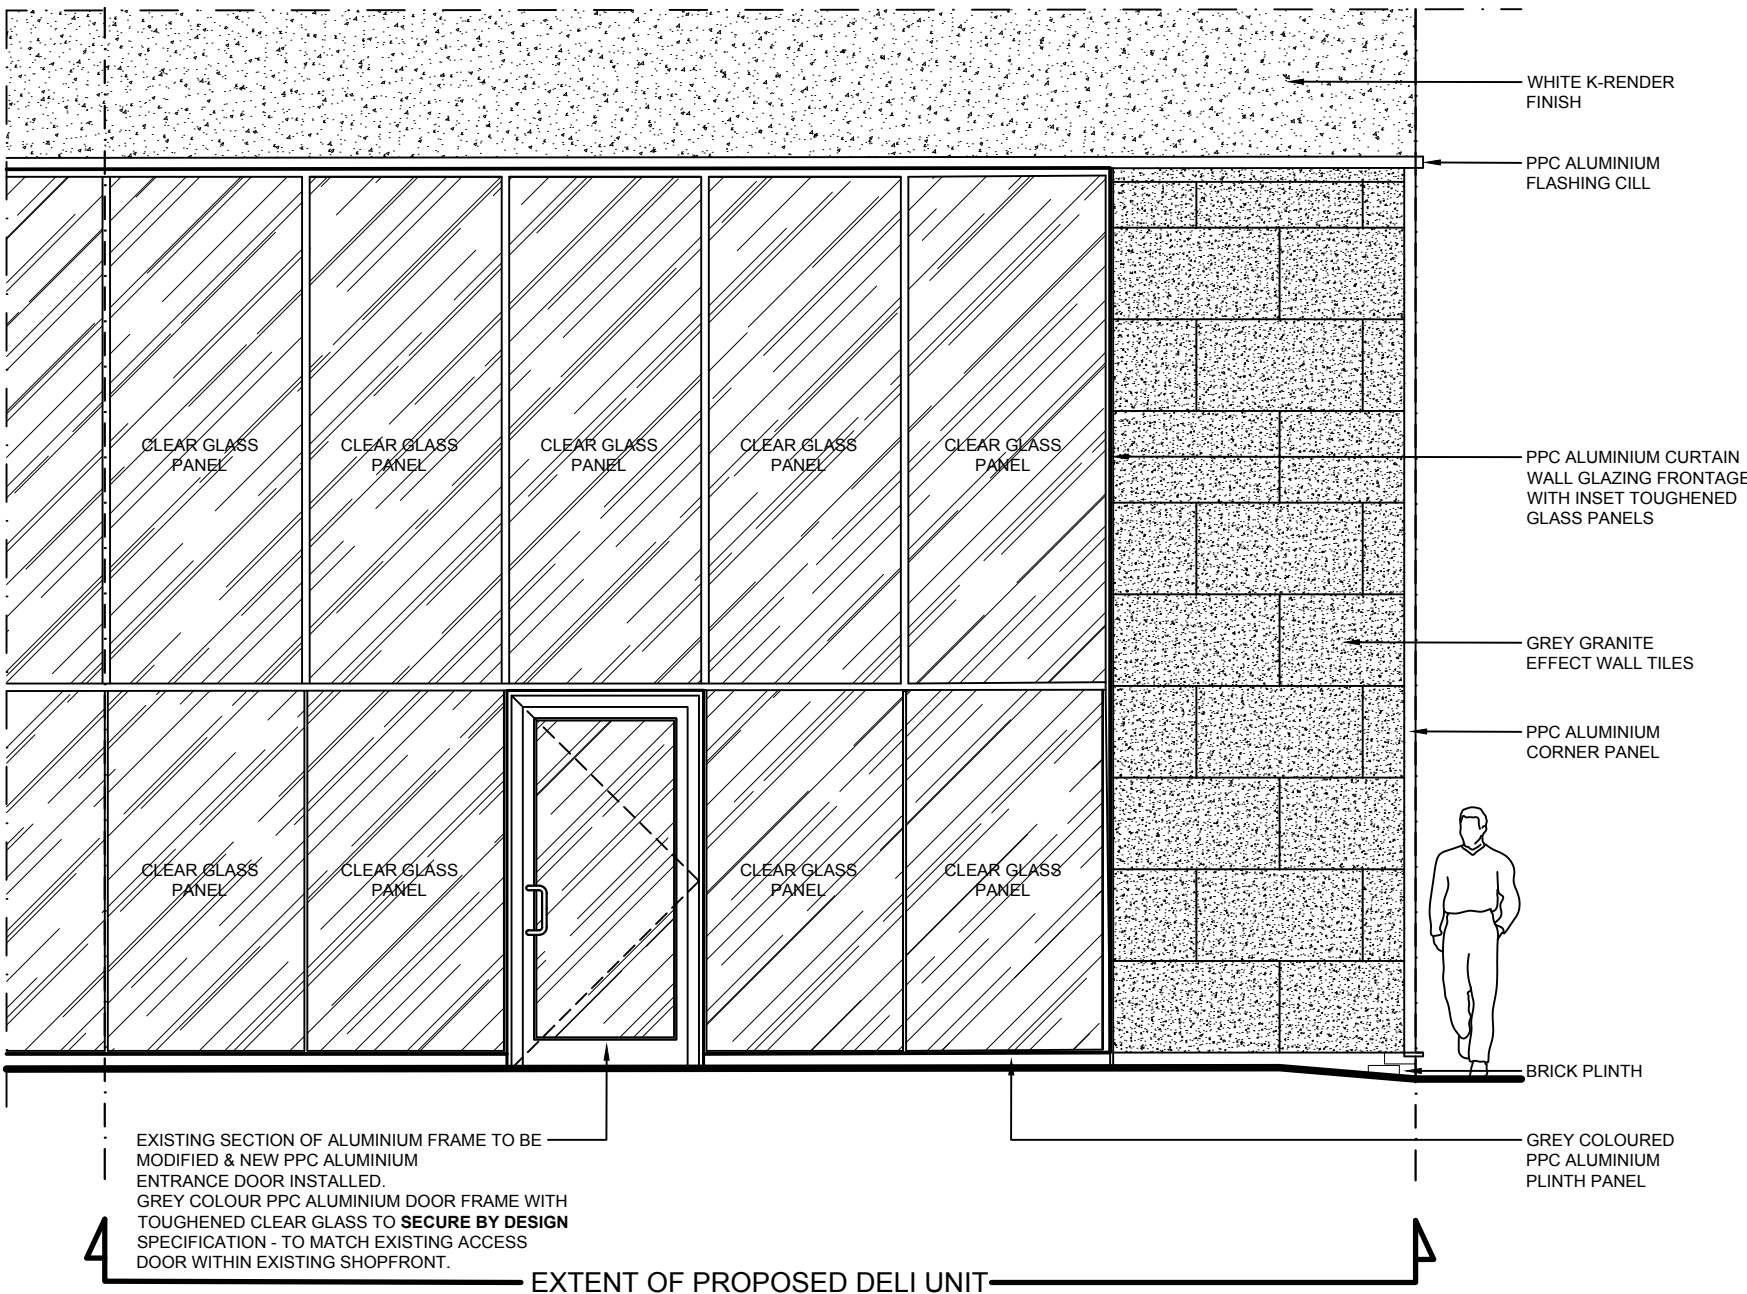


FRONT ELEVATION AS PROPOSED 1:50
[NEW ENTRANCE ACCESS DOOR]

NOTES:

DO NOT SCALE FROM THIS DRAWING.

CONTRACTORS TO CHECK ALL DIMENSIONS AND TO REPORT ANY DISCREPANCIES TO THE PROJECT ARCHITECTURAL TECHNOLOGISTS.

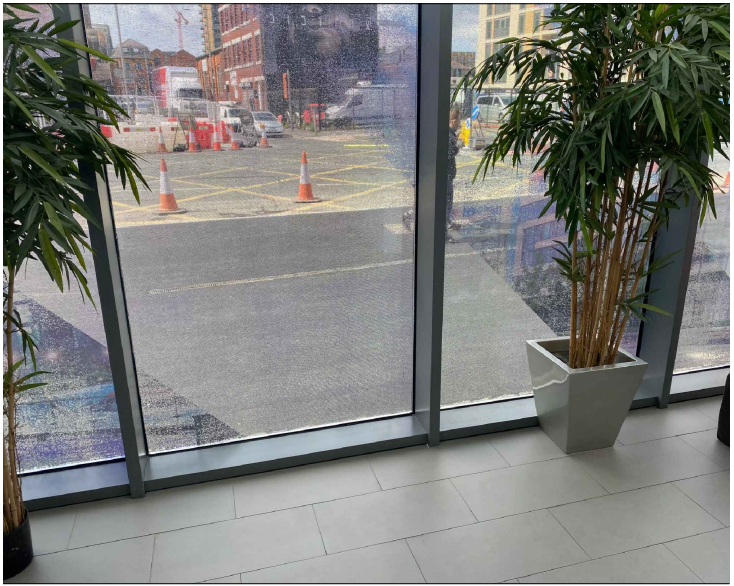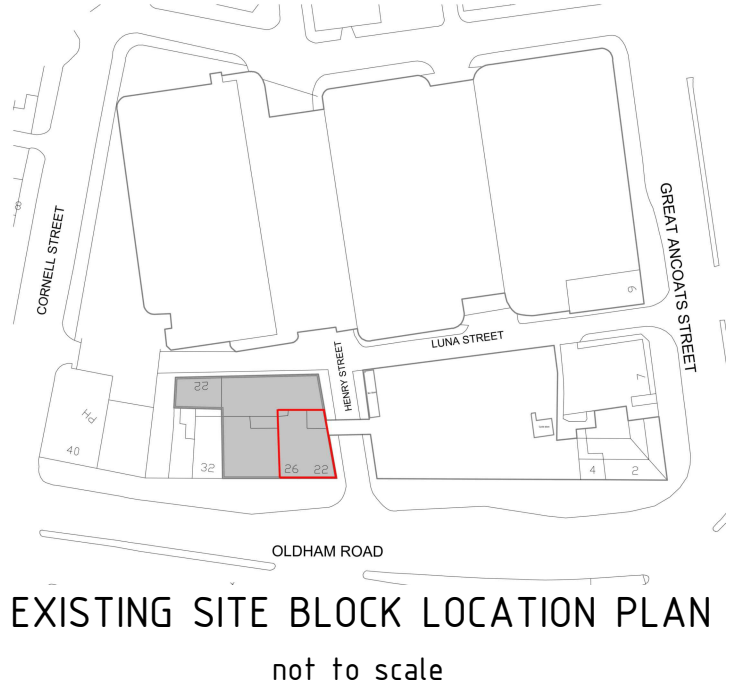

EXISTING INTERNAL UNIT VIEW OF
PROPOSED LOCATION OF THE NEW
DELI ENTRANCE DOOR

PLANNING DRAWING

client:
Mr Conaghan

project:
6 Oldham Road, Manchester, M4 5DB

drawing:
Elevations of Existing & Proposed Deli Entrance Facade

drawing number:
KDSAD07

scale:
1:50 @ A2

revisions:
Elevations as Existing & Proposed

drawing by:
Karl Robinson

date:

bim reference:

KDS
ARCHITECTURAL + INTERIOR DESIGN
e: info@kreativedesignsolutions.co.uk
w: www.kreativedesignsolutions.co.uk
m: 07940 393481