

- NOTES:**
- THE CONTRACTOR IS RESPONSIBLE FOR CHECKING DIMENSIONS, TOLERANCES & REFERENCES. ANY DISCREPANCY TO BE VERIFIED WITH THE ARCHITECT BEFORE PROCEEDING WITH THE WORKS.
 - WHERE AN ITEM IS COVERED BY DRAWINGS OF DIFFERENT SCALES, THE LARGER SCALE DRAWING TO BE WORKED TO.
 - DO NOT SCALE FROM THE DRAWING. FIGURED DIMENSIONS TO BE WORKED TO IN ALL CASES.
 - THIS DRAWING TO BE READ IN CONJUNCTION WITH:

Plots 18-37 and plots 42-45 only.
Refer to Marked-up site plan for locations.




3D FRONT VIEW



3D REAR VIEW

Note:
Indicative illustration only - material contrast exaggerated to show location of material change.

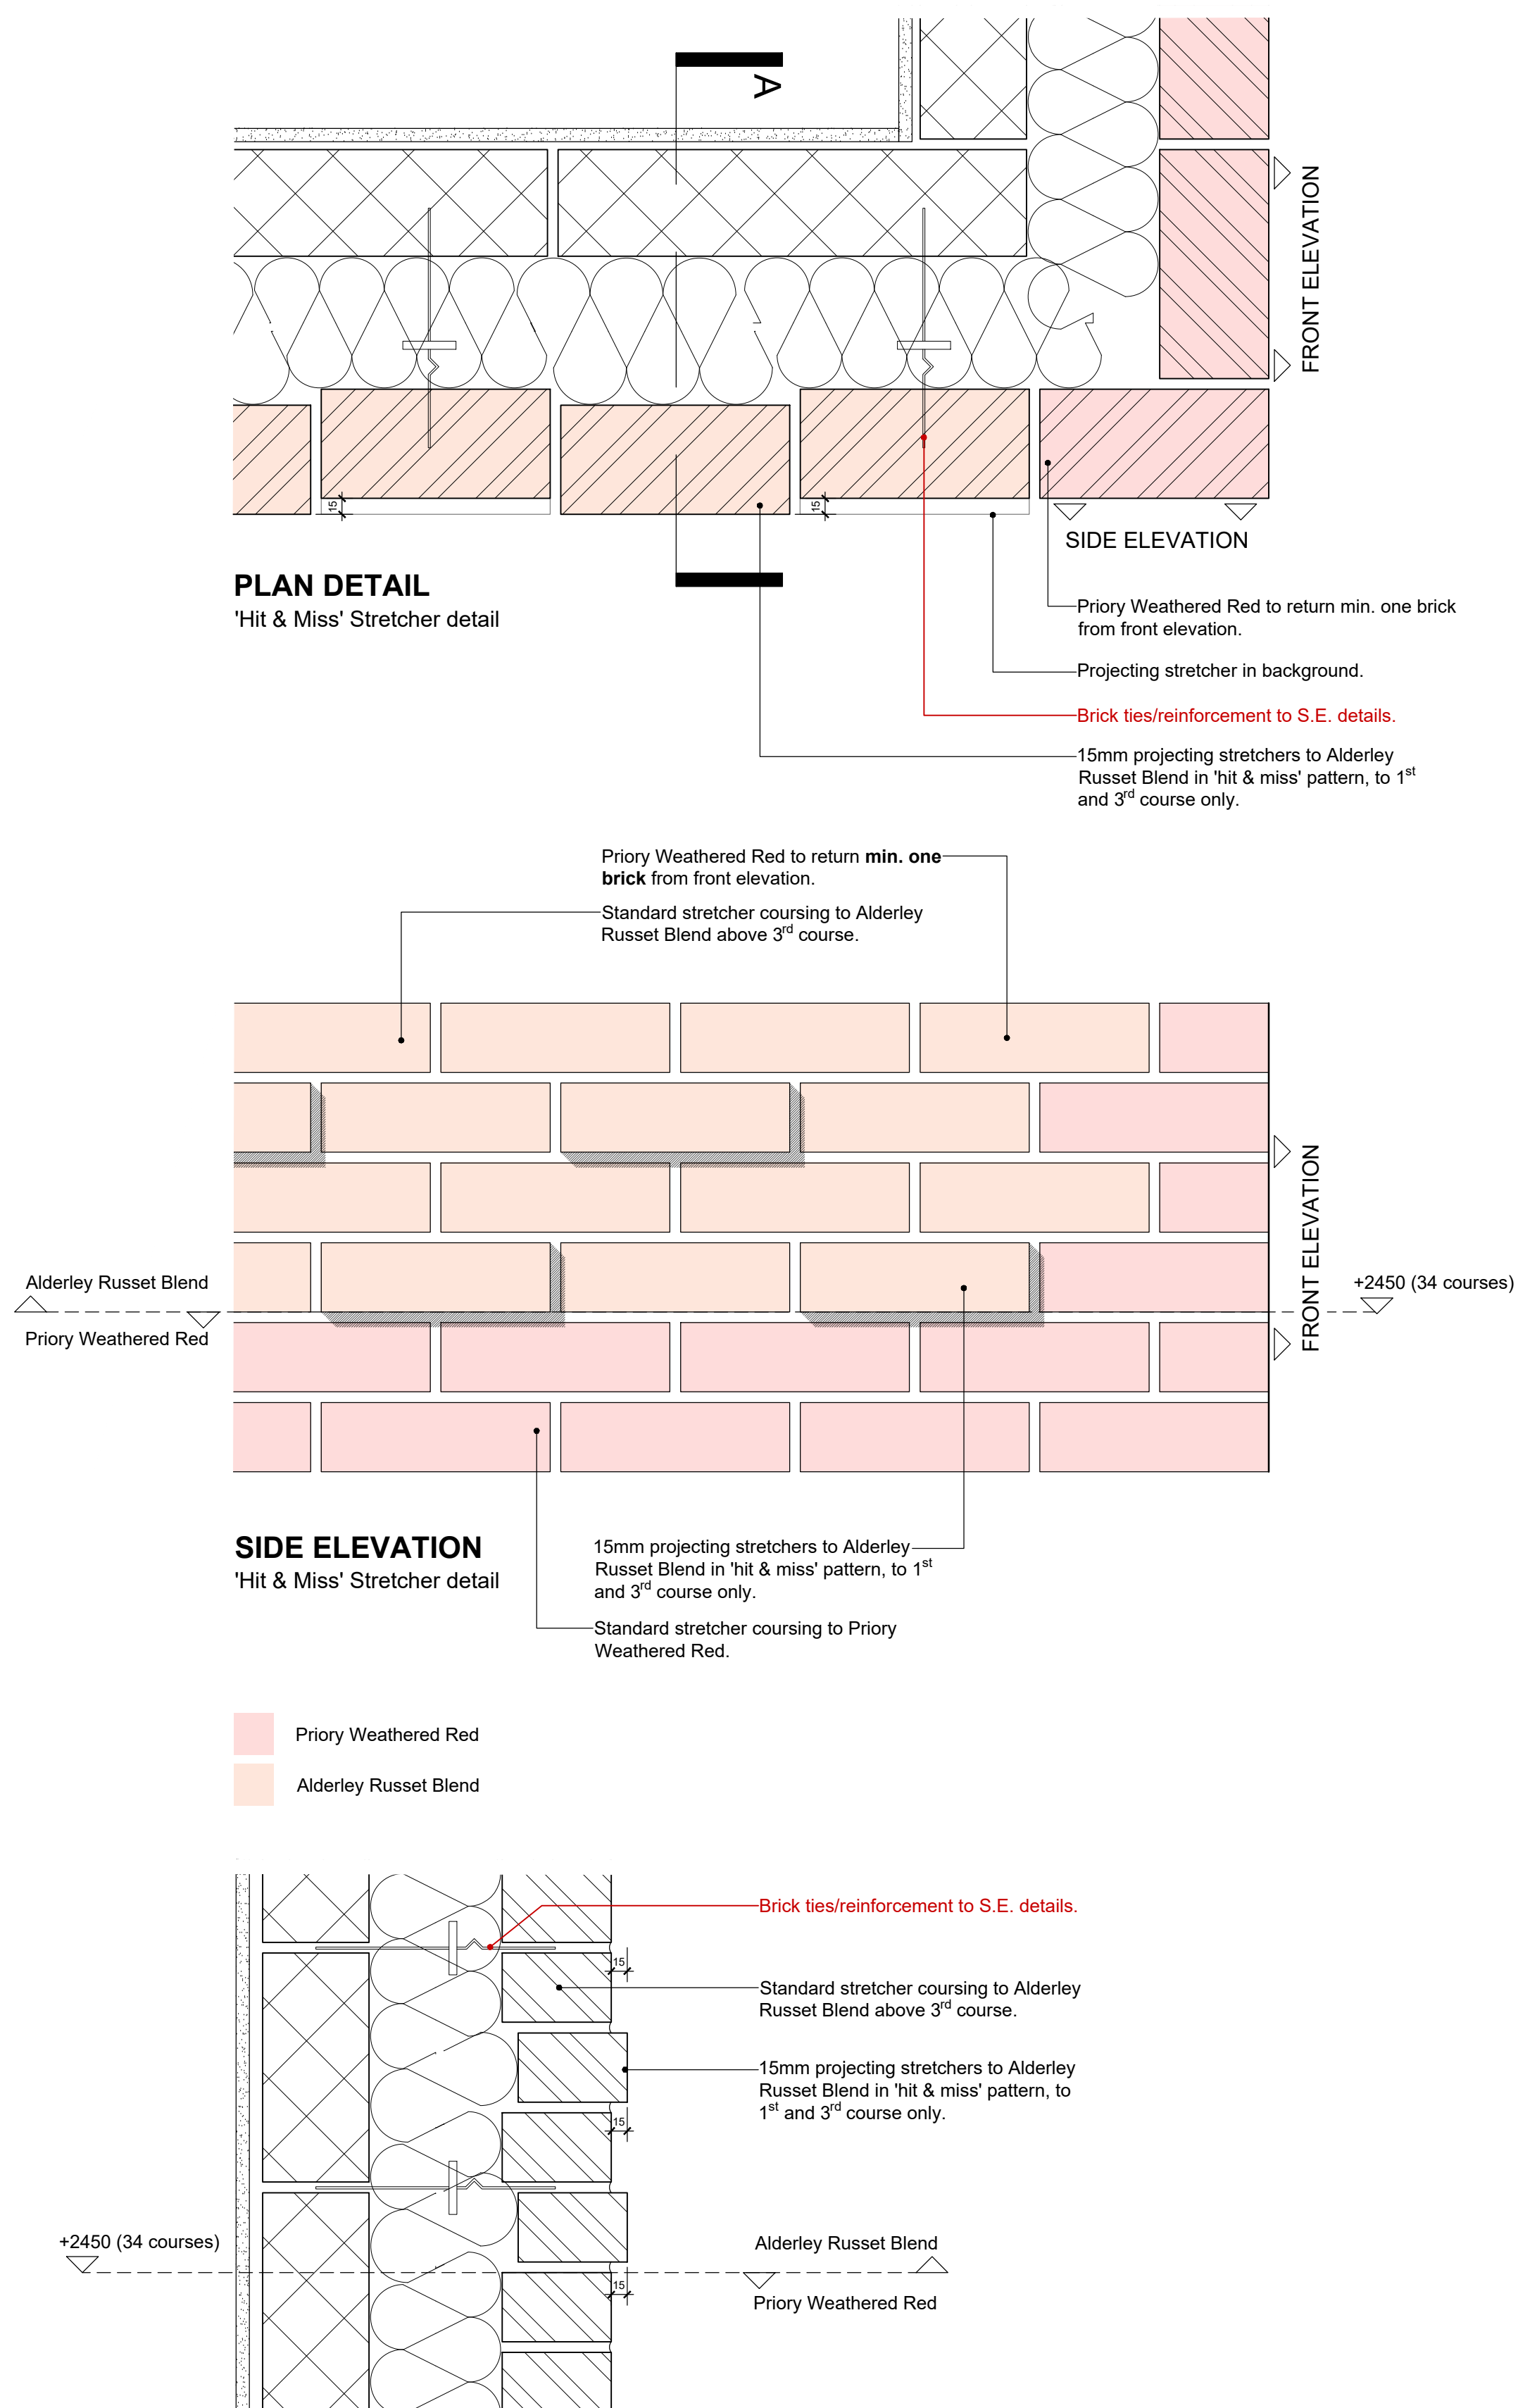

SECTION A

Date	By	
Client:		
One Manchester		
Project:		
Crossley Street, Gorton		
Description:		
Brickwork Details Sheet 2		
Purpose of issue:		
INFORMATION		
Drawn by:	Checked by:	Scale:
JPS	HR	1:5@A1
Date:	Project No:	Drawing No Rev:
Dec 2020	18-013	A-22-07