



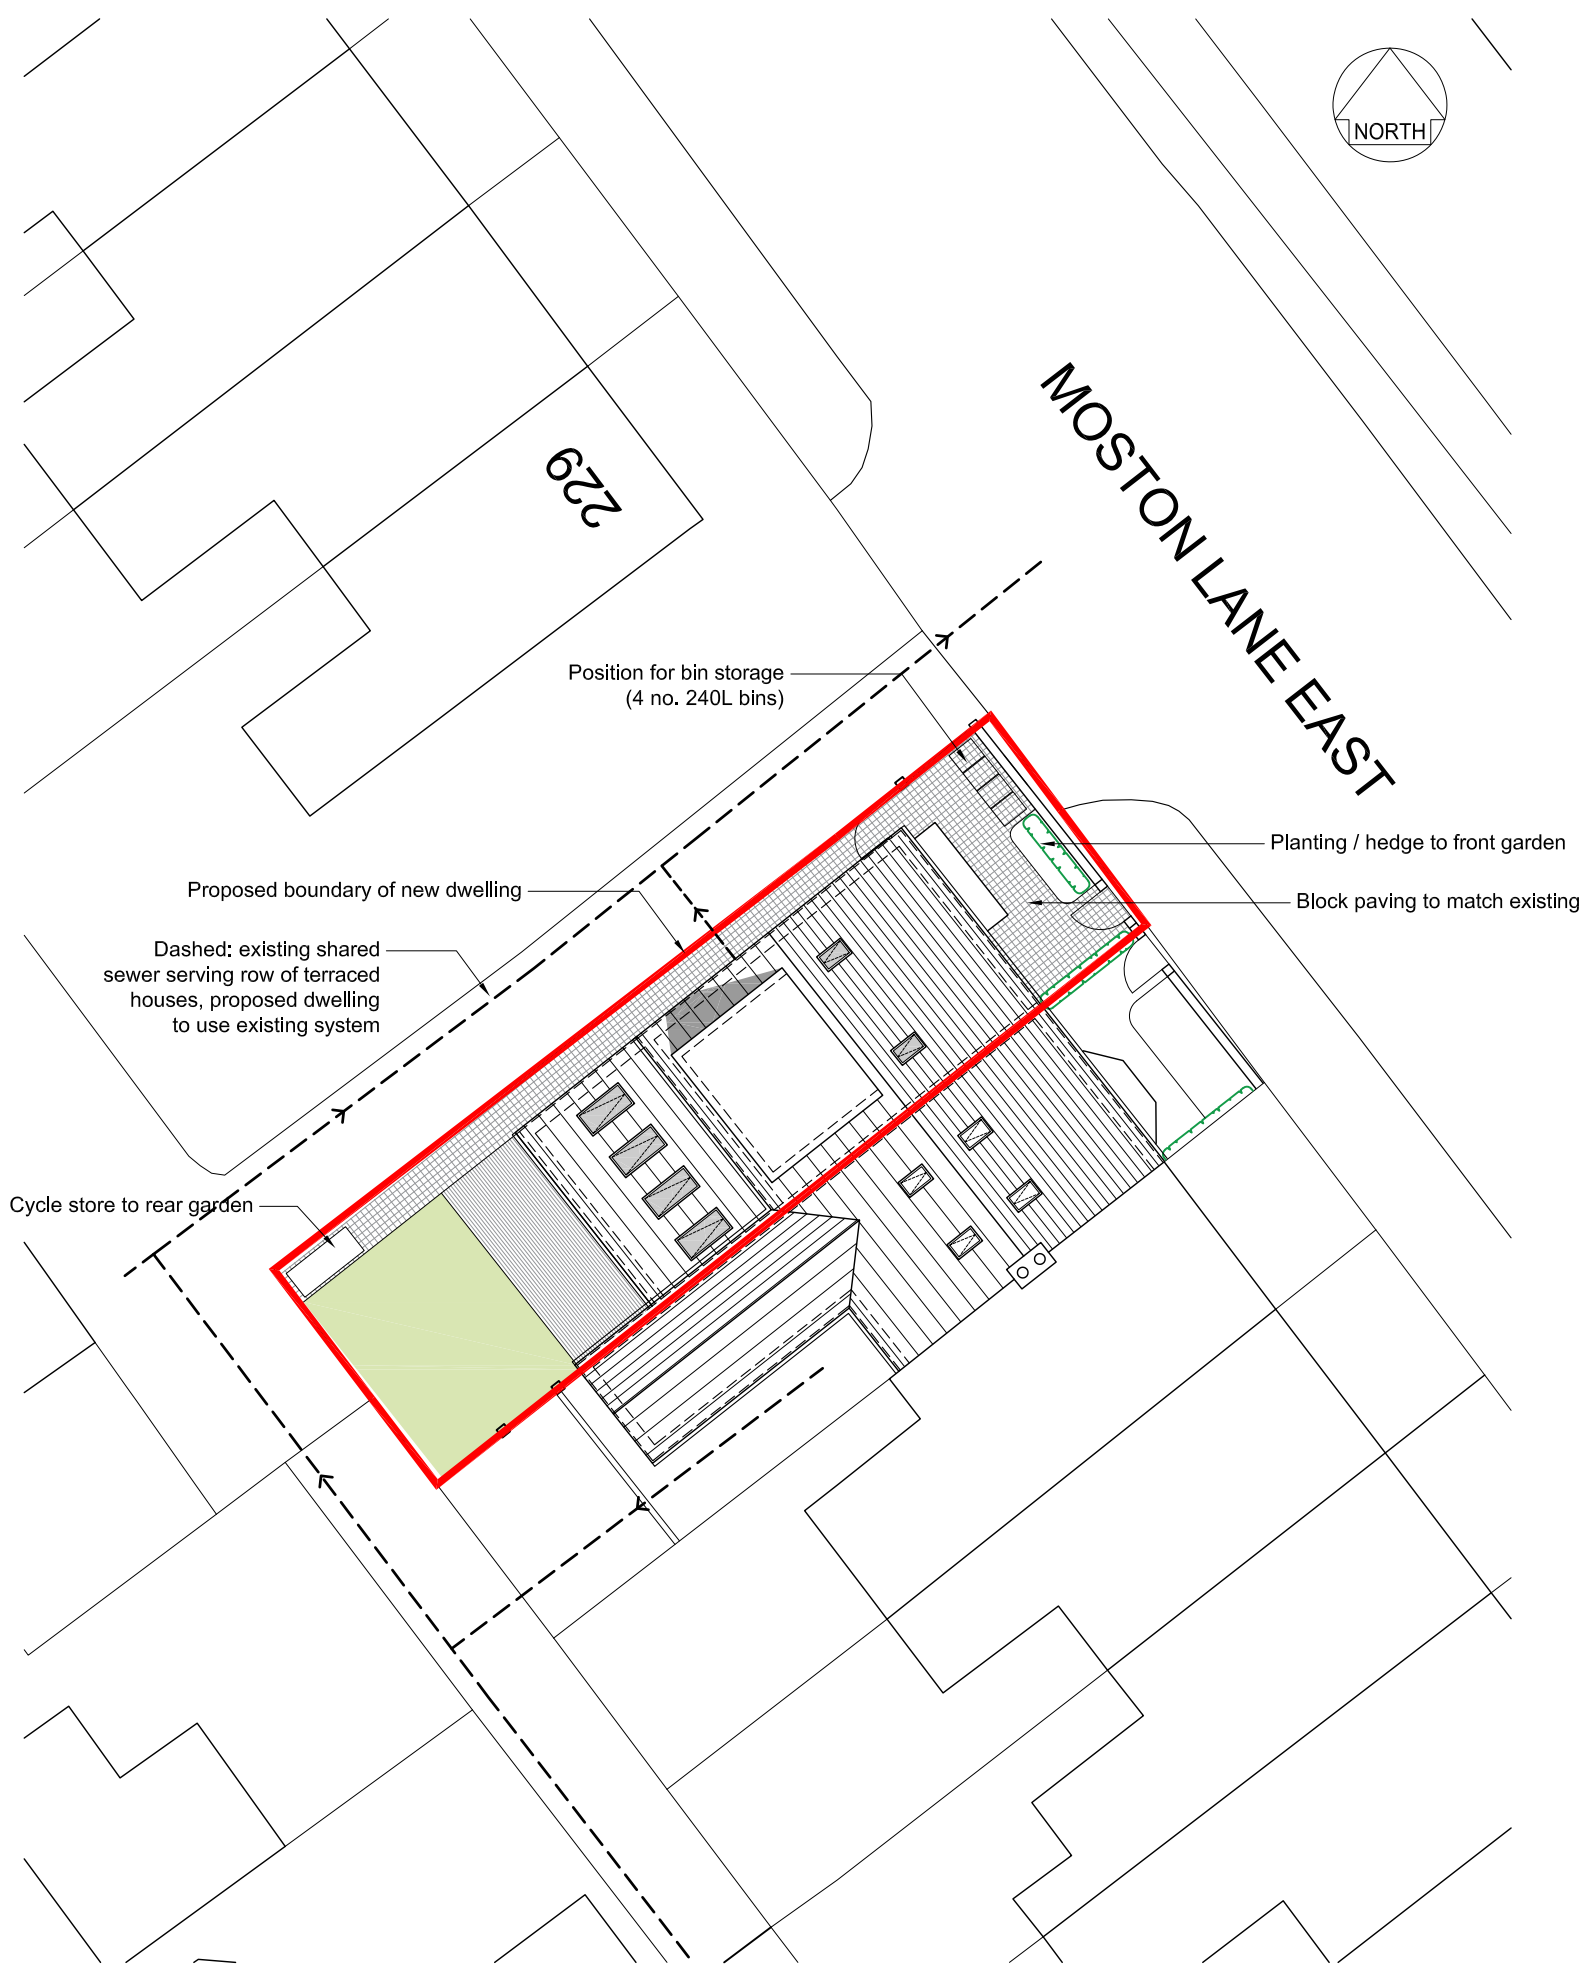


00 Proposed Site Plan

Scale 1:200 @ A1

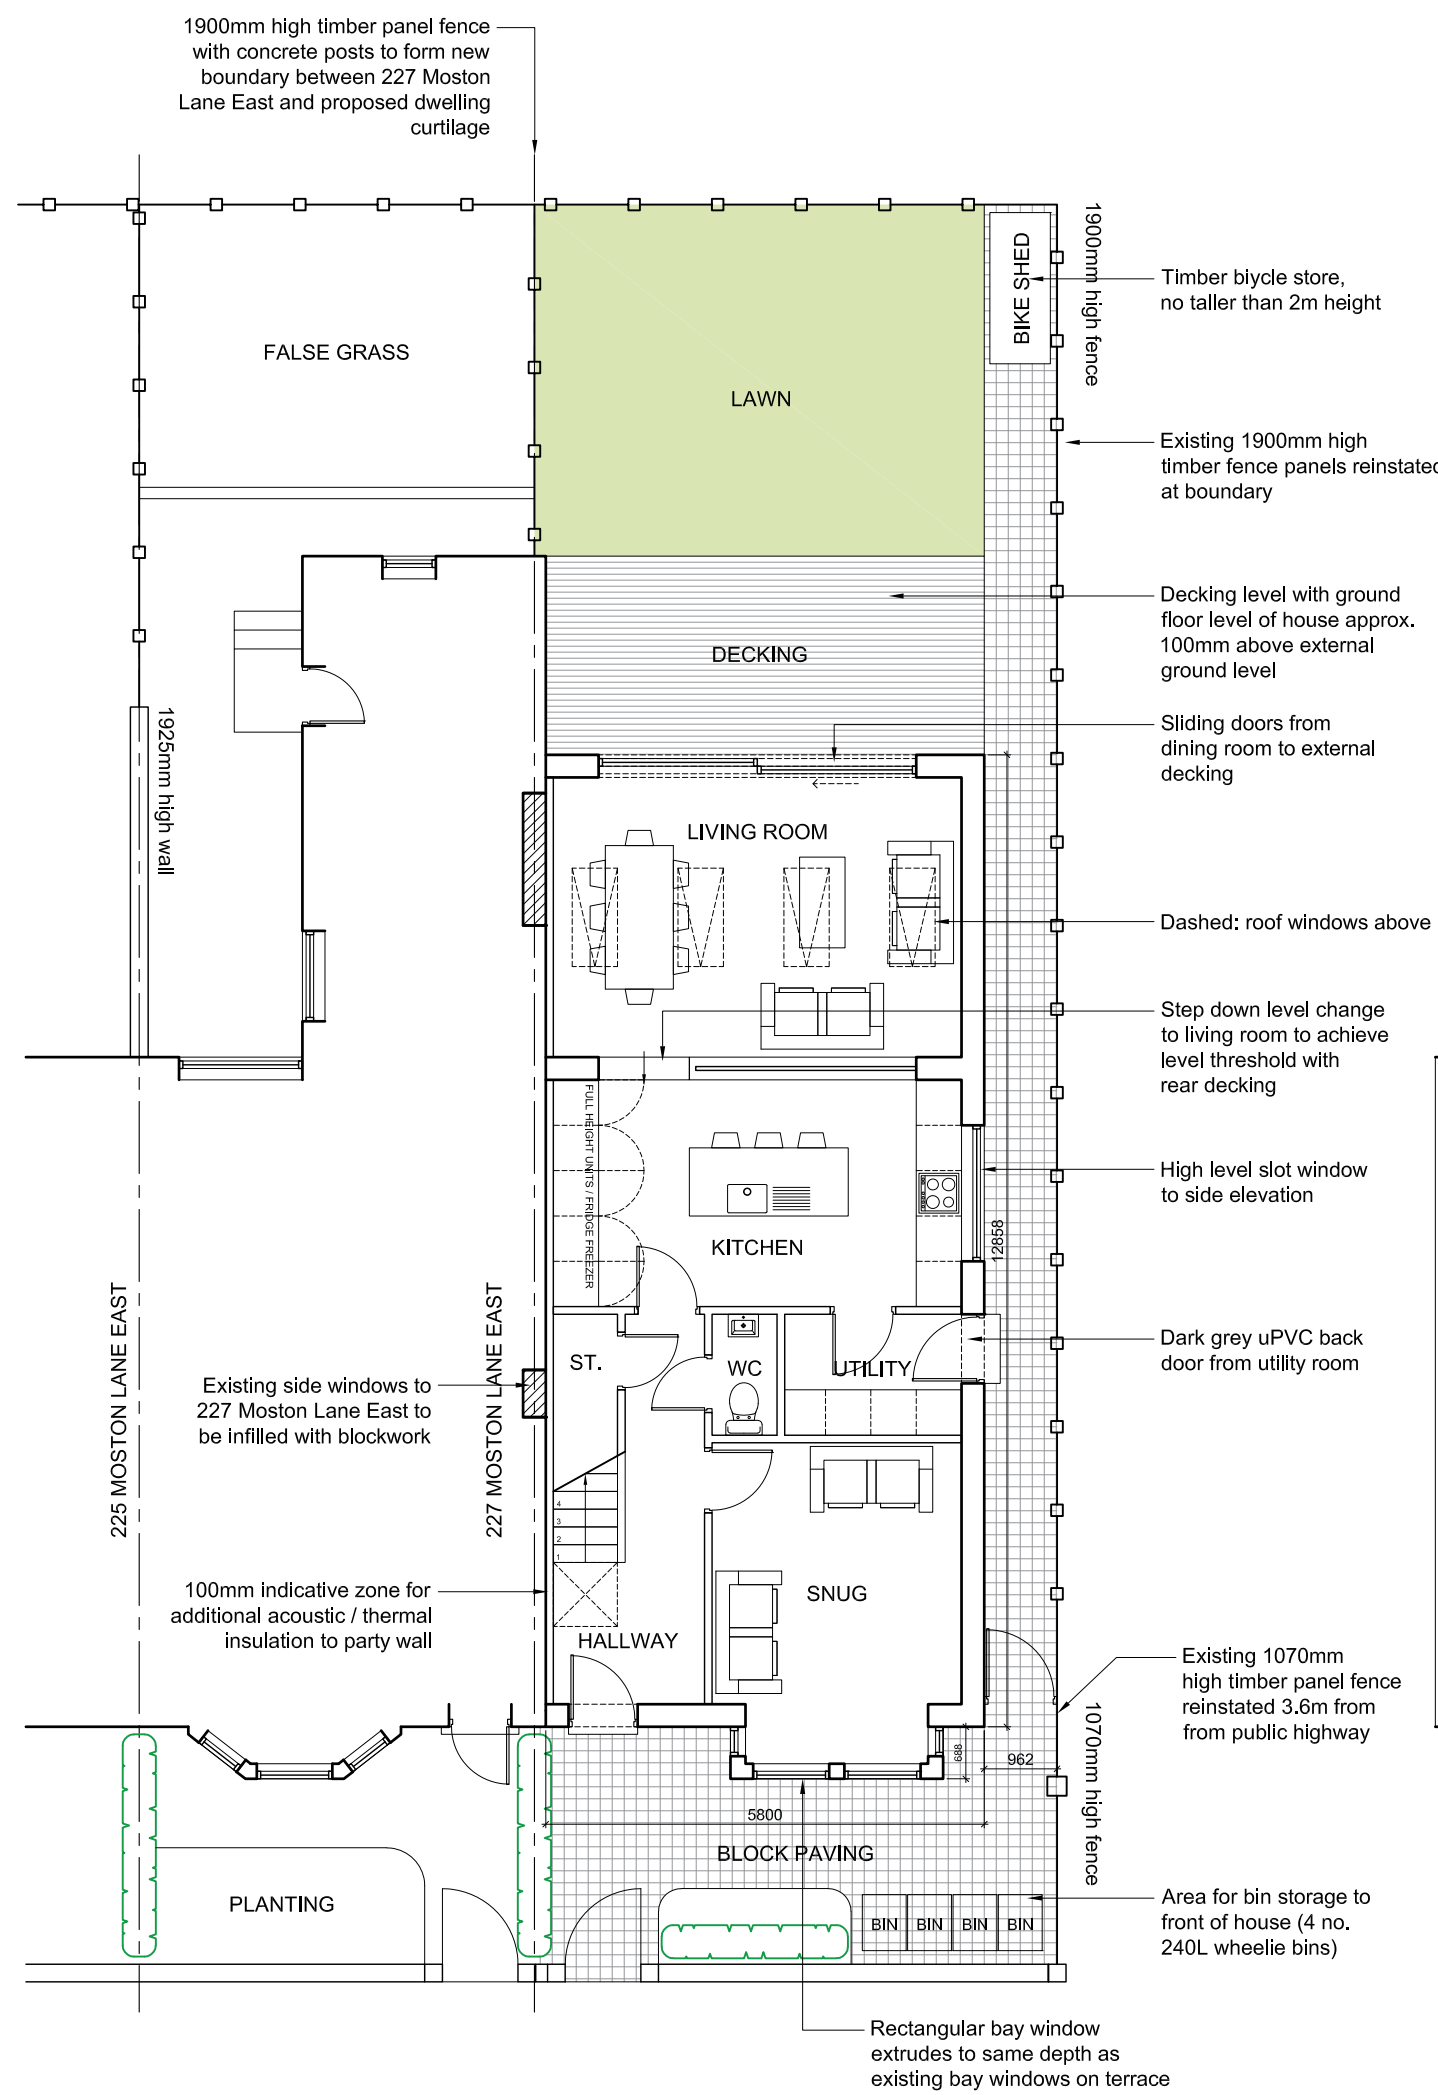


01 Proposed Ground Floor Plan

Scale 1:100 @ A1

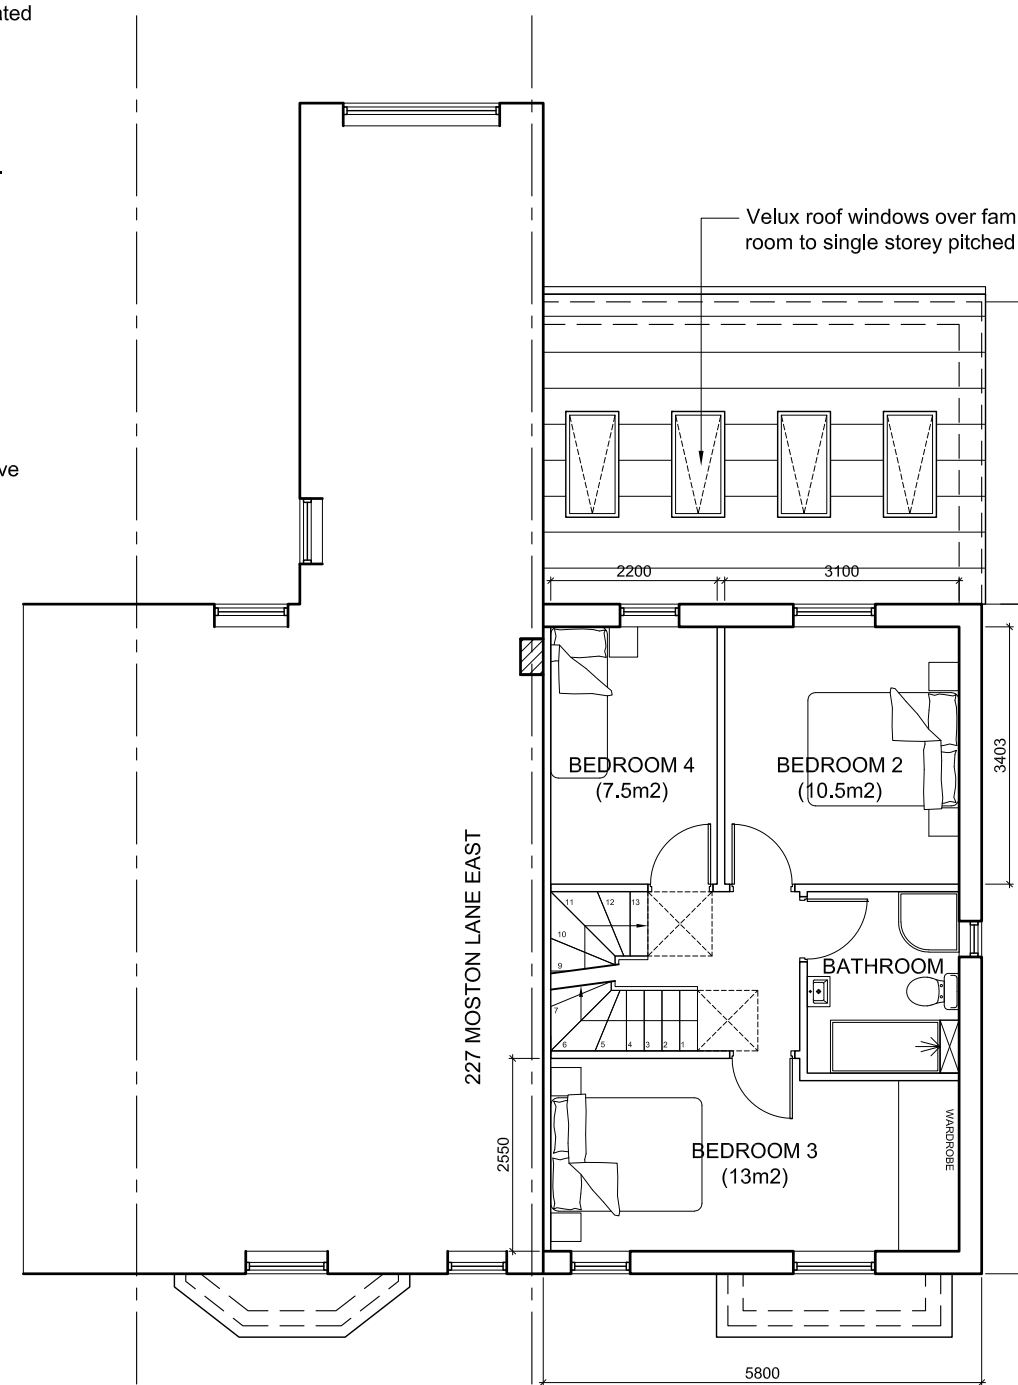

02 Proposed First Floor Plan

Scale 1:100 @ A1

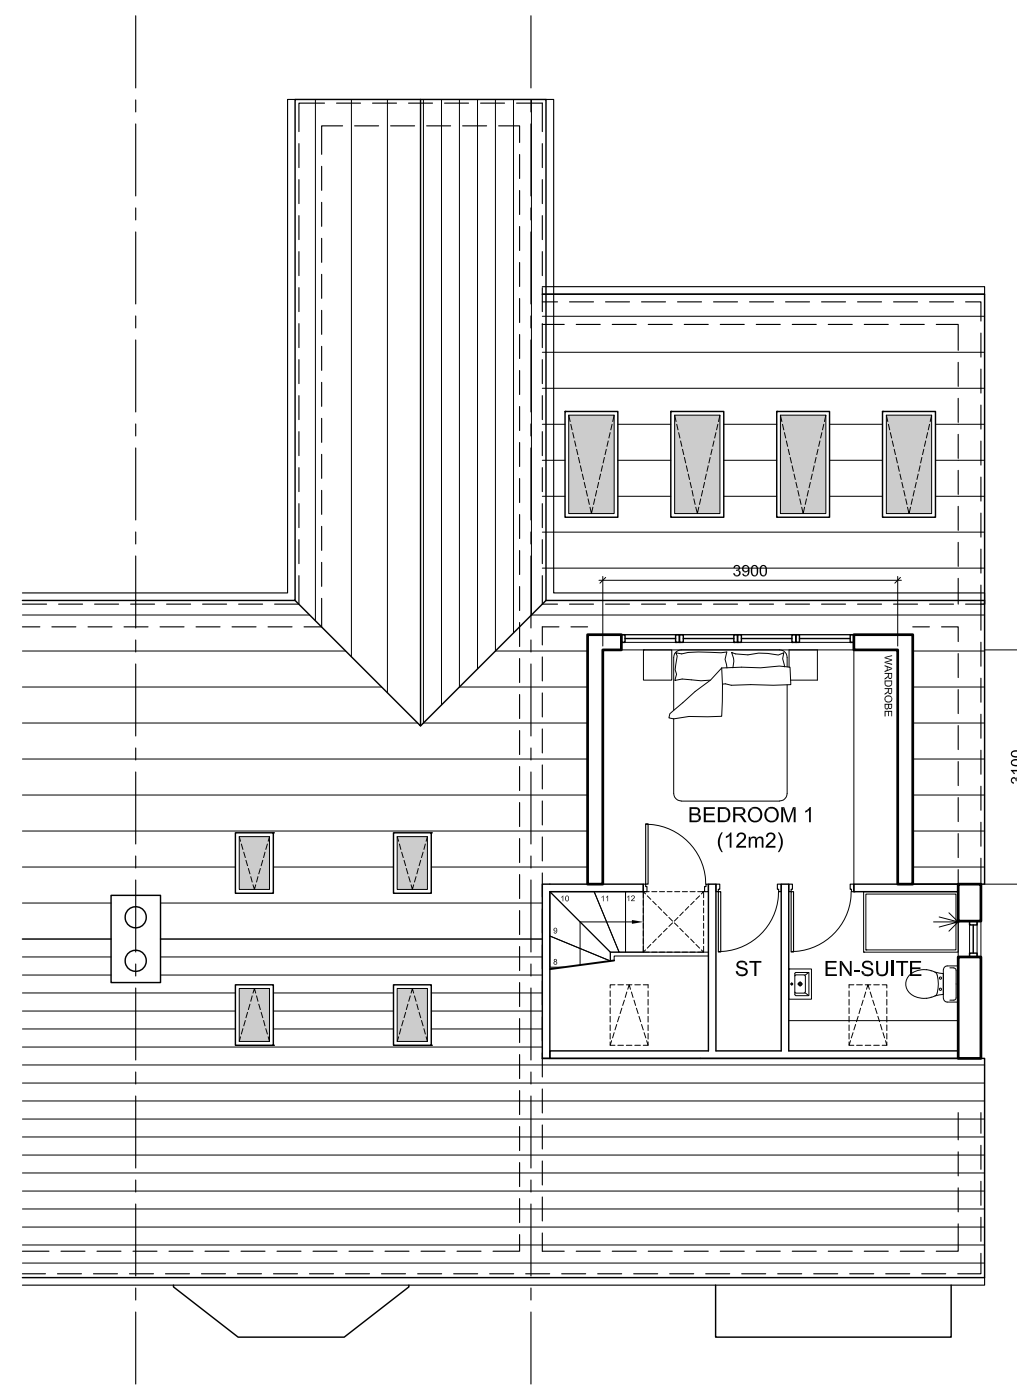


03 Proposed Loft Plan

Scale 1:100 @ A1




04 Proposed Front Elevation

Scale 1:100 @ A1

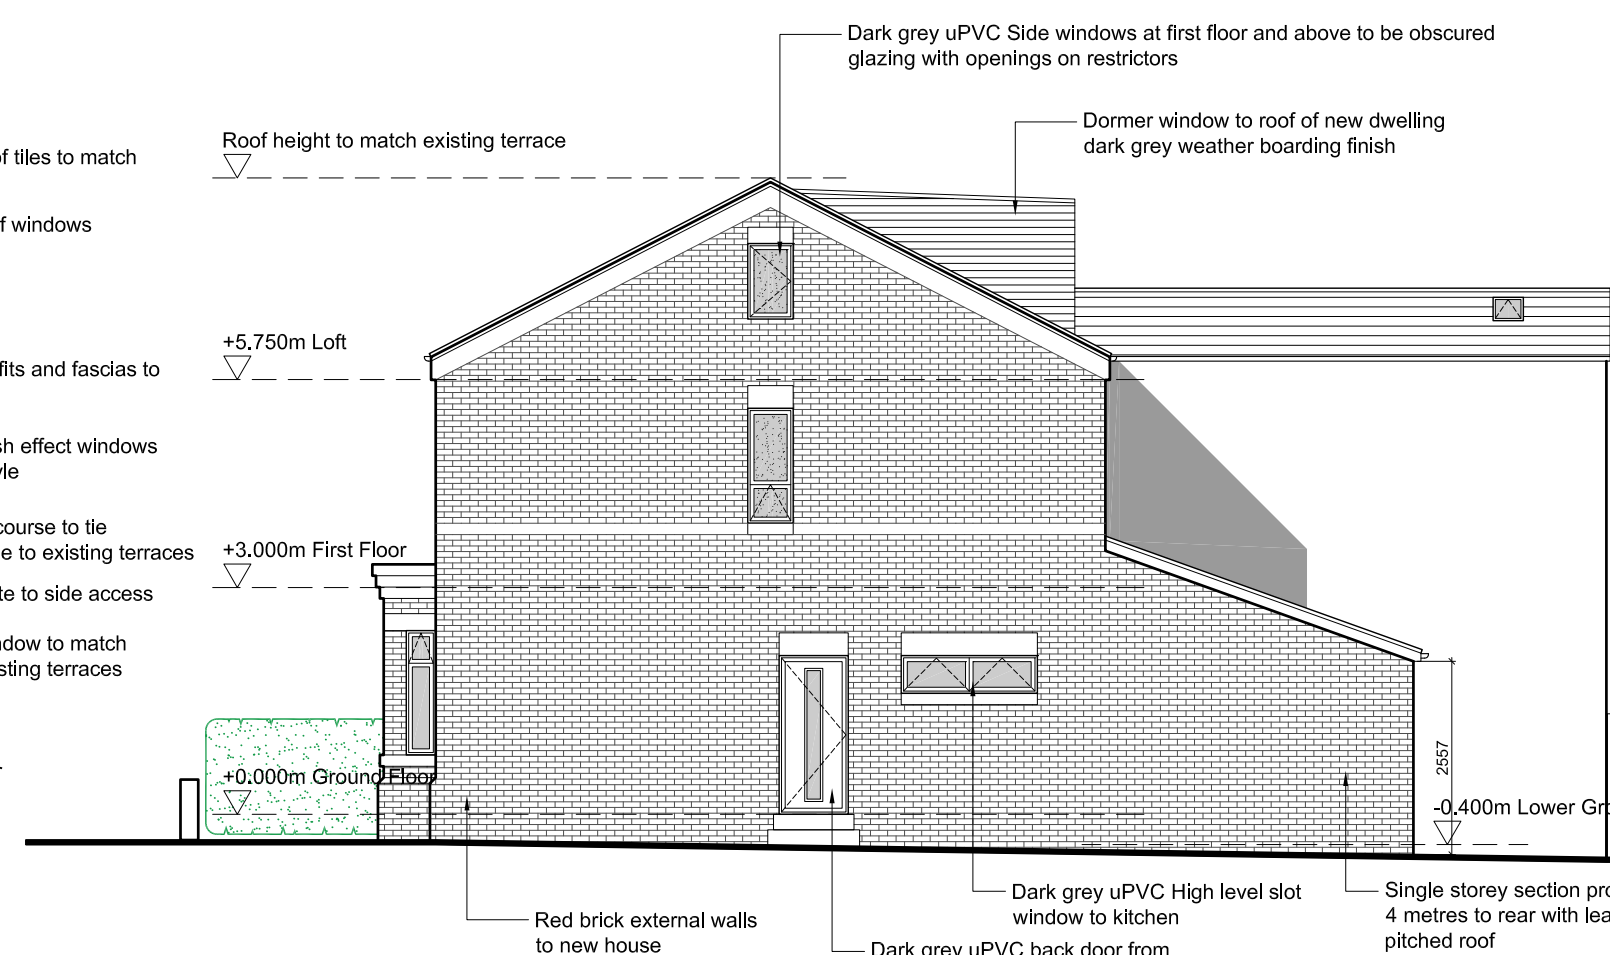

05 Proposed Side Elevation


Scale 1:100 @ A1

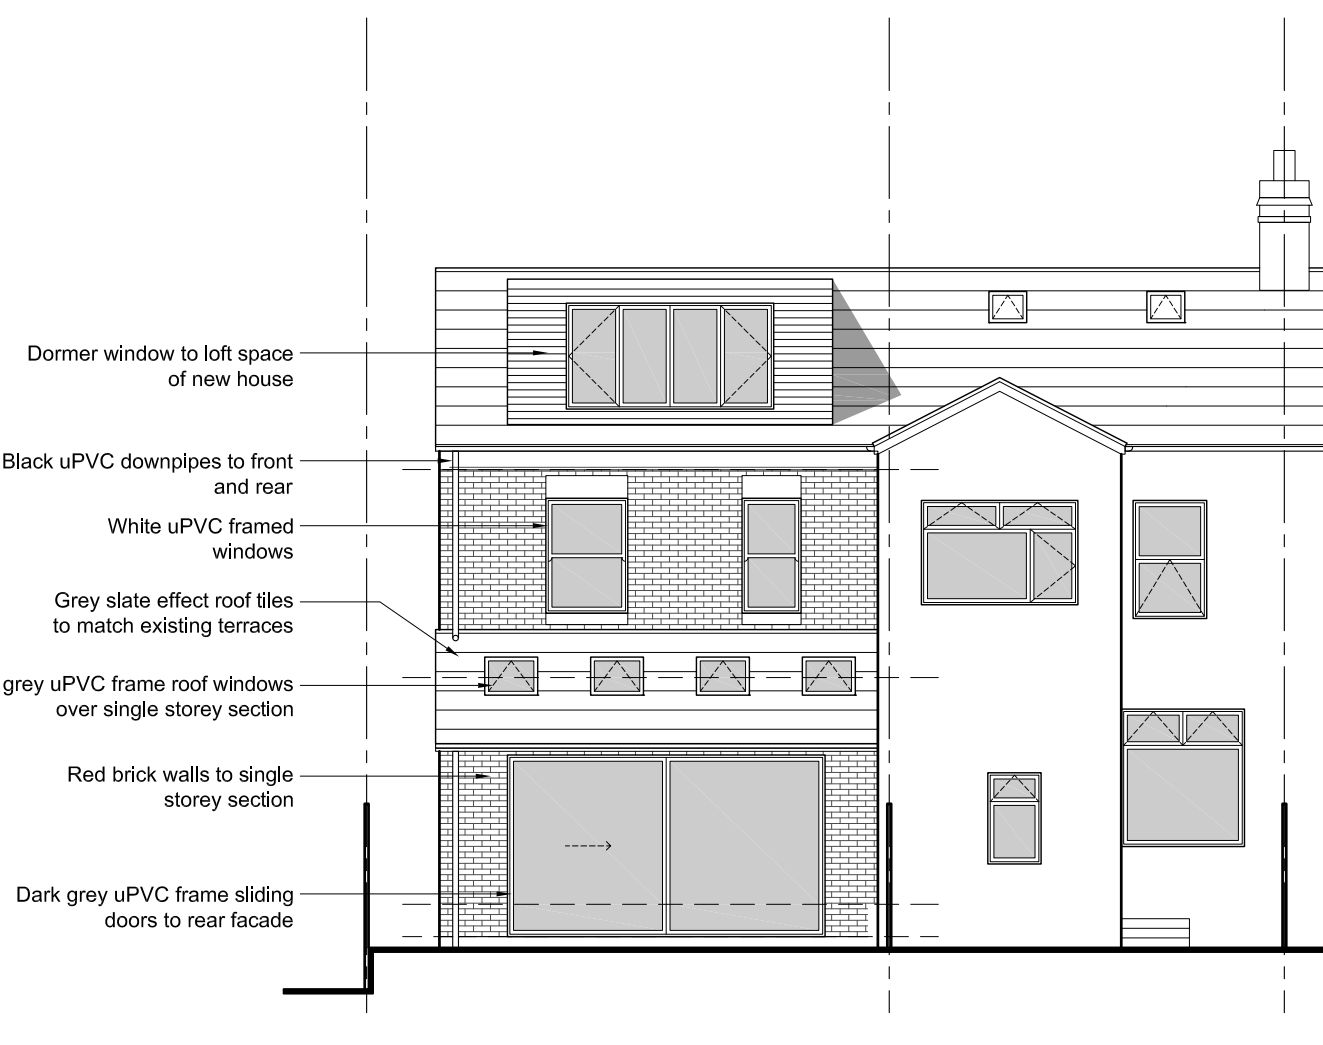


06 Proposed Rear Elevation

Scale 1:100 @ A1

- NOTES
- All dimensions and levels are to be checked on site.
 - Any discrepancies are to be reported to Spence & Oldham Architects Ltd before any work commences.
 - This drawing shall not be scaled to ascertain any dimensions. Work to figured dimensions only.
 - This drawing shall not be reproduced without express written permission from Spence & Oldham Architects Ltd.
 - Title overlay drawings and ownership boundaries are produced using all reasonable endeavors. Spence & Oldham Architects Ltd cannot be responsible for the accuracy or scale discrepancy of base plans supplied to them.

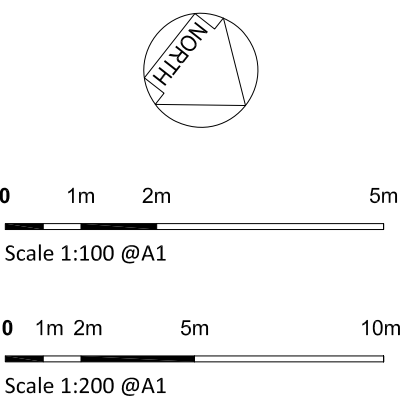

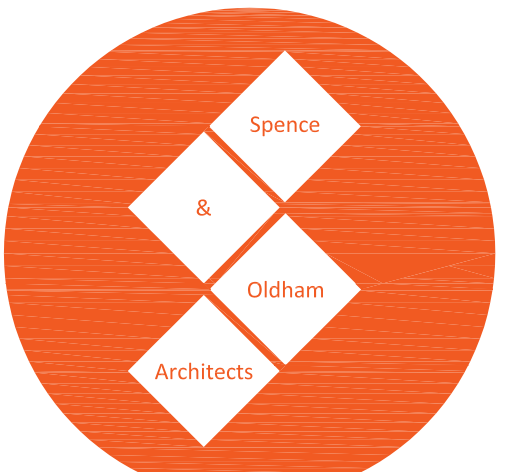stage	Planning		
status	Approval		
client	Private		
project	227 Moston Lane East M40 3HY		
title	Proposed Plans & Elevations Option 03		
date	18/01/21	drawn	GO
scale	1:100 @ A1	checked	JSE
			
25 Cosgrove Crescent Manchester M35 0JX info@SOarchitects.co.uk			
Job No	DWG No	Rev	
0011	(01)003	/	