


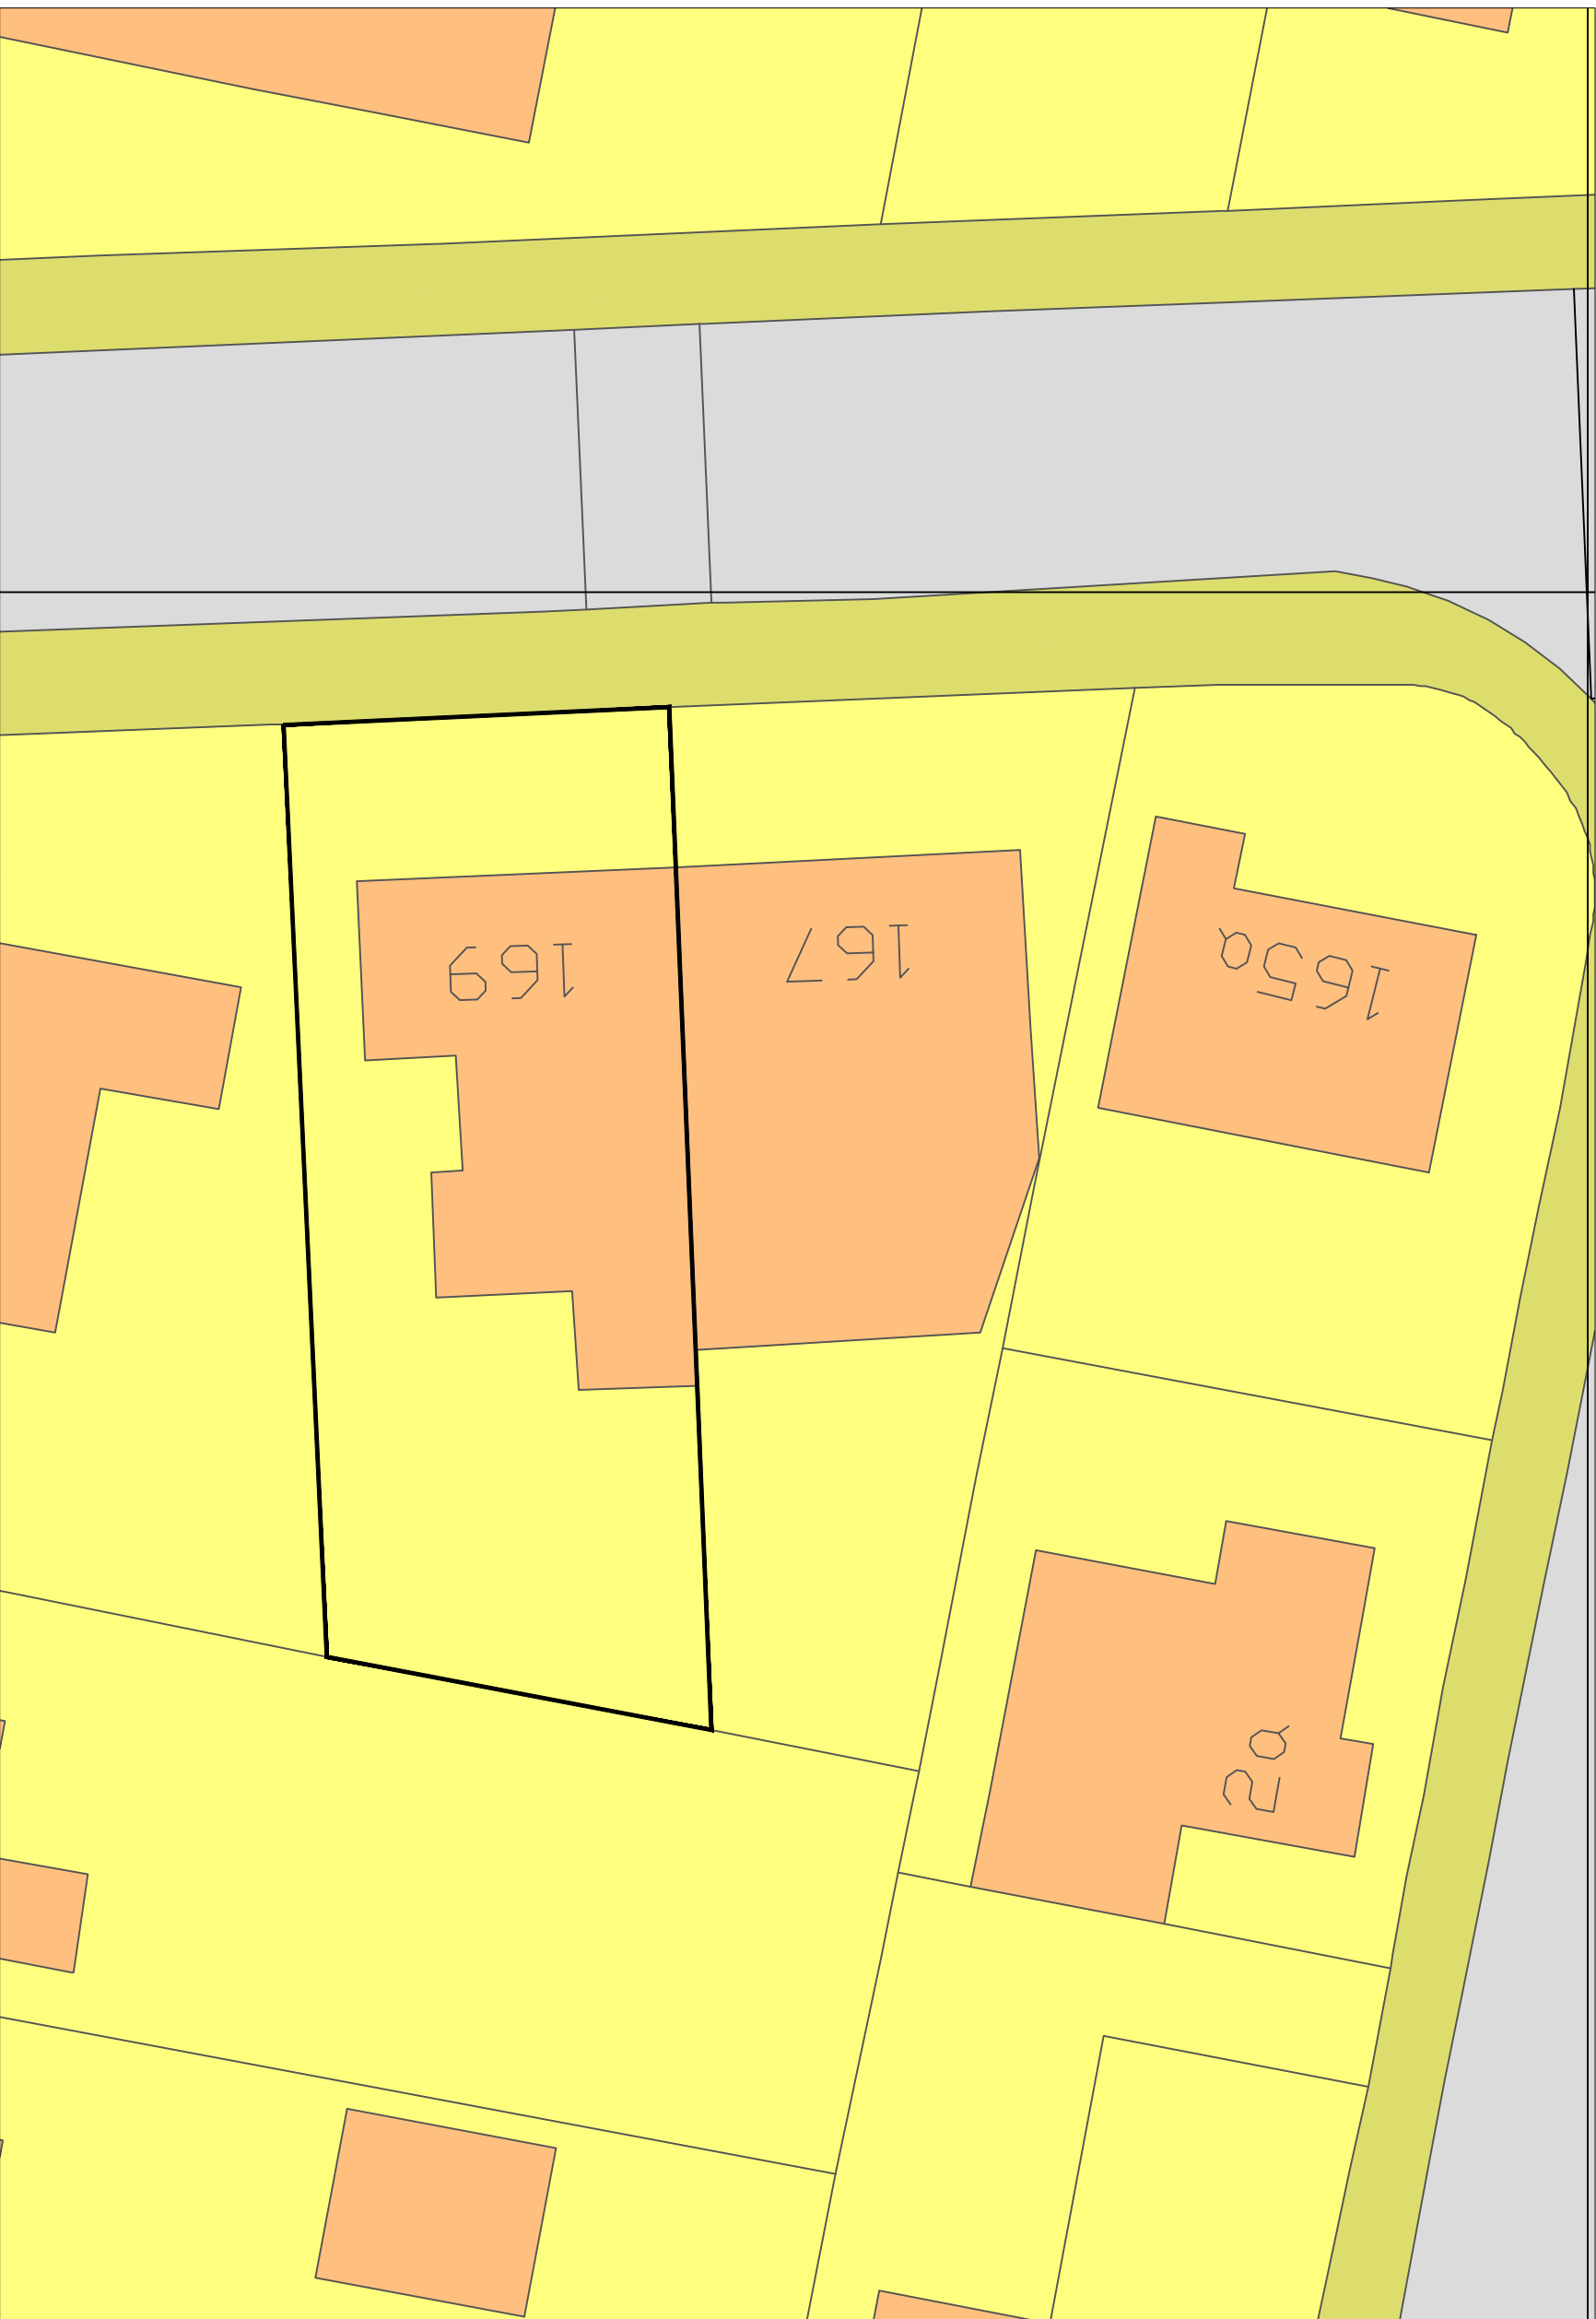

Location Plan @ 1:500



Site Plan 1:200

Client Salman			
Project Title 169 Kingsbrook Road Manchester M16 8NR			
Drawing Title Architectural Layouts Location Plan / site plan			
scale	Location plan @1:500		
date	April 2021		
drawn			
checked			
job no.			
drawing no.	AL-01-001	rev	P