


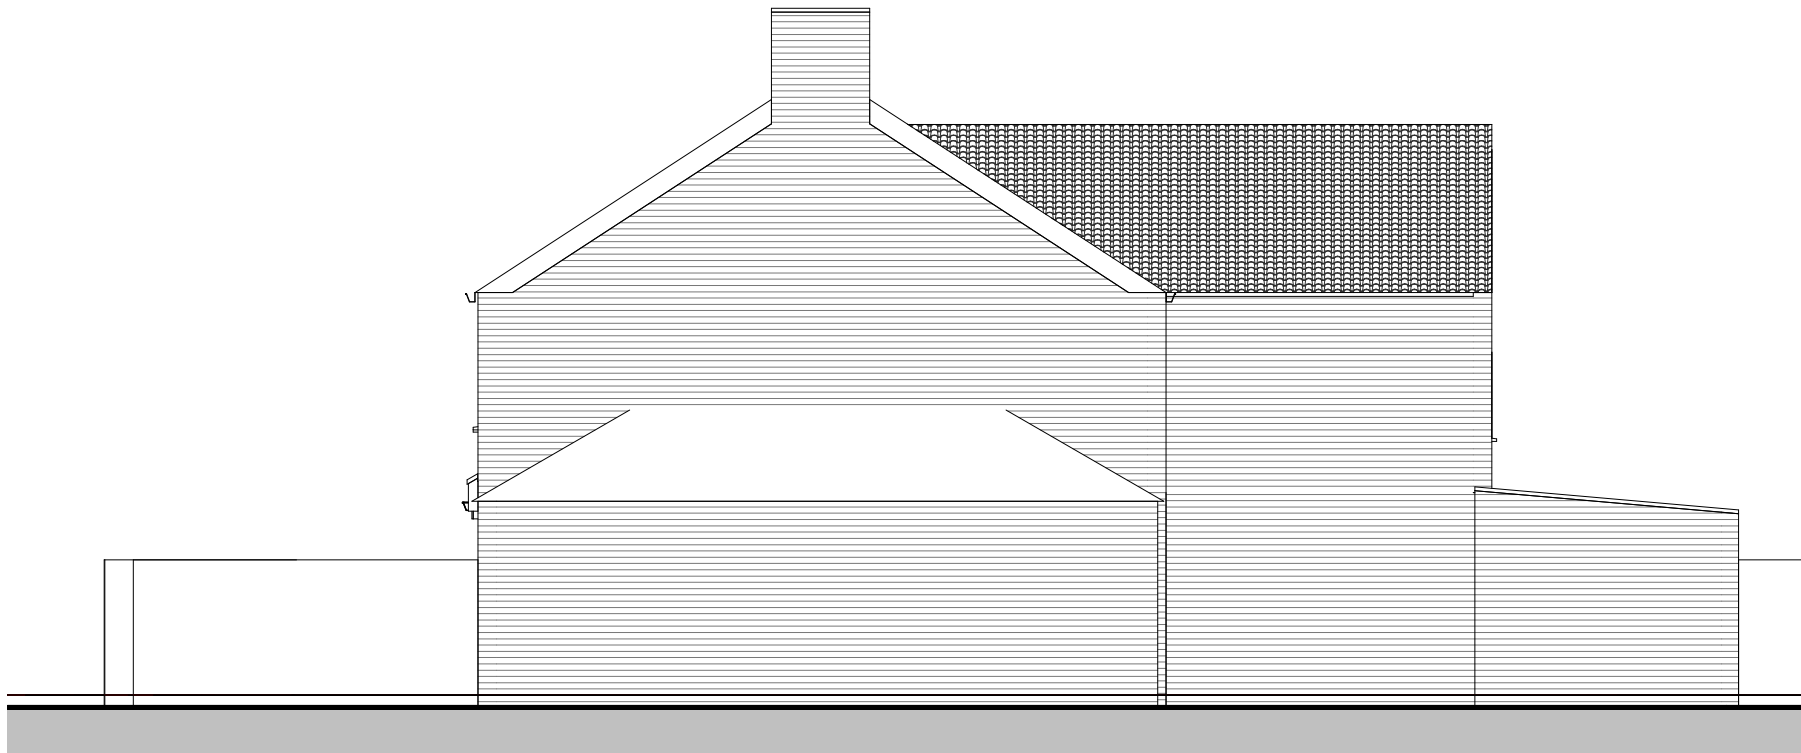

1

PL-E-200-X-001 - East Elevation


1 : 100



2

PL-E-200-X-001 - South Elevation

1 : 100

 

Notes:
Dimensions are not to be scaled from this drawing, all discrepancies on this drawing are to be reported to the Architect. This drawing and design is copyright of ARKHI Architects Ltd and must not be copied or reproduced without prior approval and consent. Do not modify and elements of this CAD drawing. Drawing only to be used for the purposes it was issued for.

Revision Number	Revision Description	Revision Date

Project
19 Beaver Road
19 Beaver Road, Didsbury,
Manchester,
M20 6SR

Client

Contractor

arkhi Chartered Architects + Surveyors

Drawing Title
Existing Elevations 02

Job Number AB_200706	Date (Year/Month) 2020 Oct	Scale @ A3 1 : 100
-------------------------	-------------------------------	-----------------------

Drawing Status: Planning

Drawing Number	Revision
PL_200-E-X-002	