


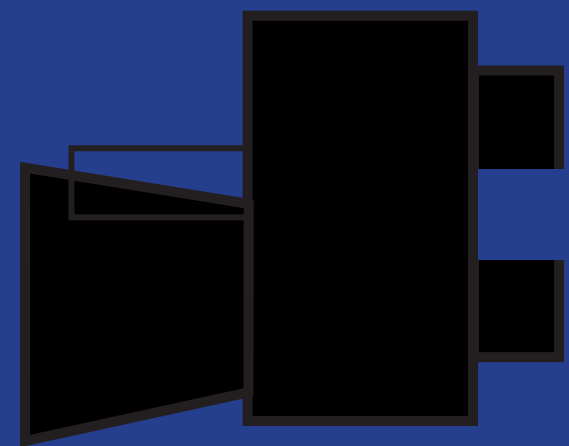

THE FACTORY

APRIL 2021

PLANNING DRAWINGS

OMA

current GA ground floor plan for reference



FACTORY MANCHESTER

|   |                                    |
|---|------------------------------------|
| MANCHESTER CITY COUNCIL<br>Albert Square, Town Hall<br>M2 5DB Manchester, United Kingdom<br>T: +44 (0) 161 524 5024 | CLIENT                             |
| OMA<br>Weena-Zuid 158<br>3012 NC Rotterdam, Netherlands<br>T: +31 (0) 10 2436000                                    | ARCHITECT                          |
| BURO HAPPOLD<br>230 Lower Bristol Road<br>B42 3DQ Bath, United Kingdom<br>T: +44 (0) 122 532 0600                   | STRUCTURAL ENGINEER                |
| BDP<br>11 Ducie Street<br>M1 2AB Manchester, United Kingdom<br>T: +44 (0) 161 828 2200                              | MECHANICAL AND ELECTRICAL ENGINEER |
| BURO HAPPOLD<br>230 Lower Bristol Road<br>B42 3DQ Bath, United Kingdom<br>T: +44 (0) 122 532 0600                   | FACADE ENGINEER                    |
| WSP<br>The Victoria, 150-182 The Quays<br>M50 3SP Manchester, United Kingdom<br>T: +44 (0) 161 886 3400             | FIRE ENGINEER                      |
| LEVEL ACOUSTICS<br>De Roncken 10<br>5612 AP Eindhoven, Netherlands<br>T: +31 (0) 40 247 2700                        | ACOUSTIC CONSULTANT                |
| CHARCOAL BLUE<br>180 Strand<br>WC1R 3BA London, United Kingdom<br>T: +44 (0) 207 928 0000                           | THEATRE CONSULTANT                 |

HEIGHT / LOCATION TAGS:

|                       |                  |
|-----------------------|------------------|
| SPOT HEIGHT           | NORTH COORDINATE |
| FINISHED FLOOR LEVEL  | EAST COORDINATE  |
| STRUCTURAL SLAB LEVEL | LEVEL            |
| ARCHITECTURAL ABOVE   | LEVEL HEIGHT     |
| ARCHITECTURAL BELOW   | GRID             |
| STRUCTURAL ABOVE      | GRID             |
| STRUCTURAL BELOW      | GRID             |

DRAWING REFERENCES:

|         |                       |                   |
|---------|-----------------------|-------------------|
| CALLOUT | ELEVATION             | DETAIL NUMBER(S)  |
| SECTION | INTERNAL ELEVATION(S) | DRAWING REFERENCE |

ITEMS:

|                        |                   |
|------------------------|-------------------|
| FLOOR GULLY            | MANHOLE COVER     |
| FLOORBOX               | STRONG POINT      |
| CABLE PASS (ELEVATION) | CABLE PASS (PLAN) |

CLEARANCE ZONES:

|                     |                                     |
|---------------------|-------------------------------------|
| REFUSE SPOT         | TURNING CIRCLE IN ACCESSIBLE TOILET |
| WHEELCHAIR LOCATION | (Ø 1500mm)                          |
| THEATRE             |                                     |


CONTRACTUAL:

|                             |
|-----------------------------|
| NOT IN CONTRACT (SHEDD OUT) |
|-----------------------------|

|     |      |             |                           |
|-----|------|-------------|---------------------------|
| P10 | S2   | 18 Mar 2020 | ISSUED FOR INFORMATION    |
| P9  | S2   | 19 Nov 2018 | ISSUED FOR INFORMATION    |
| P8  | S2   | 23 Mar 2018 | ISSUED FOR PLANNING       |
| P7  | S3   | 16 Mar 2018 | INTERIM DESIGN RELEASE    |
| P6  | S0   | 21 Dec 2017 | WVP INTERIM GA SUBMISSION |
| REV | STAT | DATE        | DESCRIPTION               |

DO NOT SCALE FROM THIS DRAWING. USE FIGURED DIMENSIONS ONLY. FIGURED DIMENSIONS ARE IN MILLIMETRES. ALL LEVELS ARE IN METRES. ALL DIMENSIONS AND LEVELS SHALL BE VERIFIED ON SITE BEFORE PROCEEDING WITH WORKS. DETAILED SITE SURVEY TO BE CARRIED OUT TO VERIFY POSITIONS AND LEVELS. RELATIONS WITH SITE VERIFIED AND APPROVED. SURVEY BOUNDARIES ARE INDICATIVE ONLY AND ARE TO BE VERIFIED BY OTHERS. THIS DRAWING IS TO BE READ IN CONJUNCTION WITH OTHER DOCUMENTATION FROM THE ARCHITECT DESIGN TEAM. MANAGEMENT CONTRACTOR AND EMPLOYER. THE ARCHITECT MUST BE NOTIFIED OF ANY DISCREPANCIES. WHERE READING COMPONENTS ARE DESCRIBED IN THE SPECIFICATION AS CONTRACTOR DESIGNED, 'CONSTRUCTION' INFORMATION RELATING TO THOSE COMPONENTS THAT ARE SHOWN ON THIS DRAWING REPRESENT DESIGN INTENT ONLY.

THIS DOCUMENT CONTAINS COPYRIGHTED MATERIAL. ANY UNAUTHORIZED USE, DISCLOSURE, REPRODUCTION OR DUPLICATION OF ANY OF THE INFORMATION CONTAINED HEREIN MAY RESULT IN LIABILITY UNDER APPLICABLE LAWS.

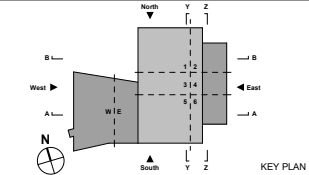

DRAWN BY: Author CHECKED BY: Checker APPROVED BY: Approver

PROPOSED GROUND FLOOR PLAN

DRAWING NAME: P10

PHASE: REVISION

XXXX PROJ. NR. 1:200 SCALE A0 FORMAT 03/04/16 DATE

MF-OMA-XX-GF-DR-A-10-0100

DRAWING NUMBER


1 FLOOR PLAN - GROUND FLOOR

SCALE: 1:200

3/19/2020 2:35:55 PM

**public realm plan for reference**

(no changes to the internal ground floor plan are resulting from the public realm development)

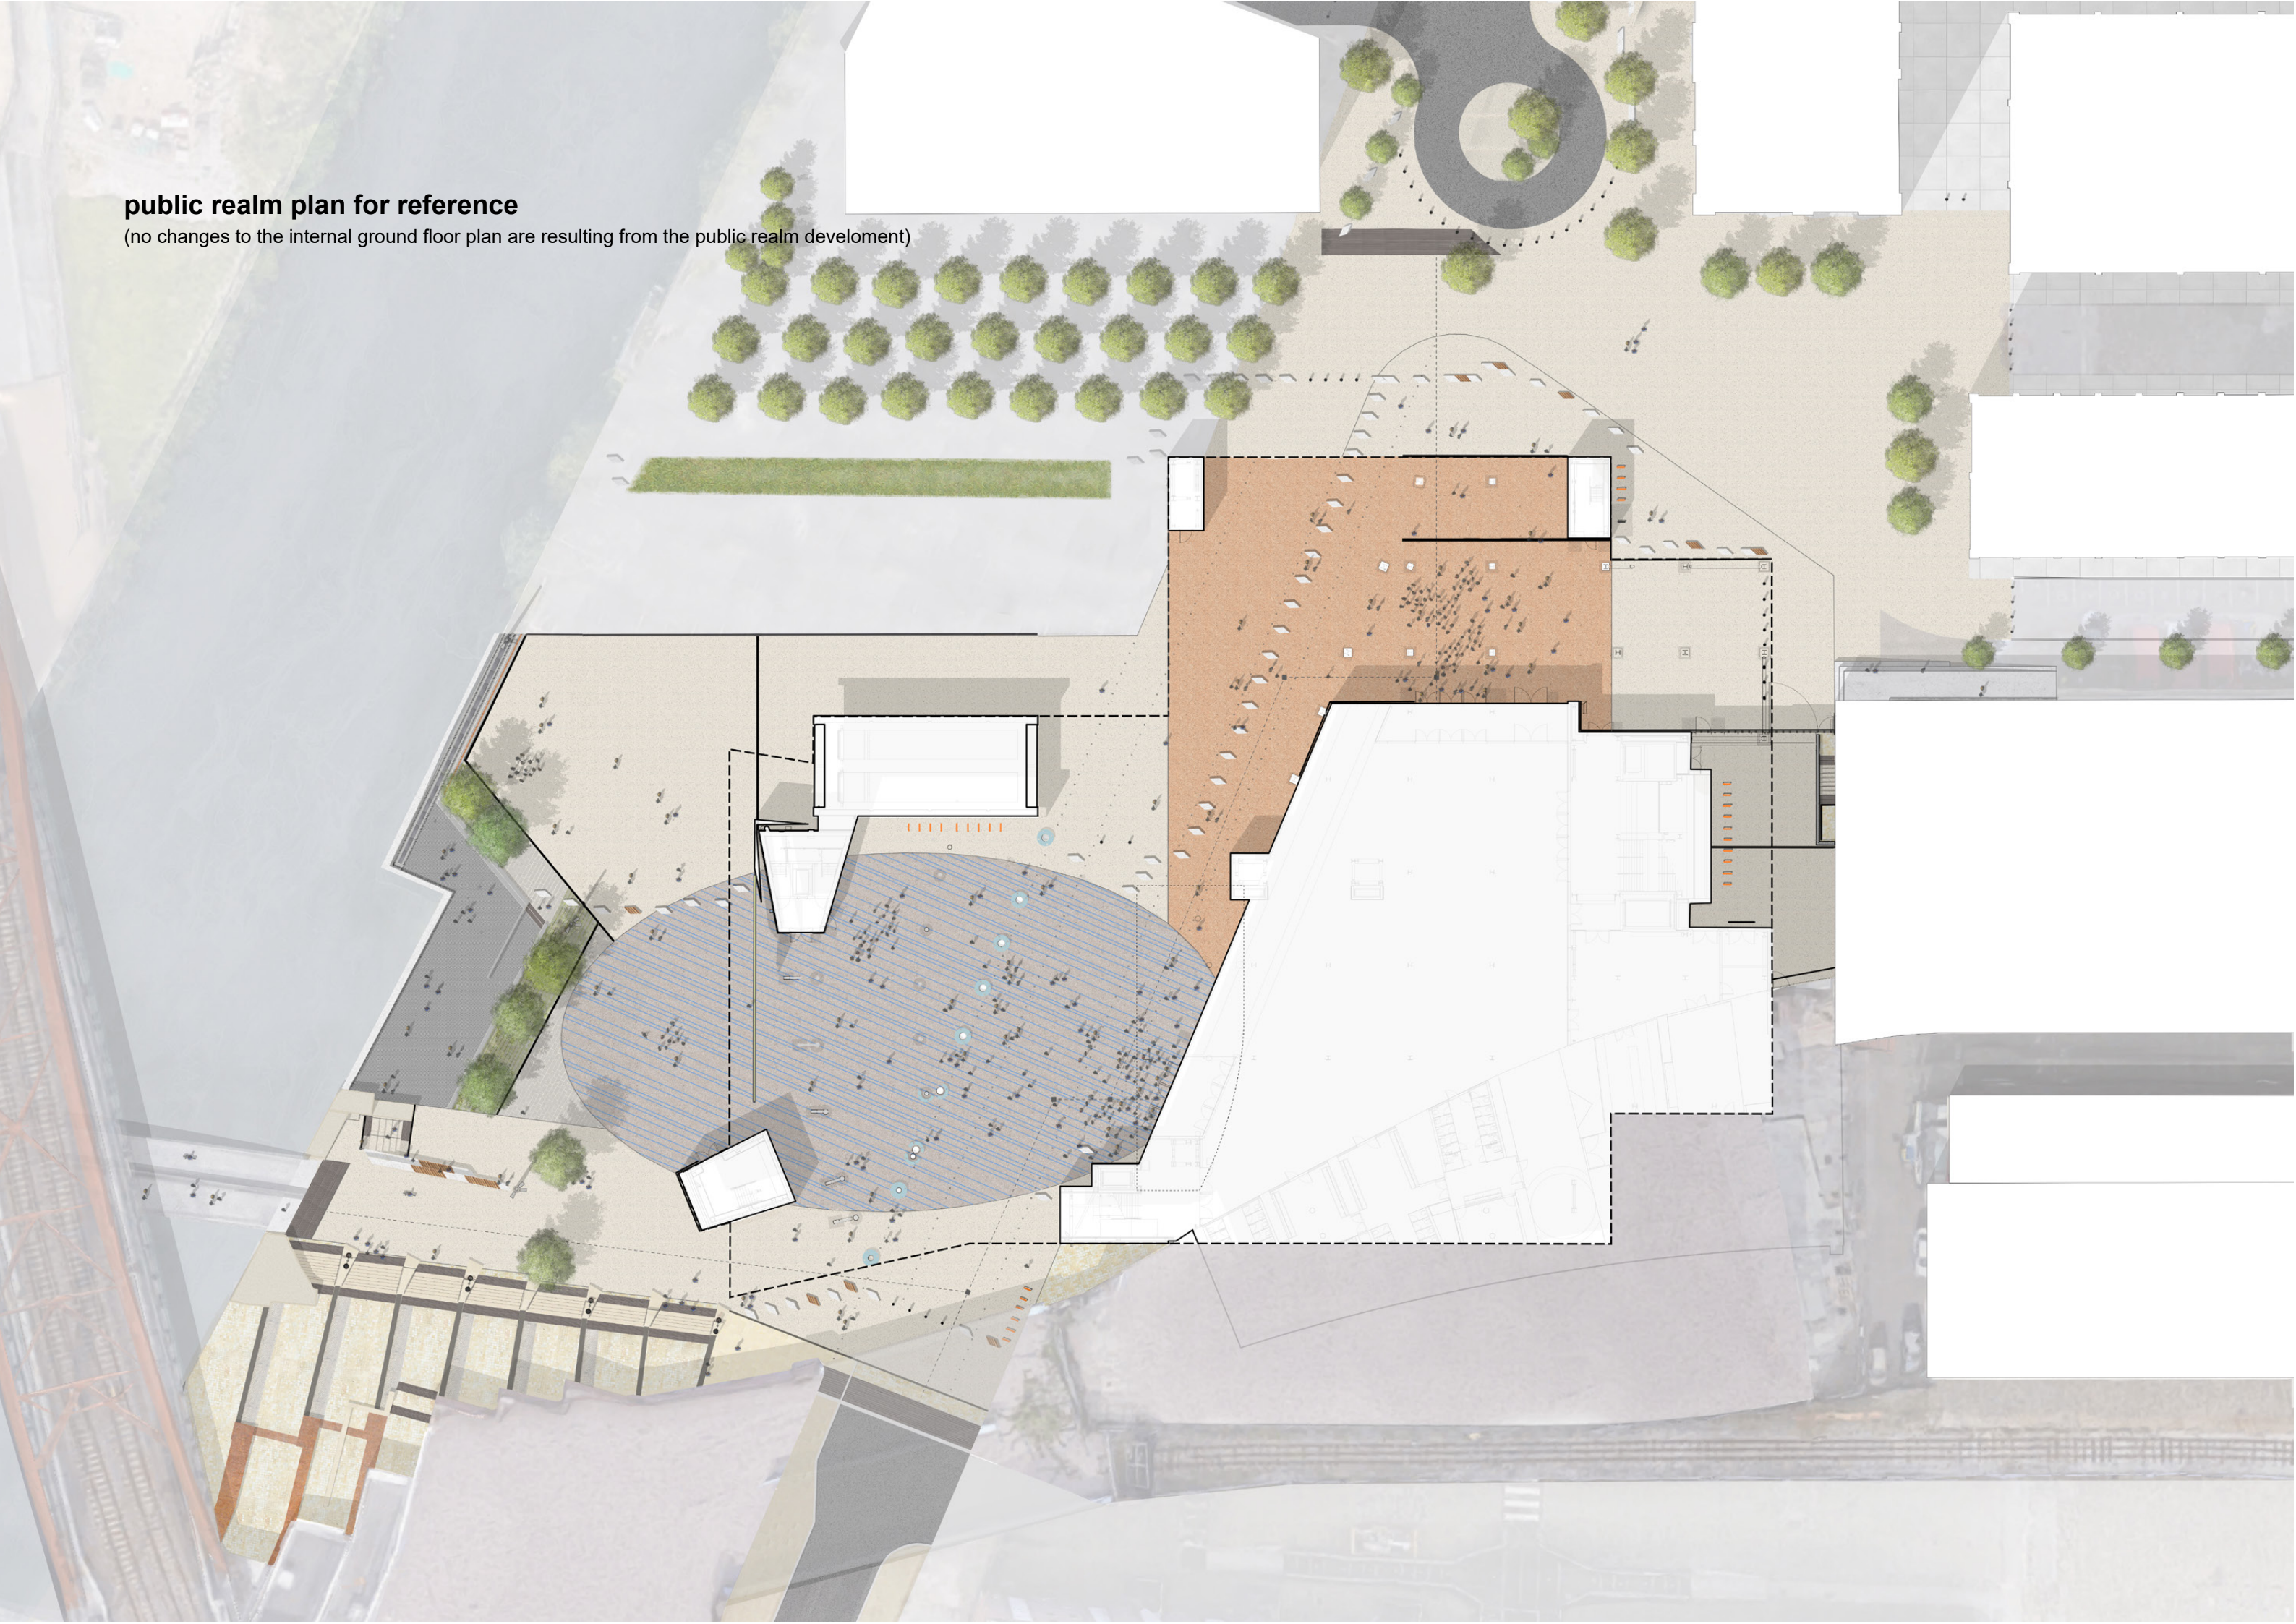

current GA L1 plan for reference



FACTORY MANCHESTER

|   |                                    |
|---|------------------------------------|
| MANCHESTER CITY COUNCIL<br>Albert Square, Town Hall<br>M2 5DB Manchester, United Kingdom<br>T: +44 (0) 161 524 5024 | CLIENT                             |
| OMA<br>Weena-Zuid 158<br>3012 NC Rotterdam, Netherlands<br>T: +31 (0) 10 2438200                                    | ARCHITECT                          |
| BURO HAPPOLD<br>230 Lower Bristol Road<br>BAG 300 Bath, United Kingdom<br>T: +44 (0) 122 532 0600                   | STRUCTURAL ENGINEER                |
| BDP<br>11 Ducie Street<br>M1 2JB Manchester, United Kingdom<br>T: +44 (0) 161 828 2200                              | MECHANICAL AND ELECTRICAL ENGINEER |
| BURO HAPPOLD<br>230 Lower Bristol Road<br>BAG 300 Bath, United Kingdom<br>T: +44 (0) 122 532 0600                   | FACADE ENGINEER                    |
| WSP<br>The Victoria, 150-182 The Quays<br>M50 3SP Manchester, United Kingdom<br>T: +44 (0) 161 886 3400             | FIRE ENGINEER                      |
| LEVEL ACOUSTICS<br>De Roncken 10<br>5612 AP Eindhoven, Netherlands<br>T: +31 (0) 40 247 2700                        | ACOUSTIC CONSULTANT                |
| CHARCOAL BLUE<br>180 Strand<br>WC1R 3DA London, United Kingdom<br>T: +44 (0) 207 928 0000                           | THEATRE CONSULTANT                 |

HEIGHT / LOCATION TAGS:

|                       |                  |
|-----------------------|------------------|
| SPOT HEIGHT           | NORTH COORDINATE |
| FINISHED FLOOR LEVEL  | EAST COORDINATE  |
| STRUCTURAL SLAB LEVEL | LEVEL            |
| ARCHITECTURAL ABOVE   | LEVEL HEIGHT     |
| ARCHITECTURAL BELOW   | GRID LINE        |
| STRUCTURAL ABOVE      |                  |
| STRUCTURAL BELOW      |                  |

DRAWING REFERENCES:

|         |                       |                   |
|---------|-----------------------|-------------------|
| CALLOUT | ELEVATION             | DETAIL NUMBER(S)  |
| SECTION | INTERNAL ELEVATION(S) | DRAWING REFERENCE |

ITEMS:

|                        |                   |
|------------------------|-------------------|
| FLOOR GULLY            | MANHOLE COVER     |
| FLOORBOX               | STRONG POINT      |
| CABLE PASS (ELEVATION) | CABLE PASS (PLAN) |

CLEARANCE ZONES:

|                     |                                                |
|---------------------|------------------------------------------------|
| REFUSE SPOT         | TURNING CIRCLE IN ACCESSIBLE TOILET (Ø 1500mm) |
| WHEELCHAIR LOCATION |                                                |
| THEATRE             |                                                |

CONTRACTUAL:

|                            |
|----------------------------|
| NOT IN CONTRACT (SHED OUT) |
|----------------------------|

|     |      |             |                           |
|-----|------|-------------|---------------------------|
| P10 | S2   | 18 Mar 2020 | ISSUED FOR INFORMATION    |
| P9  | S2   | 19 Nov 2018 | ISSUED FOR INFORMATION    |
| P8  | S2   | 23 Mar 2018 | ISSUED FOR PLANNING       |
| P7  | S3   | 18 Mar 2018 | INTERIM DESIGN RELEASE    |
| P6  | S0   | 21 Dec 2017 | WVP INTERIM GA SUBMISSION |
| REV | STAT | DATE        | DESCRIPTION               |

DO NOT SCALE FROM THIS DRAWING. USE FIGURED DIMENSIONS ONLY. FIGURED DIMENSIONS ARE IN MILLIMETRES. ALL LEVELS ARE IN METRES. ALL DIMENSIONS AND LEVELS SHALL BE VERIFIED ON SITE BEFORE PROCEEDING WITH WORKS. DETAILED SITE SURVEY TO BE CARRIED OUT TO VERIFY POSITIONS AND LEVELS. RELATIONS WITH SITE FEATURES AND ADJACENT EXISTING STRUCTURES ARE INDICATIVE ONLY AND ARE TO BE VERIFIED BY OTHERS. THIS DRAWING IS TO BE READ IN CONJUNCTION WITH OTHER DOCUMENTATION FROM THE ARCHITECT DESIGN TEAM. MANAGEMENT CONTRACTOR AND EMPLOYER. THE ARCHITECT MUST BE NOTIFIED OF ANY DISCREPANCIES. WHERE READING COMPONENTS ARE DESCRIBED IN THE SPECIFICATION AS CONTRACTOR DESIGNED, 'CONSTRUCTION' INFORMATION RELATING TO THOSE COMPONENTS THAT ARE SHOWN ON THIS DRAWING REPRESENT DESIGN INTENT ONLY.

THIS DOCUMENT CONTAINS COPYRIGHTED MATERIAL. ANY UNAUTHORIZED USE, DISCLOSURE, REPRODUCTION OR DUPLICATION OF ANY OF THE INFORMATION CONTAINED HEREIN MAY RESULT IN LIABILITY UNDER APPLICABLE LAWS.

KEY PLAN


DRAWN BY: Author CHECKED BY: Checker APPROVED BY: Approver

PROPOSED LEVEL 01 PLAN


|              |          |
|--------------|----------|
| DRAWING NAME | P10      |
| PHASE        | REVISION |
| XXXX         | 05/10/16 |
| PROJ. NR.    | DATE     |
| 1:200        | SCALE    |
| A0           | FORMAT   |

MF-OMA-XX-L1-DR-A-10-0110

DRAWING NUMBER

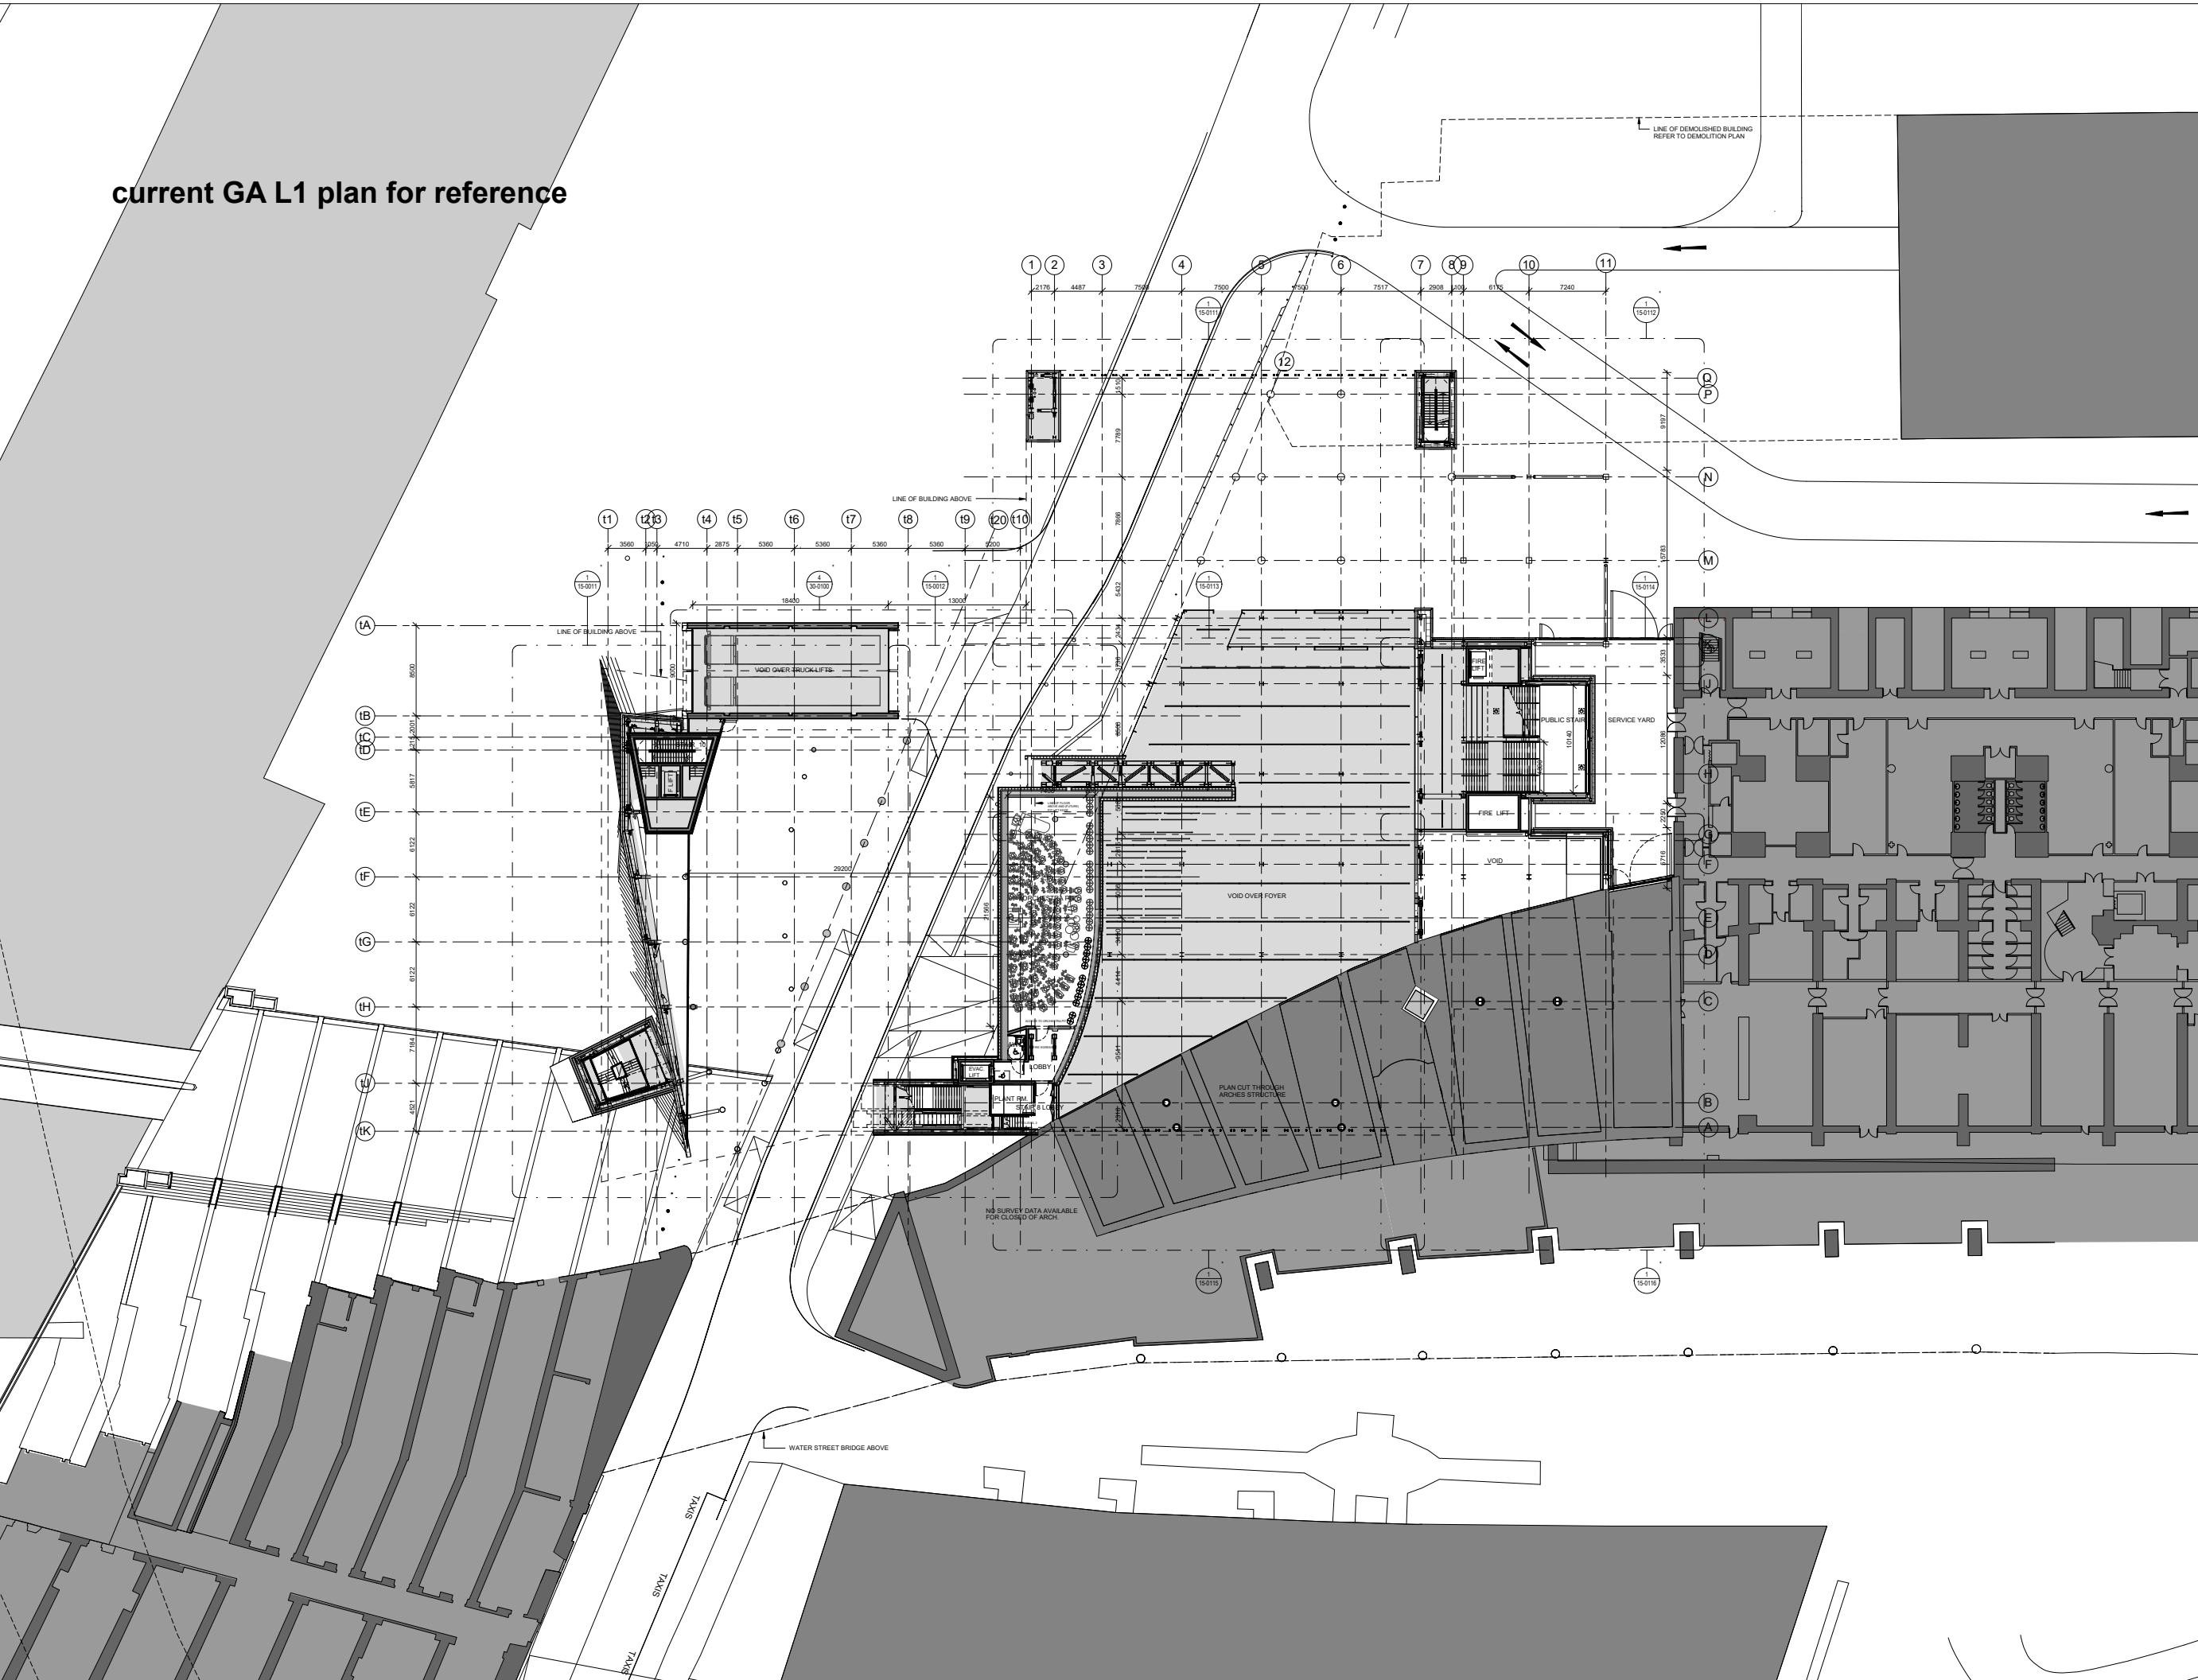

current GA L2 plan for reference

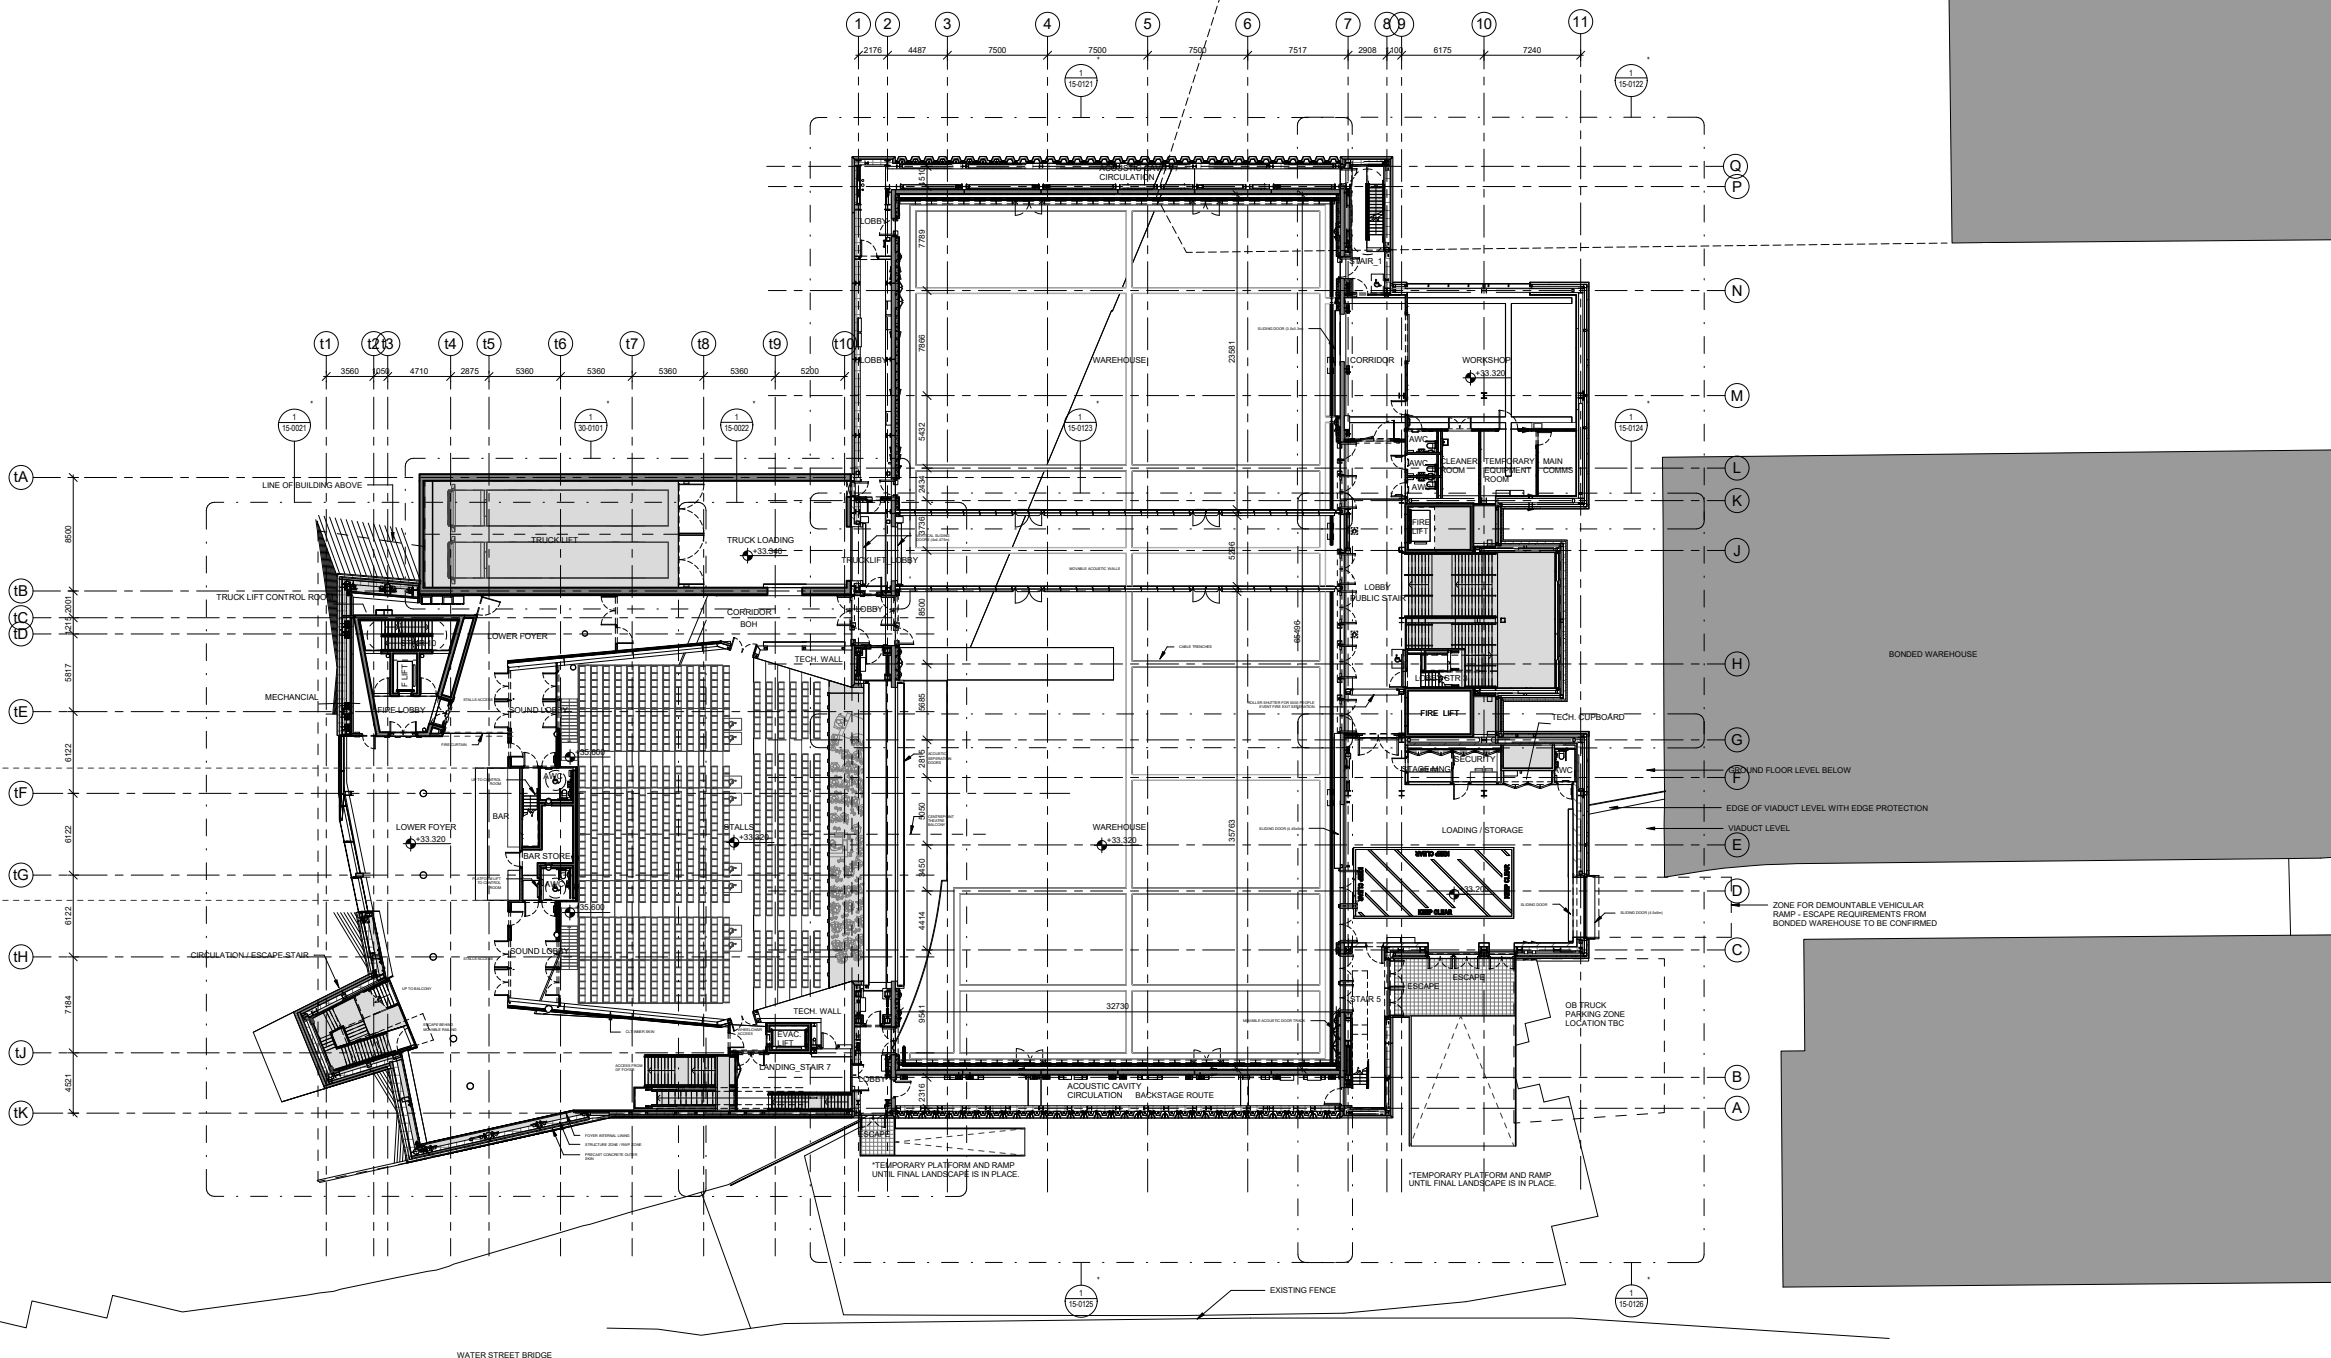

1 FLOOR PLAN - LEVEL 2  
SCALE: 1:200



FACTORY MANCHESTER

|   |                                    |
|---|------------------------------------|
| MANCHESTER CITY COUNCIL<br>Albert Square, Town Hall<br>M2 5DB Manchester, United Kingdom<br>T: +44 (0) 161 234 5024 | CLIENT                             |
| OMA<br>Weena-Zuid 158<br>3012 NC Rotterdam, Netherlands<br>T: +31 (0) 10 2438200                                    | ARCHITECT                          |
| BURO HAPPOLD<br>230 Lower Bristol Road<br>B42 3DQ Bath, United Kingdom<br>T: +44 (0) 122 532 0600                   | STRUCTURAL ENGINEER                |
| BDP<br>11 Ducie Street<br>M1 2JB Manchester, United Kingdom<br>T: +44 (0) 161 828 2200                              | MECHANICAL AND ELECTRICAL ENGINEER |
| BURO HAPPOLD<br>230 Lower Bristol Road<br>B42 3DQ Bath, United Kingdom<br>T: +44 (0) 122 532 0600                   | FACADE ENGINEER                    |
| WSP<br>The Victoria, 150-182 The Quays<br>M50 3SP Manchester, United Kingdom<br>T: +44 (0) 161 886 2400             | FIRE ENGINEER                      |
| LEVEL ACOUSTICS<br>De Roncken 10<br>5612 AP Eindhoven, Netherlands<br>T: +31 (0) 40 247 2700                        | ACOUSTIC CONSULTANT                |
| CHARCOAL BLUE<br>180 Strand<br>WC1R 3BA London, United Kingdom<br>T: +44 (0) 207 928 0000                           | THEATRE CONSULTANT                 |

HEIGHT / LOCATION TAGS:

|                       |                             |
|-----------------------|-----------------------------|
| SPOT HEIGHT           | N 38633031 NORTH COORDINATE |
| FINISHED FLOOR LEVEL  | N 38633032 EAST COORDINATE  |
| STRUCTURAL SLAB LEVEL | GF LEVEL HEIGHT             |
| ARCHITECTURAL ABOVE   | 26.720                      |
| ARCHITECTURAL BELOW   | 26.720                      |
| STRUCTURAL ABOVE      | 26.720                      |
| STRUCTURAL BELOW      | 26.720                      |

DRAWING REFERENCES:

|         |                       |                   |
|---------|-----------------------|-------------------|
| CALLOUT | ELEVATION             | DETAIL NUMBER(S)  |
| SECTION | INTERNAL ELEVATION(S) | DRAWING REFERENCE |

ITEMS:

|                        |                   |
|------------------------|-------------------|
| FLOOR GULLY            | MANHOLE COVER     |
| FLOORBOX               | STRONG POINT      |
| CABLE PASS (ELEVATION) | CABLE PASS (PLAN) |

CLEARANCE ZONES:


|                     |                                                |
|---------------------|------------------------------------------------|
| REFUSE SPOT         | TURNING CIRCLE IN ACCESSIBLE TOILET (Ø 1500mm) |
| WHEELCHAIR LOCATION |                                                |
| THEATRE             |                                                |

CONTRACTUAL:

|                             |
|-----------------------------|
| NOT IN CONTRACT (SHOWN OUT) |
|-----------------------------|

|     |      |             |                           |
|-----|------|-------------|---------------------------|
| P10 | S2   | 18 Mar 2020 | ISSUED FOR INFORMATION    |
| P9  | S2   | 19 Nov 2018 | ISSUED FOR INFORMATION    |
| P8  | S2   | 23 Mar 2018 | ISSUED FOR PLANNING       |
| P7  | S3   | 18 Mar 2018 | INTERIM DESIGN RELEASE    |
| P6  | S0   | 21 Dec 2017 | WIP INTERIM GA SUBMISSION |
| REV | STAT | DATE        | DESCRIPTION               |

DO NOT SCALE FROM THIS DRAWING. USE FIGURED DIMENSIONS ONLY. FIGURED DIMENSIONS ARE IN MILLIMETRES. ALL LEVELS ARE IN METRES. ALL DIMENSIONS AND LEVELS SHALL BE VERIFIED ON SITE BEFORE PROCEEDING WITH WORKS. DETAILED SITE SURVEY TO BE CARRIED OUT TO VERIFY POSITIONS AND LEVELS. REVISIONS WITH SITE VERIFICATION AND DIMENSIONAL SURVEY SURVEILLANCE ARE INDICATED ONLY AND ARE TO BE VERIFIED BY OTHERS. THIS DRAWING IS TO BE READ IN CONJUNCTION WITH OTHER DOCUMENTATION FROM THE ARCHITECT DESIGN TEAM. MANAGEMENT CONTRACTOR AND EMPLOYER. THE ARCHITECT MUST BE NOTIFIED OF ANY DISCREPANCIES. WHERE BUILDING COMPONENTS ARE DESCRIBED IN THE SPECIFICATION AS CONTRACTOR DESIGNED, 'CONSTRUCTION' INFORMATION RELATING TO THOSE COMPONENTS THAT ARE SHOWN ON THIS DRAWING REPRESENT DESIGN INTENT ONLY.

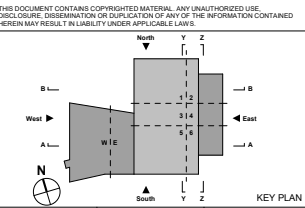

DRAWN BY: Author CHECKED BY: Checker APPROVED BY: Approver

PROPOSED LEVEL 02 PLAN


|              |          |
|--------------|----------|
| DRAWING NAME | P10      |
| PHASE        | REVISION |
| XXXX         | 05/10/16 |
| PROJ. NR.    | DATE     |

MF-OMA-XX-L2-DR-A-10-0120

DRAWING NUMBER

3/19/2020 2:41:21 PM

current GA L3 plan for reference

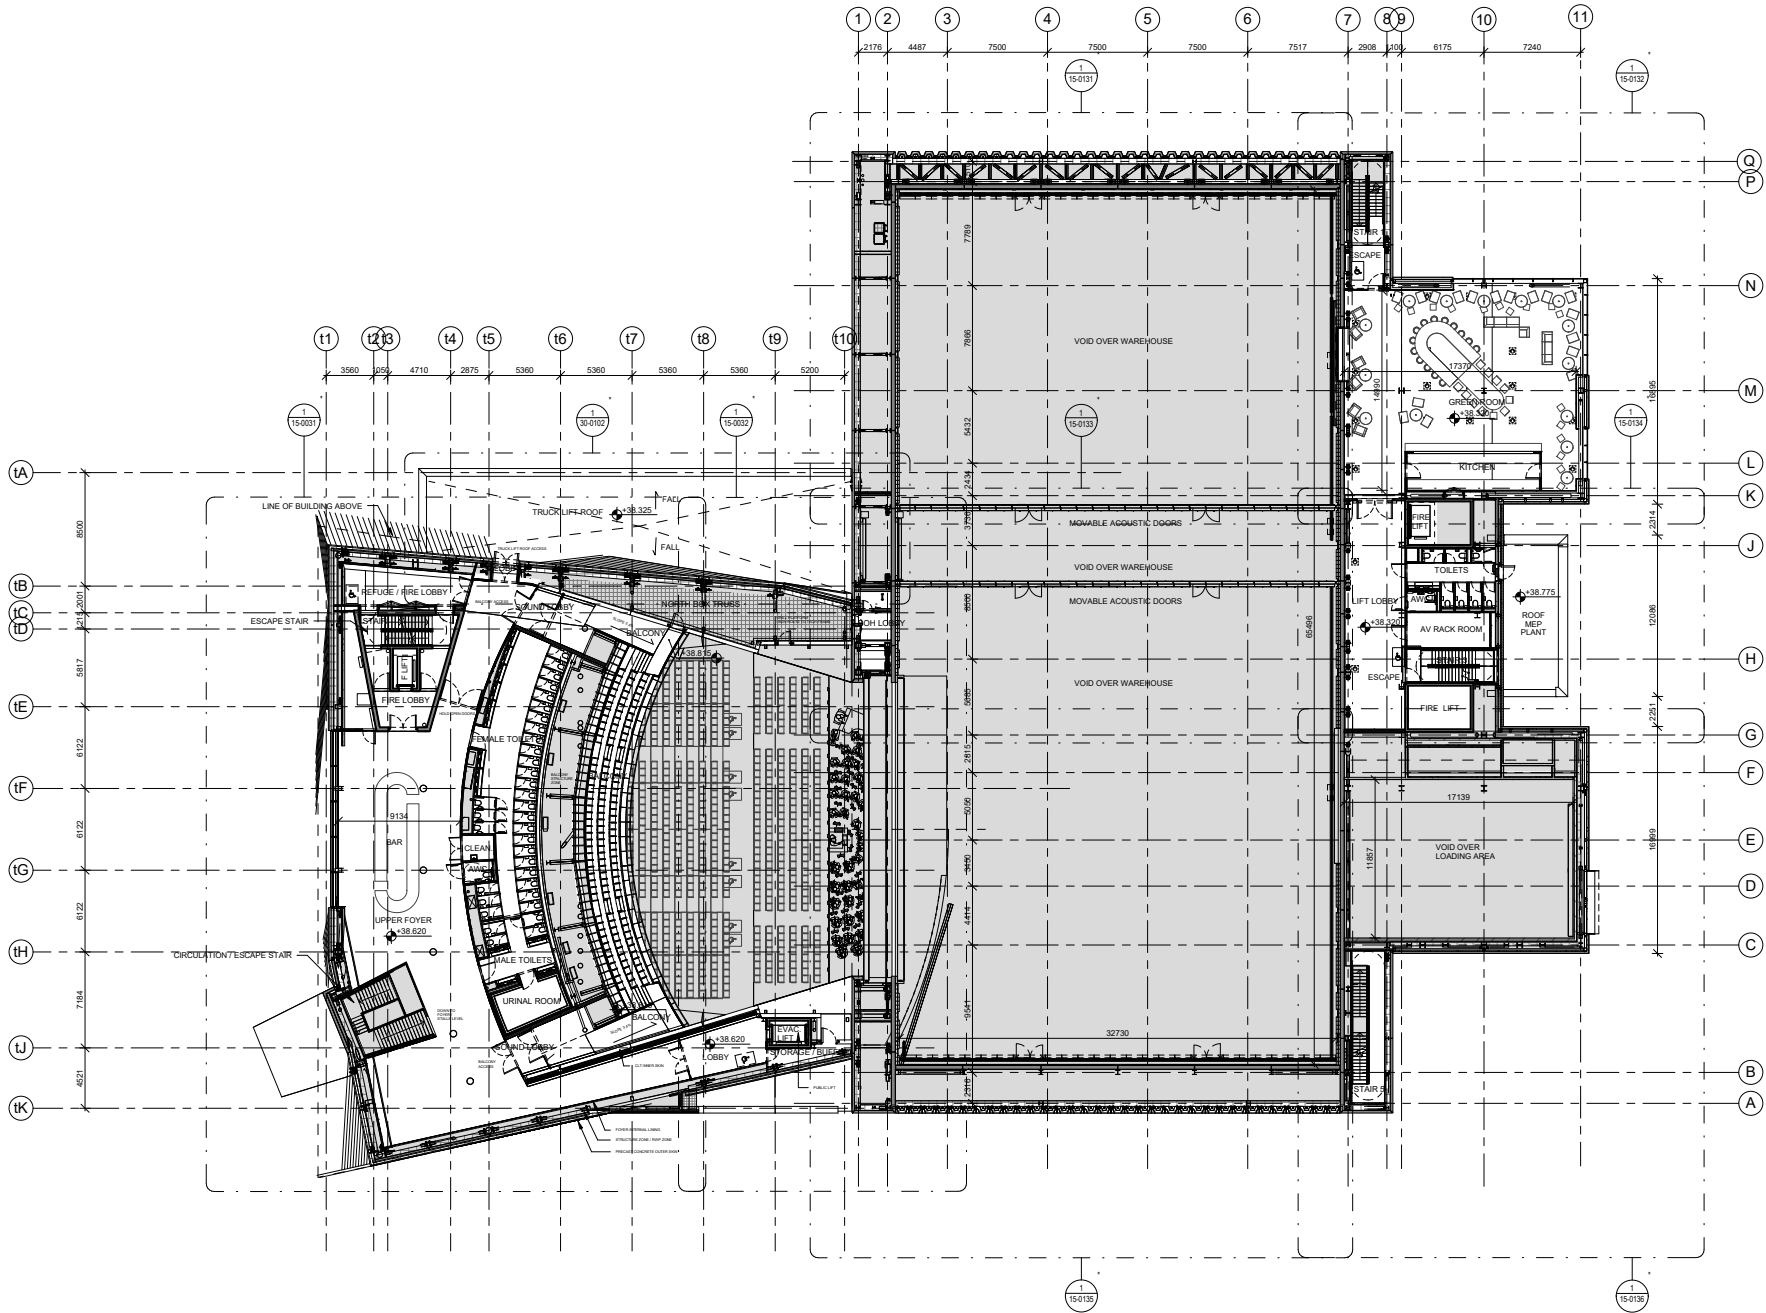

1 FLOOR PLAN - LEVEL 3  
SCALE: 1:200



FACTORY MANCHESTER

|   |                                    |
|---|------------------------------------|
| MANCHESTER CITY COUNCIL<br>Albert Square, Town Hall<br>M2 5DB Manchester, United Kingdom<br>T: +44 (0) 161 534 5024 | CLIENT                             |
| OMA<br>Weena-Zuid 158<br>3012 NC Rotterdam, Netherlands<br>T: +31 (0) 10 2436202                                    | ARCHITECT                          |
| BURO HAPPOLD<br>230 Lower Bristol Road<br>B42 3DQ Bath, United Kingdom<br>T: +44 (0) 122 532 0600                   | STRUCTURAL ENGINEER                |
| BDP<br>11 Ducie Street<br>M1 2JB Manchester, United Kingdom<br>T: +44 (0) 161 828 2200                              | MECHANICAL AND ELECTRICAL ENGINEER |
| BURO HAPPOLD<br>230 Lower Bristol Road<br>B42 3DQ Bath, United Kingdom<br>T: +44 (0) 122 532 0600                   | FACADE ENGINEER                    |
| WSP<br>The Victoria, 150-162 The Quays<br>M50 3SP Manchester, United Kingdom<br>T: +44 (0) 161 886 2400             | FIRE ENGINEER                      |
| LEVEL ACOUSTICS<br>De Roncken 10<br>5612 AP Eindhoven, Netherlands<br>T: +31 (0) 40 247 2700                        | ACOUSTIC CONSULTANT                |
| CHARCOAL BLUE<br>180 Strand<br>WC2R 3DA London, United Kingdom<br>T: +44 (0) 207 928 0000                           | THEATRE CONSULTANT                 |

HEIGHT / LOCATION TAGS:

|                       |            |                  |
|-----------------------|------------|------------------|
| SPOT HEIGHT           | N 38633031 | NORTH COORDINATE |
| FINISHED FLOOR LEVEL  | N 38633029 | EAST COORDINATE  |
| STRUCTURAL SLAB LEVEL | GF         | LEVEL            |
| ARCHITECTURAL ABOVE   | +26.720    | LEVEL HEIGHT     |
| ARCHITECTURAL BELOW   | -0.720     | GRID LINE        |
| STRUCTURAL ABOVE      | +26.720    |                  |
| STRUCTURAL BELOW      | -0.720     |                  |

DRAWING REFERENCES:

|         |                       |                   |
|---------|-----------------------|-------------------|
| CALLOUT | ELEVATION             | DETAIL NUMBER(S)  |
| SECTION | INTERNAL ELEVATION(S) | DRAWING REFERENCE |

ITEMS:

|                        |                   |
|------------------------|-------------------|
| FLOOR GULLY            | MANHOLE COVER     |
| FLOORBOX               | STRONG POINT      |
| CABLE PASS (ELEVATION) | CABLE PASS (PLAN) |

CLEARANCE ZONES:

|                     |                                                |
|---------------------|------------------------------------------------|
| REFUGE SPOT         | TURNING CIRCLE IN ACCESSIBLE TOILET (Ø 1500mm) |
| WHEELCHAIR LOCATION |                                                |
| THEATRE             |                                                |


CONTRACTUAL:

|                              |
|------------------------------|
| NOT IN CONTRACT (SHARED OUT) |
|------------------------------|

|     |      |             |                                               |
|-----|------|-------------|-----------------------------------------------|
| P11 | S2   | 18 Mar 2020 | ISSUED FOR INFORMATION                        |
| P10 | S2   | 7 Mar 2019  | TOWERS LAYOUT REVISED FOLLOWING ICAR APPROVAL |
| P9  | S2   | 19 Nov 2018 | ISSUED FOR INFORMATION                        |
| P8  | S2   | 23 Mar 2018 | ISSUED FOR PLANNING                           |
| REV | STAT | DATE        | DESCRIPTION                                   |

DO NOT SCALE FROM THIS DRAWING. USE FIGURED DIMENSIONS ONLY. FIGURED DIMENSIONS ARE IN MILLIMETRES. ALL LEVELS ARE IN METRES. ALL DIMENSIONS AND LEVELS SHALL BE VERIFIED ON SITE BEFORE PROCEEDING WITH WORKS. DETAILED SITE SURVEY TO BE CARRIED OUT TO VERIFY POSITIONS AND LEVELS. REVISIONS WITH SITE VERIFICATION AND DIMENSIONAL SURVEY SHOULD BE INDICATED ONLY AND ARE TO BE VERIFIED BY OTHERS. THIS DRAWING IS TO BE READ IN CONJUNCTION WITH OTHER DOCUMENTATION FROM THE ARCHITECT DESIGN TEAM. MANAGEMENT CONTRACTOR AND EMPLOYER. THE ARCHITECT MUST BE NOTIFIED OF ANY DISCREPANCIES. WHERE BUILDING COMPONENTS ARE DESCRIBED IN THE SPECIFICATION AS CONTRACTOR DESIGNED, 'CONSTRUCTION' INFORMATION RELATING TO THOSE COMPONENTS THAT ARE SHOWN ON THIS DRAWING REPRESENT DESIGN INTENT ONLY.

THIS DOCUMENT CONTAINS COPYRIGHTED MATERIAL. ANY UNAUTHORIZED USE, DISCLOSURE, REPRODUCTION OR DUPLICATION OF ANY OF THE INFORMATION CONTAINED HEREIN MAY RESULT IN LIABILITY UNDER APPLICABLE LAWS.

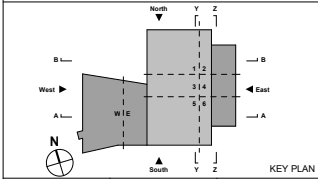

DRAWN BY: Author CHECKED BY: Checker APPROVED BY: Approver


PROPOSED LEVEL 03 PLAN

|              |          |
|--------------|----------|
| DRAWING NAME | P11      |
| PHASE        | REVISION |
| XXXX         | 1:200    |
| PROJ. NR.    | SCALE    |
| A0           | FORMAT   |
| 05/10/16     | DATE     |

MF-OMA-XX-L3-DR-A-10-0130

DRAWING NUMBER

current GA L4 plan for reference

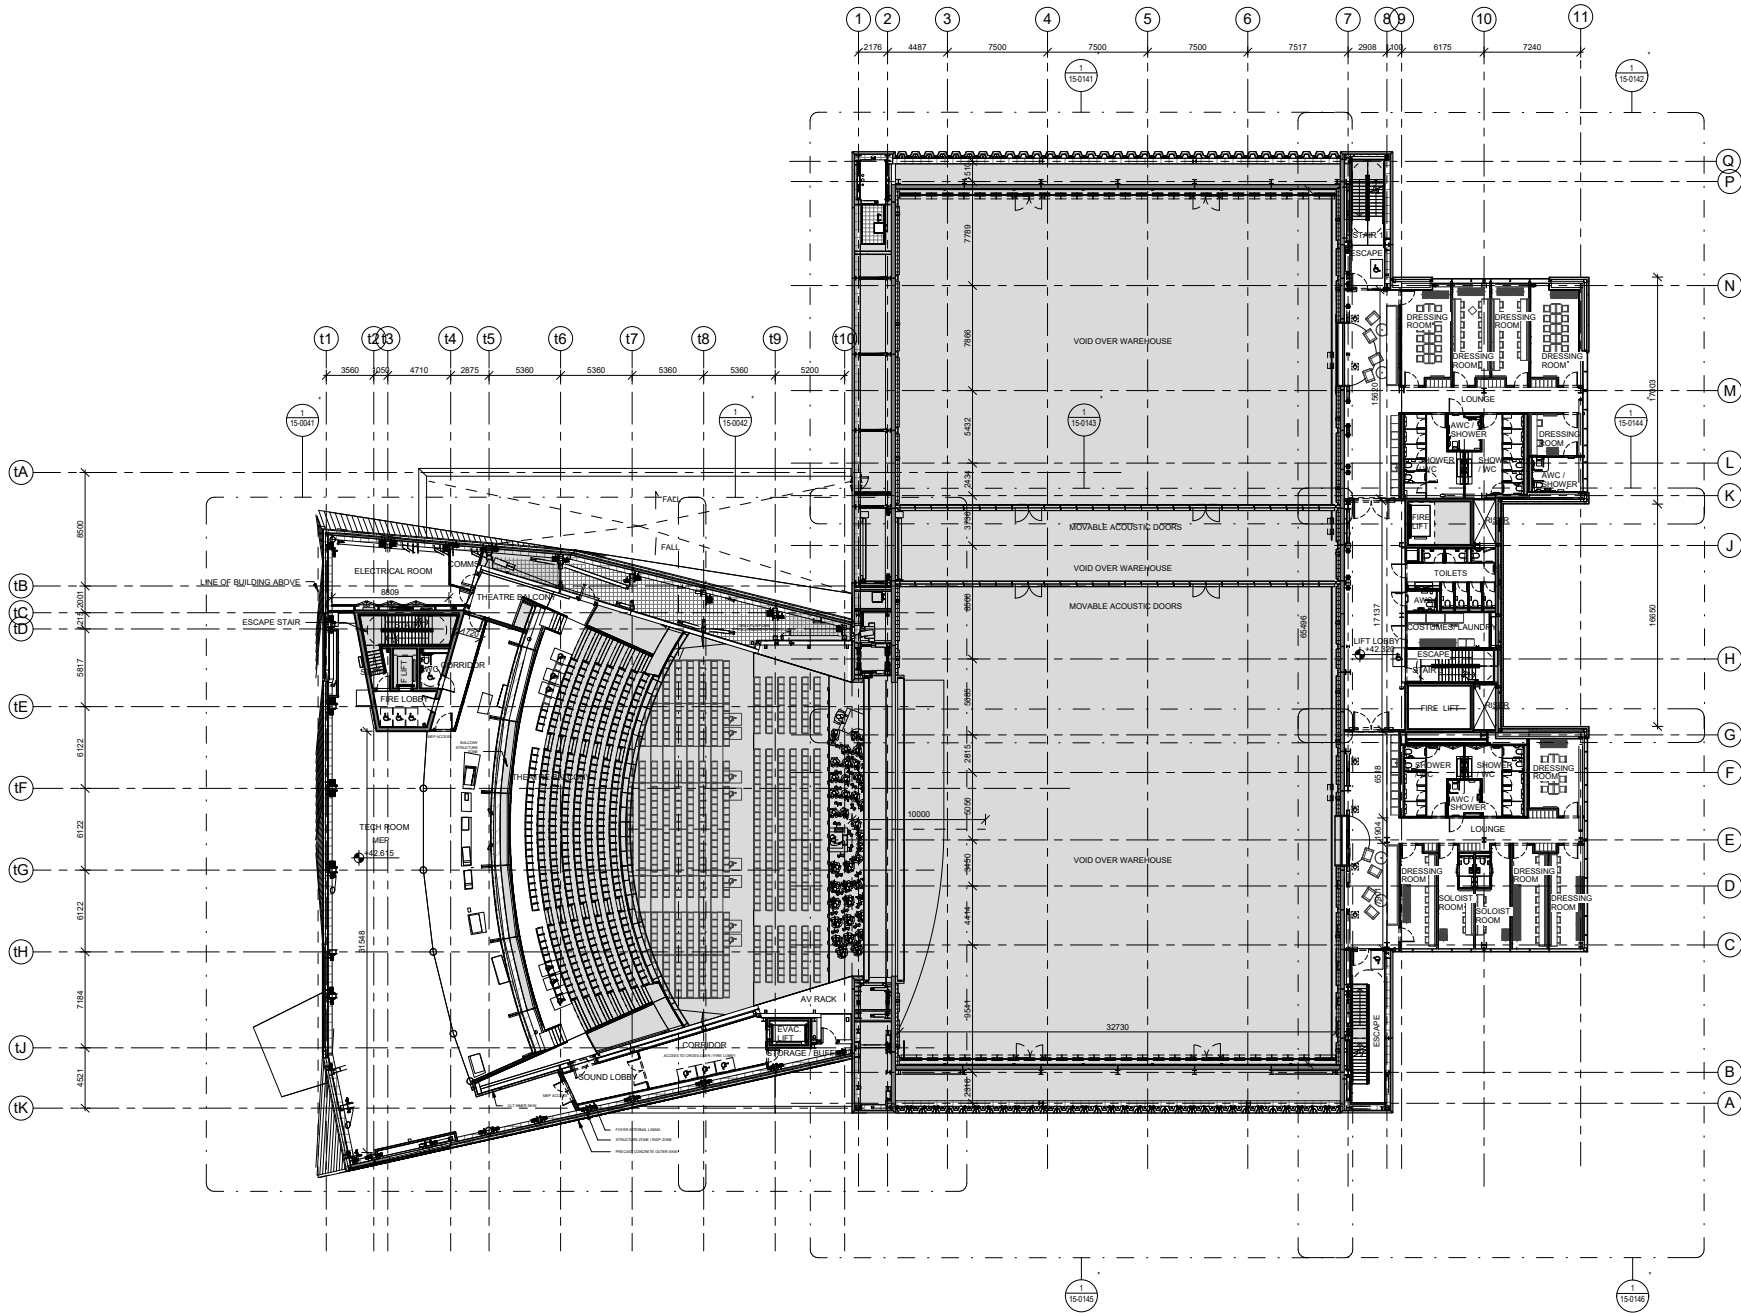

1 FLOOR PLAN - LEVEL 4  
SCALE: 1:200



FACTORY MANCHESTER

|   |                                    |
|---|------------------------------------|
| MANCHESTER CITY COUNCIL<br>Albert Square, Town Hall<br>M2 5DB Manchester, United Kingdom<br>T: +44 (0) 161 234 5024 | CLIENT                             |
| OMA<br>Weena-Zuid 158<br>3012 NC Rotterdam, Netherlands<br>T: +31 (0) 10 2436200                                    | ARCHITECT                          |
| BURO HAPPOLD<br>230 Lower Bristol Road<br>B42 3DQ Bath, United Kingdom<br>T: +44 (0) 122 532 0600                   | STRUCTURAL ENGINEER                |
| BDP<br>11 Ducie Street<br>M1 2JB Manchester, United Kingdom<br>T: +44 (0) 161 828 2200                              | MECHANICAL AND ELECTRICAL ENGINEER |
| BURO HAPPOLD<br>230 Lower Bristol Road<br>B42 3DQ Bath, United Kingdom<br>T: +44 (0) 122 532 0600                   | FACADE ENGINEER                    |
| WSP<br>The Victoria, 150-162 The Quays<br>M50 3SP Manchester, United Kingdom<br>T: +44 (0) 161 886 2400             | FIRE ENGINEER                      |
| LEVEL ACOUSTICS<br>De Roncken 10<br>5612 AP Eindhoven, Netherlands<br>T: +31 (0) 40 247 2700                        | ACOUSTIC CONSULTANT                |
| CHARCOAL BLUE<br>180 Strand<br>WC1R 3DA London, United Kingdom<br>T: +44 (0) 207 928 0000                           | THEATRE CONSULTANT                 |

HEIGHT / LOCATION TAGS:

|                       |            |                  |
|-----------------------|------------|------------------|
| SPOT HEIGHT           | N 38633031 | NORTH COORDINATE |
| FINISHED FLOOR LEVEL  | E 38533224 | EAST COORDINATE  |
| STRUCTURAL SLAB LEVEL | GF         | LEVEL            |
| ARCHITECTURAL ABOVE   | +26.720    | LEVEL HEIGHT     |
| ARCHITECTURAL BELOW   | -0.725     | ORD. LINE        |
| STRUCTURAL ABOVE      | +26.727    |                  |
| STRUCTURAL BELOW      | -0.725     |                  |

DRAWING REFERENCES:

|                       |         |           |                   |
|-----------------------|---------|-----------|-------------------|
| SECTION               | CALLOUT | ELEVATION | DETAIL NUMBER(S)  |
| INTERNAL ELEVATION(S) |         |           | DRAWING REFERENCE |

ITEMS:

|                        |                   |
|------------------------|-------------------|
| FLOOR GULLY            | MANHOLE COVER     |
| FLOORBOX               | STRONG POINT      |
| CABLE PASS (ELEVATION) | CABLE PASS (PLAN) |

CLEARANCE ZONES:

|                     |                                                |
|---------------------|------------------------------------------------|
| REFUSE SPOT         | TURNING CIRCLE IN ACCESSIBLE TOILET (Ø 1500mm) |
| WHEELCHAIR LOCATION |                                                |
| THEATRE             |                                                |


CONTRACTUAL:

|                             |
|-----------------------------|
| NOT IN CONTRACT (SHEDD OUT) |
|-----------------------------|

|     |      |             |                                               |
|-----|------|-------------|-----------------------------------------------|
| P11 | S2   | 18 Mar 2020 | ISSUED FOR INFORMATION                        |
| P10 | S2   | 7 Mar 2019  | TOWERS LAYOUT REVISED FOLLOWING ICAR APPROVAL |
| P9  | S2   | 19 Nov 2018 | ISSUED FOR INFORMATION                        |
| P8  | S2   | 23 Mar 2018 | ISSUED FOR PLANNING                           |
| REV | STAT | DATE        | DESCRIPTION                                   |

DO NOT SCALE FROM THIS DRAWING. USE FIGURED DIMENSIONS ONLY. FIGURED DIMENSIONS ARE IN MILLIMETRES. ALL LEVELS ARE IN METRES. ALL DIMENSIONS AND LEVELS SHALL BE VERIFIED ON SITE BEFORE PROCEEDING WITH WORKS. DETAILED SITE SURVEY TO BE CARRIED OUT TO VERIFY POSITIONS AND LEVELS. RECONSTRUCTIONS WITH SITE EXISTENCES AND DIMENSIONS. SURVEY DIMENSIONS ARE INDICATIVE ONLY AND ARE TO BE VERIFIED BY OTHERS. THIS DRAWING IS TO BE READ IN CONJUNCTION WITH OTHER DOCUMENTATION FROM THE ARCHITECT DESIGN TEAM. MANAGEMENT CONTRACTOR AND EMPLOYER. THE ARCHITECT MUST BE NOTIFIED OF ANY DISCREPANCIES. WHERE BUILDING COMPONENTS ARE DESCRIBED IN THE SPECIFICATION AS CONTRACTOR DESIGNED, 'CONSTRUCTION' INFORMATION RELATING TO THOSE COMPONENTS THAT ARE SHOWN ON THIS DRAWING REPRESENT DESIGN INTENT ONLY.

THIS DOCUMENT CONTAINS COPYRIGHTED MATERIAL. ANY UNAUTHORIZED USE, DISCLOSURE, REPRODUCTION OR DUPLICATION OF ANY OF THE INFORMATION CONTAINED HEREIN MAY RESULT IN LIABILITY UNDER APPLICABLE LAWS.

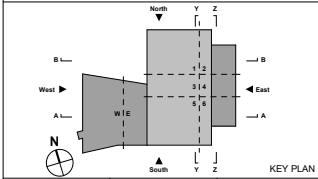

DRAWN BY: Author CHECKED BY: Checker APPROVED BY: Approver

PROPOSED LEVEL 04 PLAN

|              |          |
|--------------|----------|
| DRAWING NAME | P11      |
| PHASE        | REVISION |
| XXXX         | 05/10/16 |
| PROJ. NR.    | DATE     |
| 1:200        | SCALE    |
| A0           | FORMAT   |

MF-OMA-XX-L4-DR-A-10-0140

DRAWING NUMBER