

AS EXISTING

AS PROPOSED

All measurements to be re checked on site before commencing works

PRELIMINARY DRAWINGS ONLY ..NOT FOR SITE USE

All drainage to be directed to existing drain /sewer

NOTES

REVISIONS

PROJECT: EXTENSION AT 55 BROADOAK LANE DIDSBURY


CLIENT:PAUL O CONNELL

SCALE: 1:50 ON A1 PAPER


REFERENCE NO: 1246 PLANNING

BARRY CULLEN


email:barrycullen_bc@yahoo.co.uk
mob: 07851262695

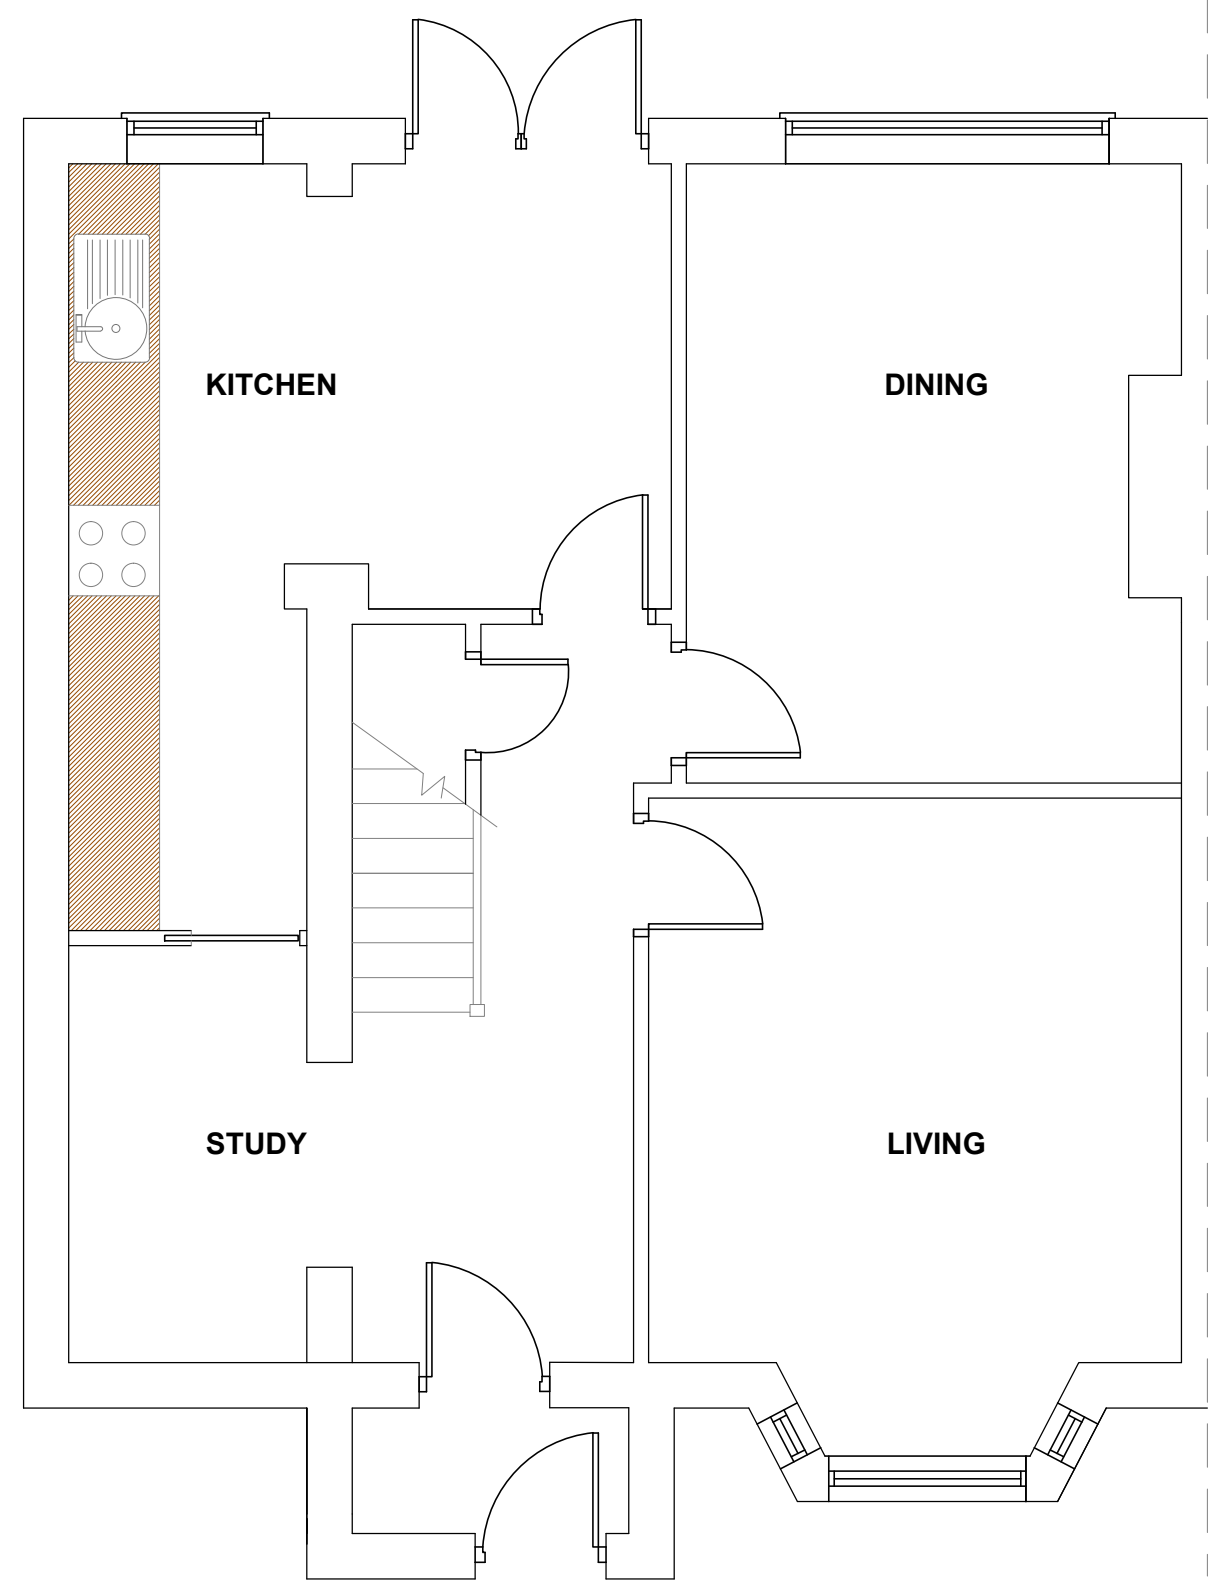

EXISTING GROUND FLOOR

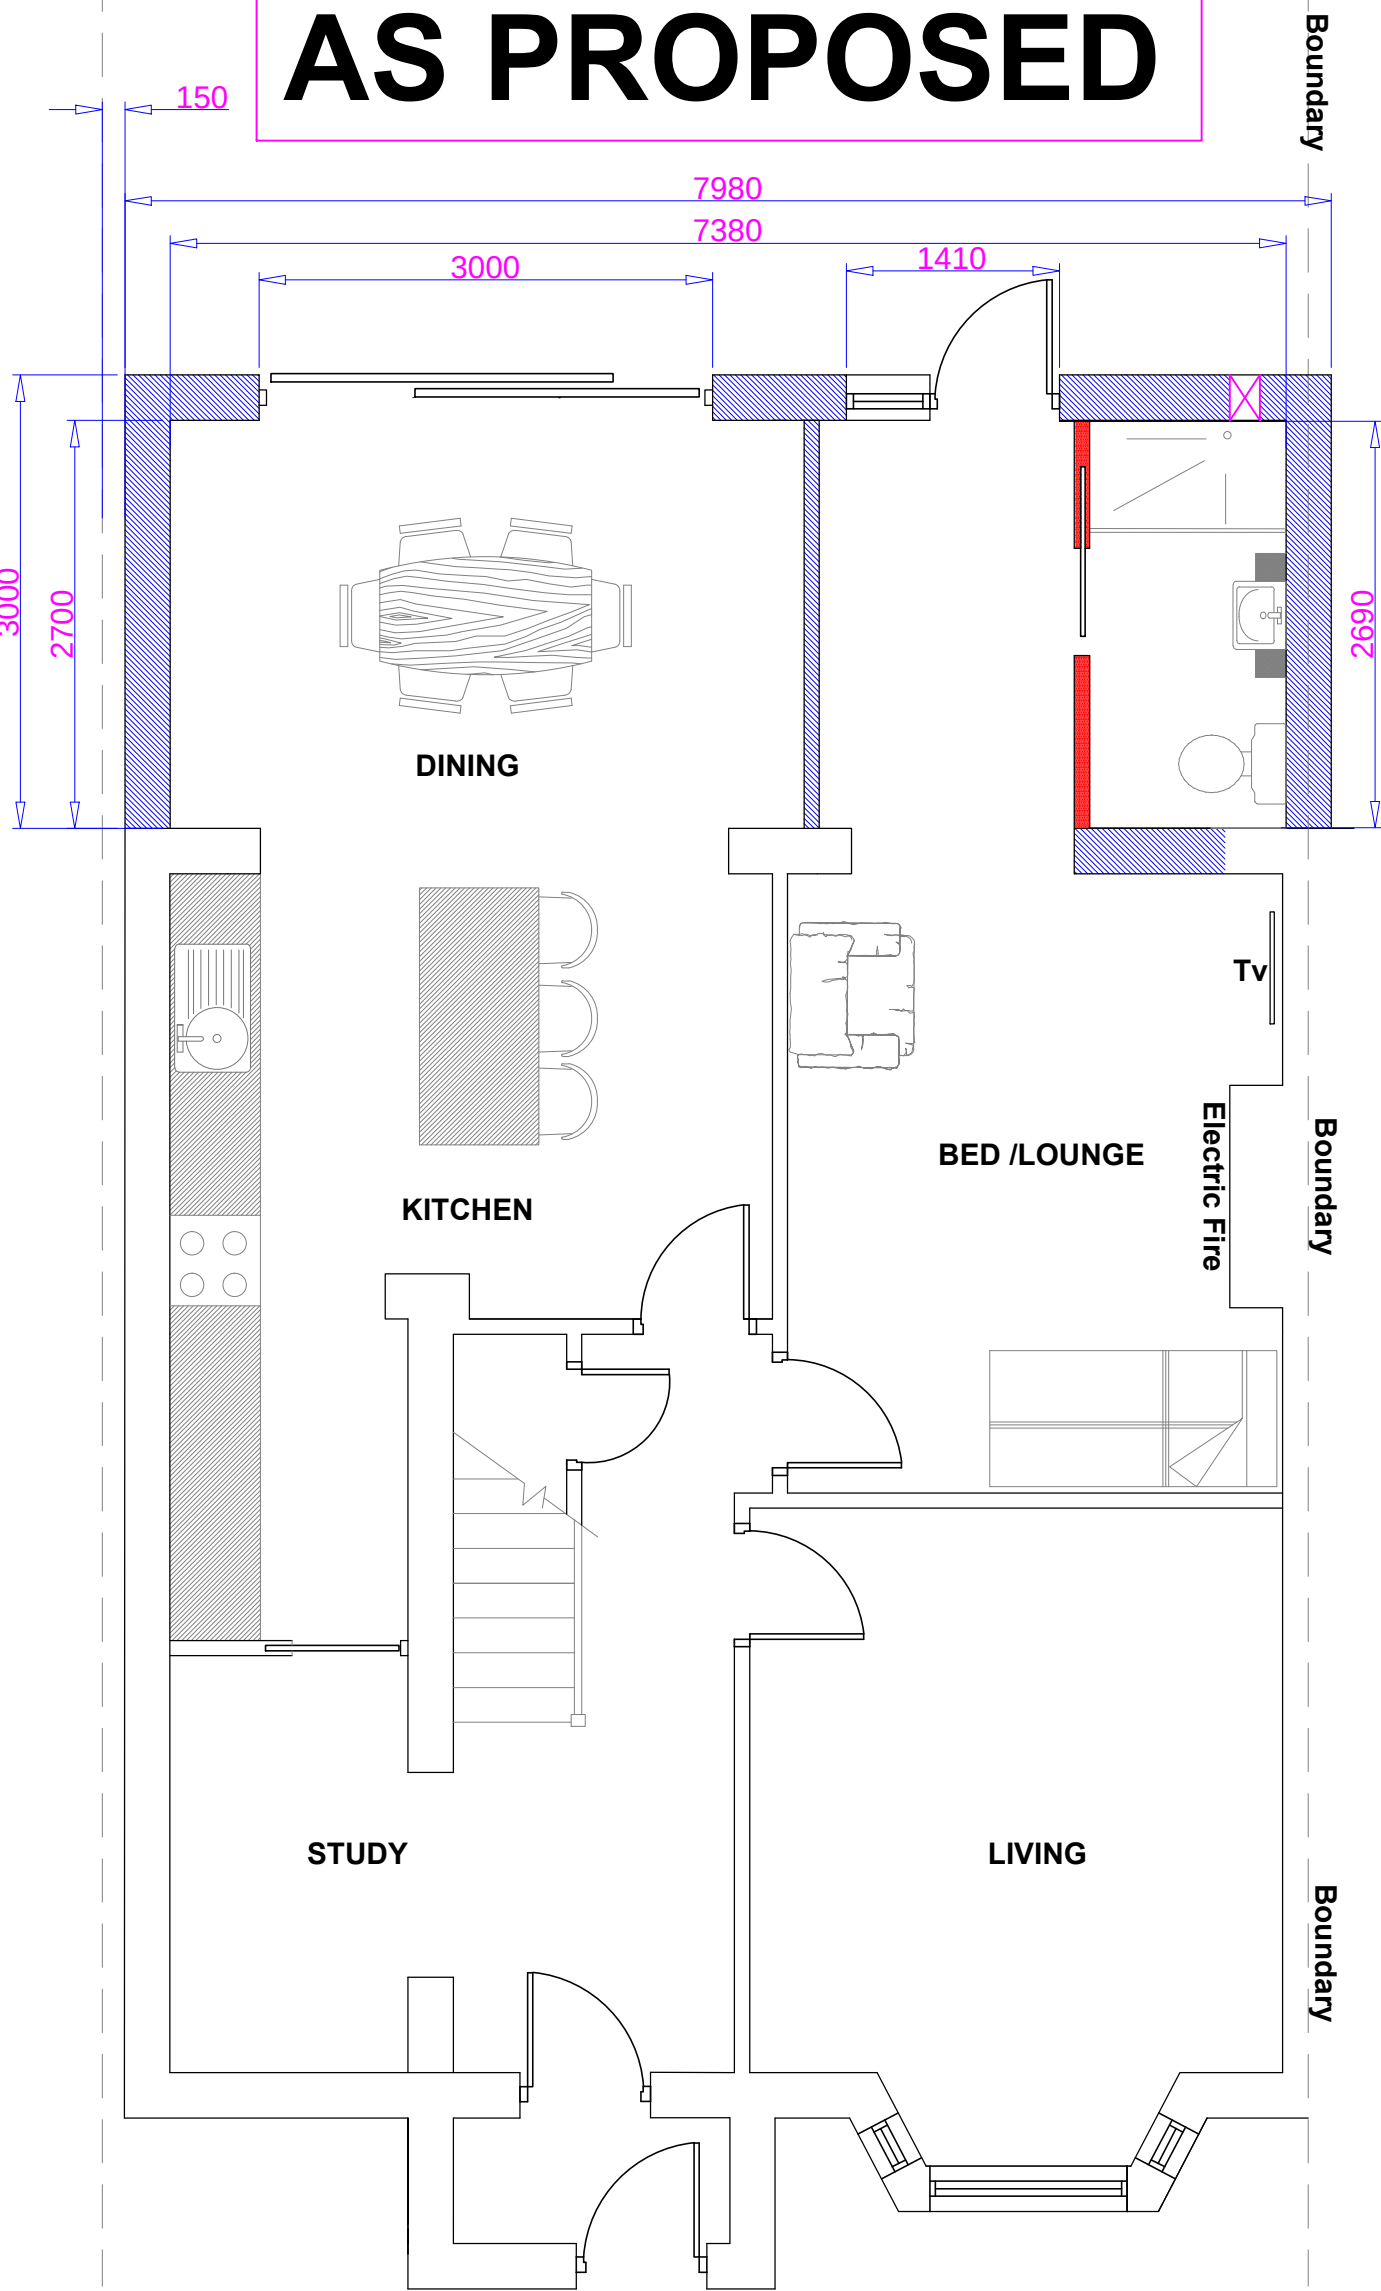

PROPOSED GROUND FLOOR

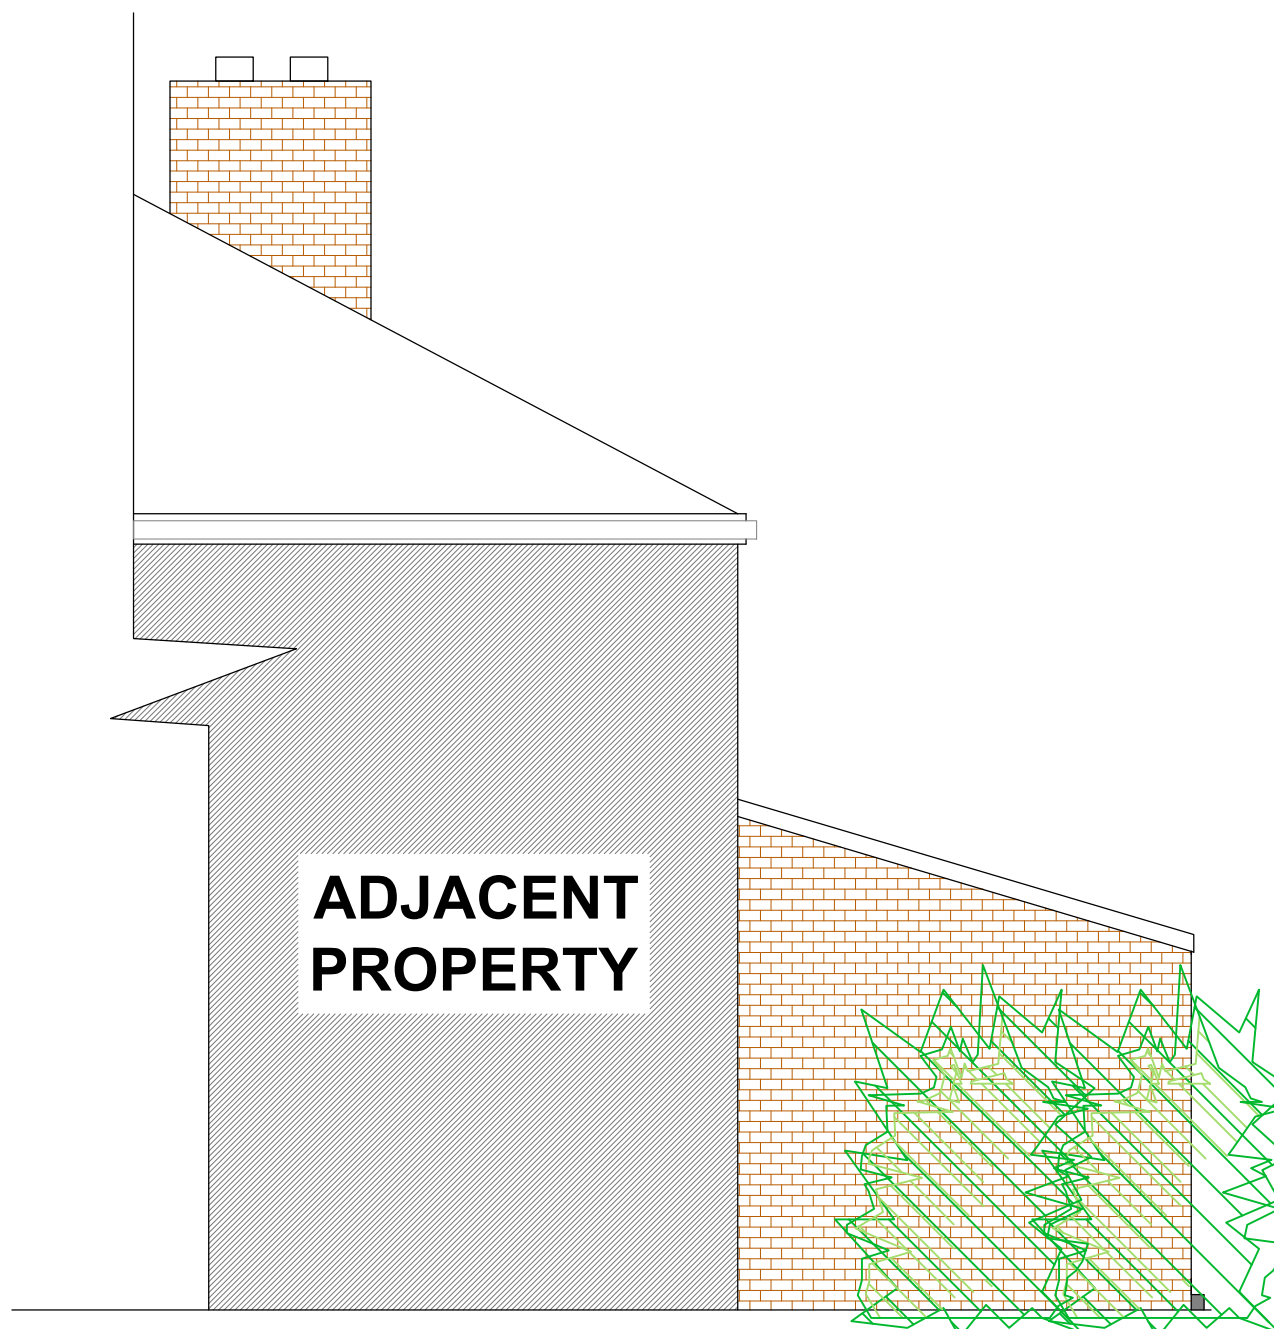


PROPOSED SIDE ELEVATION
(as viewed from NO.57)



EXISTING REAR ELEVATION



PROPOSED REAR ELEVATION

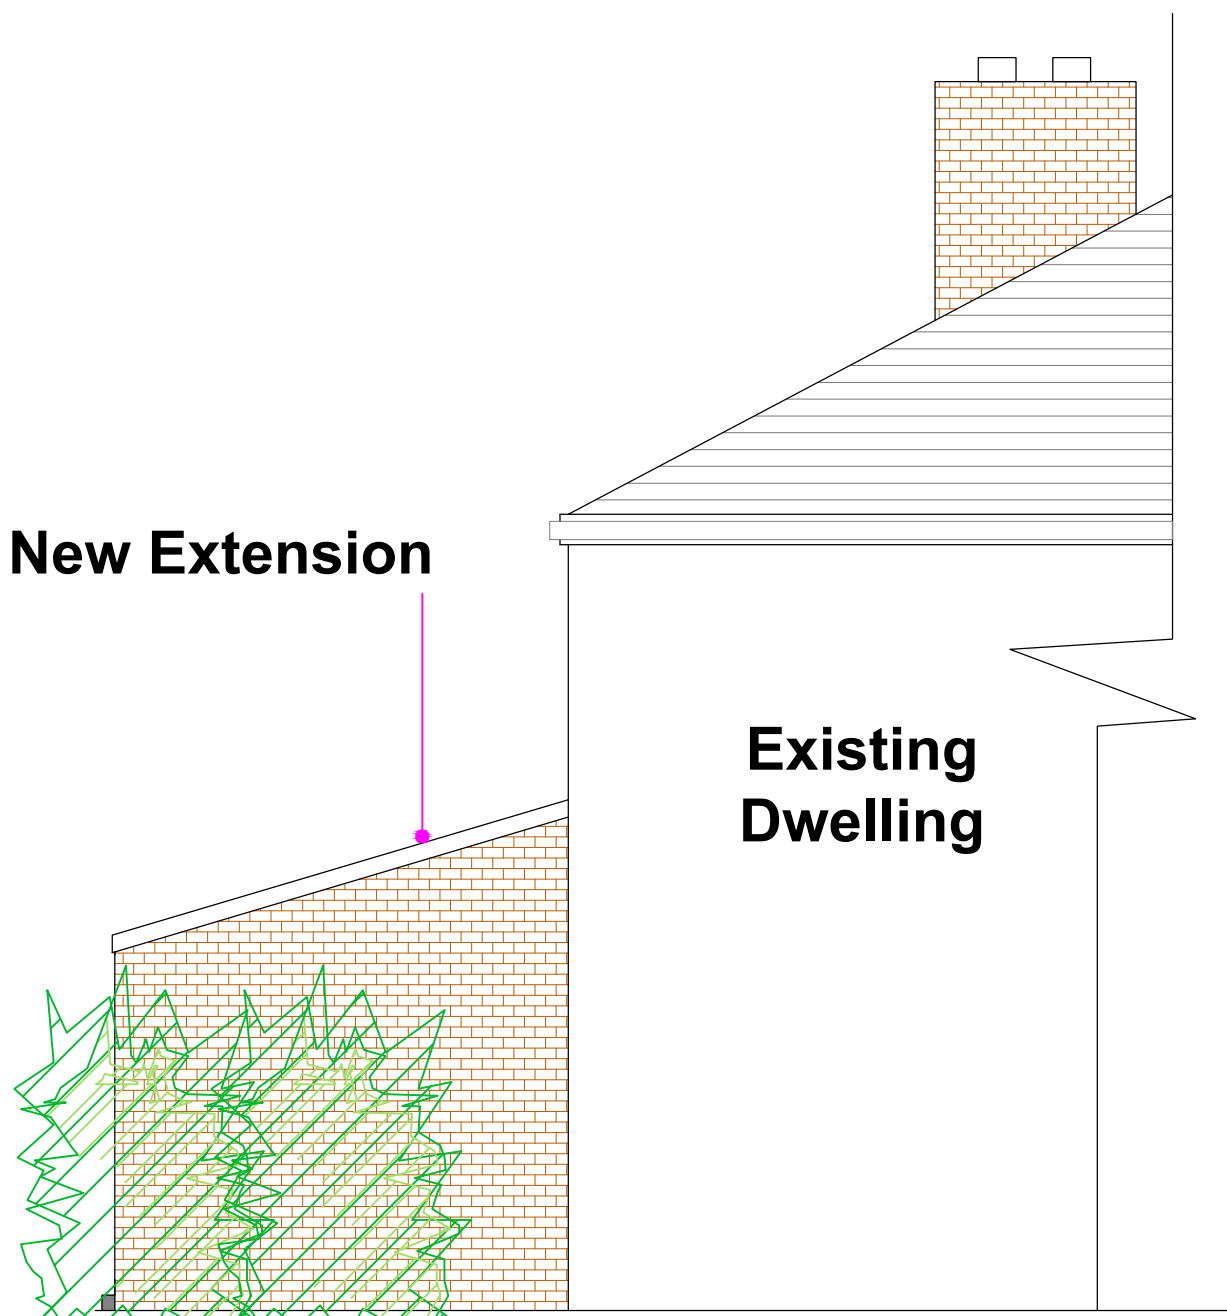

PROPOSED SIDE ELEVATION