



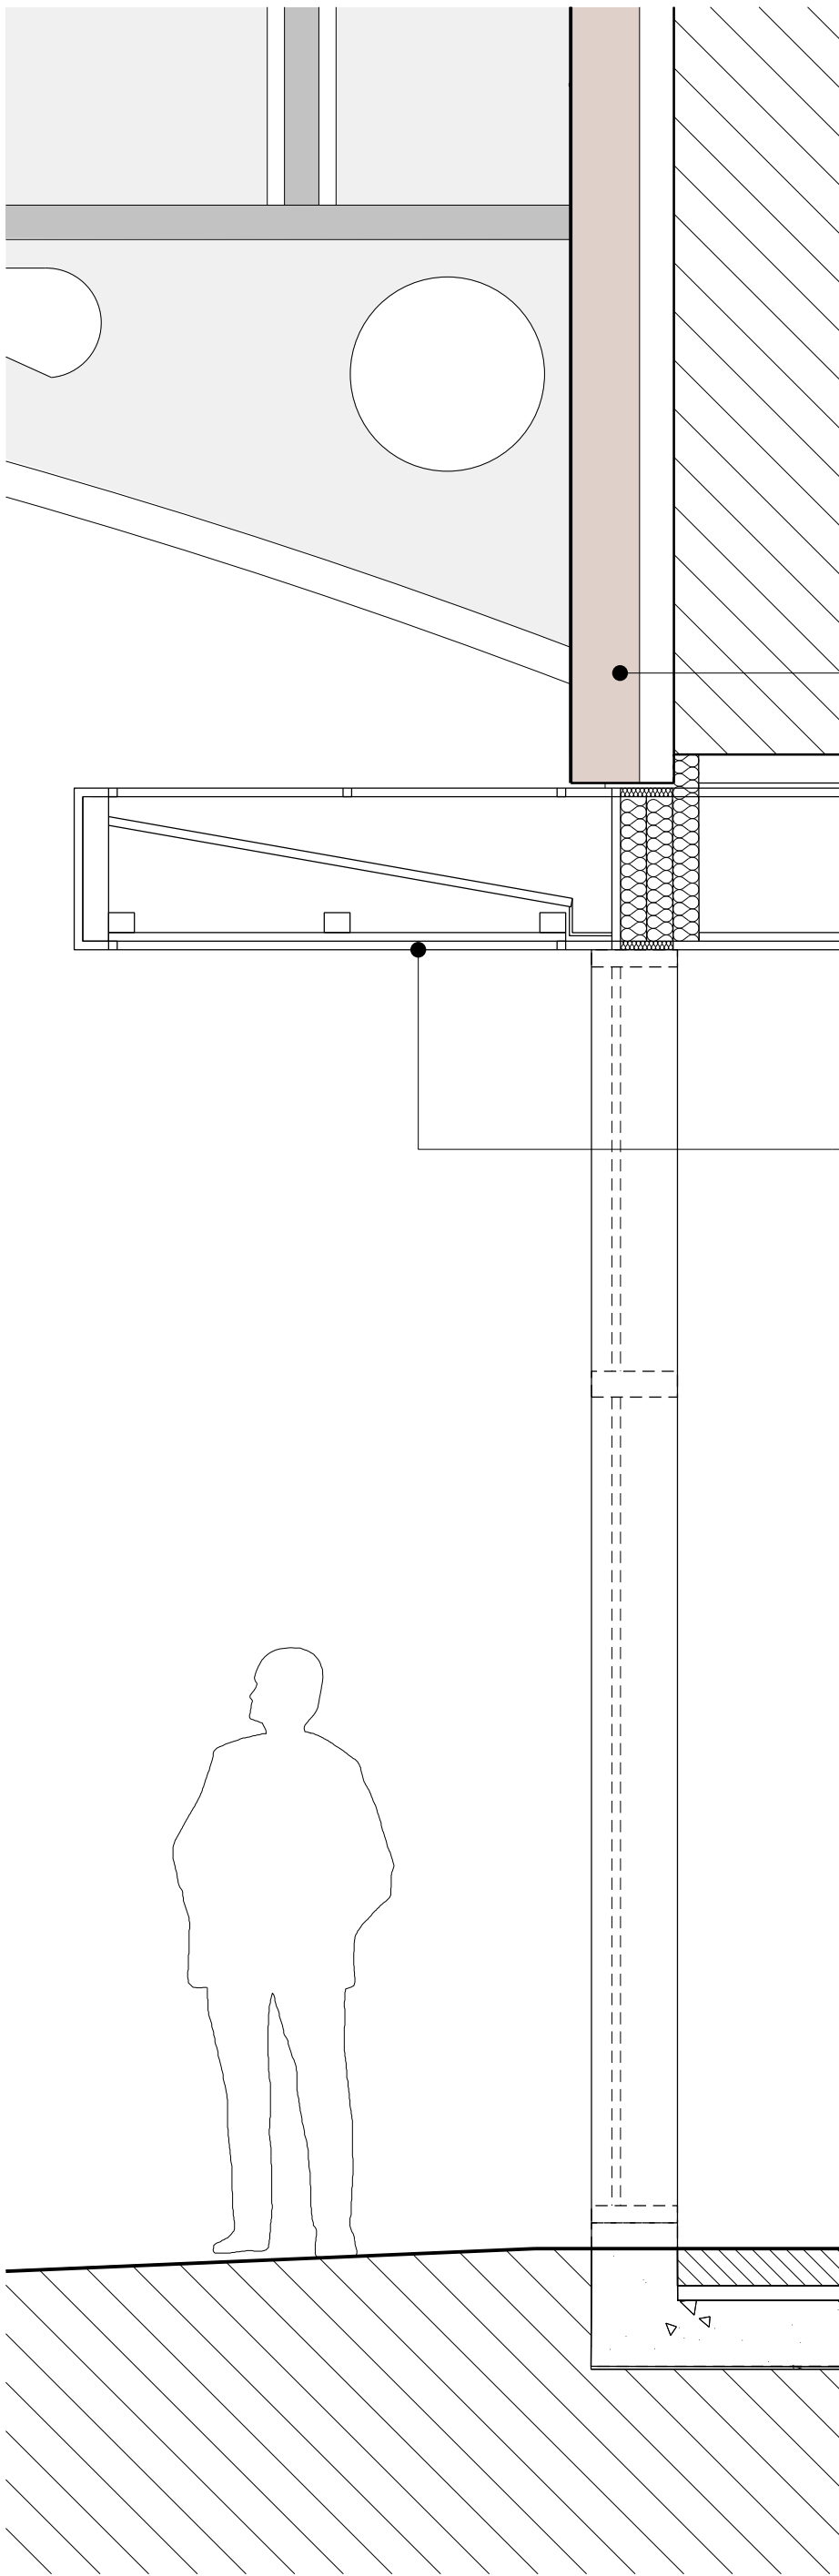


Detail Section | 1:20


- Key
- 1. Existing brickwork
 - 2. Metal canopy
 - 3. Proposed glazing
 - 4. Metal framing

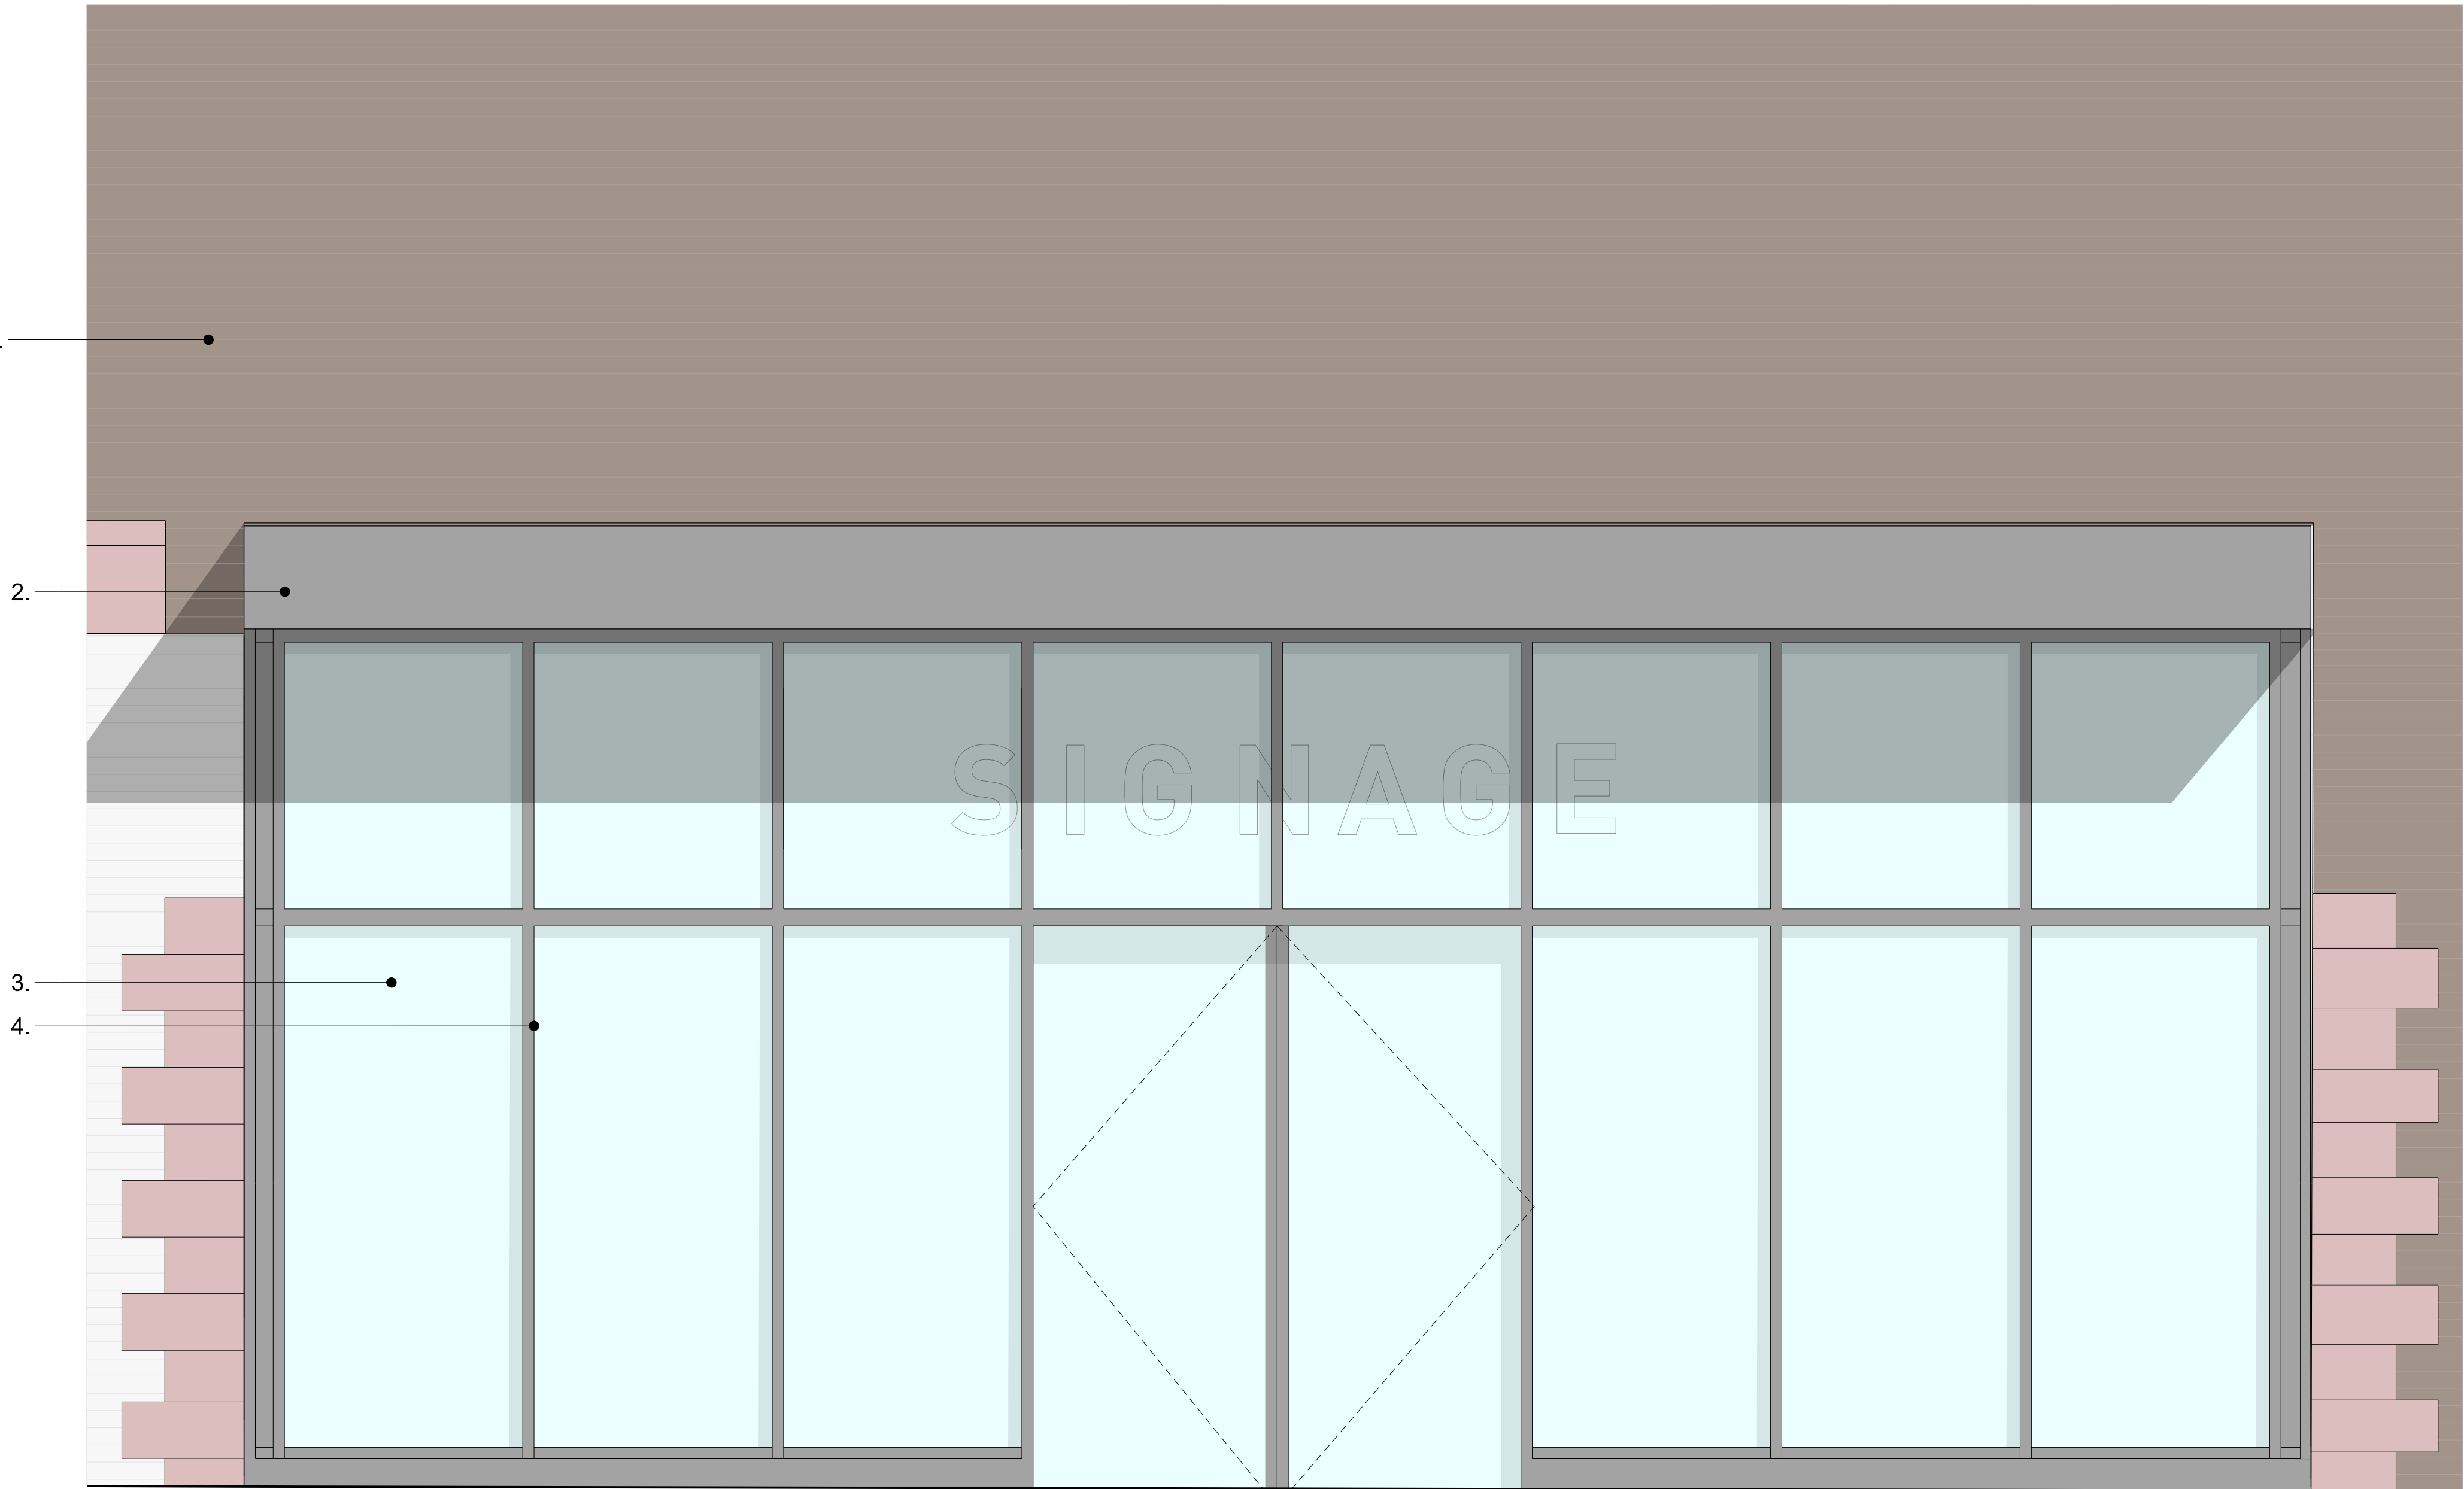

Detail Elevation | 1:20

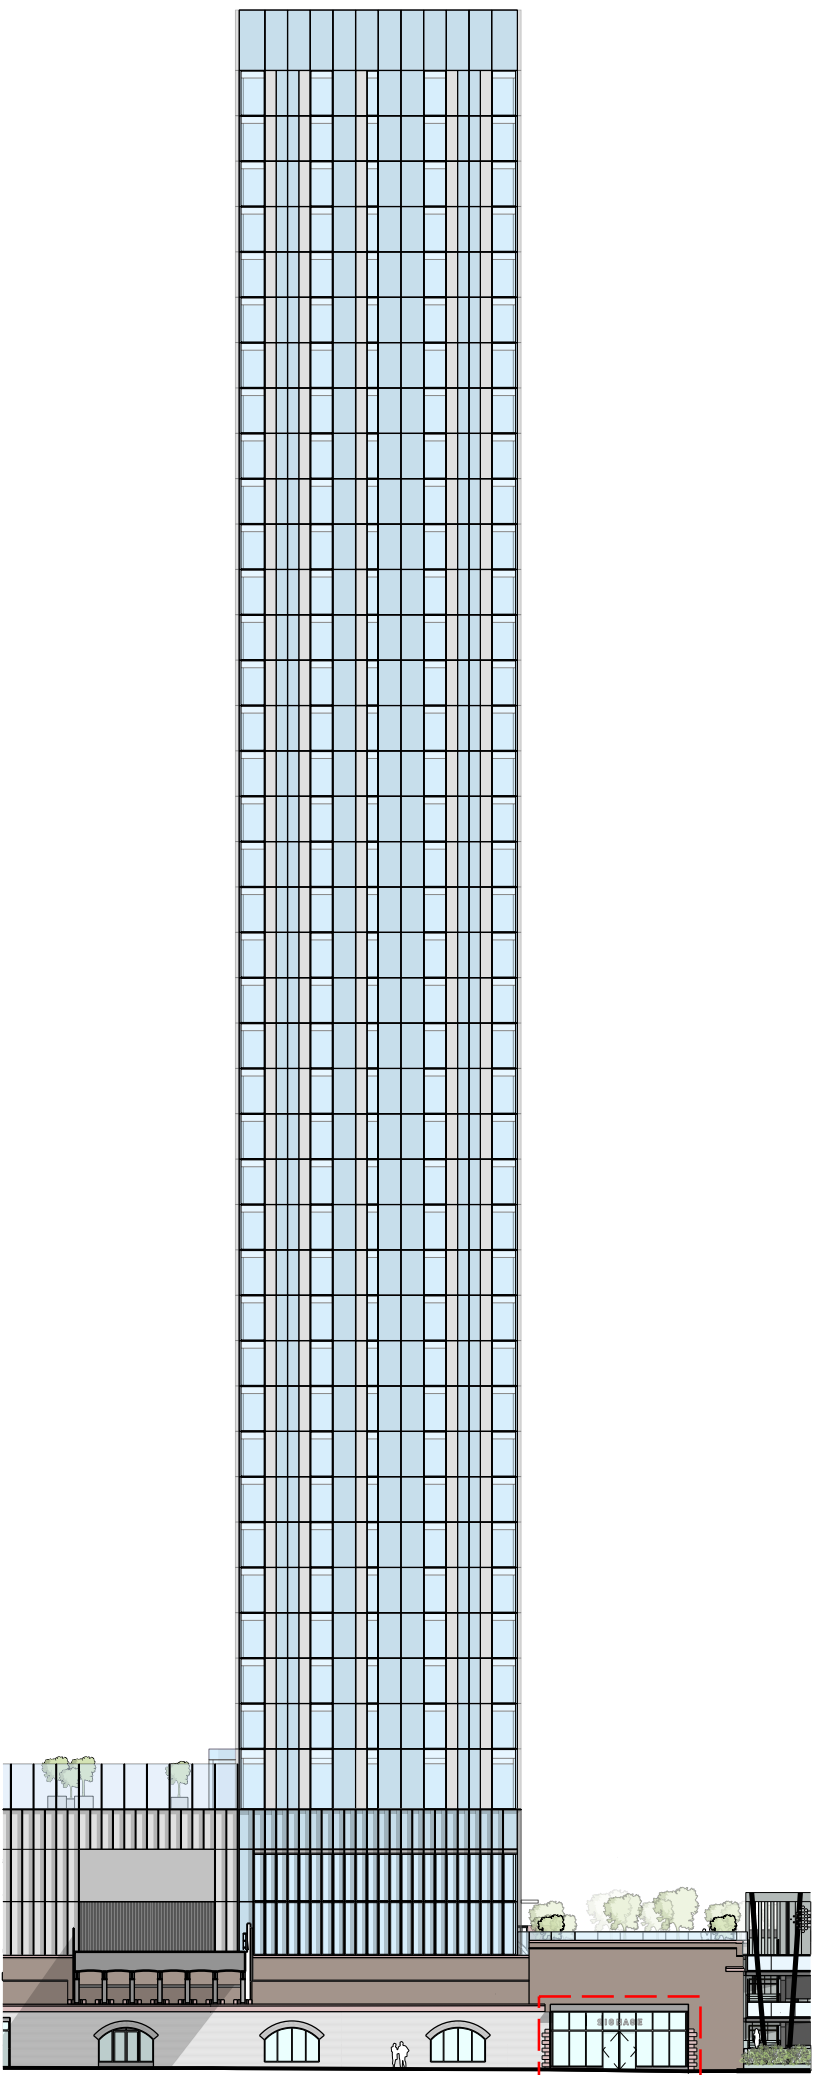

Key Elevation | NTS

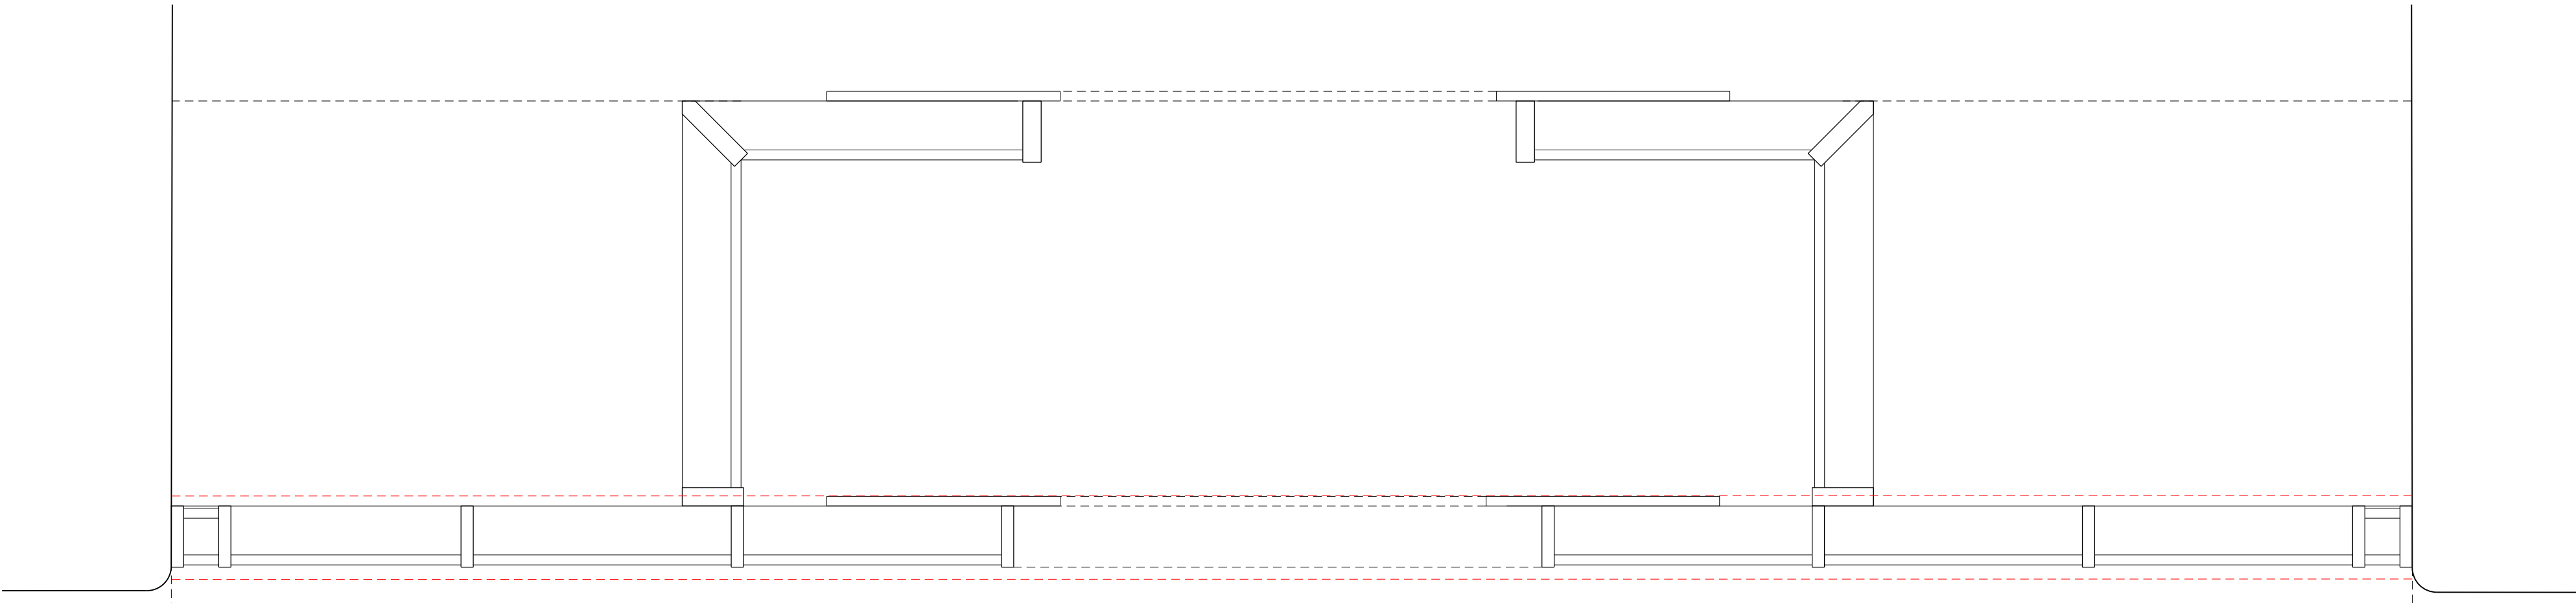

Detail Plan | 1:20

This drawing is copyright Do not scale off dimensions. All dimensions to be checked on site by contractor. Contractor to report any dimensional discrepancies, errors or omissions prior to commencing on site.	Rev/	Date	Description	Rev/	Date	Description	Rev/	Date	Description	North	Project Title Former Bauer Millet Site Drawing Title Building 4 - Indicative North Elevation	Status			MANCHESTER Riverside, 4 Commercial St Manchester M15 4RD +44 (0)161 835 2342 www.simpsonhaugh.com	LONDON 5-8 Roberts Place London EC1R 6BB +44 (0)20 7549 4000 mail@smpsonhaugh.com	
	00	03-07-2020	Listed Building Application									Planning					
	01	15-12-2020	Non-Material Amendment Application									Scale	1:40 @ A1	1:20 @ A1	Date	July 2020	
												Job No	10053	Drawing No	10053-B4-A-B5D9-G251-D-N-102	Revision	01