




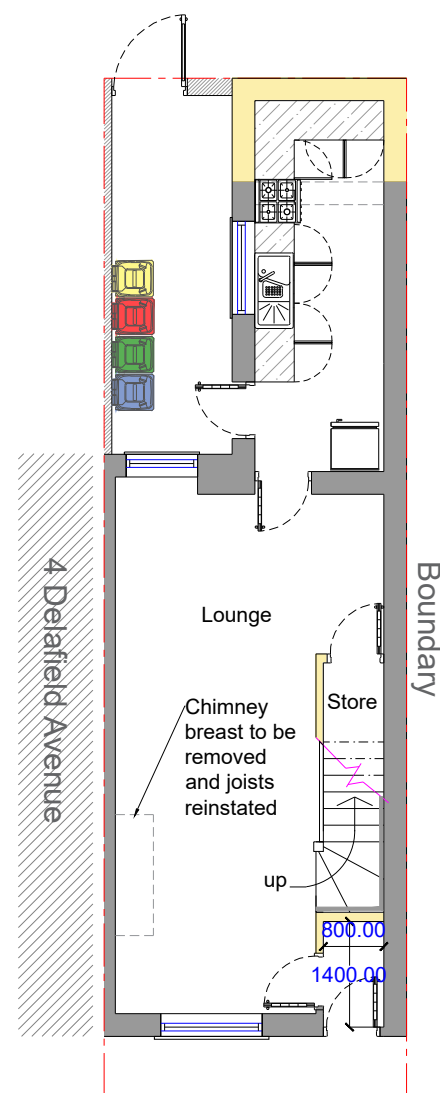


Proposed Ground Floor Plan
Scale 1:100

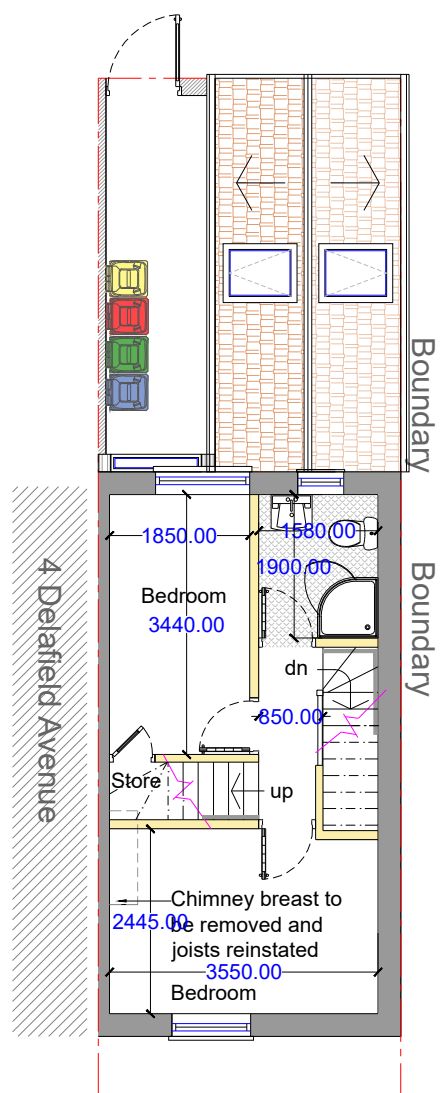


Proposed First Floor Plan
Scale 1:100

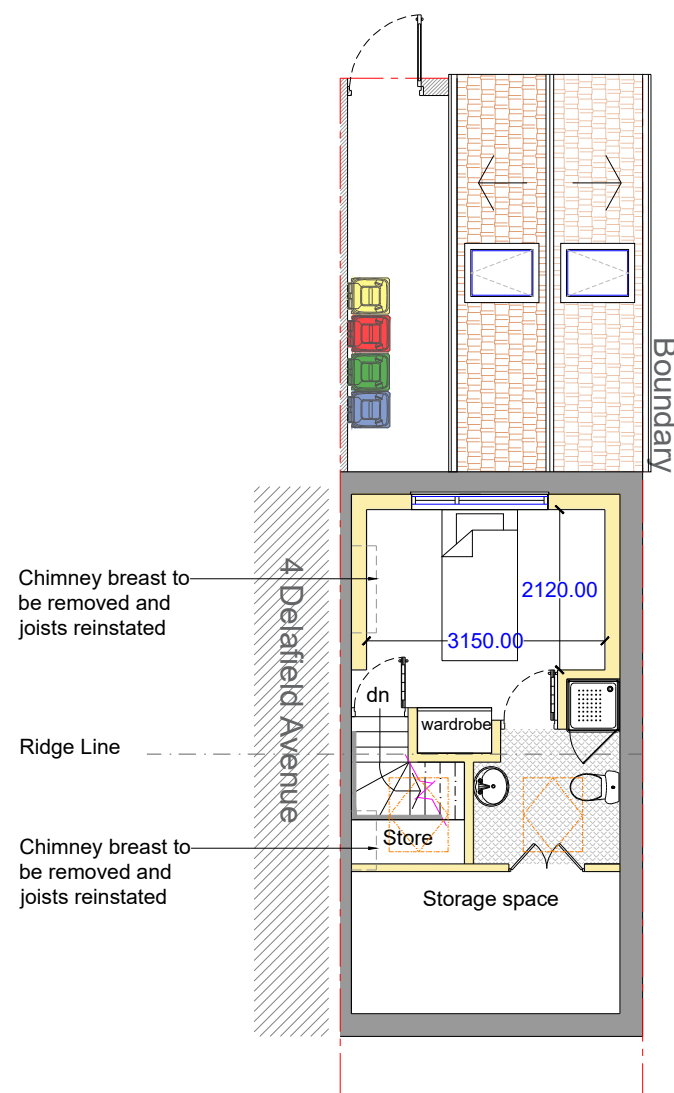


Proposed Loft Floor Plan
Scale 1:100

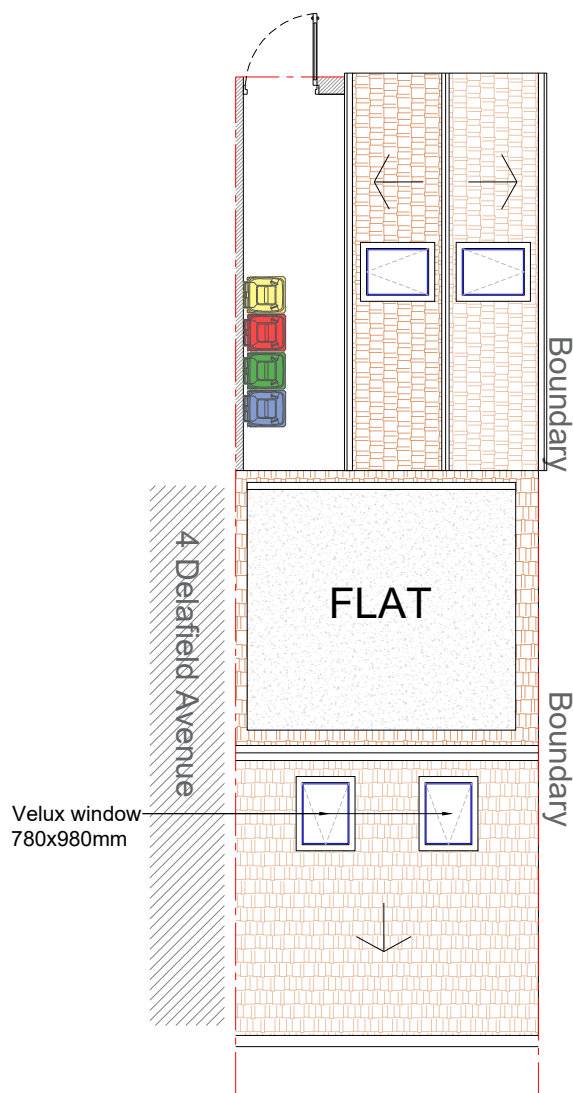


Proposed Roof Plan
Scale 1:100

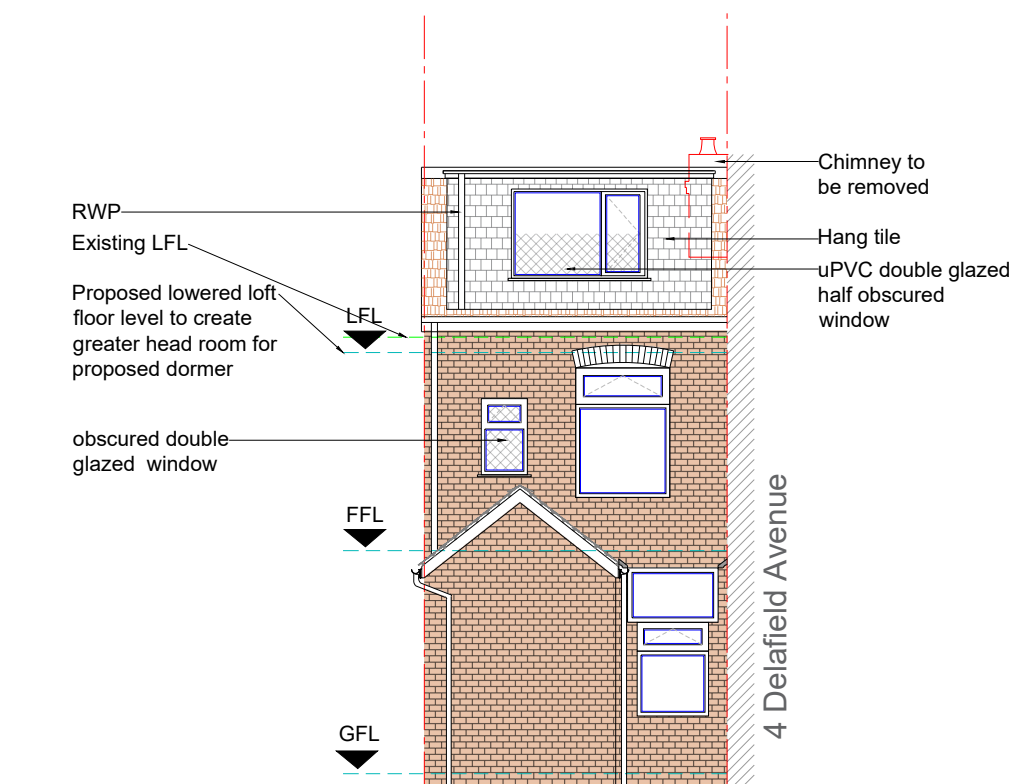

Proposed Rear Elevation
Scale 1:100

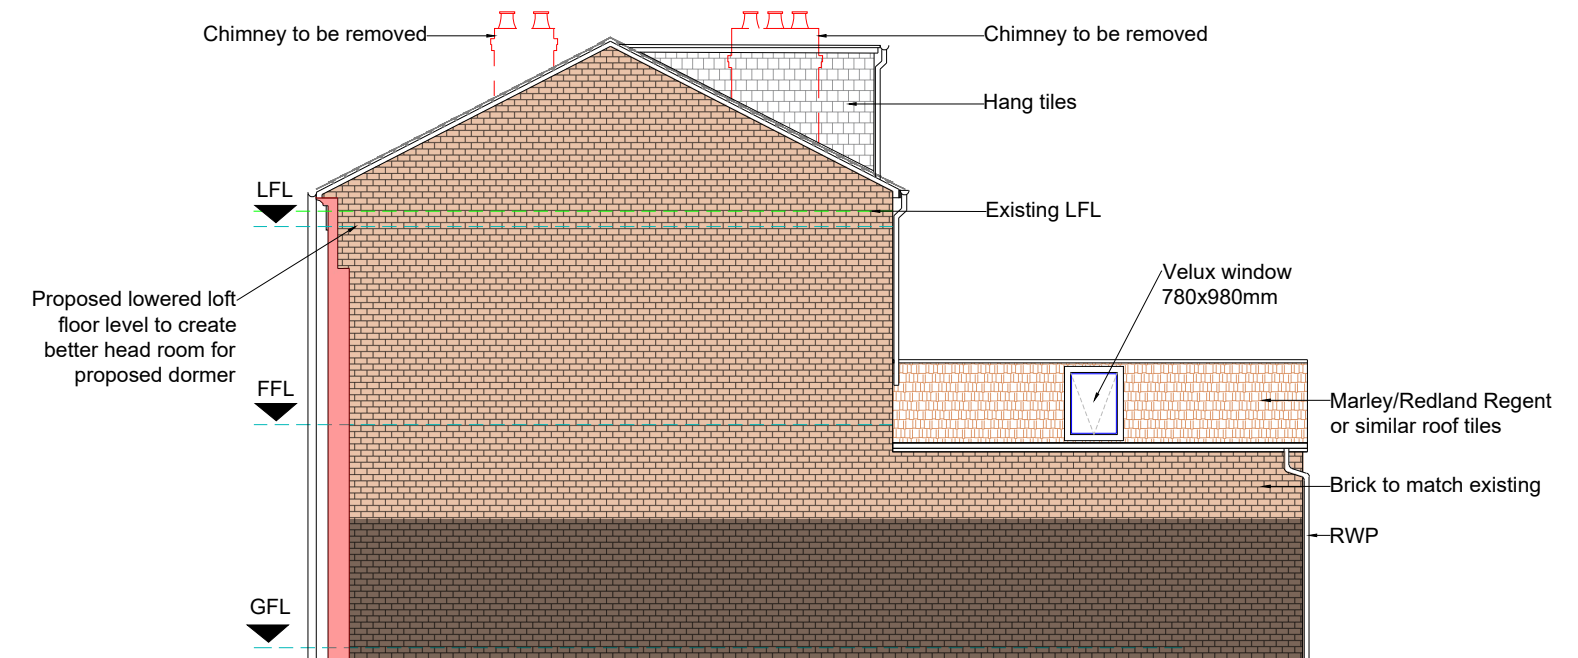

Proposed Side Elevation
Scale 1:100

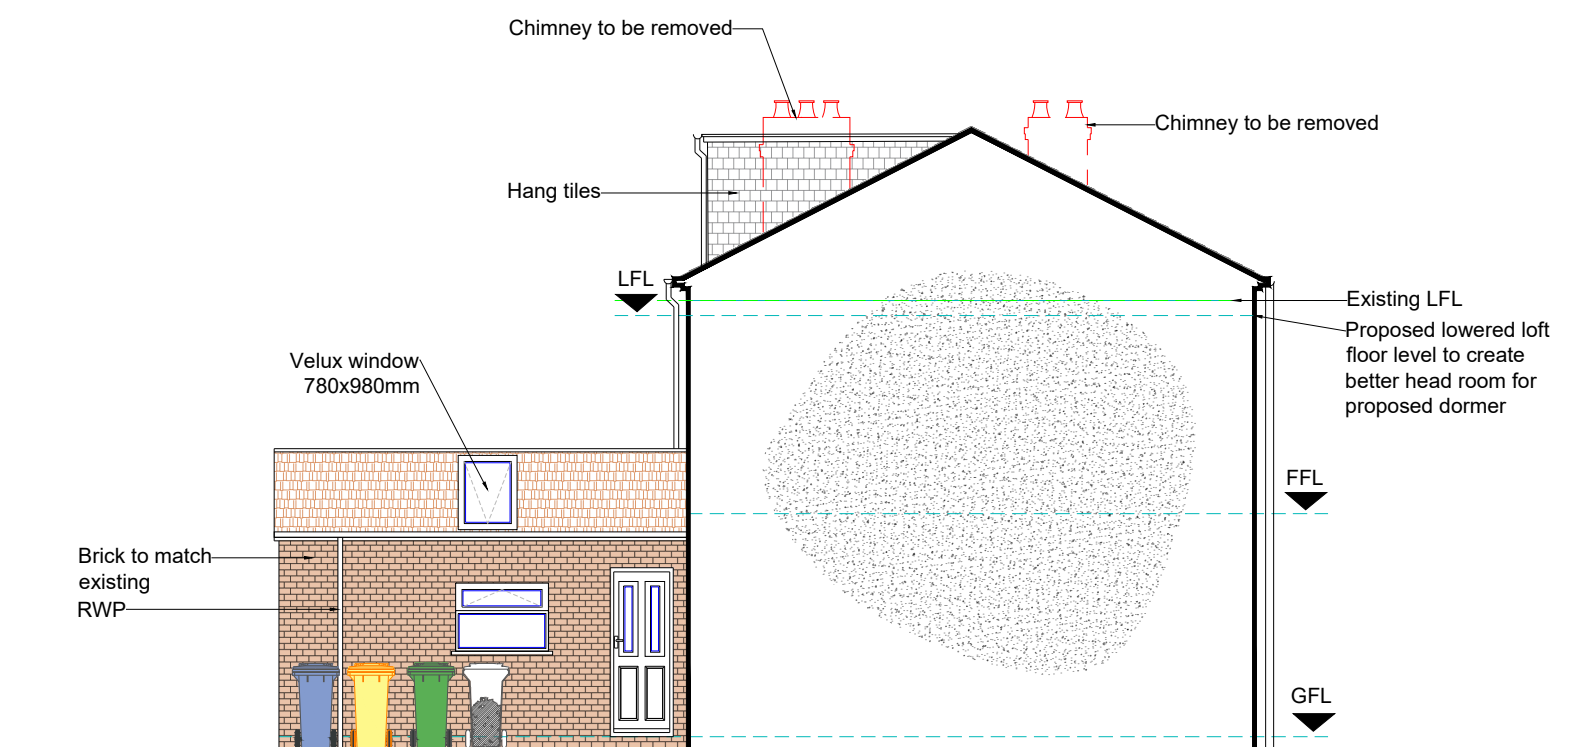

Proposed Party Wall Elevation
Scale 1:100

GENERAL NOTES

1. The contractor must check the site and the approved drawings before commencing the works and must take any working measurements as necessary and any discrepancy must be reported to the client.
2. Work shall comply with any current relevant BS/codes of practices and confirm to the Building Regulations including the latest amendment. The contractor is responsible for setting out the works.

REVISION	DATE
a. Rear extension roof design changed to gable end	01/04/2021
b. bin location annotated	
c. lower half part dormer window obscured	

KEY	
	Proposed Extension
	Walls to be demolished
SD	Smoke Detector
FD30	30 min. fire resistant door
HD	Heat detector
SVP	Soil vent Pipe
G.	Gully
RWP	Rainwater Pipe
EF	Extract fan
	Roof light

PROJECT ADDRESS
2 Delafield Avenue
Longsight
Manchester
M12 5SL

PROJECT
Part single storey rear extension
Flat roof dormer
Internal alteration

DRAWING No.
PP101-2/21A
SCALE
1:100

DATE
23/02/21
DRAWN BY
AT

PAPER SIZE
A1

AT A. Design
12 Hastings Gardens
Stockport
SK5 8BF
ata_design@hotmail.com
07830039347