




3 EXISTING SITE PLAN



2 PROPOSED SITE PLAN

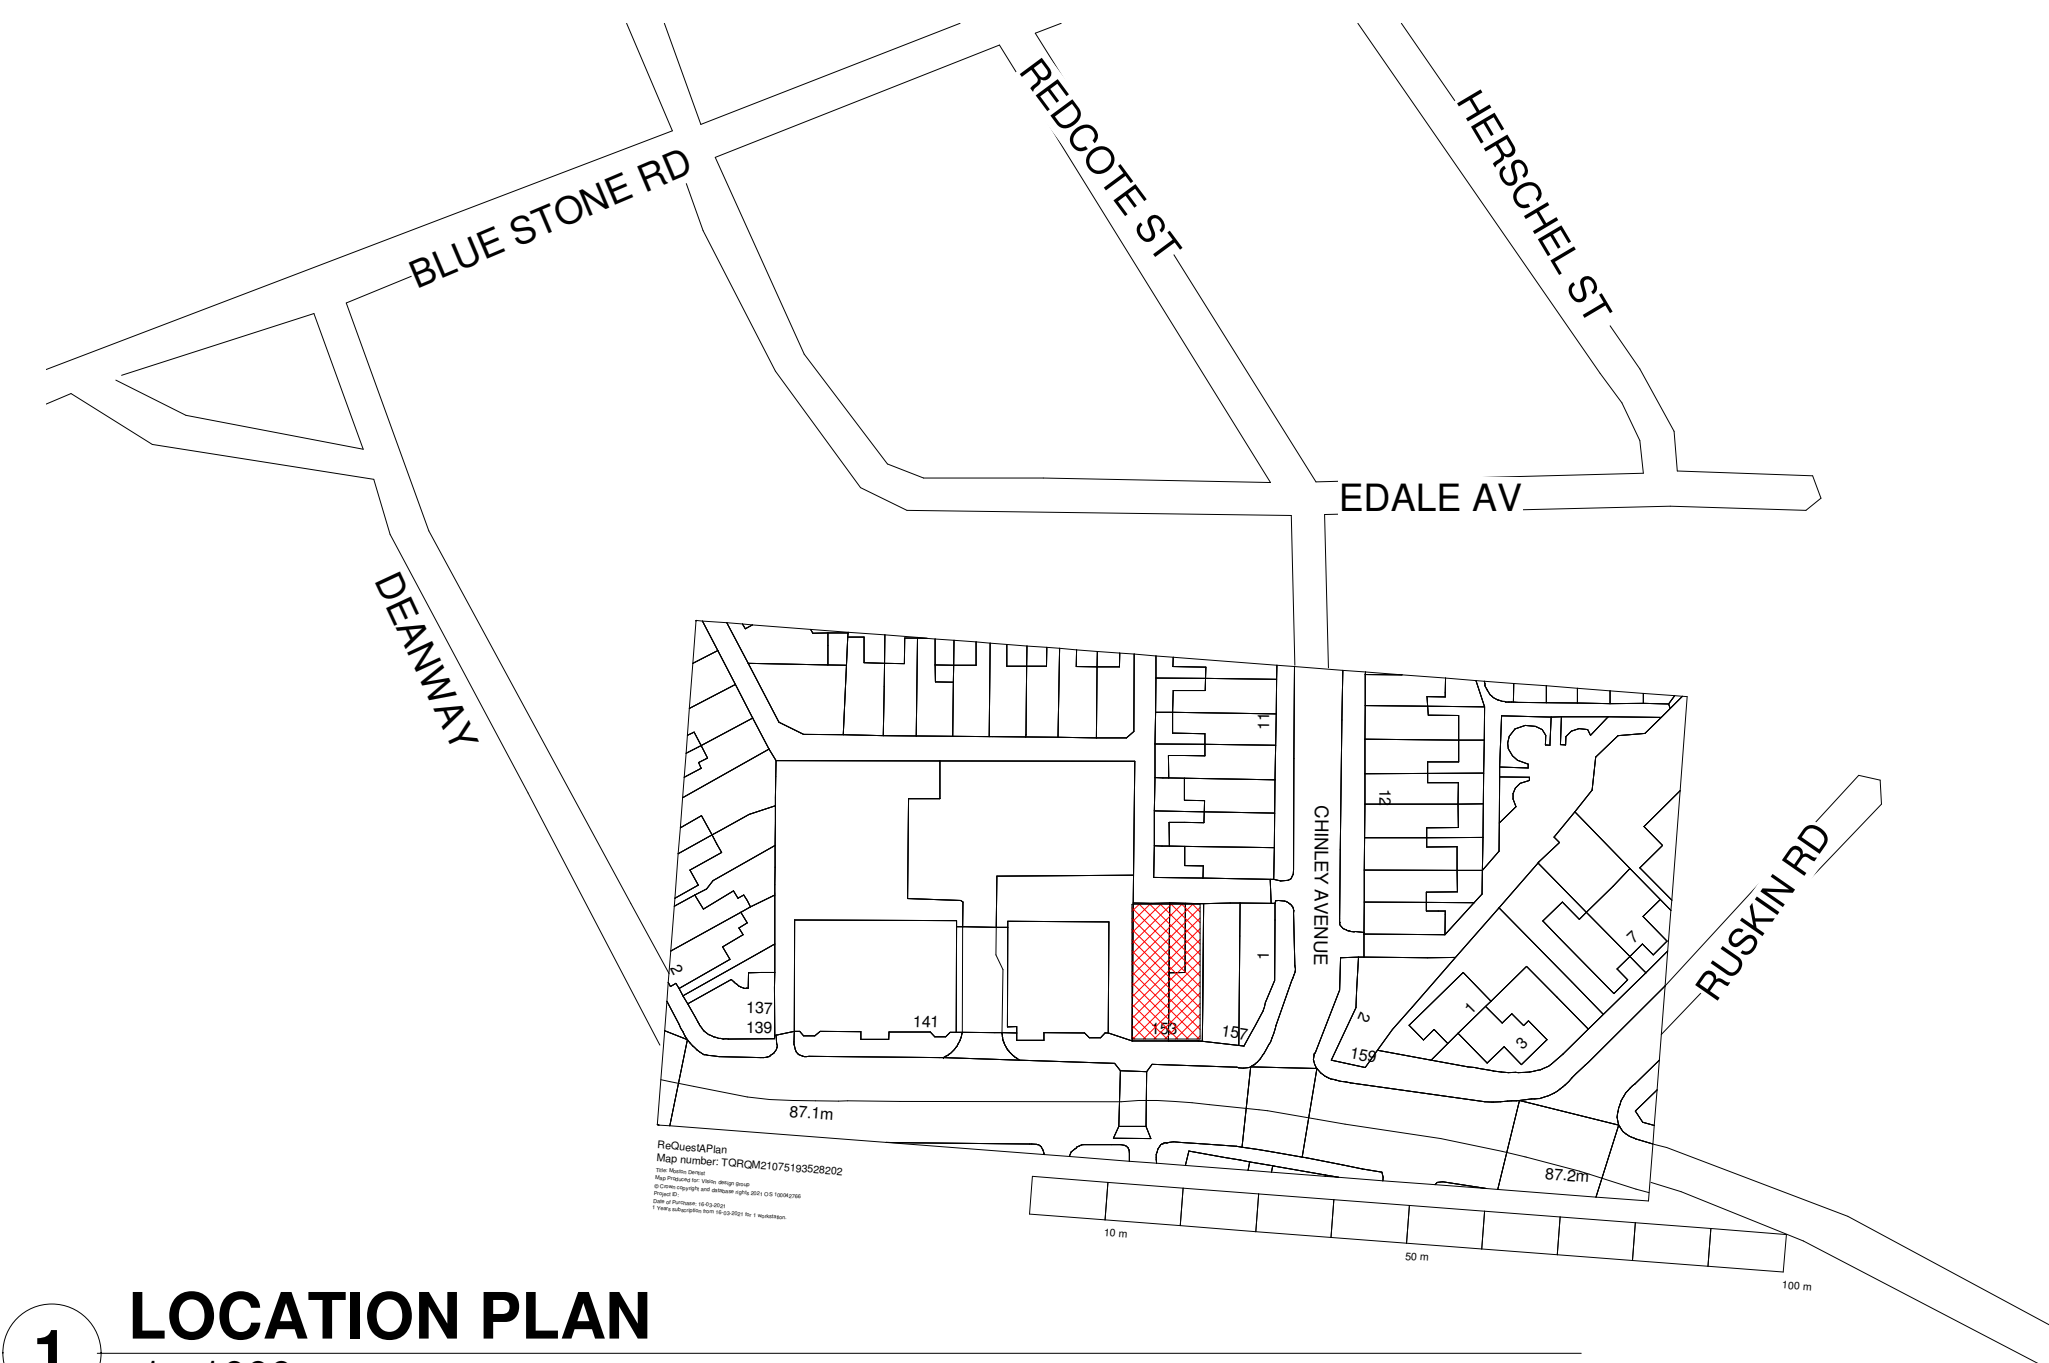

1 LOCATION PLAN
1 : 1000



Rev	Description	Date
1	Planning submission	23/03/21

CODE	SUITABILITY DESCRIPTION
I	PLANNING
STATUS	PURPOSE OF ISSUE
S2	PLANNING

PROJECT
153-155 Kenyon Lane Moston,
Extension to Dentist Surgery

TITLE
**LOCATION, EXISTING
& NEW SITE PLAN**

CLIENT
MR MANSUR

DRAWN BY
MW

CHECKED BY
MW

DATE
03/03/21

SCALE (@ A1)
1 : 1000

PROJECT NUMBER
MCS2185

DRAWING NUMBER
A090

REV
1