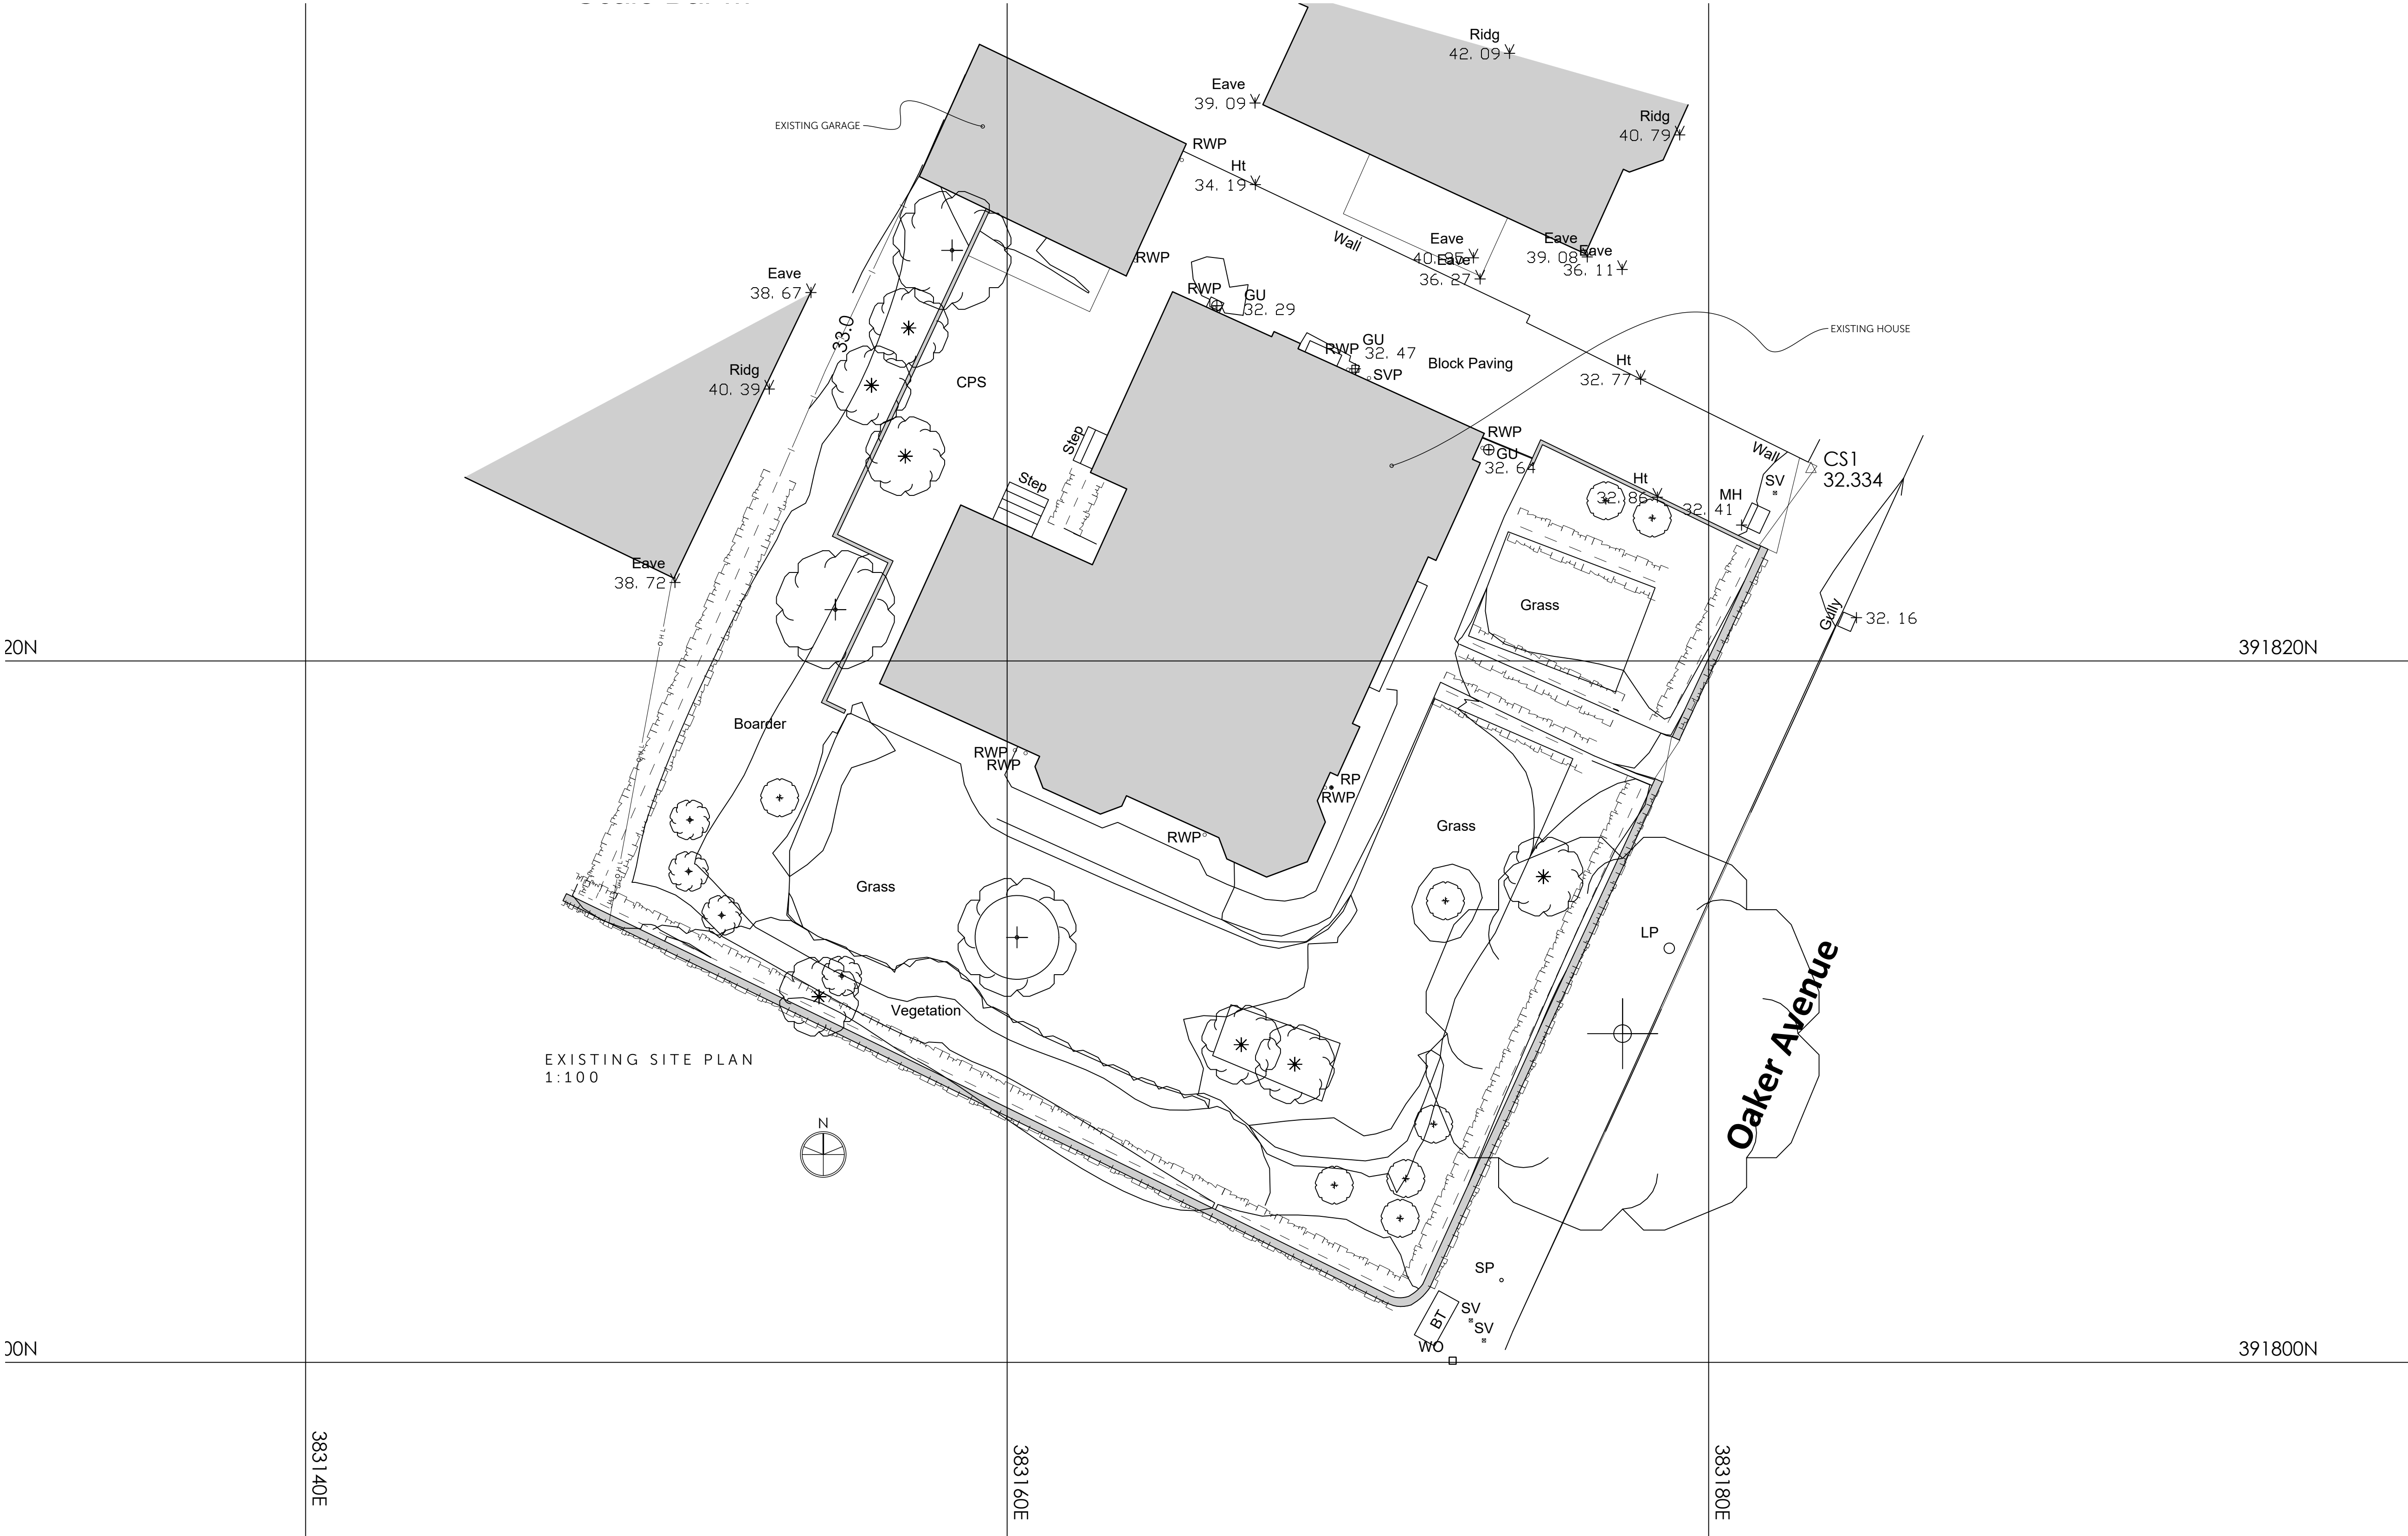


FASCIATO
ARCHITECTS
architecture & interiors

14a Regent Road, Altrincham, WA14 1RP
T: 0161 233 0668 @fasciato_design
architects@fasciato.co.uk fasciato.co.uk

SCALE AS INDICATED AT A1

Scale of Drawing: Date:
1:100 04.2021

Project:

32 OAKER AVENUE, DIDSBURY

Drawing Title:

EXISTING SITE PLAN

Drawing Number:

1766.EX11

NOTE:

© Fasciato Architects. Do not scale off this drawing.
All dimensions to be verified / checked before
commencement of construction/fabrication