



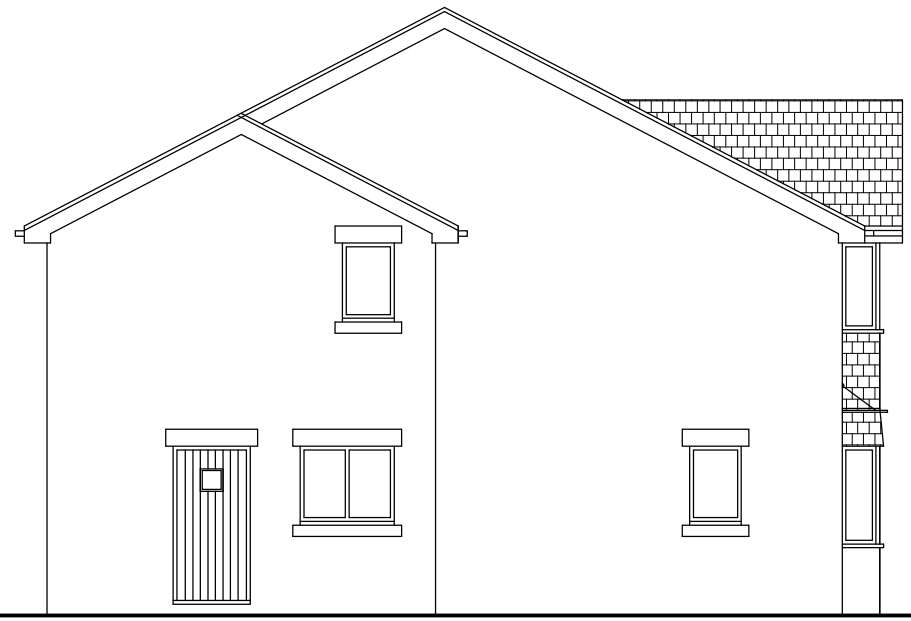

SIDE ELEVATION
(Plot 2)

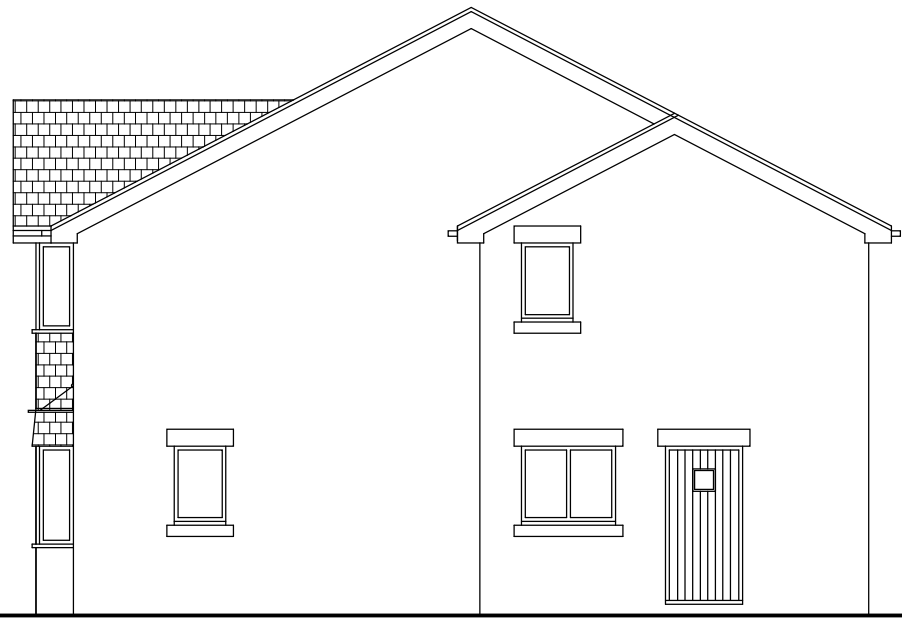


SIDE ELEVATION
(Plot 3)




FRONT ELEVATION
(Plots 2 & 3)




REAR ELEVATION
(Plots 2 & 3)

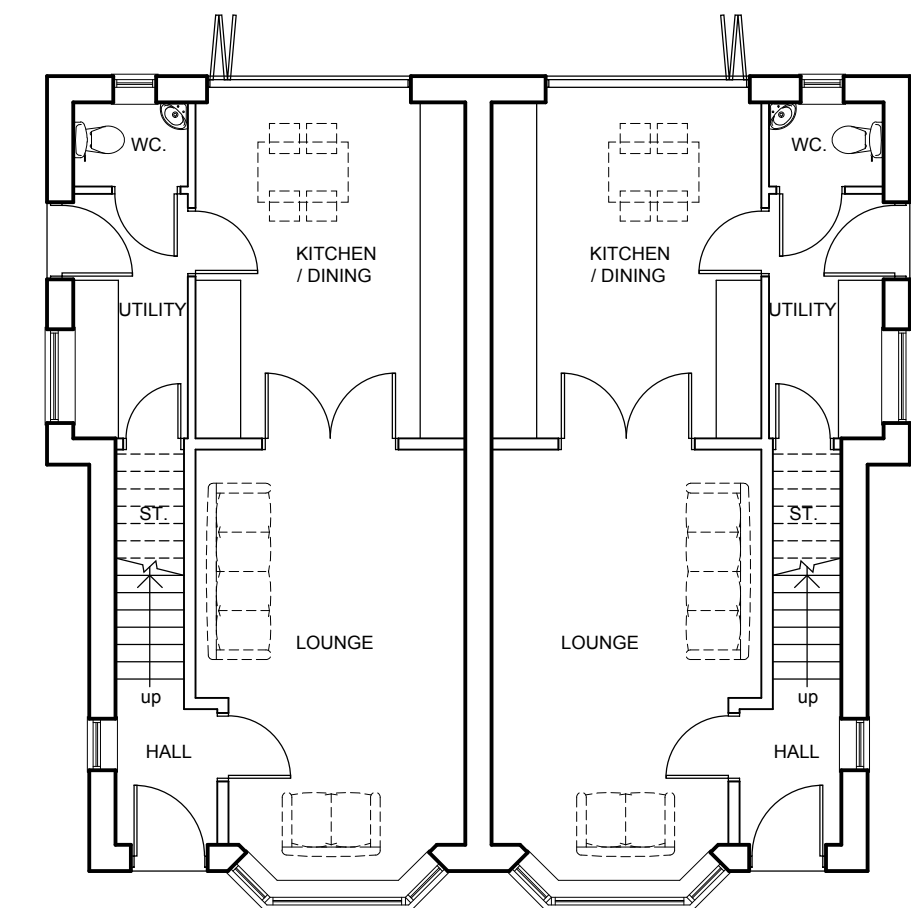


GROUND FLOOR PLAN
(Plots 2 & 3) - 3b/5p @ 98.6m²
excl. garage

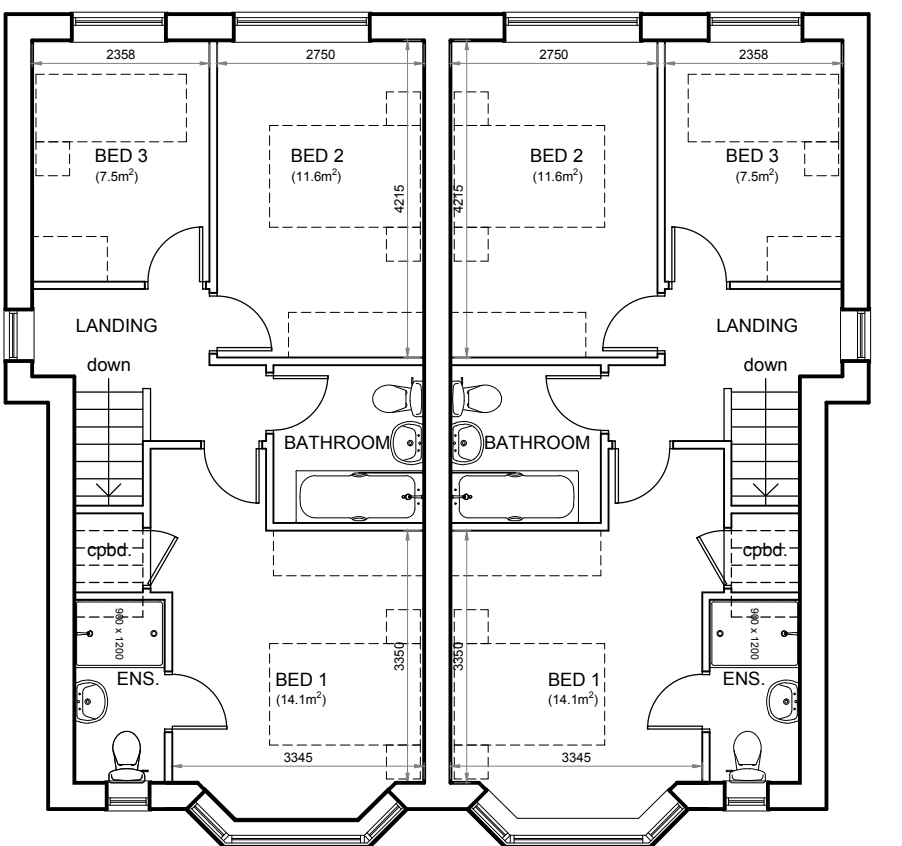

FIRST FLOOR PLAN
(Plots 2 & 3)

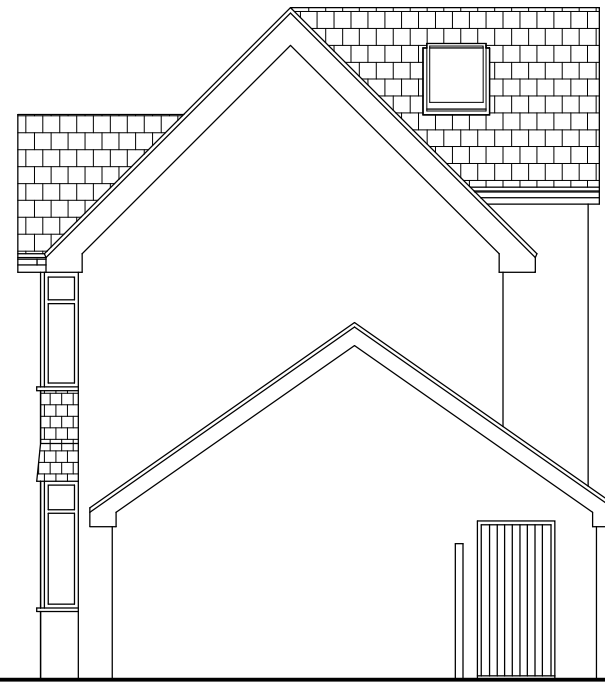


SIDE ELEVATION
(Plot 4)

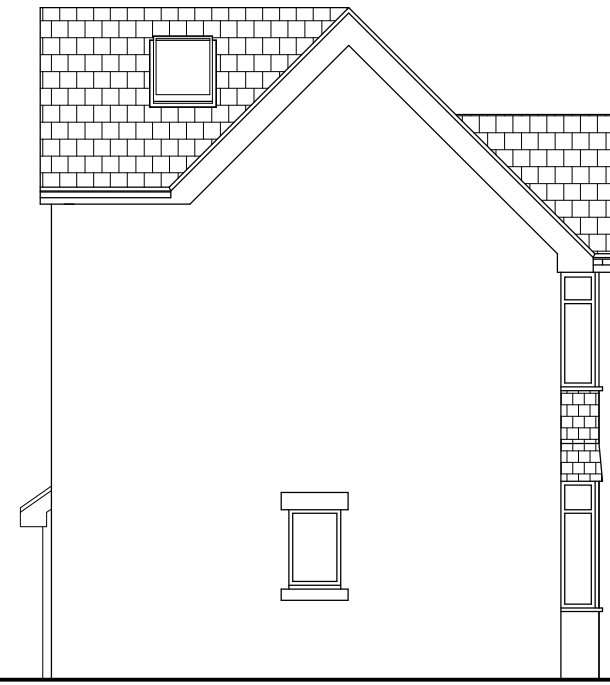


SIDE ELEVATION
(Plot 4)




FRONT ELEVATION
(Plot 4)

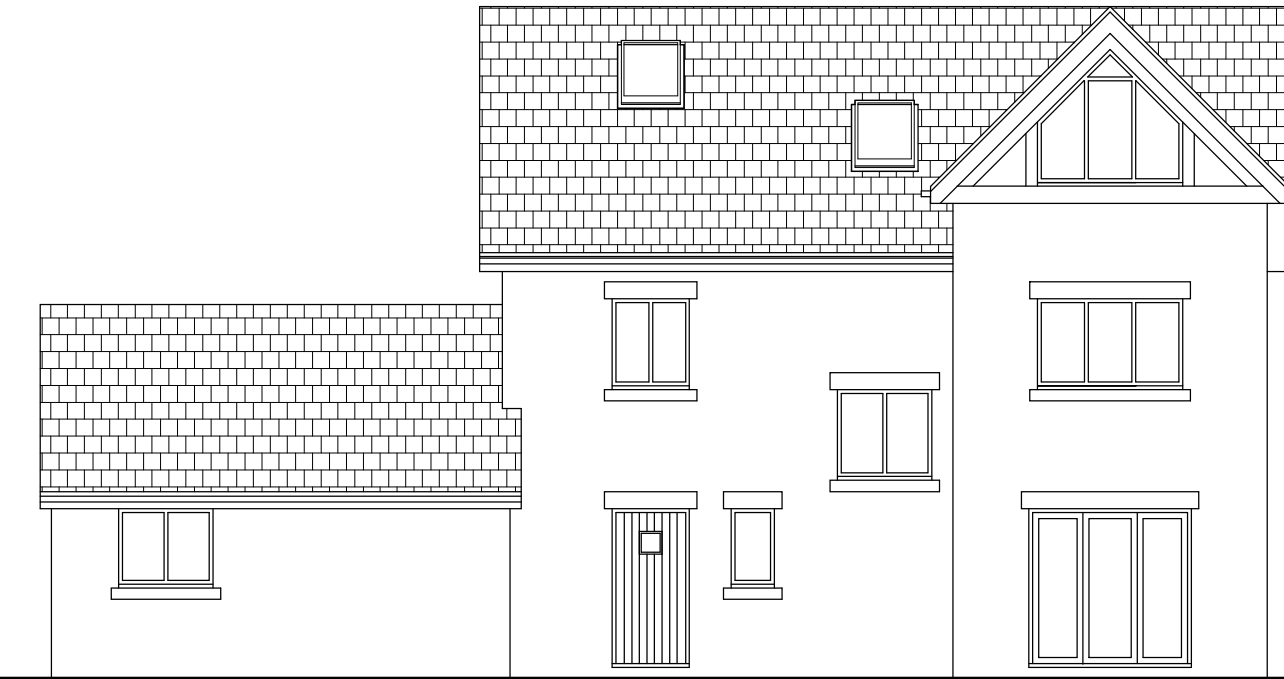


REAR ELEVATION
(Plot 4)

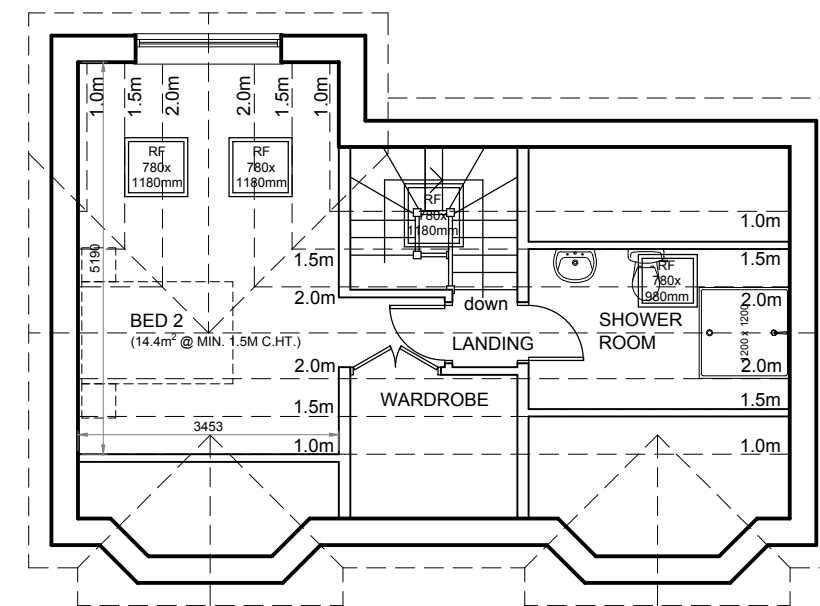

SECOND FLOOR PLAN
(Plot 4)

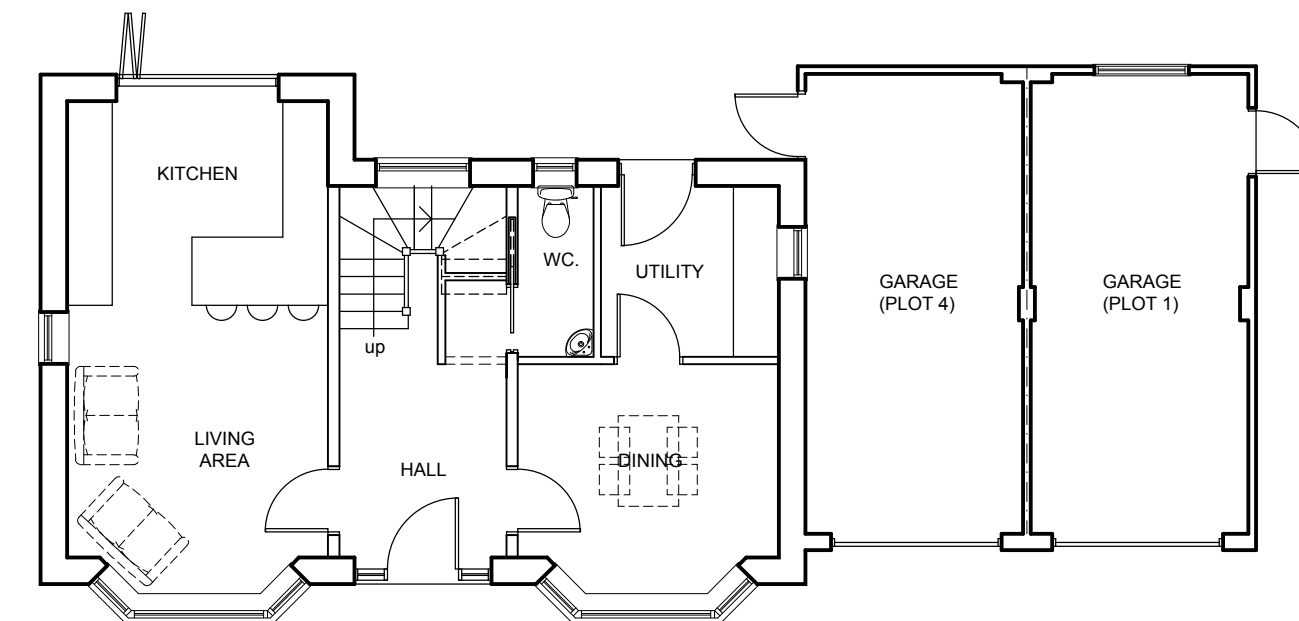

GROUND FLOOR PLAN
(Plot 4) - 4b/7p @ 129.0m²
@ MIN. 1.5M C.HT. excl.
garage

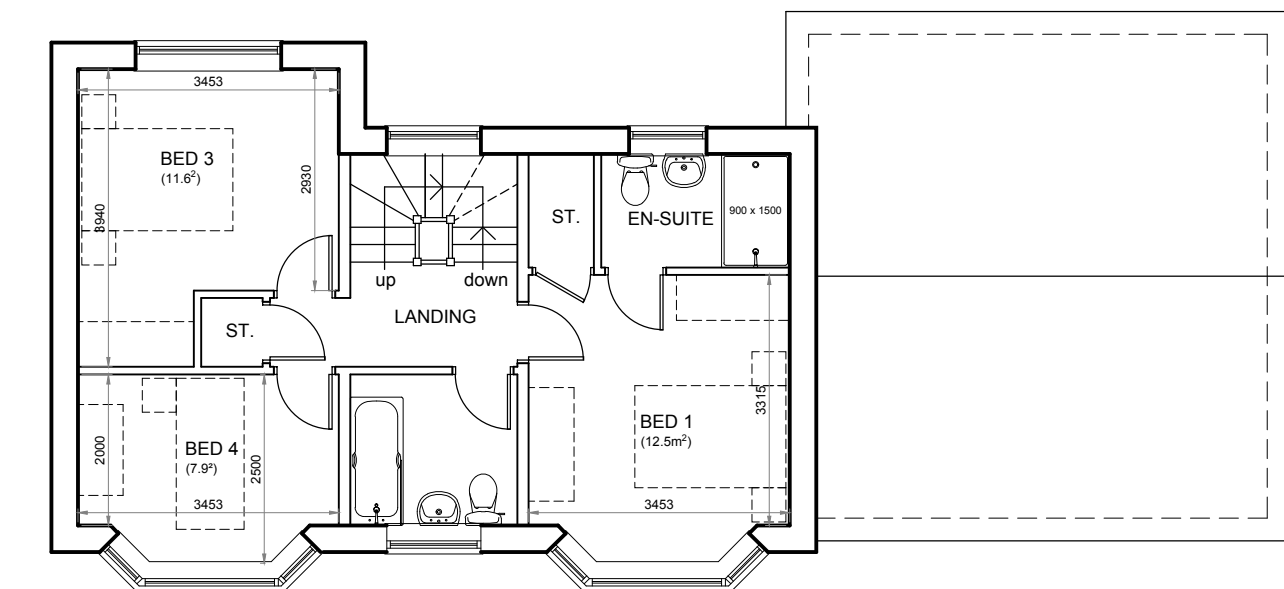

FIRST FLOOR PLAN
(Plot 4)

NOTES

ALL DIMENSIONS TO BE CHECKED ON SITE PRIOR TO ANY MANUFACTURING OR FABRICATION AND ANY ANOMALIES TO BE BROUGHT TO THE ATTENTION OF THE ARCHITECT.

0 5m
SCALE 1:100

C	Plot No. 4 - Kitchen layout revised & roof lights added.	JB	22.12.2020
B	Garages added to drawing.	IM	04.06.2019
A	First Issue.	IM	11.04.2019

REV	AMENDMENTS	BY	DATE
-----	------------	----	------

PROJECT
PROPOSED RESIDENTIAL
DEVELOPMENT
72.ERRWOOD ROAD
BURNAGE

CLIENT
D.MOORE ESQ.

DRAWING TITLE
PROPOSED FLOOR PLANS &
ELEVATIONS
(PLOTS 2, 3 & 4)

DRAWN	IM	DATE	11.04.19
CHECKED		SCALE	1:100 (A1)
APPROVED			



JOB No.	DRG No.	REVISION
13542	23	C