


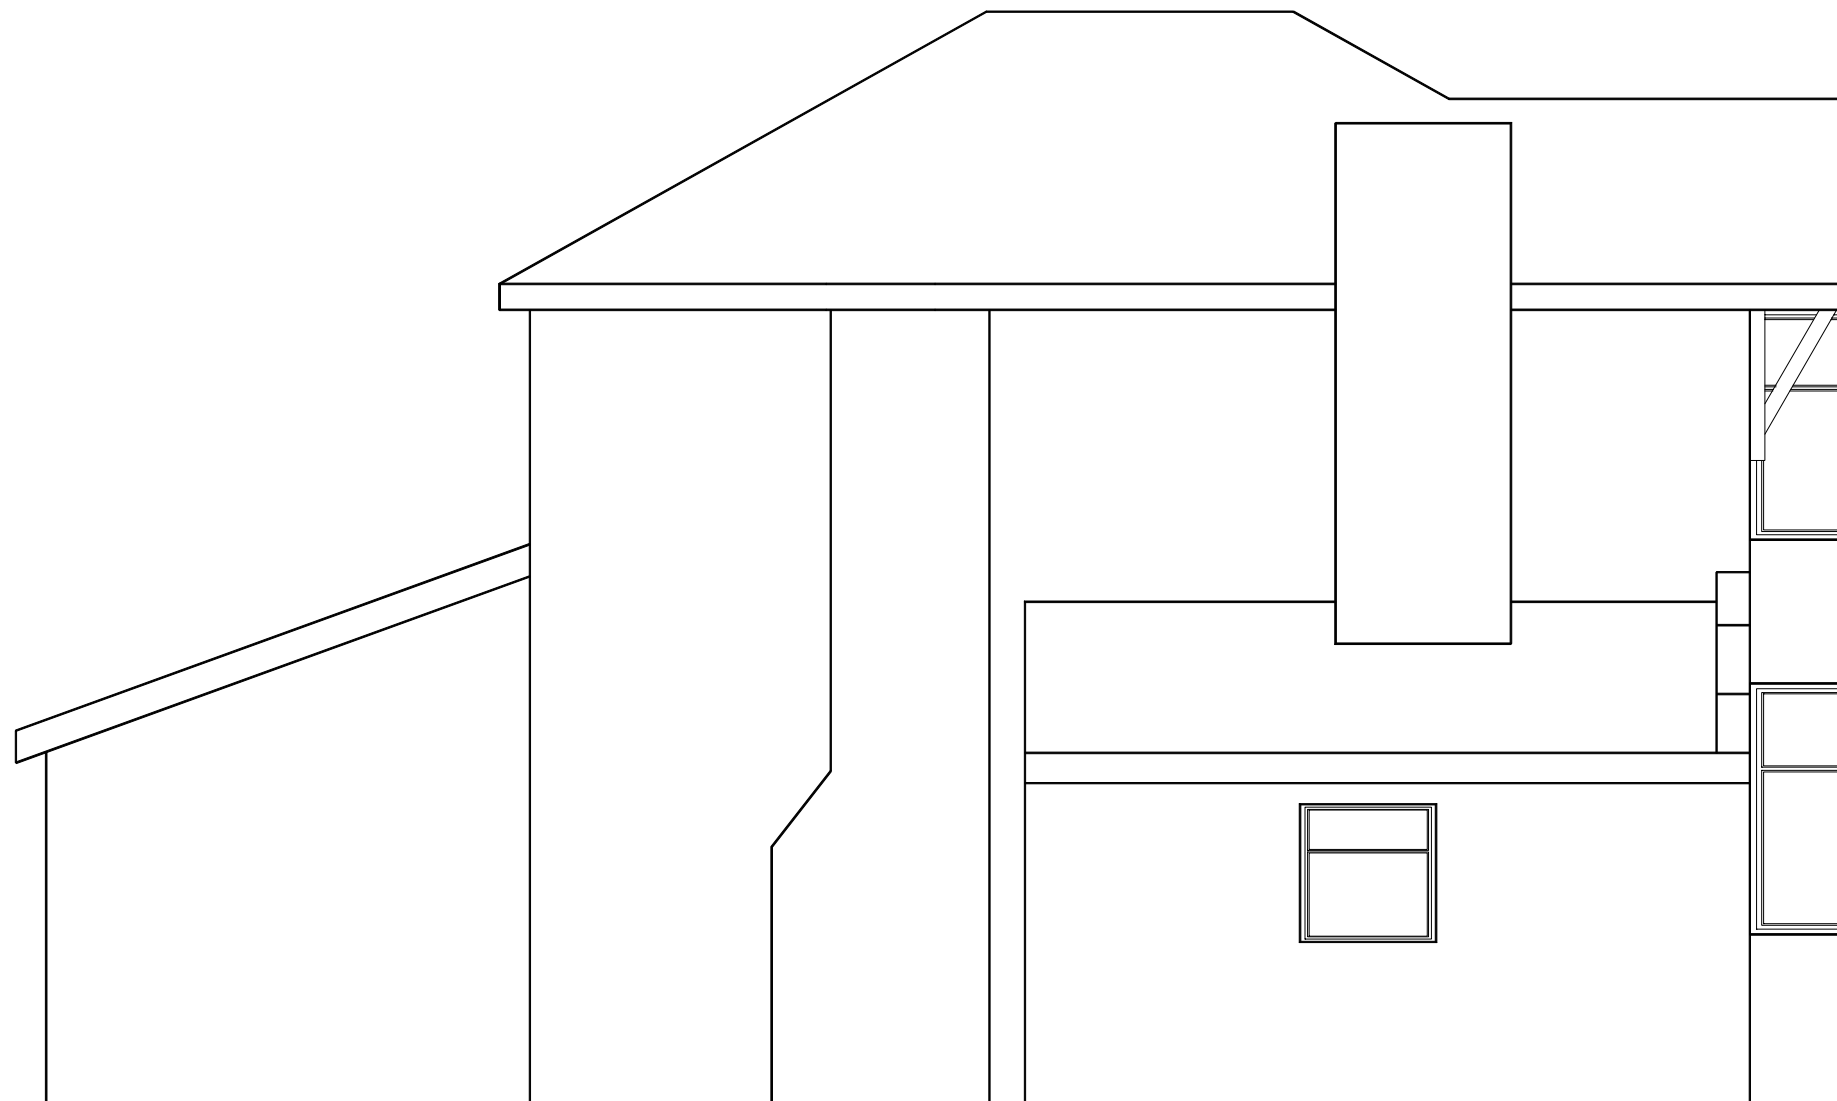

WEST ELEVATION

Project. _____

49 CRANLEIGH DRIVE, BROOKLANDS

Drawing Title. _____

EXISTING ELEVATIONS 2/3

Scale. _____

1:50

Date. _____

Dec 2020

Drawing No. _____

CE/201201/PA/003