




19022 01 01 A206 A

CONSULTANT/REFERENCE DRAWING INDEX		
DRAWING NUMBER	DRAWING TITLE	DISCIPLINE

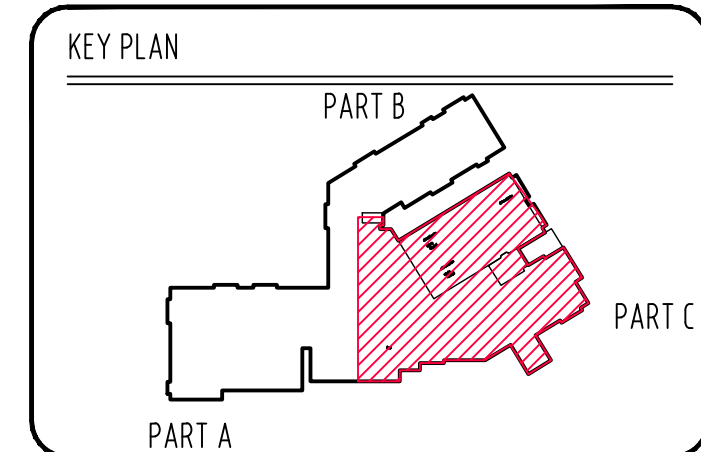

NOTE: Contractor to check all dimensions on site and on drawings, any discrepancies must be reported to the architect, only figured dimensions are to be taken. The drawings are the property of array architects, copyright is reserved by them and the drawing is issued on the condition that it is not amended, copied, reproduced, related or disclosed in any unauthorized person, either wholly or in part without the written consent of array architects.

All works to comply with NATIONAL BUILDING REGULATIONS ACT 1917 and the latest edition of the SANS 10400 and any amendments thereto as well as the by-laws of the relevant local municipality.

These drawings are to be read in conjunction with structural engineer's, civil engineer's, or plumbing consultant's drawings where specified.

ROOFS: (in accordance with PART 1 of SANS 10400) refer to sections and structural engineer's drawings where specified all roof trusses to be in accordance with PART 1 of SANS 10400.

WALLS: (in accordance with PART 1 of SANS 10400) refer to sections, provide brickwork every 10th course.

CEILING & CELLS: refer to sections.

DPC's: SABS approved throughout.

DPM's: (in accordance with PART 1 of SANS 10400) SABS approved throughout.

STRUCTURAL WORK: refer to structural engineer's details and specifications.

GLAZING: (in accordance with PART 1 of SANS 10400) SANS 10157 and 10158-1.

DRAINAGE: (in accordance with PART 1 of SANS 10400) SABS standards used throughout. Down pipes and traps used with all waste fittings, all u/s to be hardened at the surface and sealed u/s to have 75 or 90 traps with side access, cleaning eyes, all u/s to have 32 down waste pipes and 140 down waste pipes to all other fittings.

GENERAL NOTES: all habitable rooms to have a minimum of 80% natural light and 35 natural ventilation in comply with the NATIONAL BUILDING REGULATIONS (SANS 10400) unless otherwise specified, refer to mechanical engineer's specification, all openings to have precasted frames over. Reinforce in every course for 5 courses above level, reinforce for every fifth course of brickwork use figured dimensions only, do not scale off drawing.

2		A	2020.03.12	Issued for APPROVAL	RV
REV	DATE	DESCRIPTION	BY	FOR	DATE
	DATE	DESCRIPTION	BY	FOR	DATE
	DATE	DESCRIPTION	BY	FOR	DATE
	DATE	DESCRIPTION	BY	FOR	DATE
CONSULTANT DRAWING NO.		000 000 000	PAGE SIZE		A0
DATE		2020.03.12	SCALE		1:50
DATE		2020.03.12	SCALE		1:50

array
architects

17 June Avenue, Sandown, Sandown
P.O. Box 499, Sandown 2125
tel: +27 11 867 9100
fax: +27 11 867 9100
email: info@arrayarch.co.za
www.arrayarch.co.za

PROJECT
The Peele
ALTERATIONS & ADDITIONS TO THE EXISTING
CARE FACILITY IN WYTHENSHAW, MANCHESTER

DRAWING DESCRIPTION
FIRST FLOOR PLAN
PART C

19022 01 01 A206 A

1 PART C - FIRST FLOOR PLAN
SCALE 1:50
REV:

