
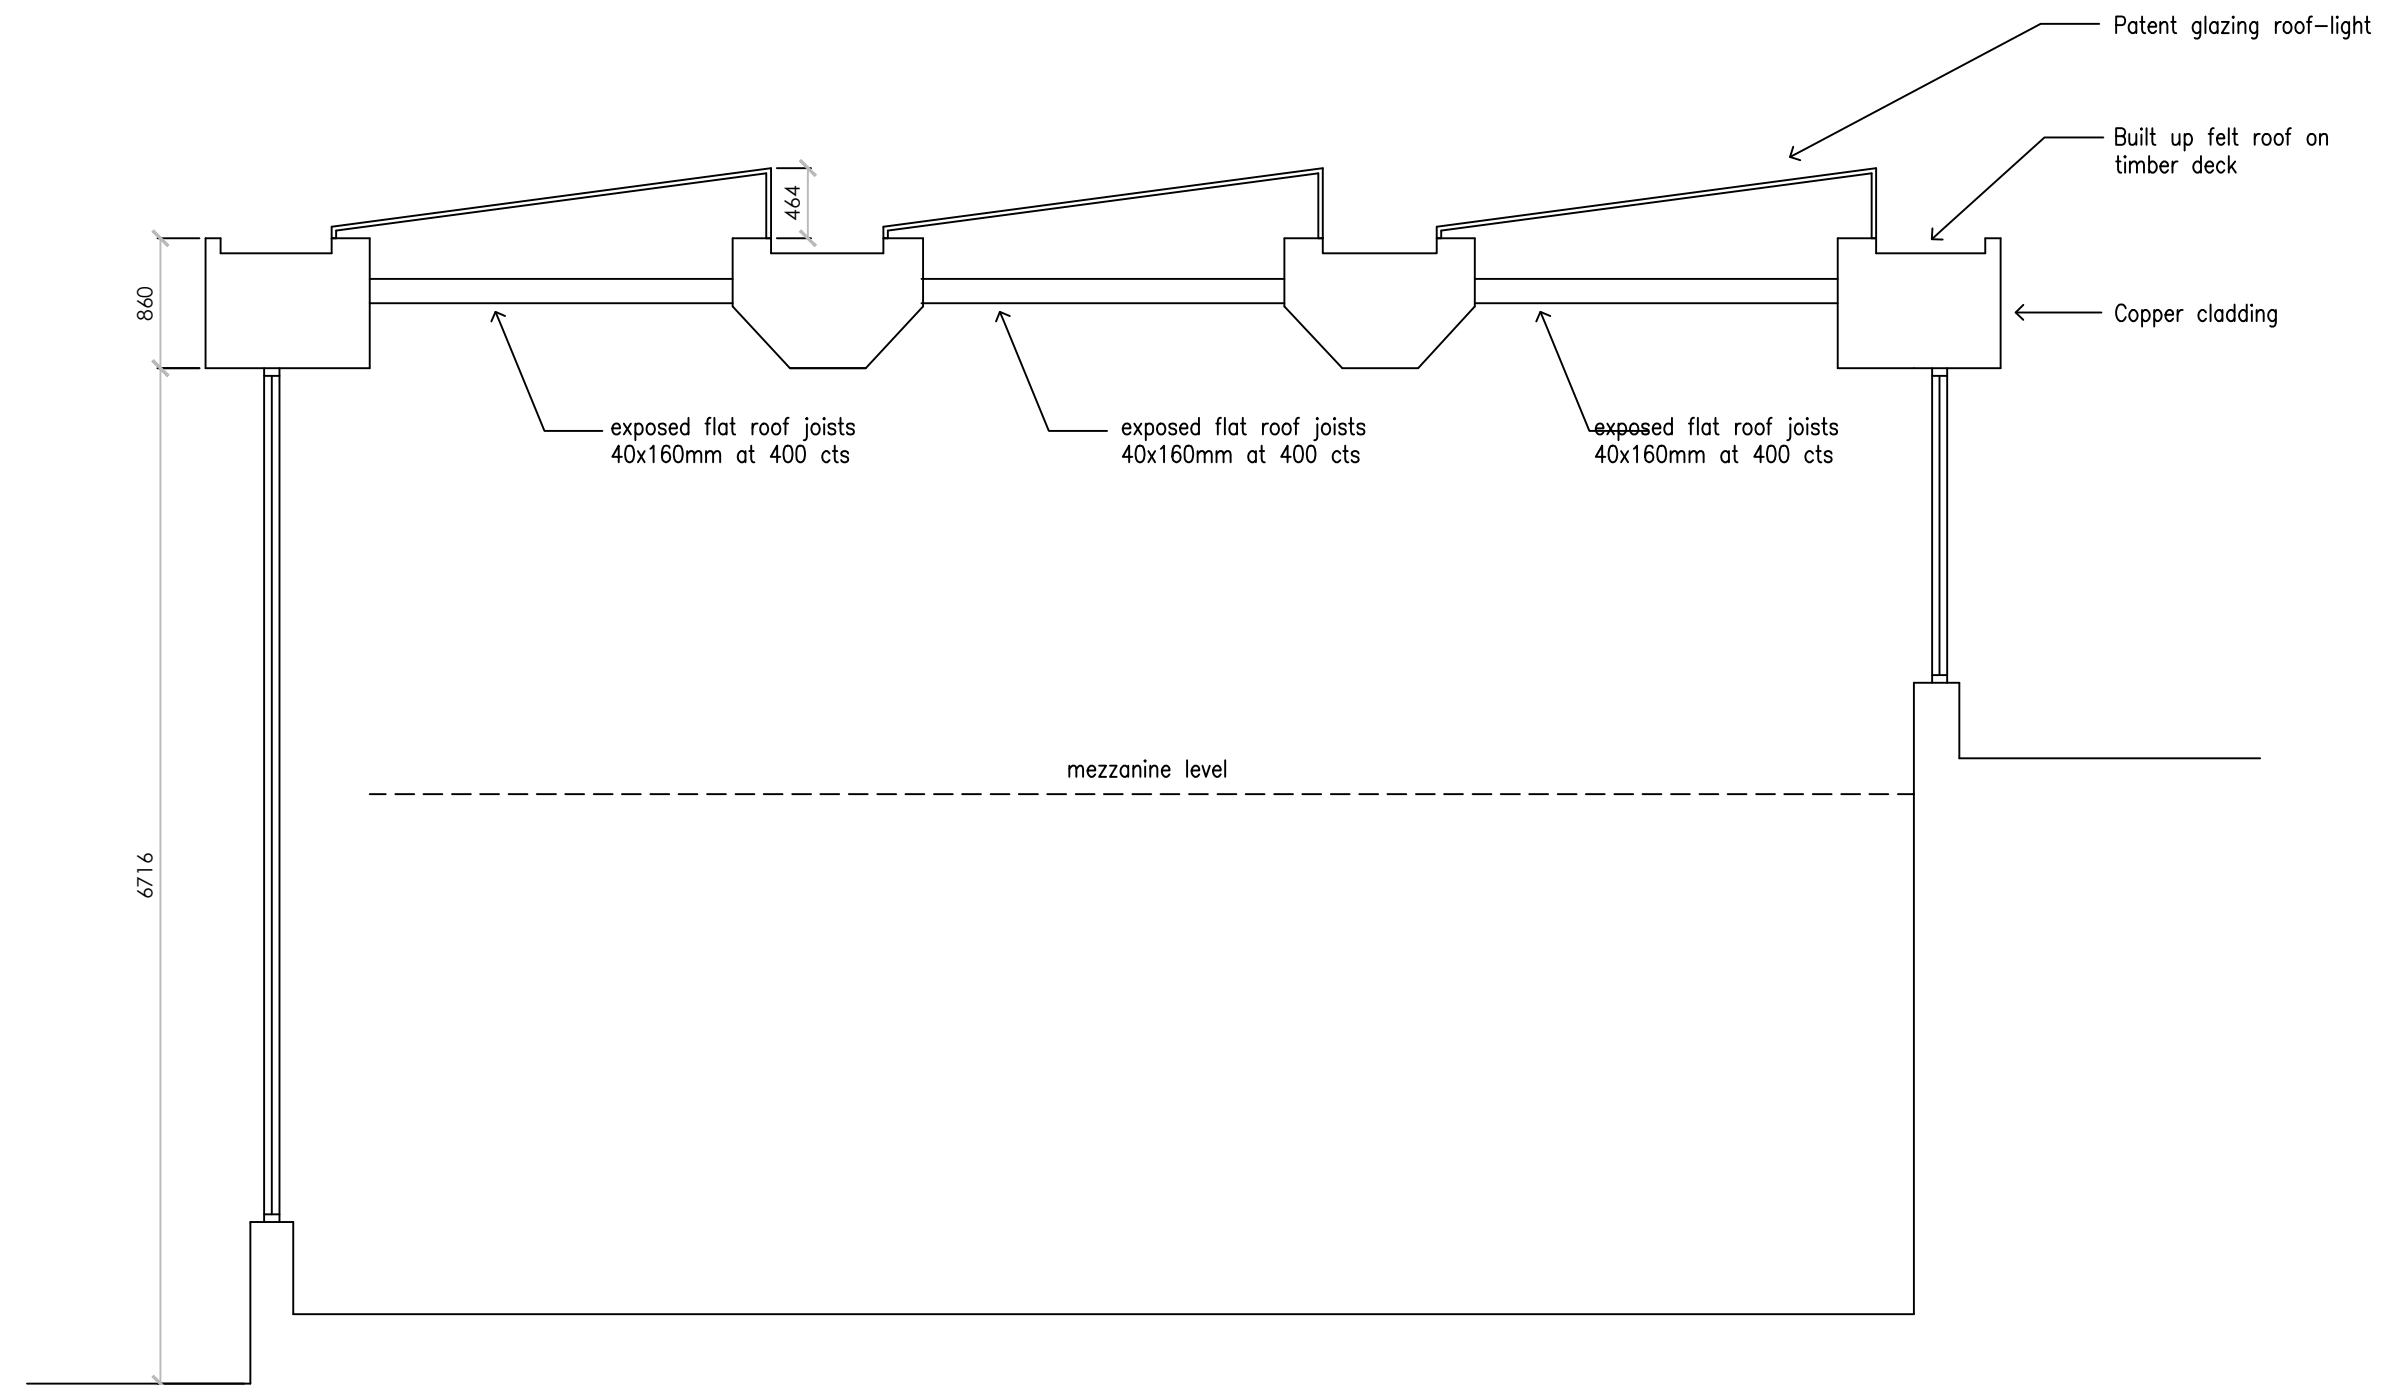


NOTES

-
- The architectural drawings show the four elevations of the 'House of the Future' at a scale of 1:100. The North Elevation shows a building with a flat roof and a small, square window. The East Elevation shows a building with a flat roof and three vertical windows. The South Elevation shows a building with a flat roof and three vertical windows. The West Elevation shows a building with a flat roof and three vertical windows, with labels for 'Copper cladding' and 'Patent glazing roof=light'.

 

Typical Section A-A
1:50

[illegible]

ev	Description	By	Date	Chk'd	Auth
----	-------------	----	------	-------	------



Directorate of Estates and Facilities
Beyer Building
The University of Manchester
Oxford Road
Manchester
M13 9PL

Drawing Status **PLANNING**

Project
JCR BUILDING - FLAT ROOF REPLACEMENT

Building Name
MAIN BUILDING

Sub Site Name

HULME H

Site Name
VICTORIA PARK CAMPUS

Drawing Title
EXISTING ARRANGEMENT - ROOF PLAN, ELEVATIONS AND SECTION

PM --	Drawn GF	Checked	Authorised
Scale @A1	Date 29/03/21	Date	Date

Drawing No.
8186_103

15