




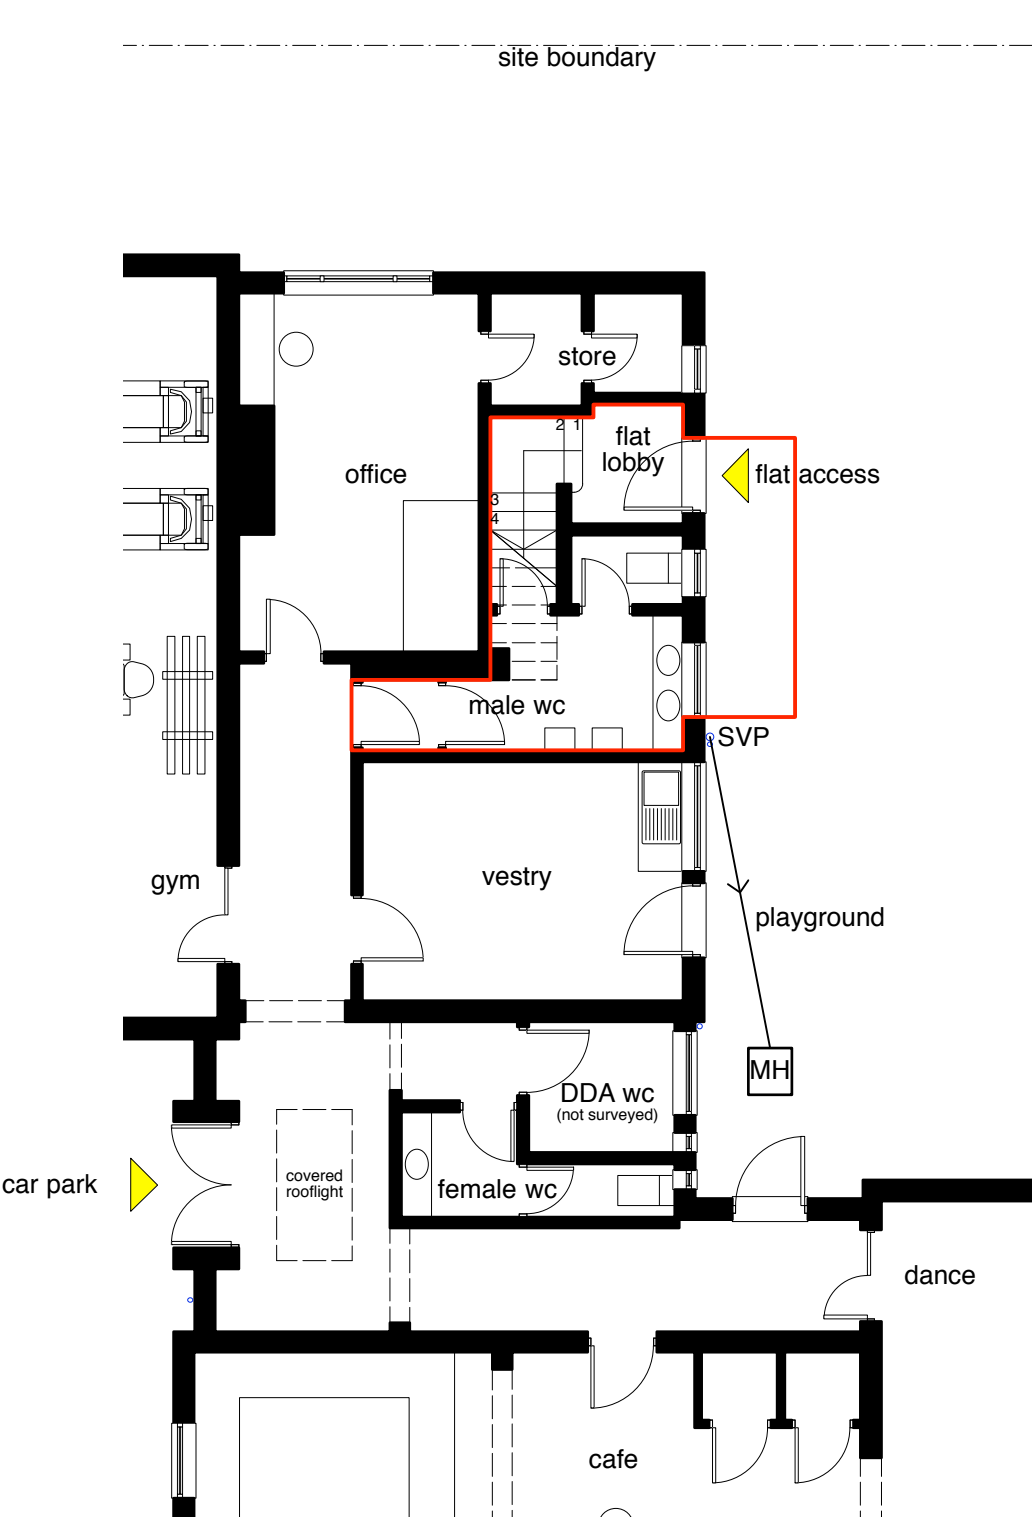

EXISTING SITE PLAN
Scale 1:100

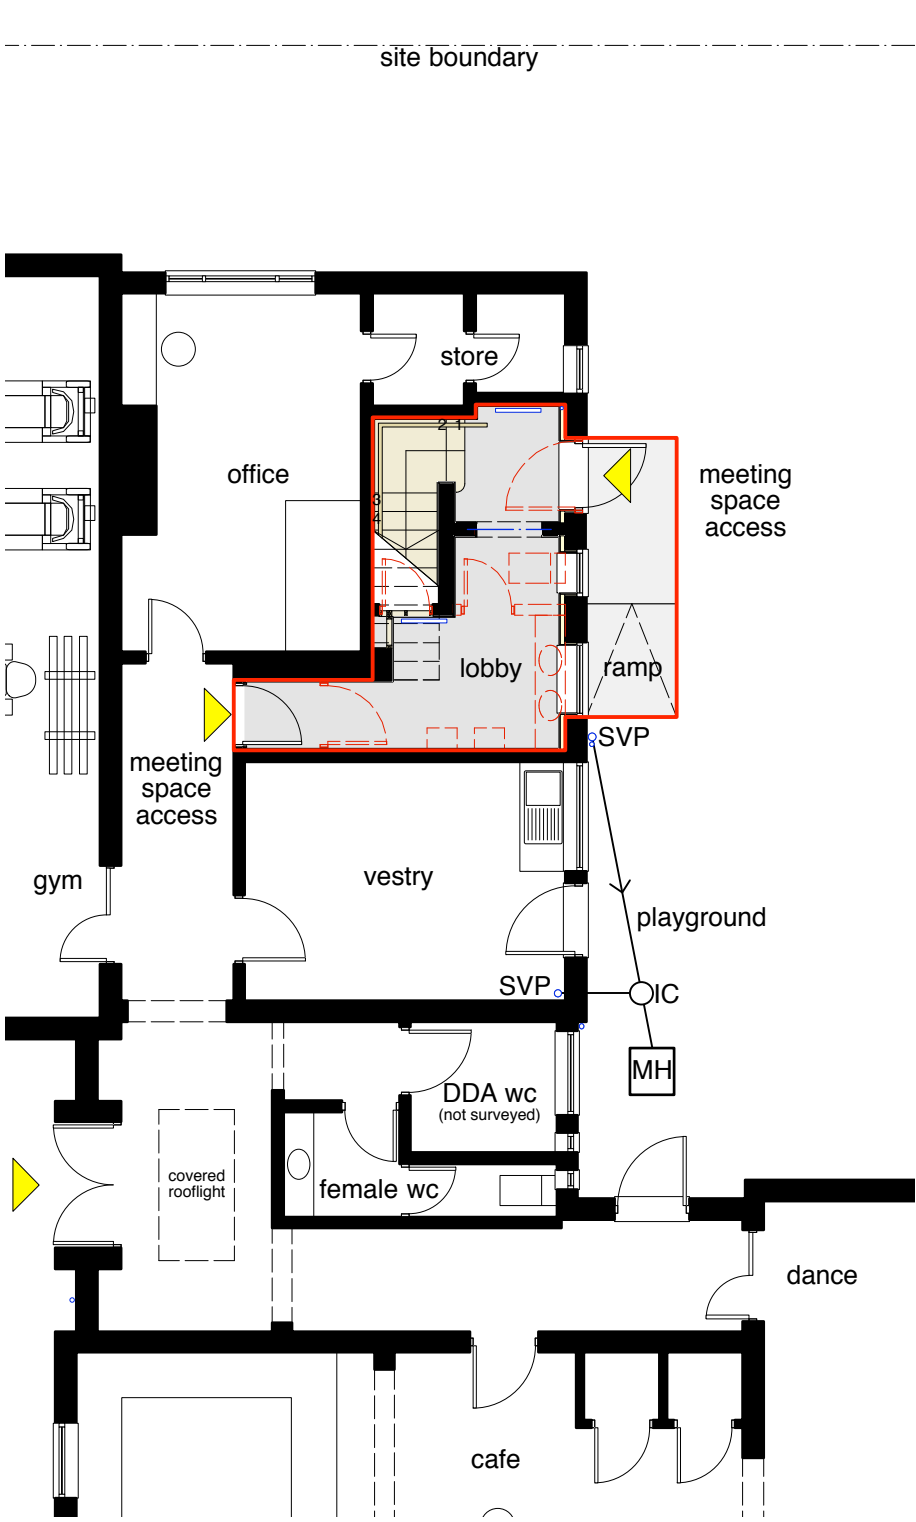


PROPOSED SITE PLAN
Scale 1:100

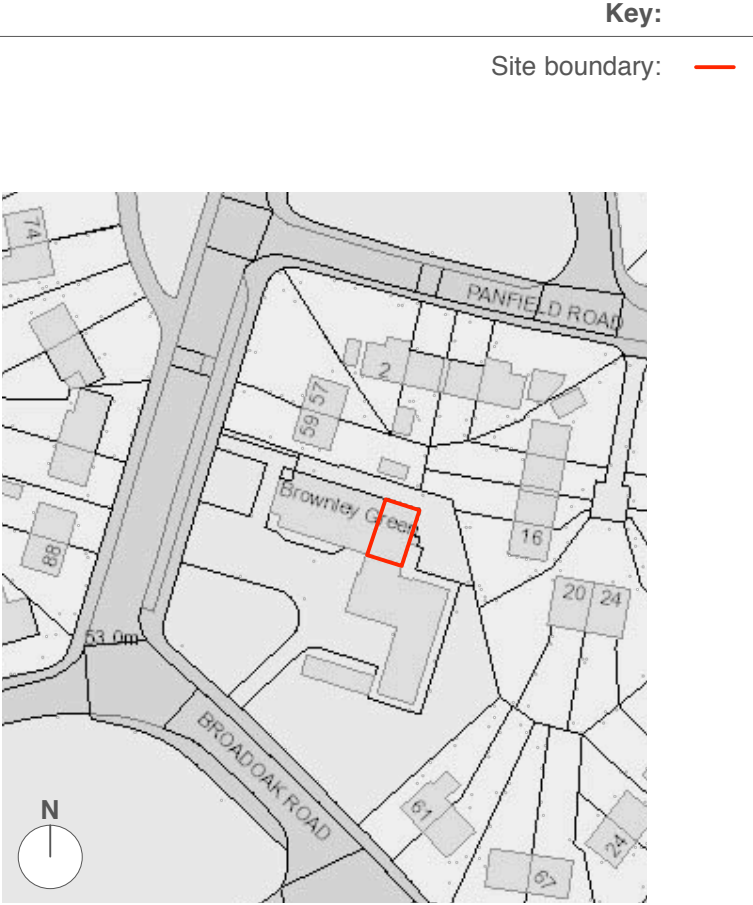

LOCATION PLAN
Scale 1:1250

Note: site boundary relates to first floor footprint. See existing site plan for ground floor extent.

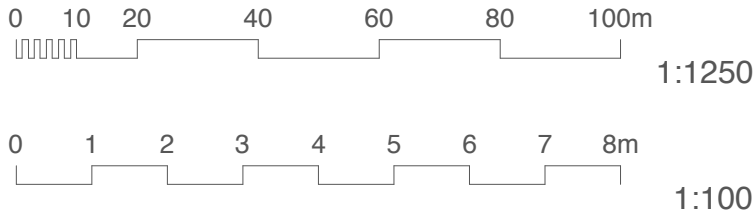

PLANNING

T 07967769660
E lee@lj-architects.co.uk
W www.lj-architects.co.uk

Client: Mums Mart Savers
Drawing Number: P241_200
Drawing Title: Existing and Proposed Site Plans and Location Plan
Date: 22.02.2021
Scale: 1:100/1250 @ A3

P241_Mums Mart Savers