


This drawing to be read in accordance with the Specification/Bills of Quantities and related drawings. No dimensions to be scaled from this drawing. All noted dimensions to be verified site and the designer notified of any discrepancies.

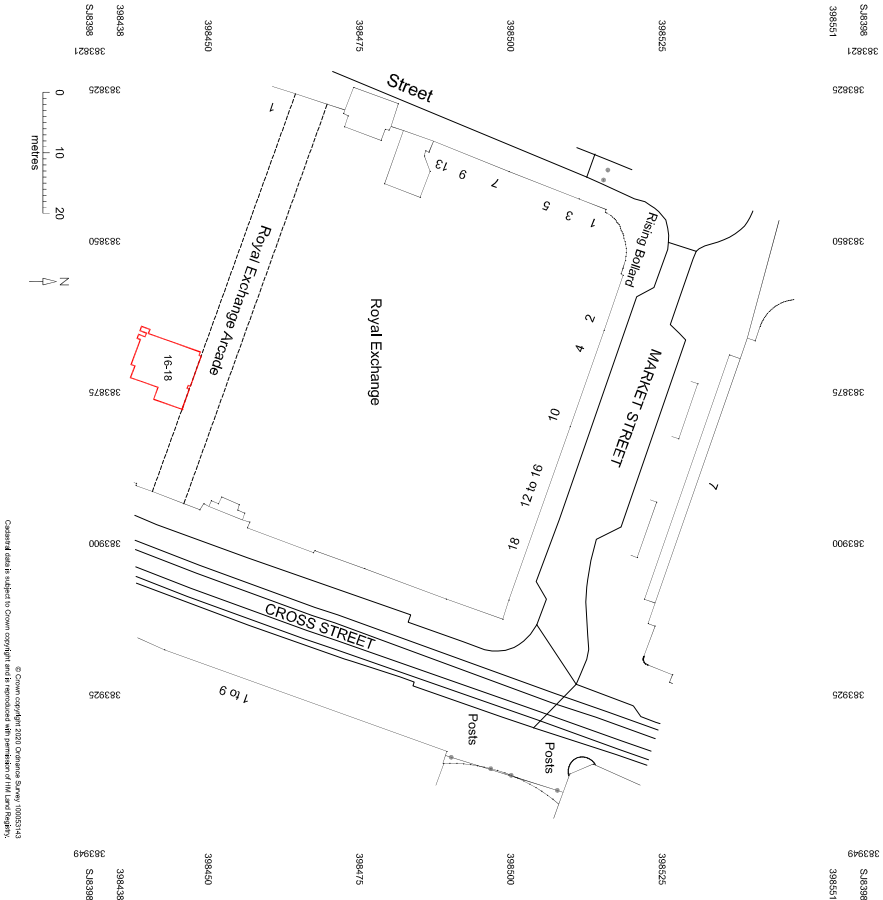

FOR PLANNING

Project
16-18 ROYAL EXCHANGE ARCADE
CROSS STREET
MANCHESTER
M2 7EA



Title
SITE LOCATION & BLOCK PLAN

Scale	Date
1:1250 @ A3	NOVEMBER 2020
Drawn	Checked
SB	-
Drawing Number	Revision
6969_SL01	-

SMASHBOX

97 Alderley Road | Wilmslow | Cheshire | SK9 1PT
ARCHITECTURE DESIGN PLANNING
T. 01625 466 557 E. hello@smashboxarchitecture.com
www.smashboxarchitecture.com

This drawing to be read in accordance with the Specification/Bills of Quantities and related drawings. No dimensions to be scaled from this drawing. All measurements to be verified on site and the designer notified of any discrepancies.

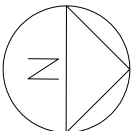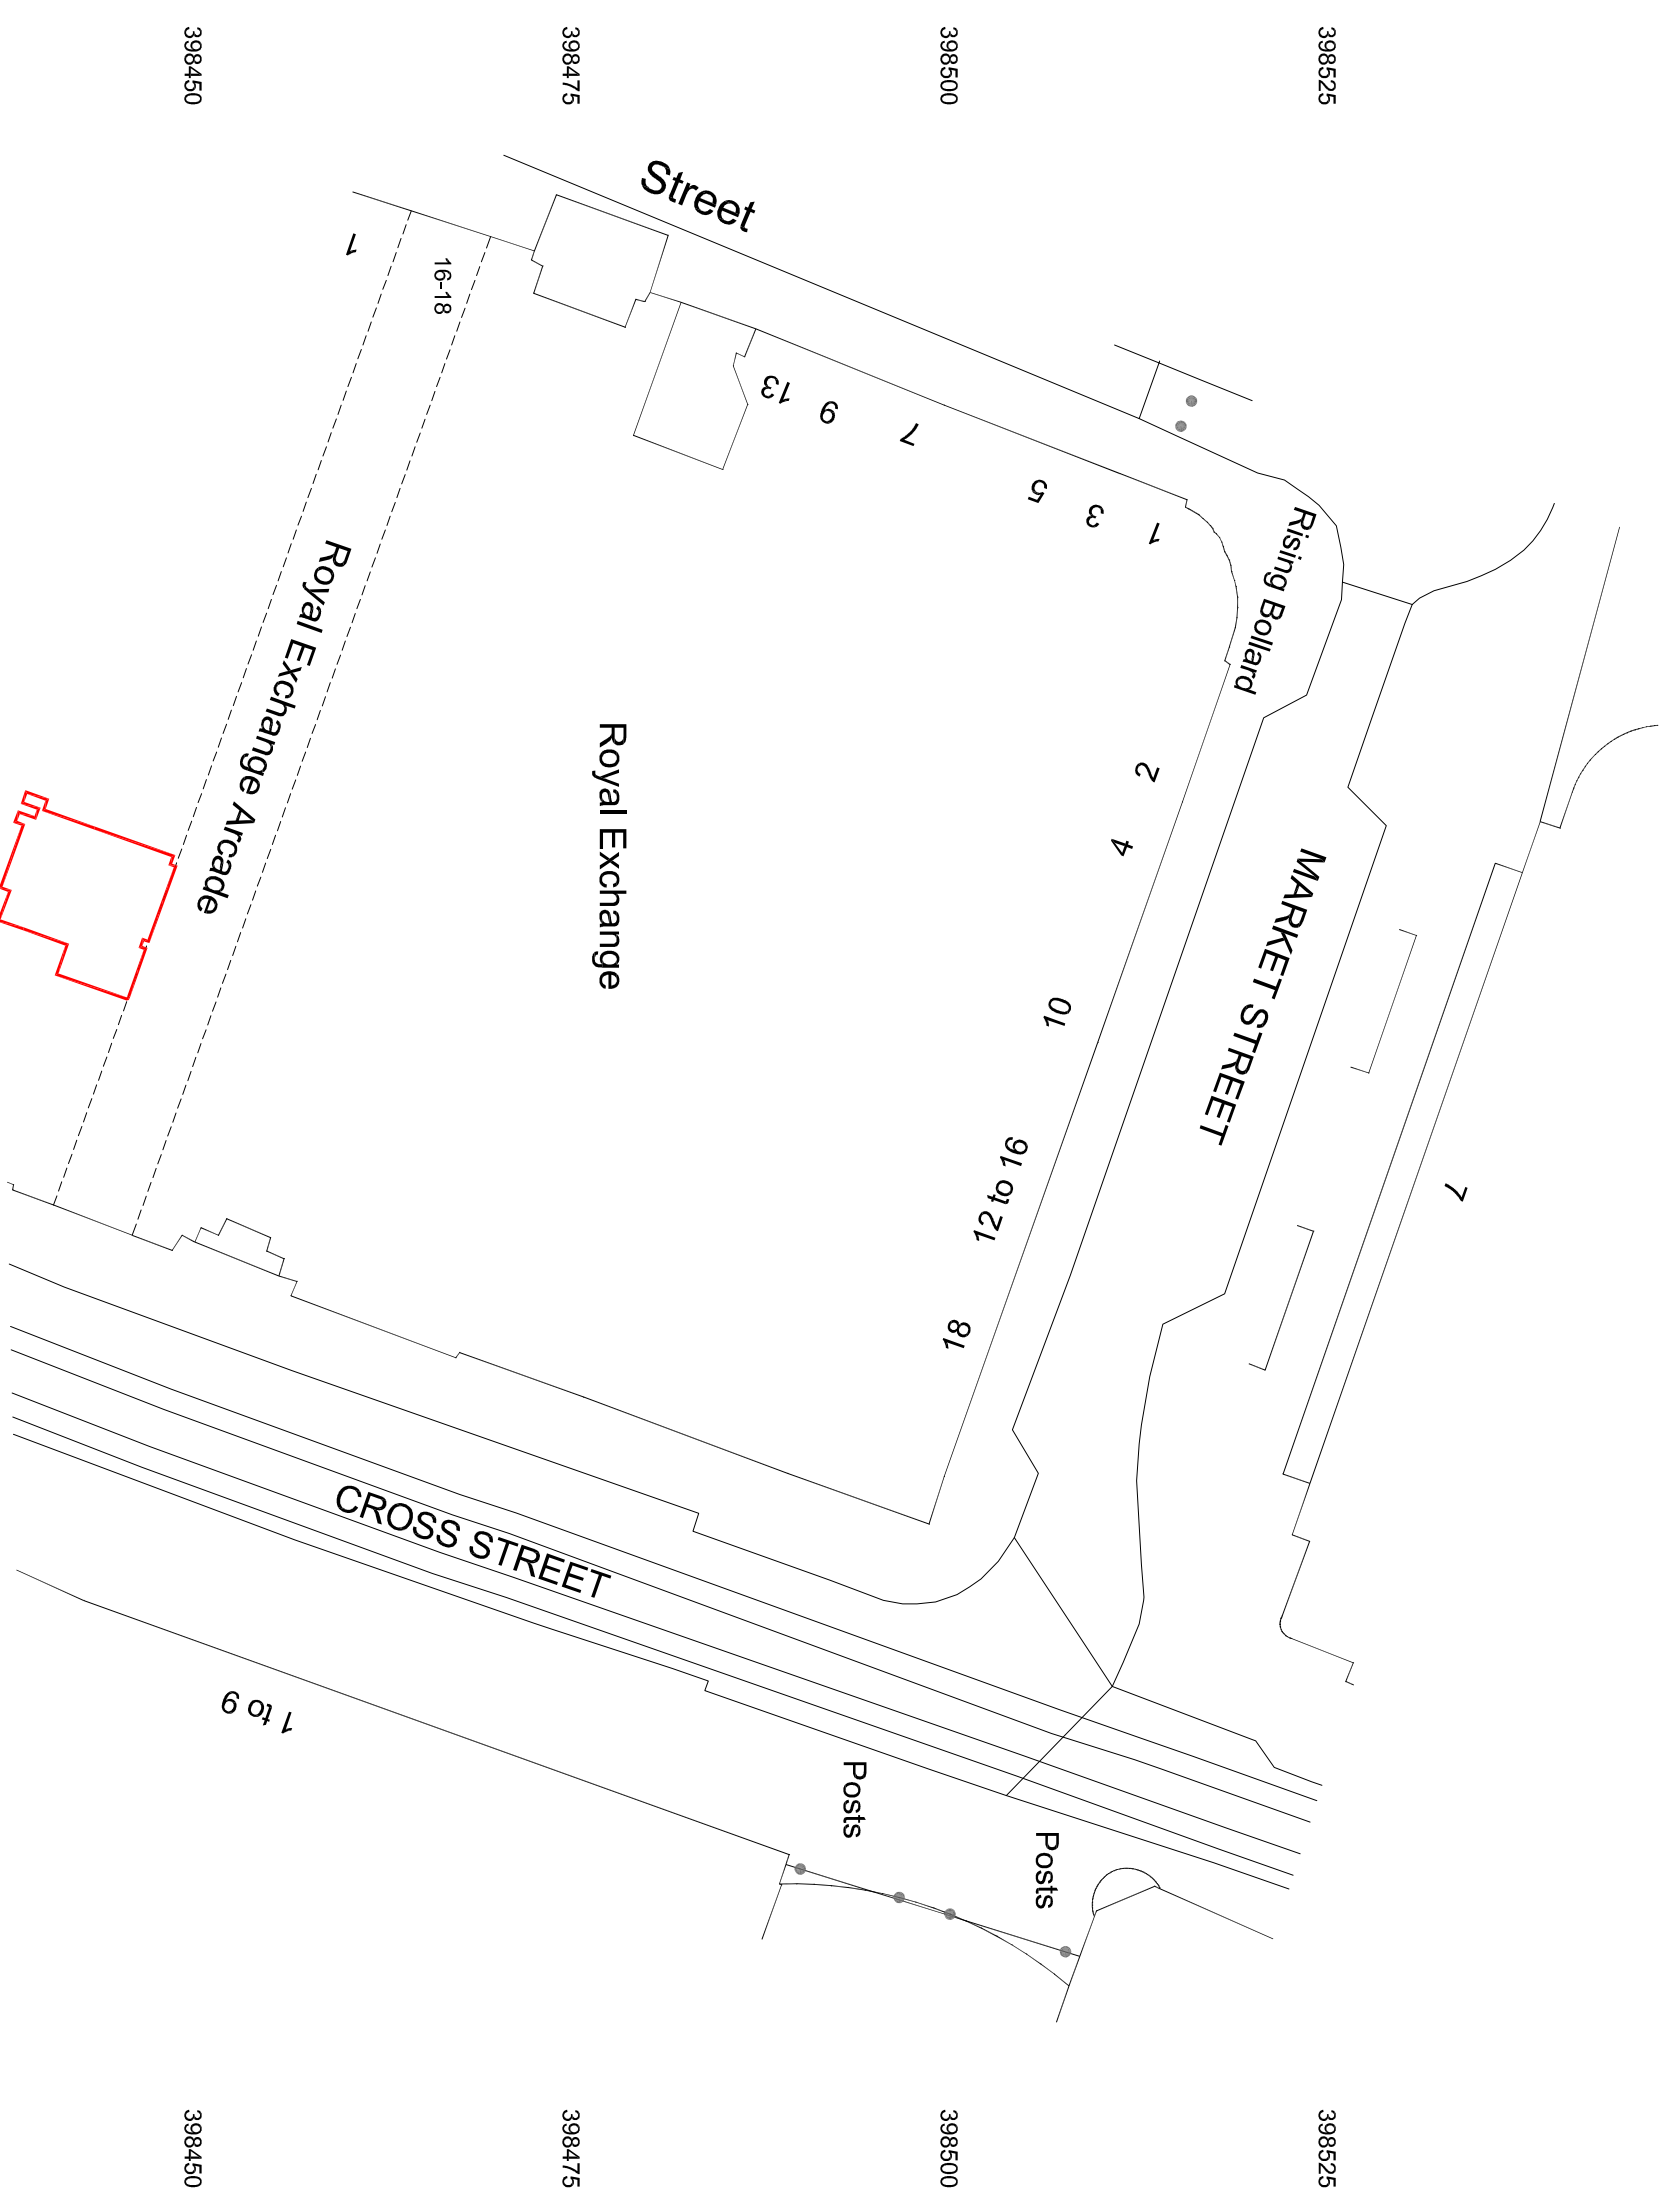

FOR PLANNING


Project
16-18 ROYAL EXCHANGE ARCADE
CROSS STREET
MANCHESTER
M2 7EA

Title
BLOCK PLAN

Scale 1:500 @ A3	Date NOVEMBER 2020
Drawn SB	Checked
Drawing Number 6969_PL01	Revision

SWASHBOX

97 Alderley Road | Wilmslow | Cheshire | SK9 1PT
ARCHITECTURE DESIGN PLANNING
T. 01625 466 557 E. hello@swashboxarchitecture.com
www.swashboxarchitecture.com

 

398438
383821
SJ8398

383825
383850

383875

383900

383925

398438
383949
SJ8398

398450

398475

398500


398525

398475

398500

398525

This drawing to be read in accordance with the specification/Bills of Materials and related drawings. No dimensions to be scaled from this drawing. All dimensions to be verified on site and the designer notified of any discrepancies.

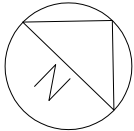

FOR PLANNING


Project
16-18 ROYAL EXCHANGE ARCADE
CROSS STREET
MANCHESTER
M2 7EA

Title
EXISTING GROUND FLOOR PLAN


Scale	Date
1:50 @ A3	NOVEMBER 2020
Drawn	Checked
SB	
Drawing Number	Revision
6969_PL02	

SWASHBOX

97 Alderley Road | Wilmslow | Cheshire | SK9 1PT
ARCHITECTURE DESIGN PLANNING
T. 01625 466 557 E. hello@smashboxarchitecture.com
www.smashboxarchitecture.com

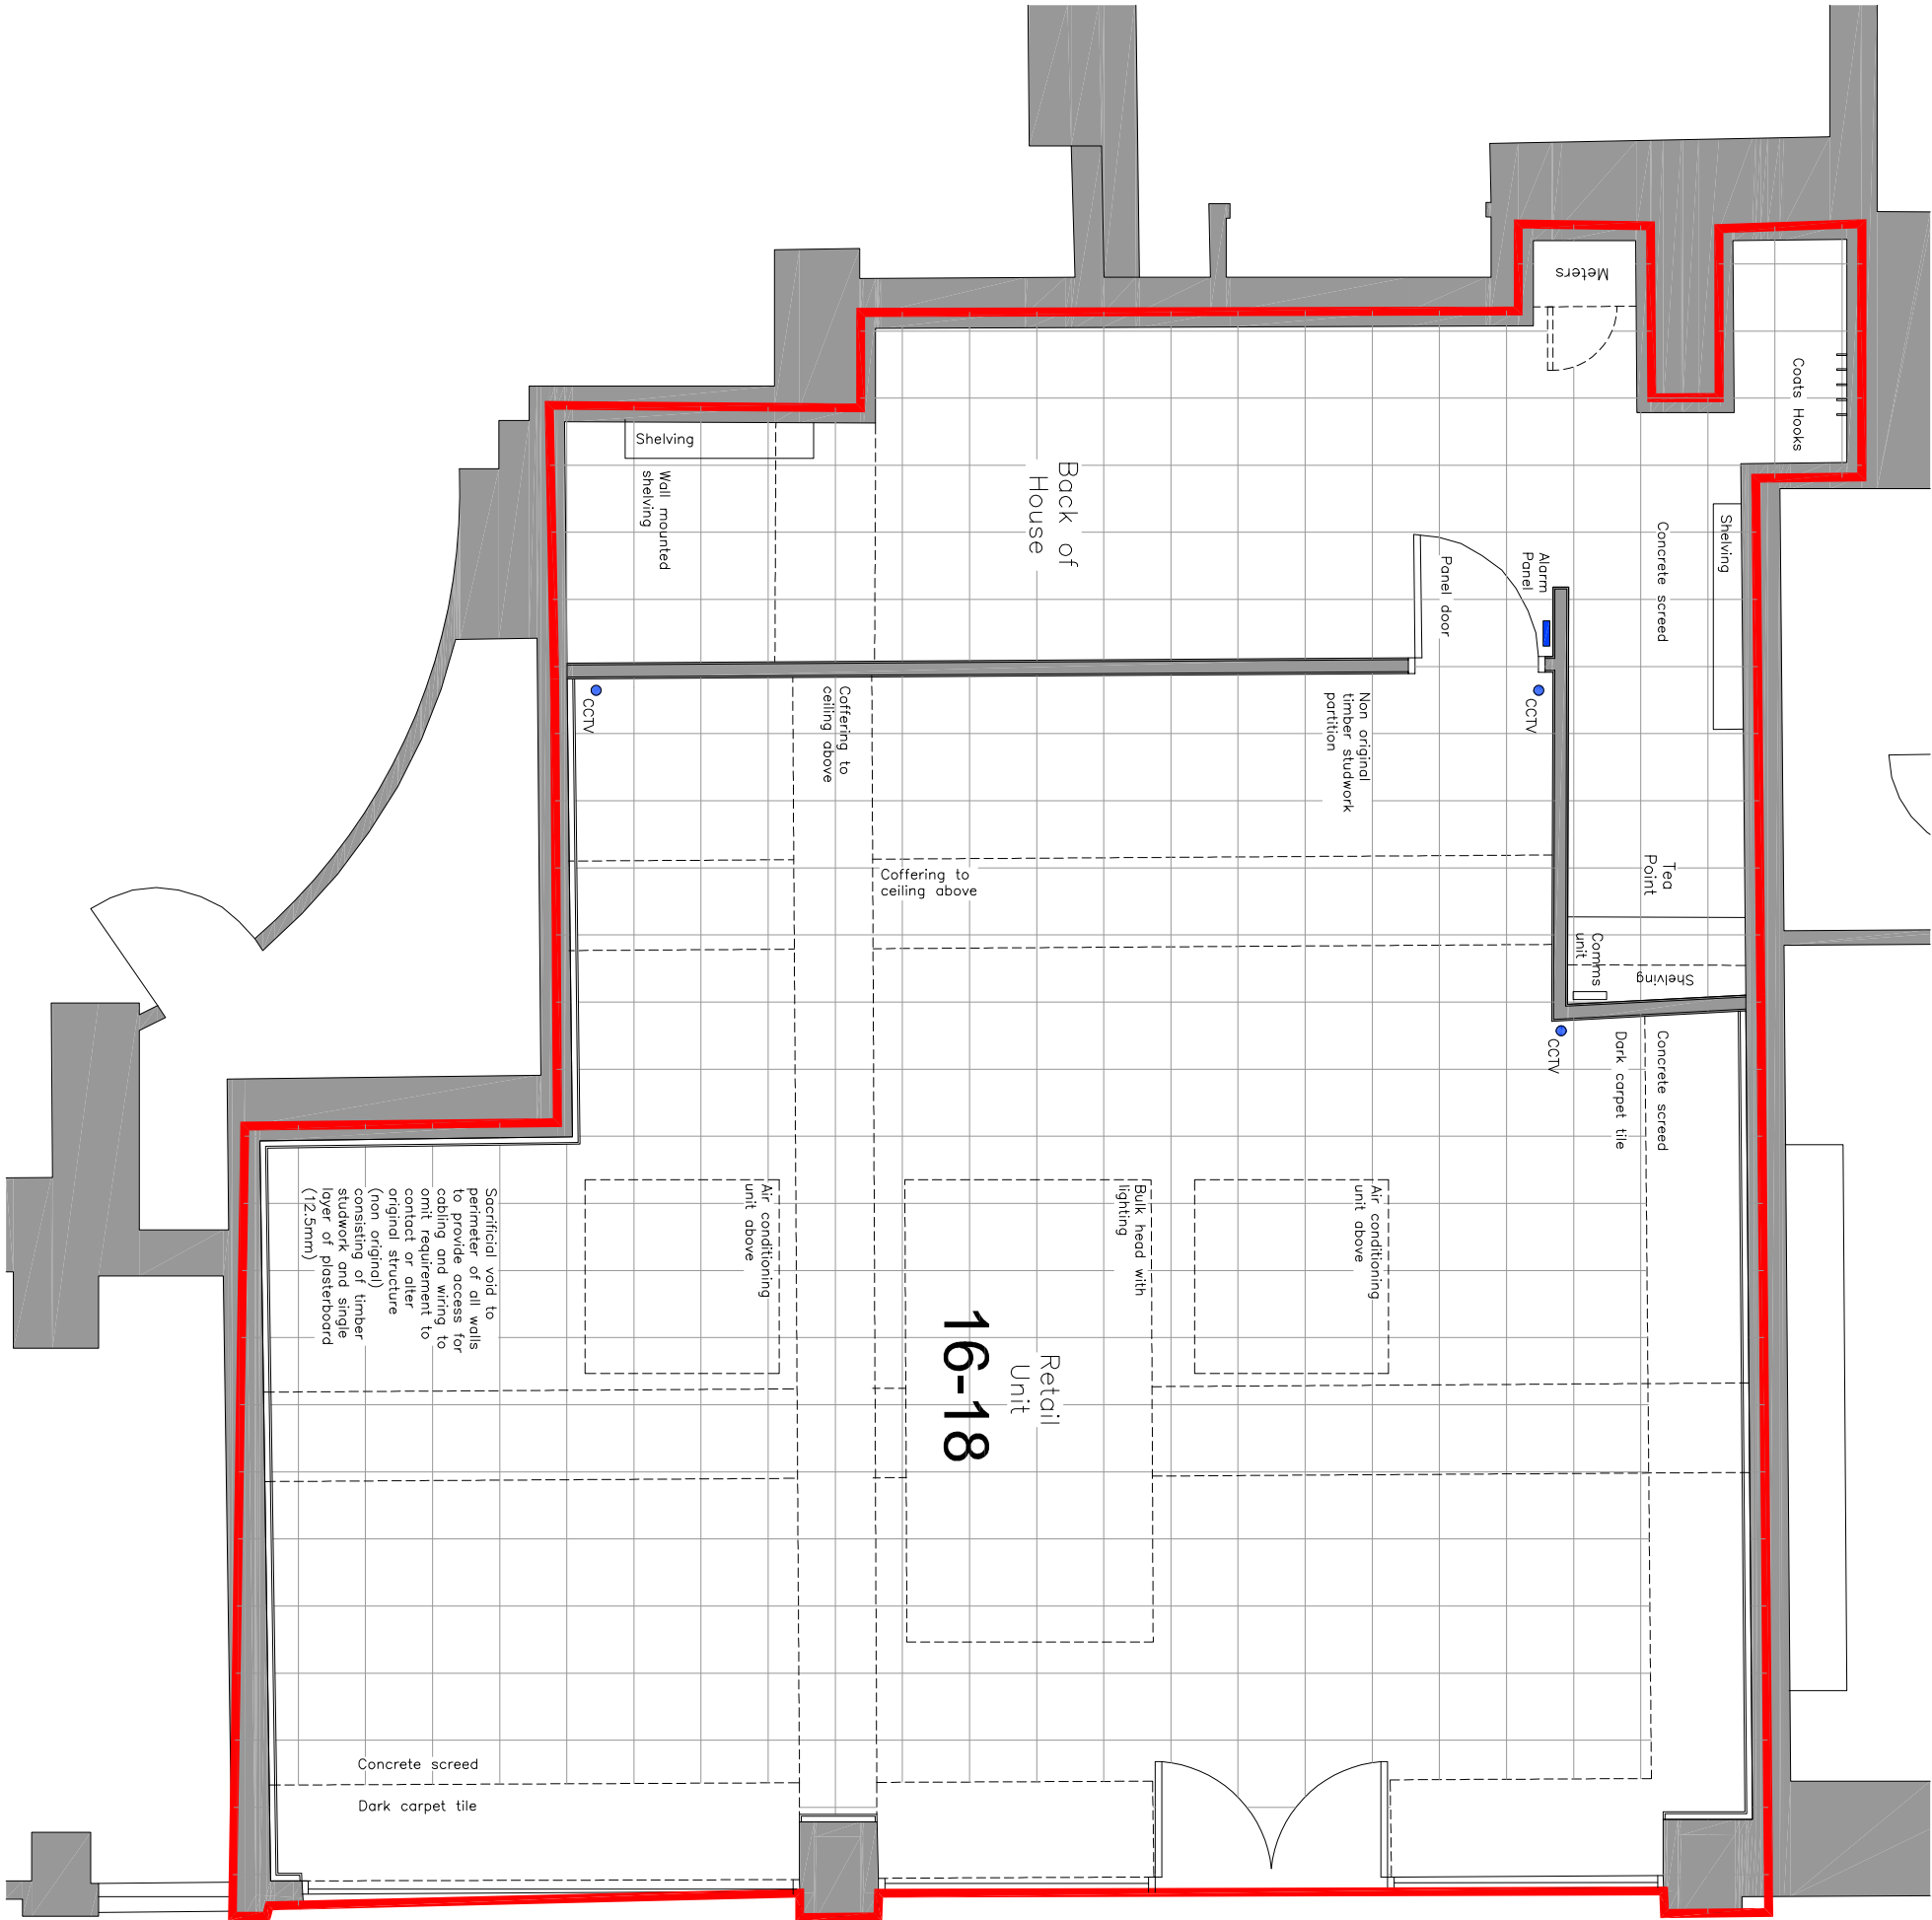

This drawing to be read in accordance with the specification/Bills of Materials and related drawings. No dimensions to be scaled from this drawing. All dimensions to be verified on site and the designer notified of any discrepancies.

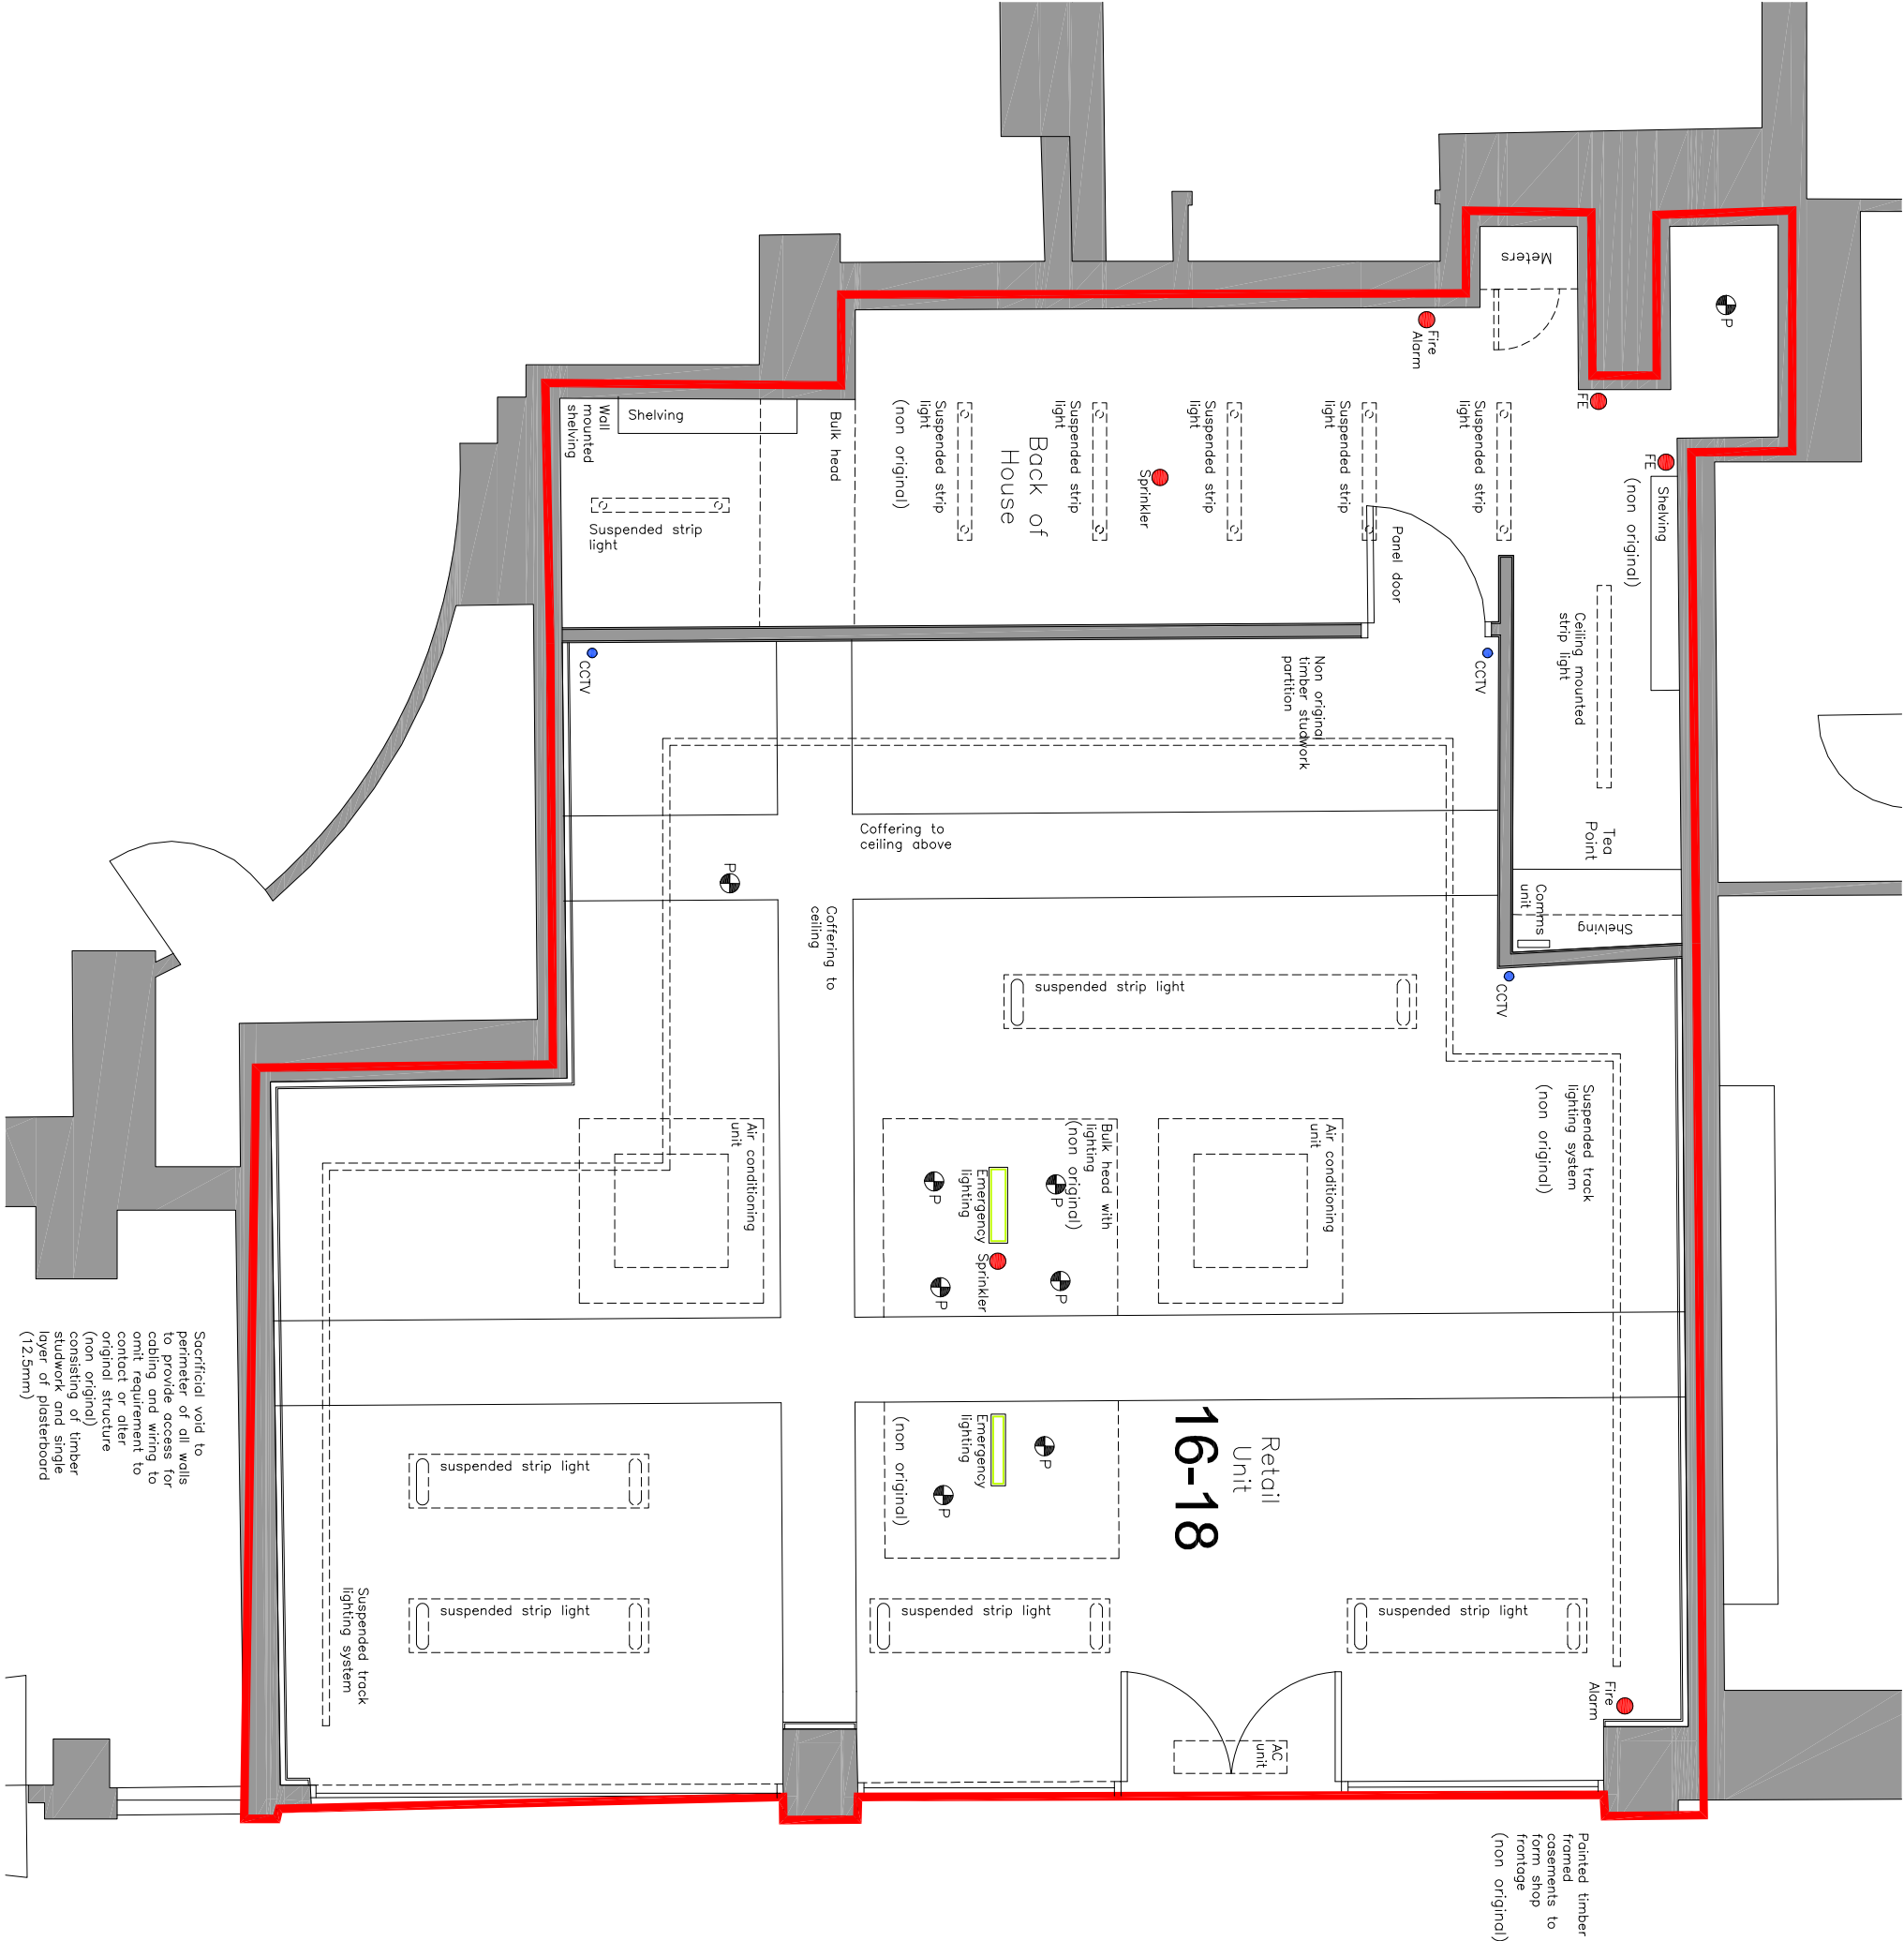

Arcade

FOR PLANNING

Project
16-18 ROYAL EXCHANGE ARCADE
CROSS STREET
MANCHESTER
M2 7EA


Title
REFLECTED CEILING PLAN
AS EXISTING

Scale	Date
1:50 @ A3	NOVEMBER 2020
Drawn	Checked
SB	-
Drawing Number	Revision
6969_PL03	-


SWASHBOX

97 Alderley Road | Wilmslow | Cheshire | SK9 1PT
ARCHITECTURE DESIGN PLANNING
T. 01625 466 557 E. hello@swashboxarchitecture.com
www.swashboxarchitecture.com

This drawing to be read in accordance with the specification/Bills of Materials and related drawings.
No Dimensions to be scaled from this drawing. All stated dimensions to be verified on site and the designer notified of any discrepancies.

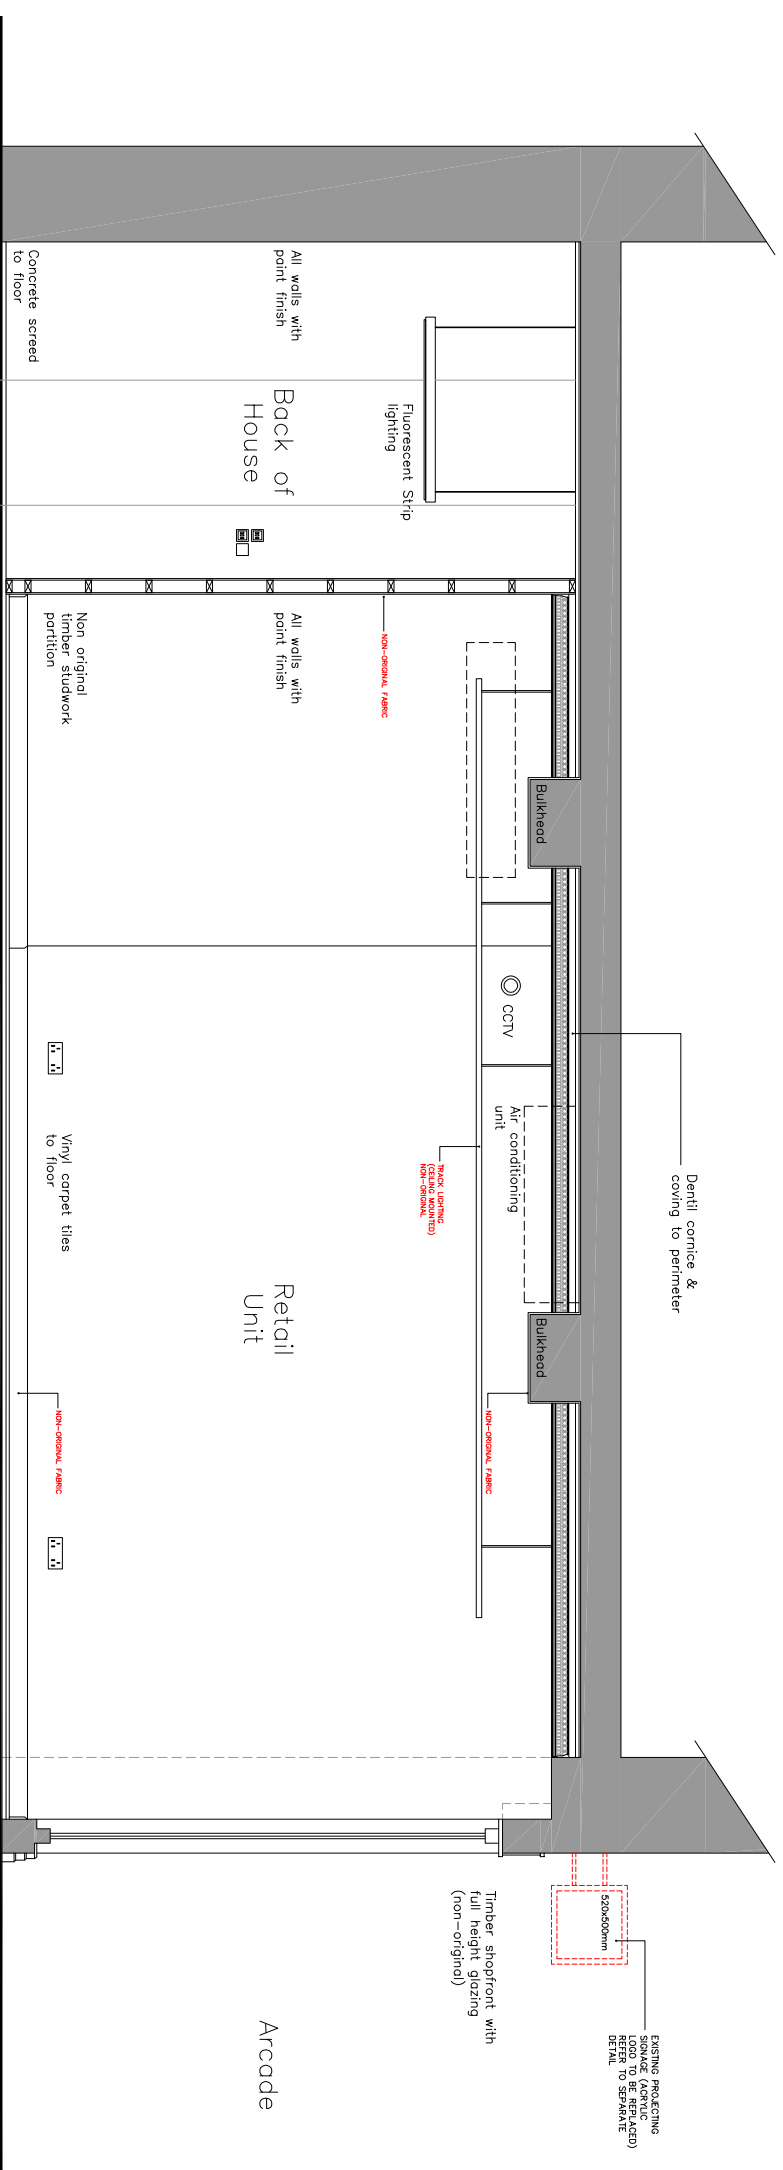

INTERNAL ELEVATION 01

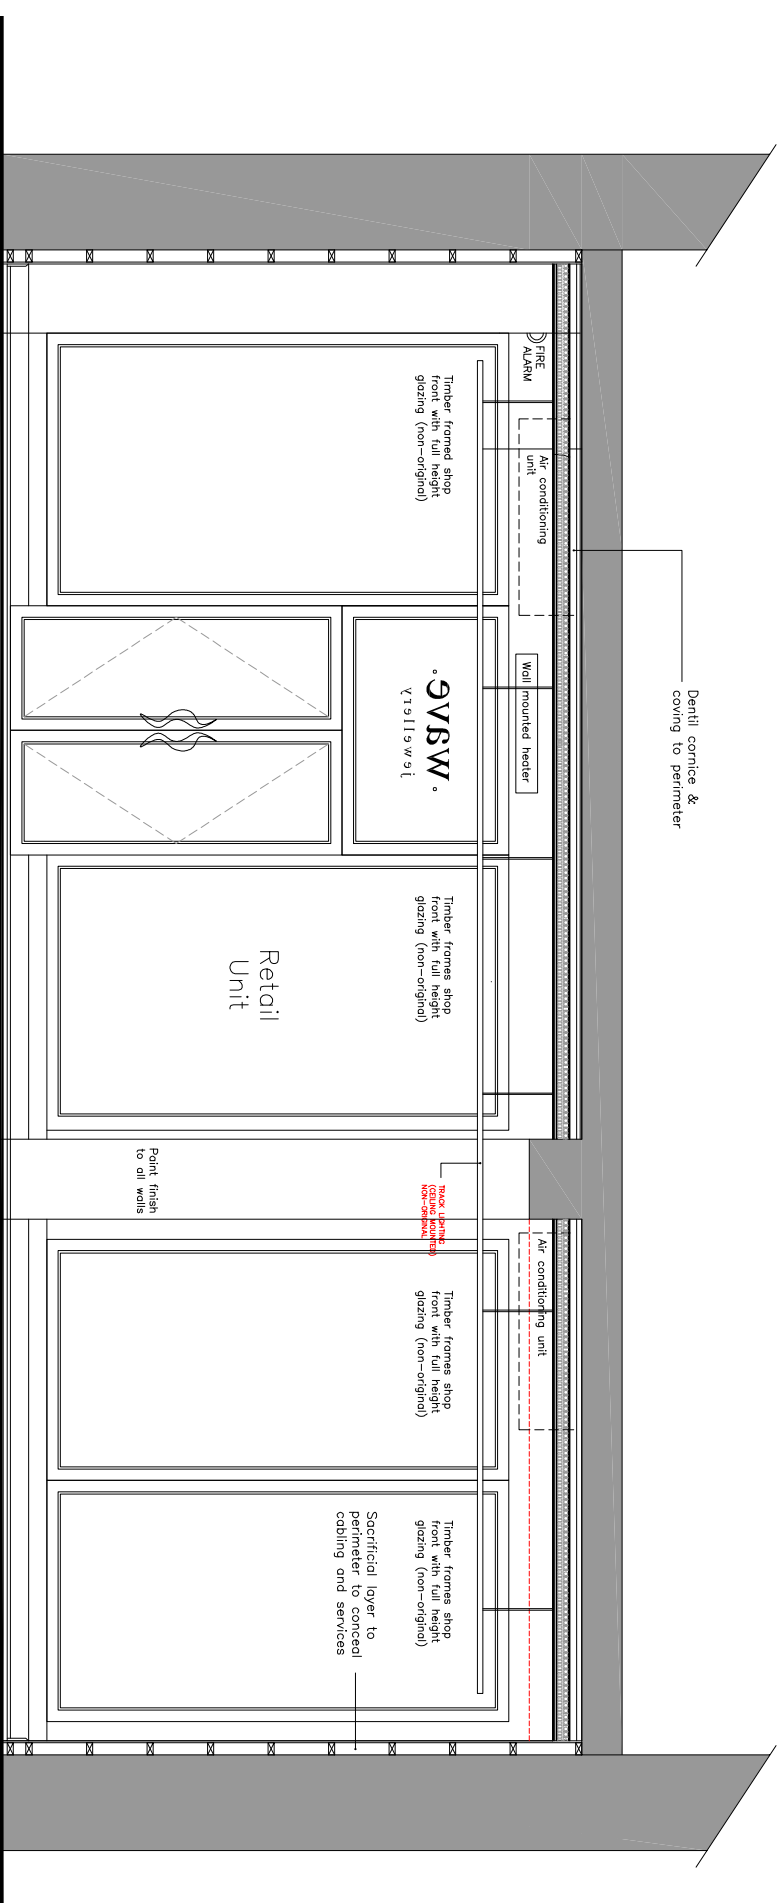

INTERNAL ELEVATION 02

FOR PLANNING


Project
16-18 ROYAL EXCHANGE ARCADE
CROSS STREET
MANCHESTER
M2 7EA

Title	
EXISTING INTERNAL ELEVATIONS	
SHEET 1 OF 2	
Scale	Date
1:100 @ A3	NOVEMBER 2020
Drawn	Checked
SB	-
Drawing Number	Revision
6969_PL04_S1	-


SMASHBOX

97 Alderley Road | Wilmslow | Cheshire | SK9 1PT
ARCHITECTURE DESIGN PLANNING
T. 01625 466 557 E. hello@smashboxarchitecture.com
www.smashboxarchitecture.com

This drawing to be read in accordance with the Specification/Bills of Quantities and related drawings. No dimensions to be scaled from this drawing. All stated dimensions to be verified on site and the designer notified of any discrepancies.

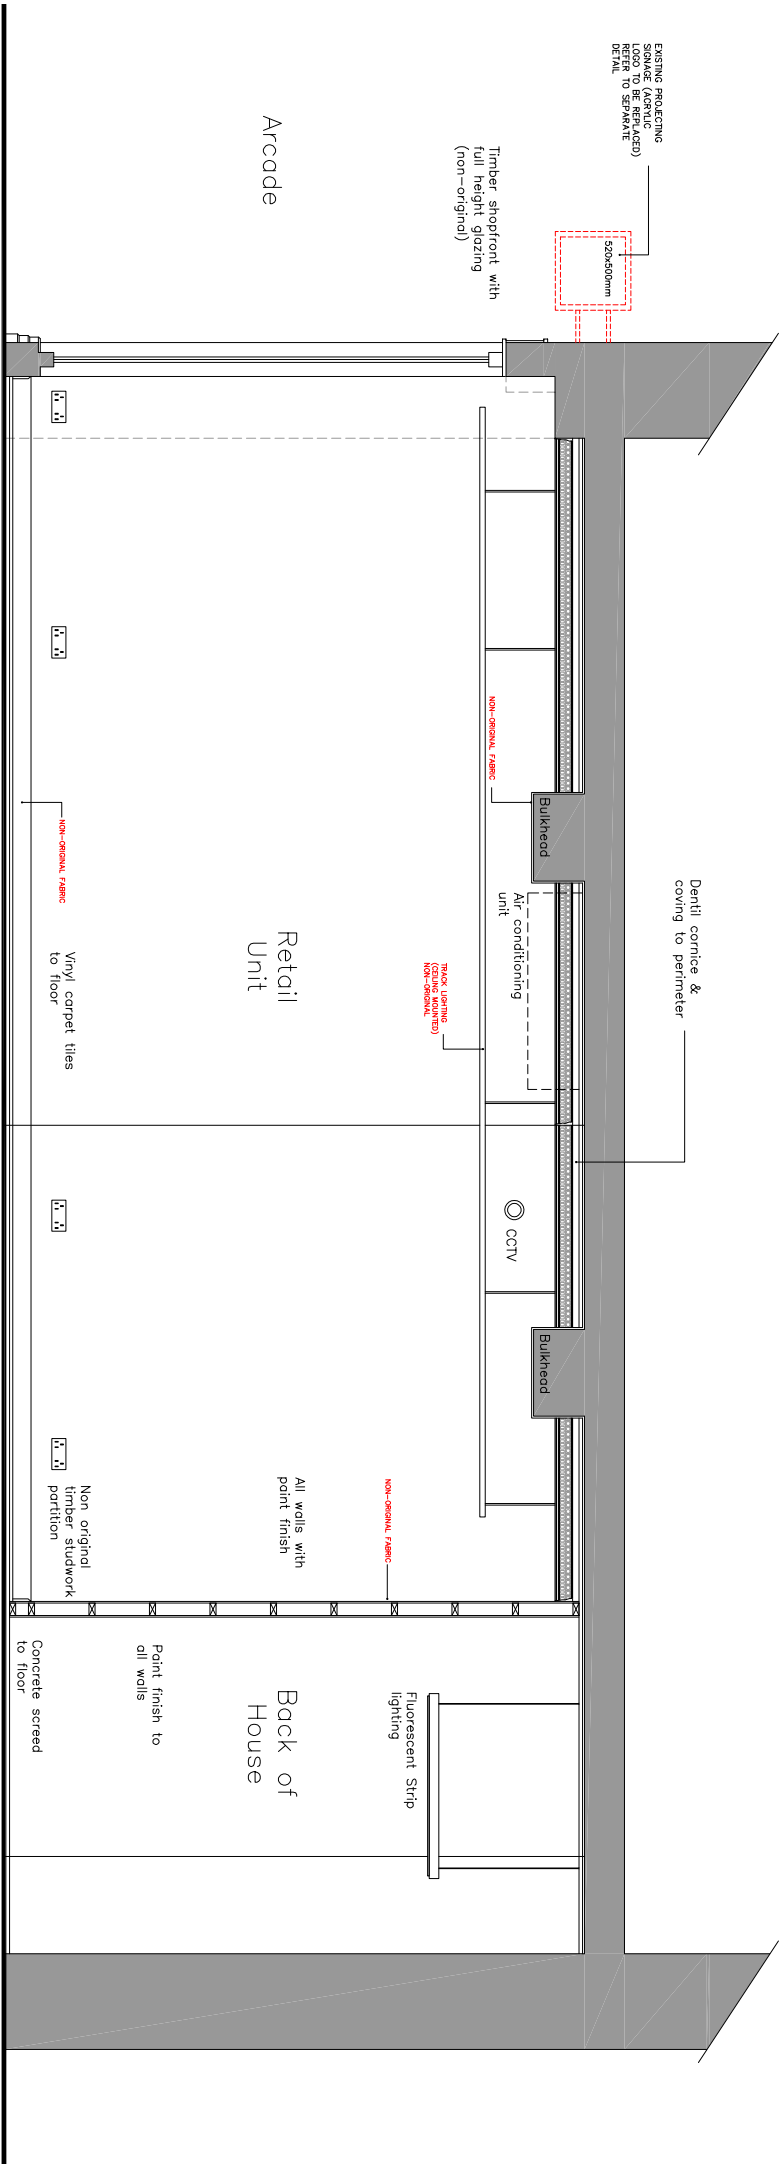

INTERNAL ELEVATION 03

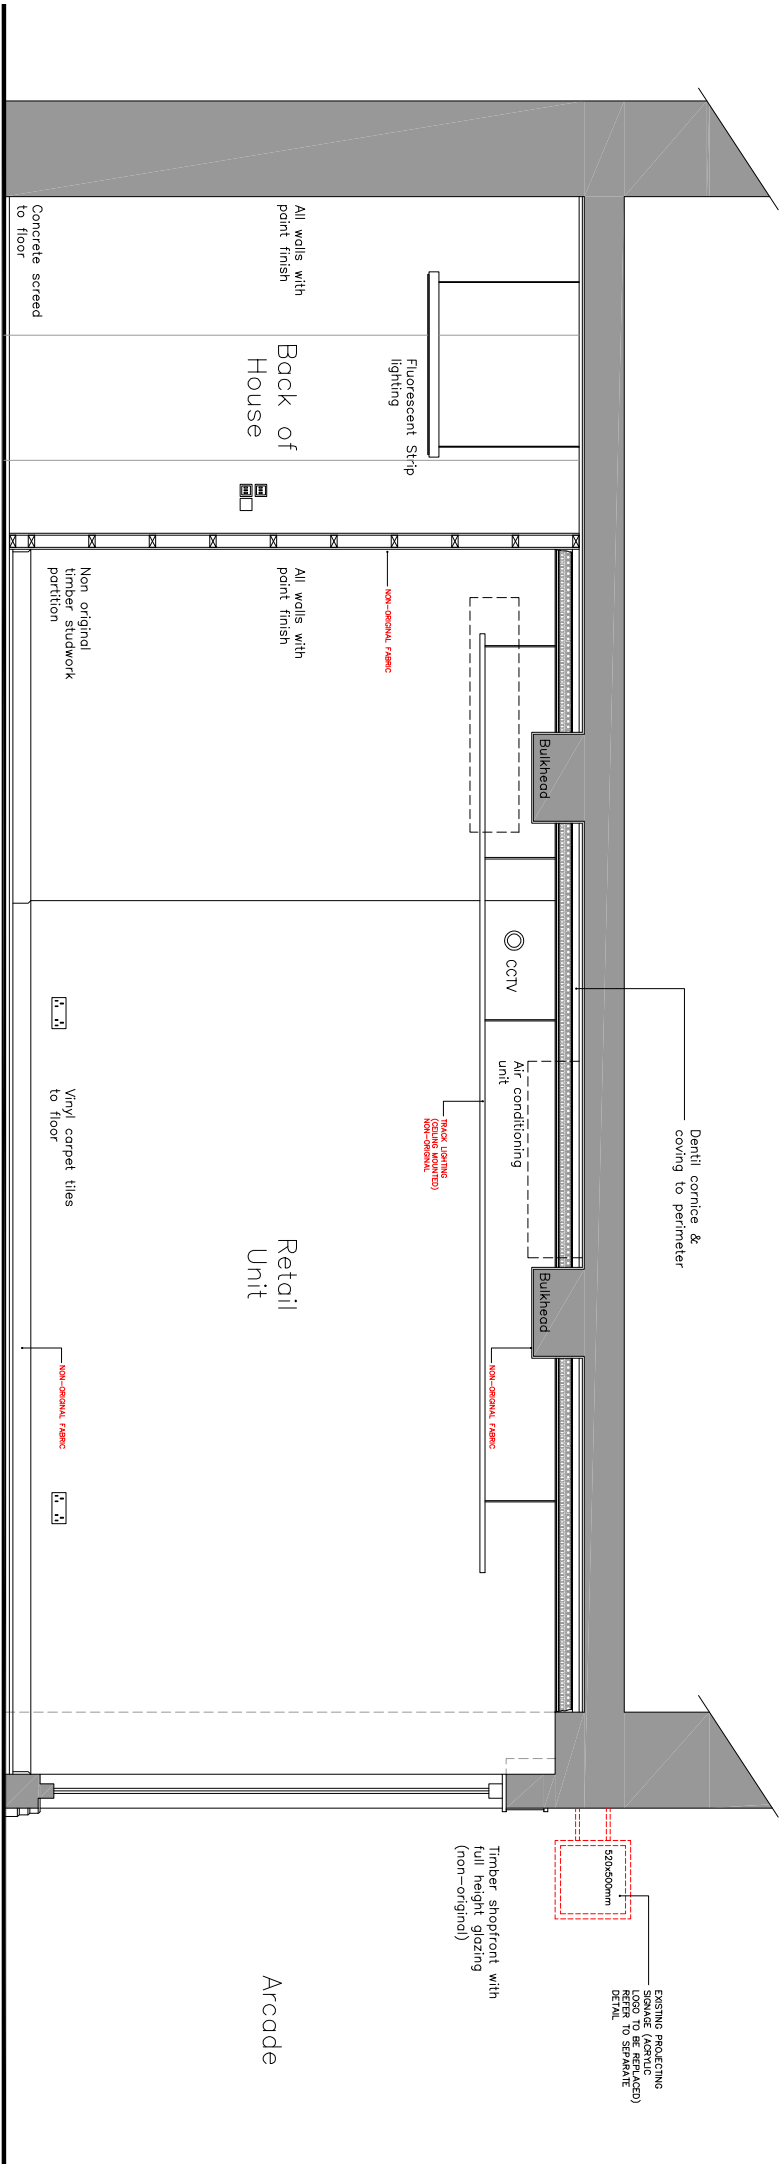

INTERNAL ELEVATION 04

FOR PLANNING

Project
16-18 ROYAL EXCHANGE ARCADE
CROSS STREET
MANCHESTER
M2 7EA

Title

EXISTING INTERNAL ELEVATIONS


SHEET 2 OF 2

Scale	Date
1:100 @ A3	NOVEMBER 2020
Drawn	Checked
SB	-
Drawing Number	Revision
6969_PL04_S2	-

SMASHBOX

97 Alderley Road | Wilmslow | Cheshire | SK9 1PT
ARCHITECTURE DESIGN PLANNING
T. 01625 466 557 E. hello@smashboxarchitecture.com
www.smashboxarchitecture.com

This drawing to be read in accordance with the specification/Bills of Quantities and related drawings. No dimensions to be scaled from this drawing. All noted dimensions to be verified site and the designer notified of any discrepancies.

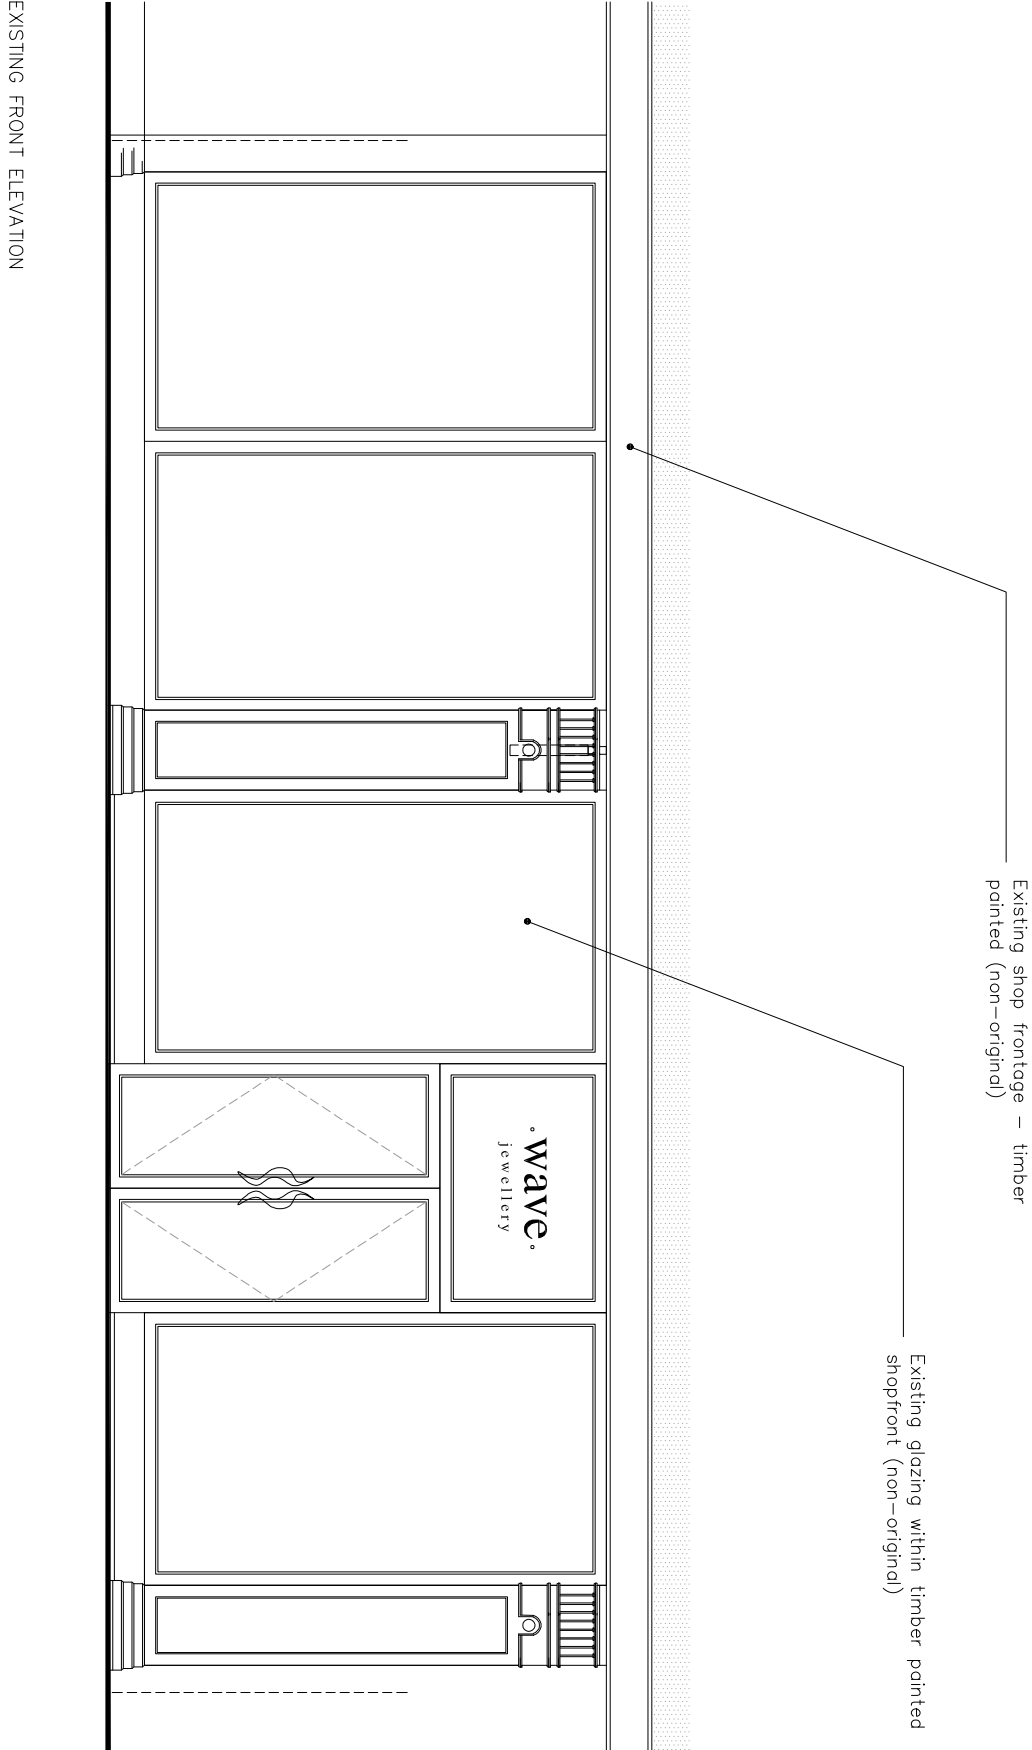

FOR PLANNING

Project
16-18 ROYAL EXCHANGE ARCADE
CROSS STREET
MANCHESTER
M2 7EA


Title
EXISTING EXTERNAL ELEVATION
(SHOP FRONTAGE)

Scale	Date
1:50 @ A3	NOVEMBER 2020
Drawn	Checked
SB	-
Drawing Number	Revision
6969_PL05	-

SWASHBOX

97 Alderley Road | Wilmslow | Cheshire | SK9 1PT
ARCHITECTURE DESIGN PLANNING
T. 01625 466 557 E. hello@smashboxarchitecture.com
www.smashboxarchitecture.com

This drawing to be read in accordance with the specification/Bills of Materials and related drawings.
No Dimensions to be scaled from this drawing. All stated dimensions to be verified on site and the designer notified of any discrepancies.

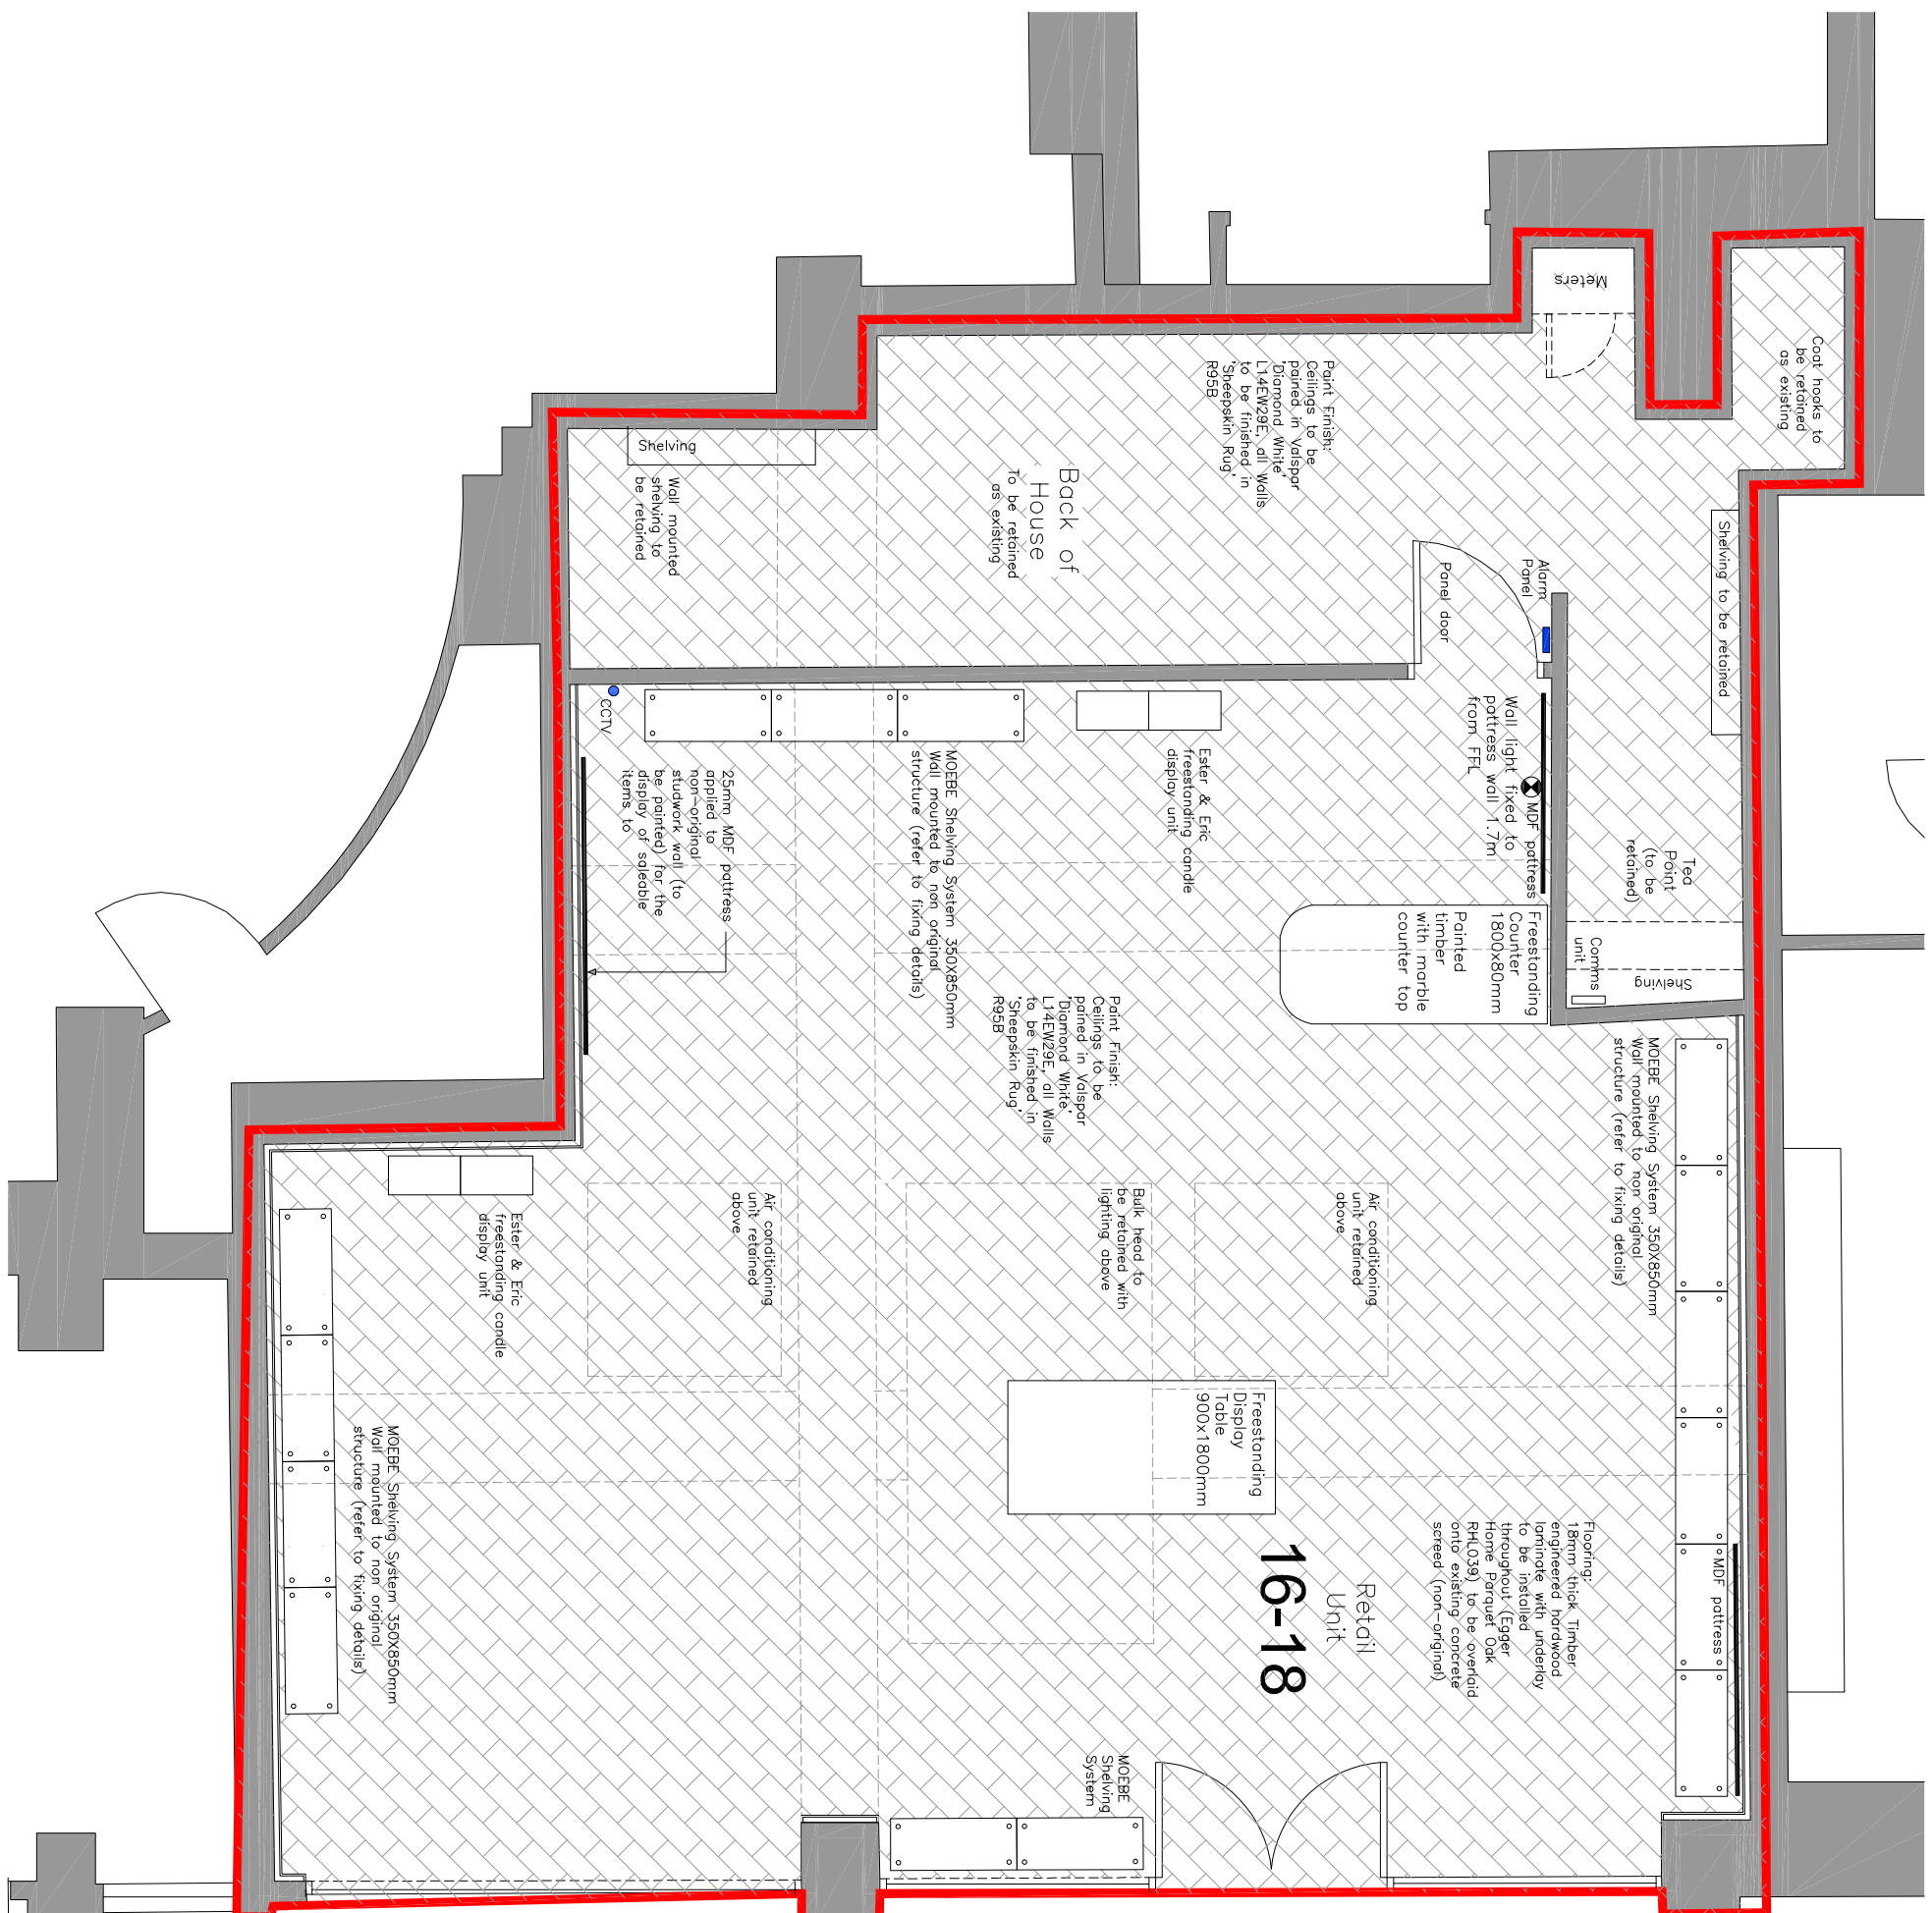

Painted timber framed casements to form shop frontage to be retained as existing


Entrance doorset to be retained as existing.

'Wave' handles to be replaced with metal barrel pull handles in anodised bronze finish.

1200x35mm long to be fixed with existing connections

Threshold strip to be replaced to match existing (non original)

Royal Exchange Arcade

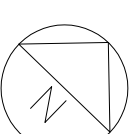

FOR PLANNING

Project
16-18 ROYAL EXCHANGE ARCADE
CROSS STREET
MANCHESTER
M2 7EA


Title

PROPOSED GROUND FLOOR PLAN

Scale	Date
1:50 @ A3	NOVEMBER 2020
Drawn	Checked
SB	-
Drawing Number	Revision
6969_PL06	-

97 Alderley Road | Wilmslow | Cheshire | SK9 1PT
ARCHITECTURE DESIGN PLANNING
T. 01625 466 557 E. hello@smashboxarchitecture.com
www.smashboxarchitecture.com

This drawing to be read in accordance with the specification/Bills of Materials and related drawings. No dimensions to be scaled from this drawing. All steel dimensions to be verified on site and the designer notified of any discrepancies.

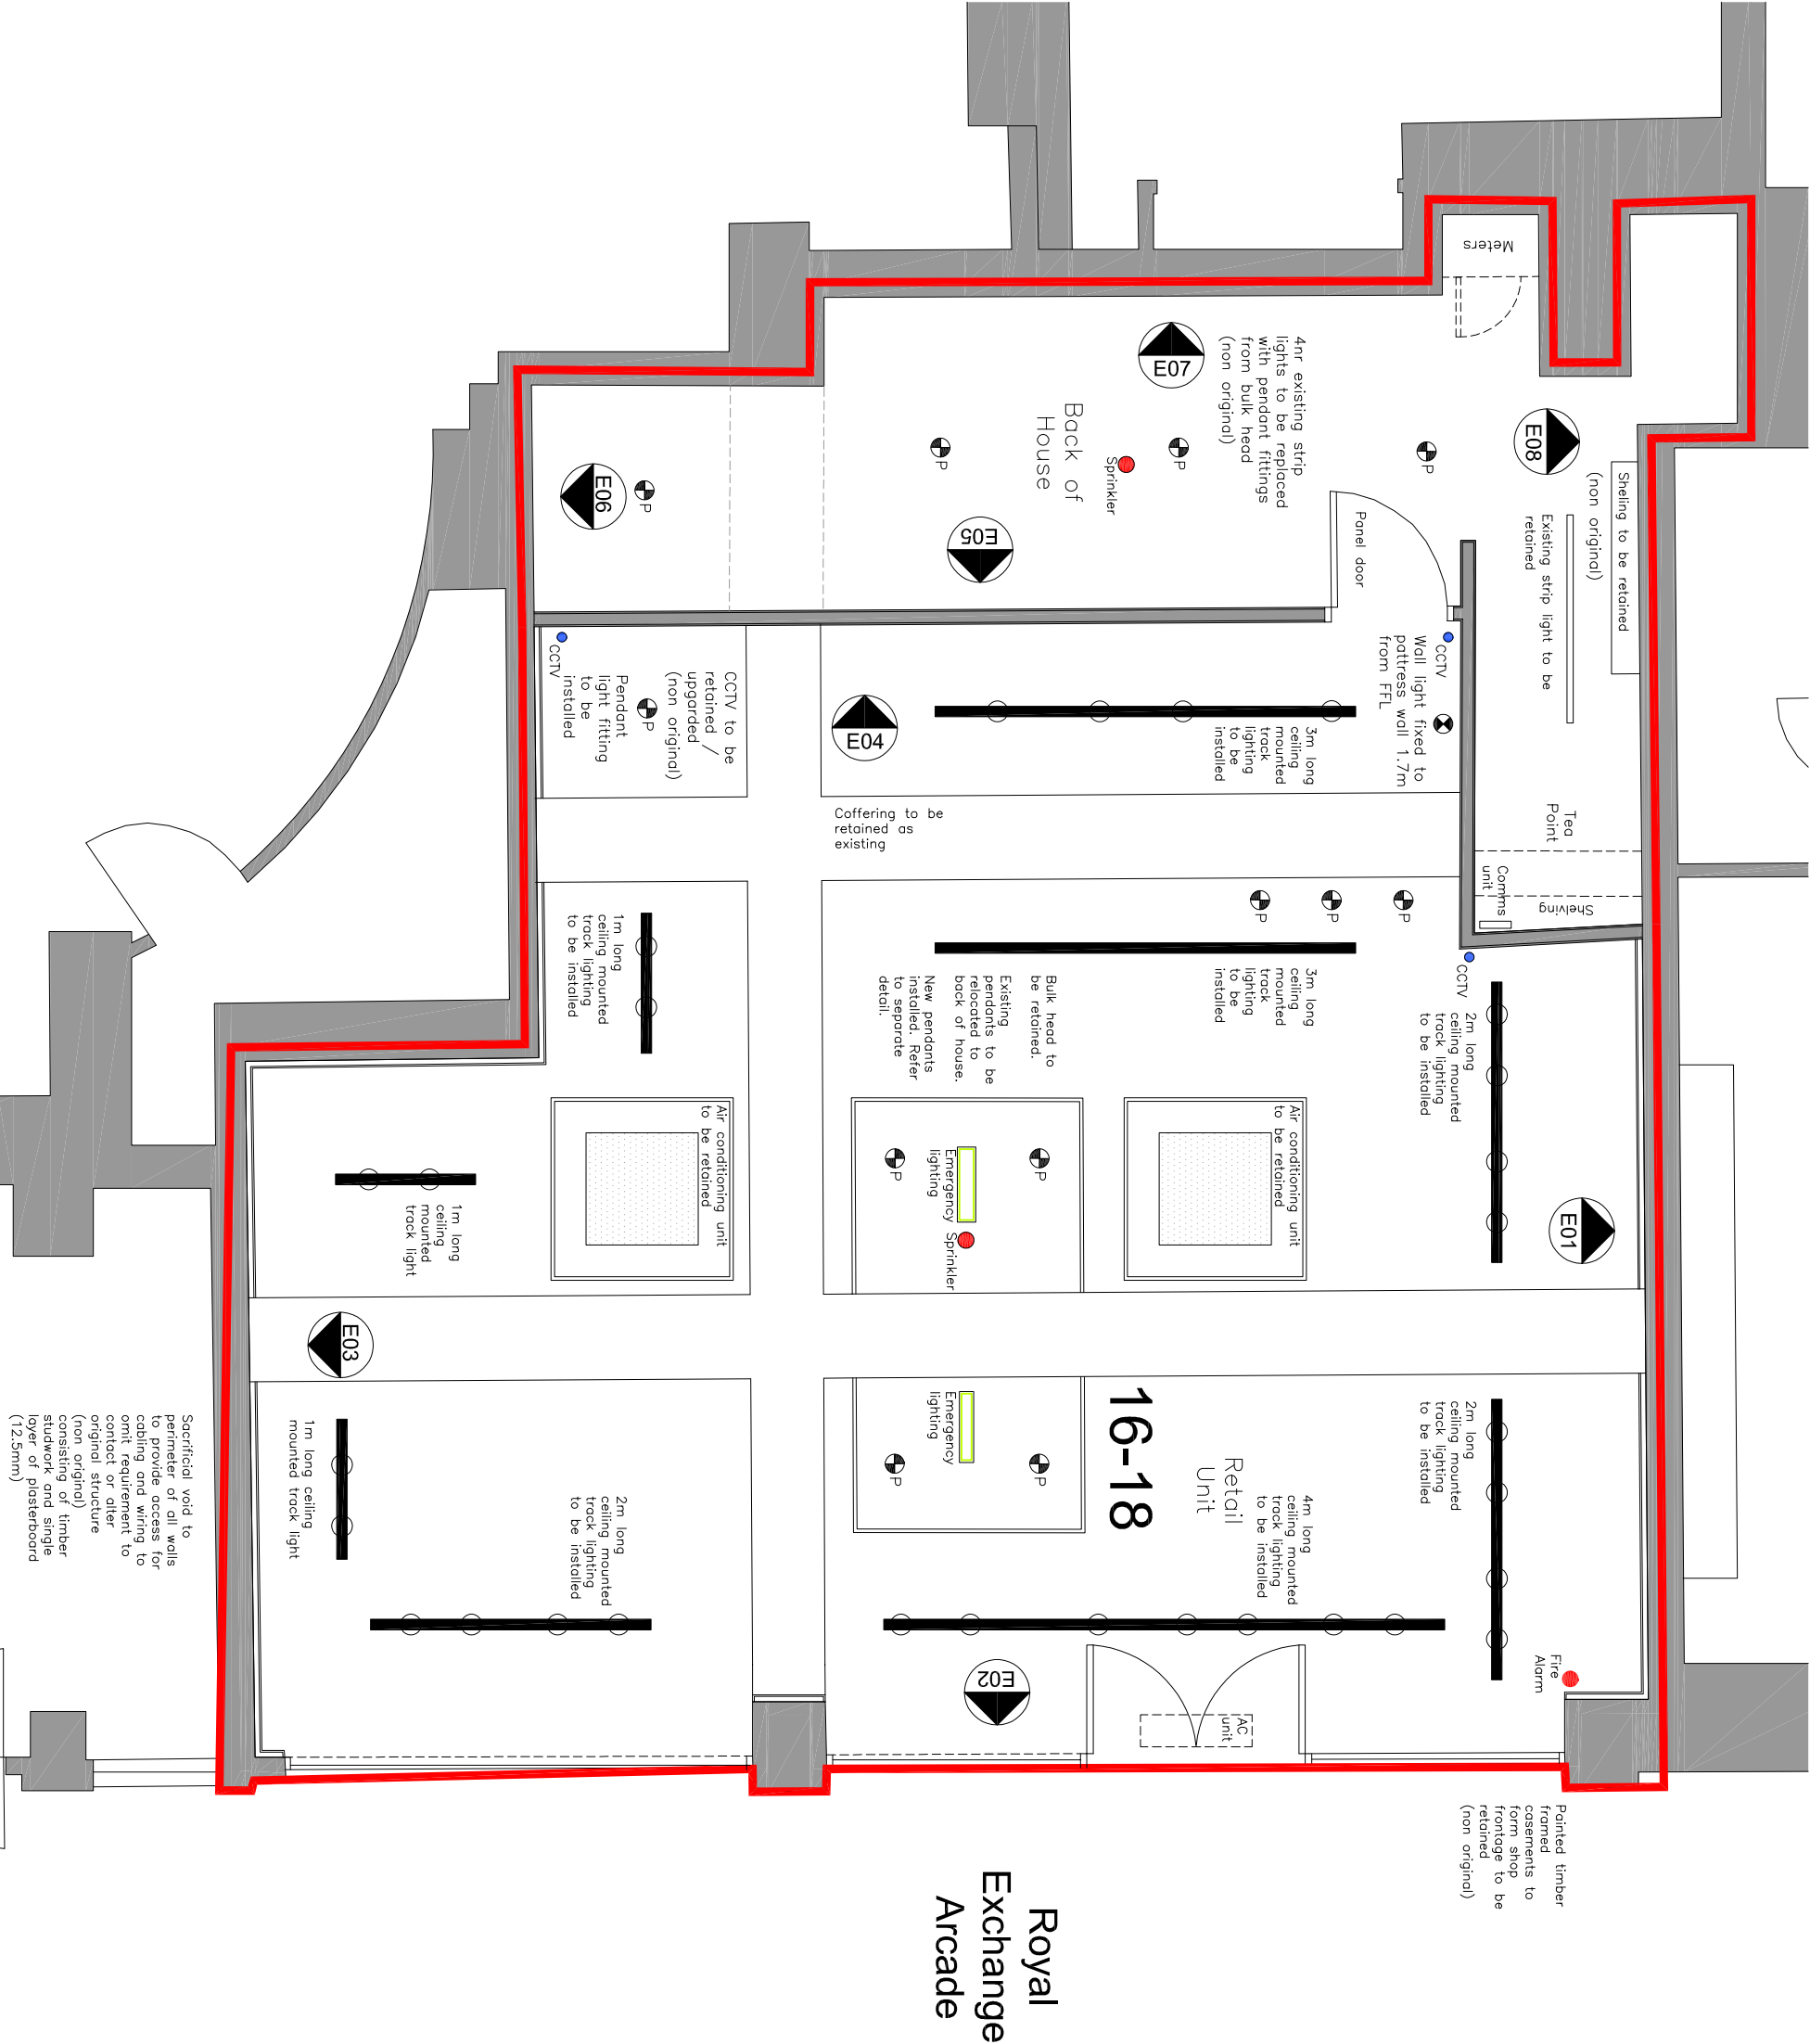

Royal Exchange Arcade

FOR PLANNING

Project
16-18 ROYAL EXCHANGE ARCADE
CROSS STREET
MANCHESTER
M2 7EA


Title
PROPOSED REFLECTED CEILING
PLAN

Scale 1:50 @ A3	Date NOVEMBER 2020
Drawn SB	Checked
Drawing Number 6969_PL07	Revision


SWASHBOX

97 Alderley Road | Wilmslow | Cheshire | SK9 1PT
ARCHITECTURE DESIGN PLANNING
T. 01625 466 557 E. hello@smashboxarchitecture.com
www.smashboxarchitecture.com

This drawing to be read in accordance with the specification/Bills of Materials and related drawings.
No Dimensions to be scaled from this drawing. All stated dimensions to be verified on site and the designer notified of any discrepancies.

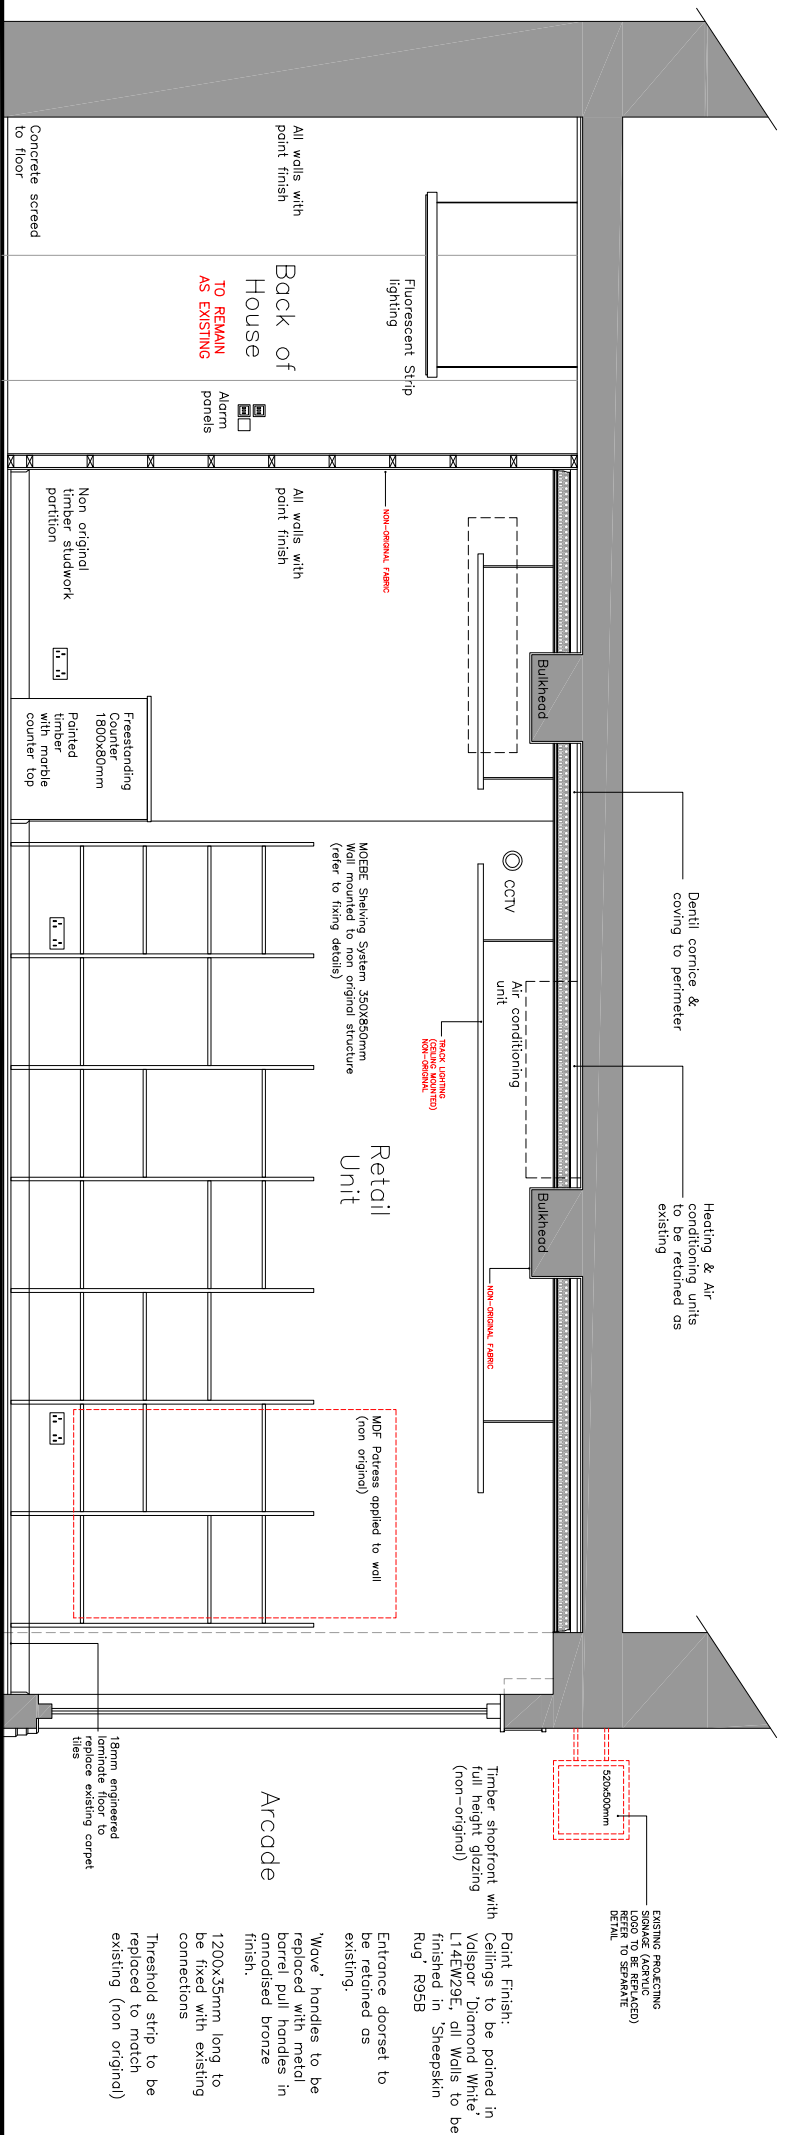

INTERNAL ELEVATION 01

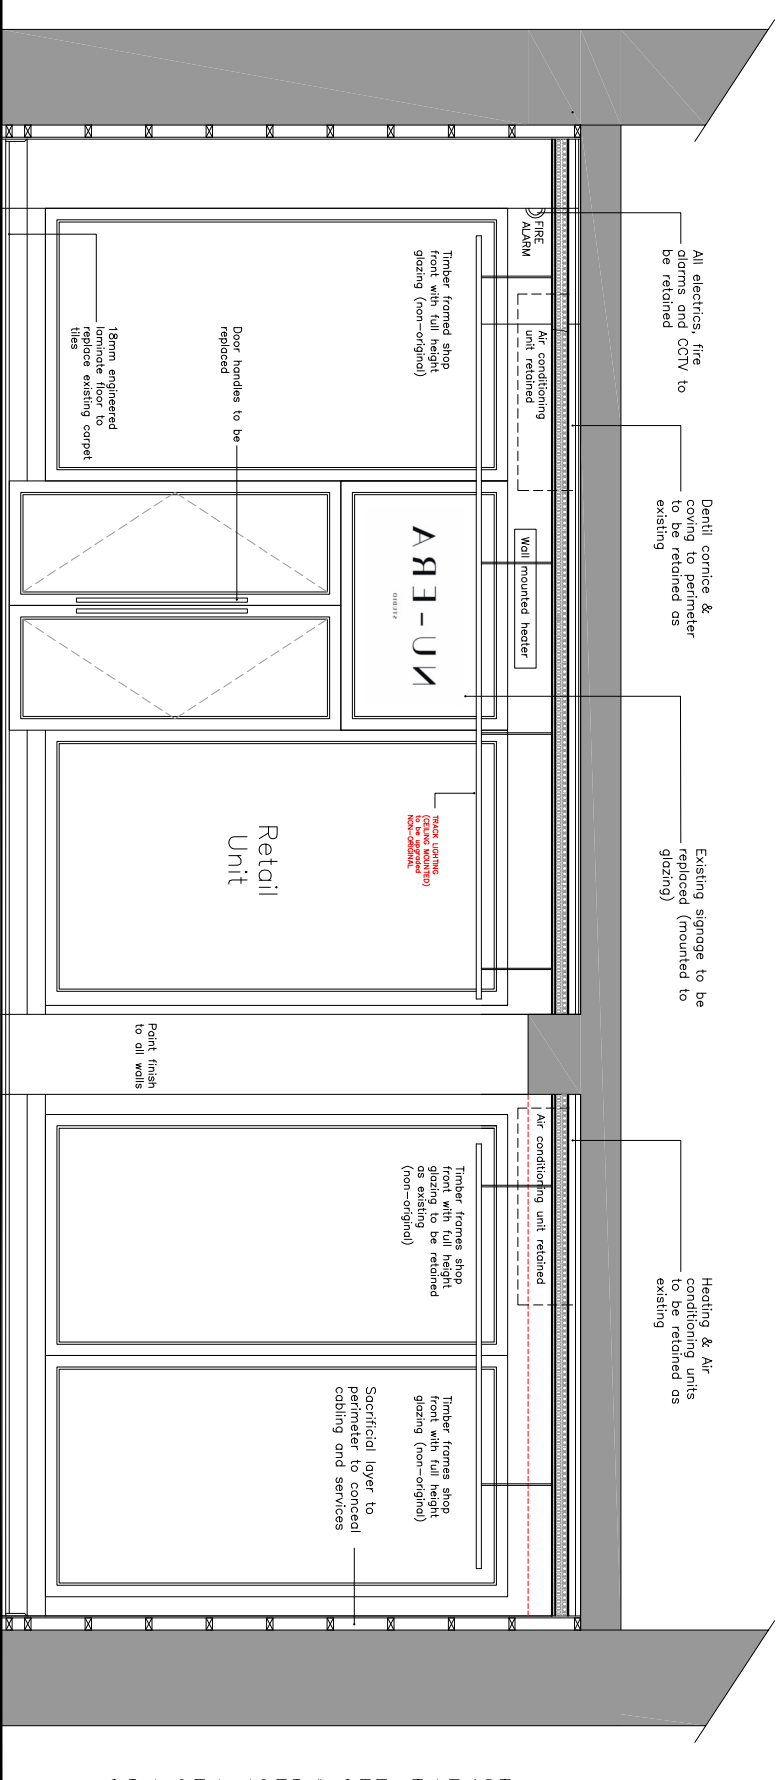

INTERNAL ELEVATION 02

FOR PLANNING


Project
16-18 ROYAL EXCHANGE ARCADE
CROSS STREET
MANCHESTER
M2 7EA

Title	
PROPOSED INTERNAL ELEVATIONS	
SHEET 1 OF 2	
Scale	Date
1:50 @ A3	NOVEMBER 2020
Drawn	Checked
SB	-
Drawing Number	Revision
6969_PLO8_S1	-


A vertical sequence of 12 geometric shapes formed by dots, representing the digits 0 through 9 and a final 'X' shape. The shapes are arranged vertically and are composed of small grey dots connected by thin lines.

97 Alderley Road | Wilmslow | Cheshire | SK9 1PT
ARCHITECTURE DESIGN PLANNING
T. 01625 466 557 E. hello@smashboxarchitecture.com
www.smashboxarchitecture.com

This drawing to be read in accordance with the specification/Bills of Materials and related drawings.
No Dimensions to be scaled from this drawing. All stated dimensions to be verified on site and the designer notified of any discrepancies.

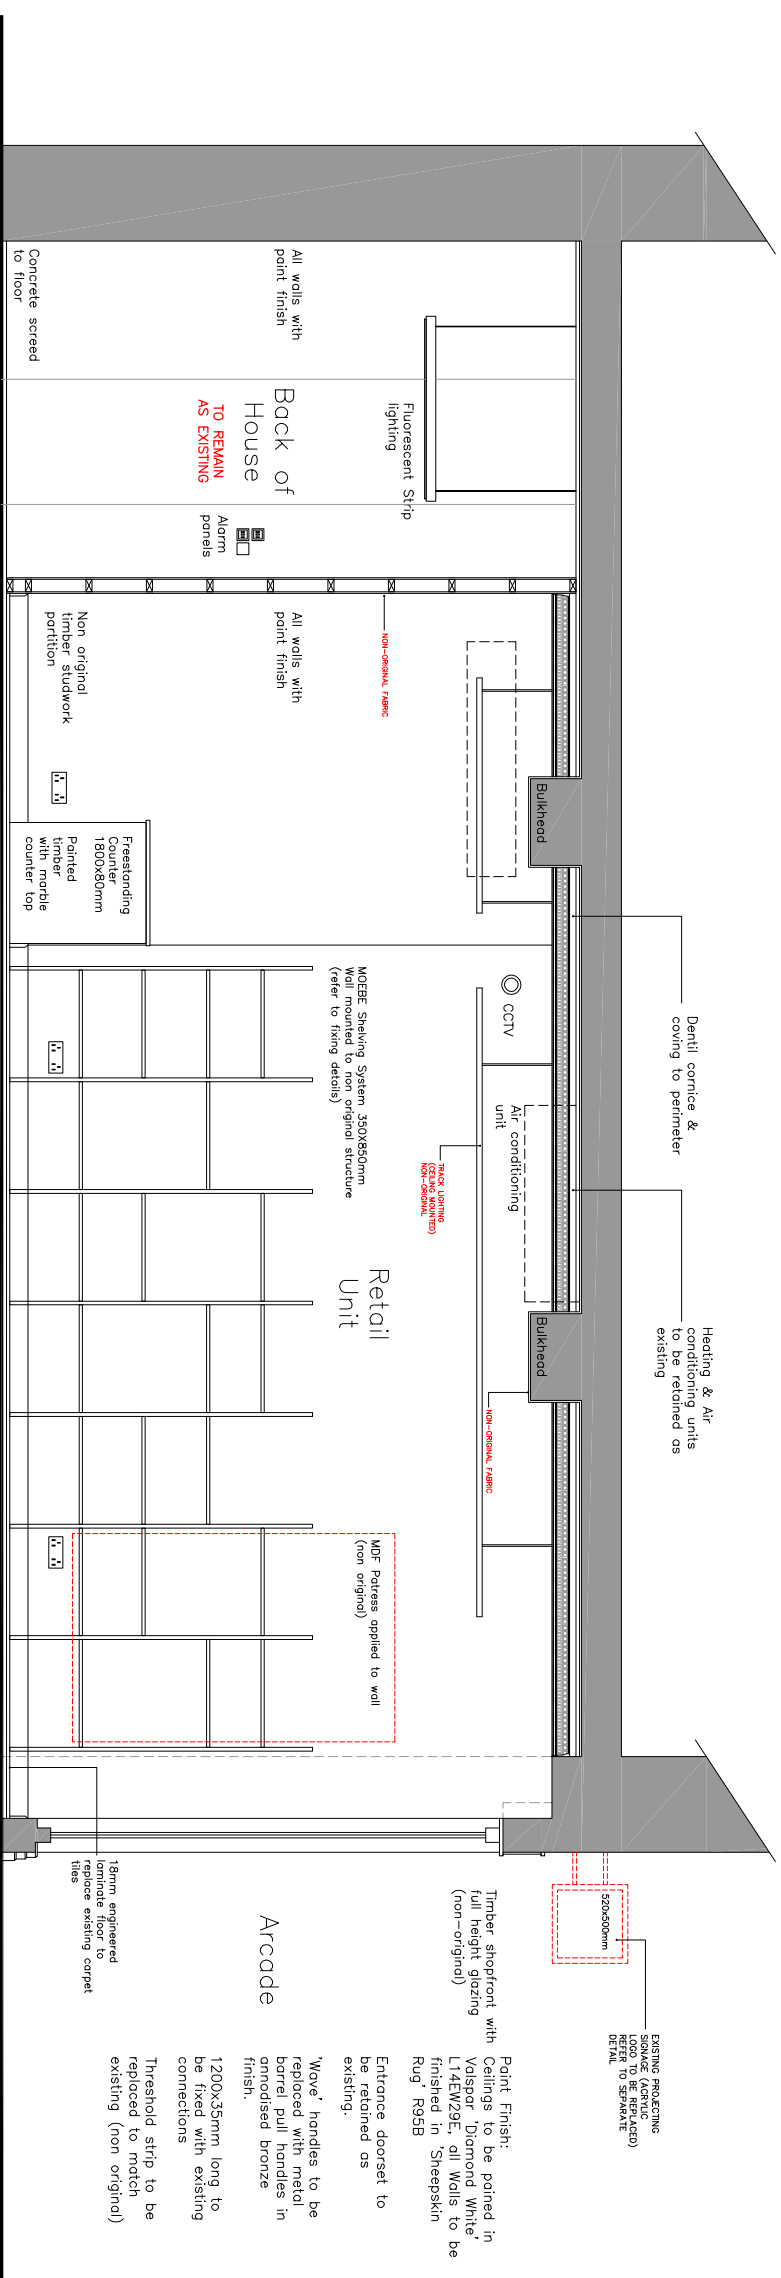

INTERNAL ELEVATION 03

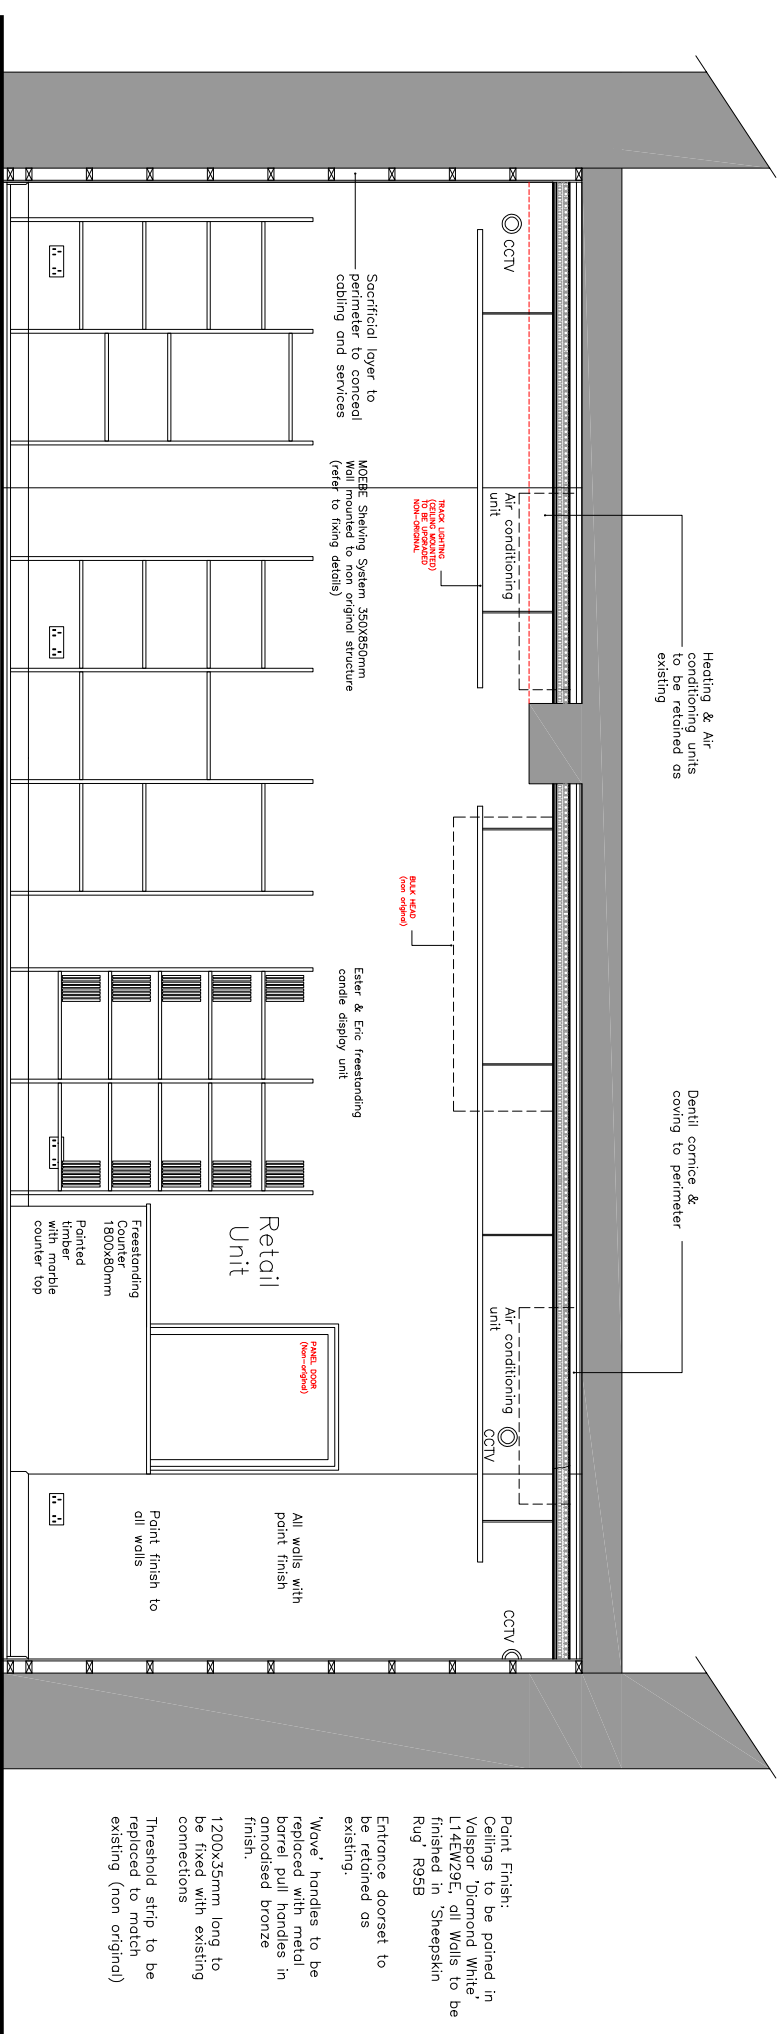

INTERNAL ELEVATION 02

FOR PLANNING

Project
16-18 ROYAL EXCHANGE ARCADE
CROSS STREET
MANCHESTER
M2 7EA

Title	
PROPOSED INTERNAL ELEVATIONS	
SHEET 2 OF 2	
Scale	Date
1:50 @ A3	NOVEMBER 2020
Drawn	Checked
SB	-
Drawing Number	Revision
6969_PLO8_S2	-

97 Alderley Road | Wilmslow | Cheshire | SK9 1PT
ARCHITECTURE DESIGN PLANNING
T. 01625 466 557 E. hello@smashboxarchitecture.com
www.smashboxarchitecture.com


This drawing to be read in accordance with the specification/Bills of Materials and related drawings. All dimensions to be scaled from this drawing. All dimensions to be verified on site and the designer notified of any discrepancies.

SUMMARY OF CHANGES:

- Door handles to be replaced
- Signage to be replaced

Existing shop frontage to be retained as existing (non-original)

Vinyl logo to replace existing signage (approx. 1120 x 350mm) to be applied to glazed top light (non-original) – subject to separate application

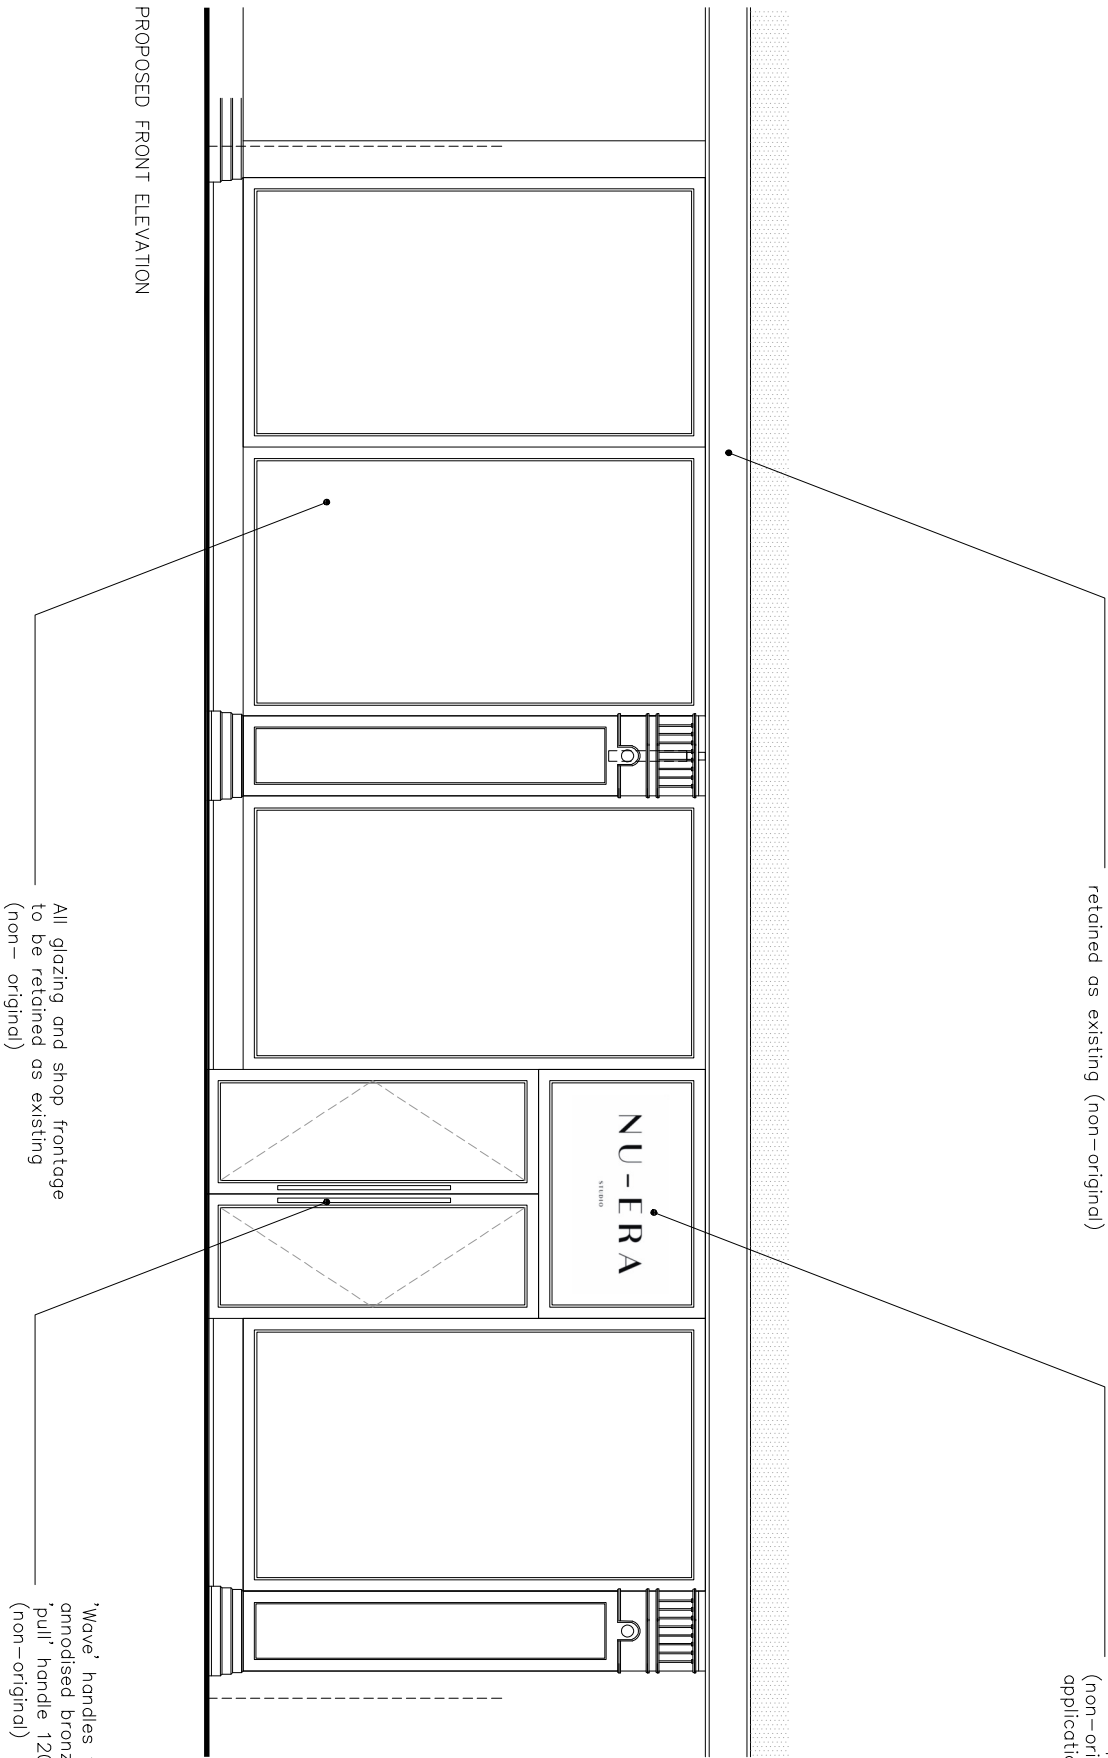

FOR PLANNING

Project
16-18 ROYAL EXCHANGE ARCADE
CROSS STREET
MANCHESTER
M2 7EA

Title

PROPOSED EXTERNAL ELEVATION
(SHOP FRONTAGE)

Scale	Date
1:50 @ A3	NOVEMBER 2020
Drawn	Checked
SB	-
Drawing Number	Revision
6969_PL09	-

SWASHBOX

97 Alderley Road | Wilmslow | Cheshire | SK9 1PT
ARCHITECTURE DESIGN PLANNING
T. 01625 466 557 E. hello@swashboxarchitecture.com
www.swashboxarchitecture.com