

BLUECHIP ARCHITECTS

PROJECT REF
20120

DRAWING REF
010

SCALE
1:50 @ A1

DATE
DEC '20

CLIENT

MR J SMALES
21 ALBION ROAD
FALLOWFIELD
MANCHESTER
M14 6LT


PROJECT
SINGLE STOREY REAR EXTENSION
DORMER LOFT CONVERSION
INTERNAL REMODELLING

EXISTING ELEVATIONS

DRAWING TITLE
PLANNING

ISSUED FOR PLANNING APPROVAL

04.02.21

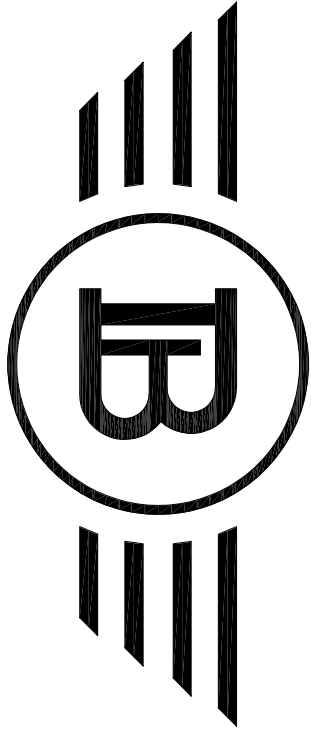

BLUECHIP ARCHITECTS


07999 294 675

DESIGN@BLUECHIP-ARCHITECTURE.CO.UK
WWW.BLUECHIP-ARCHITECTURE.CO.UK


LOWRY MILL | LEE ST. | SWINTON | MANCHESTER | M27 6DB
DO NOT SCALE FROM THE DRAWING. COPYRIGHT PROTECTED & ISSUED
UNDER LICENCE TO THE CLIENT NAMED BELOW. ALL INFORMATION
CONTAINED WITHIN IS NON-TRANSFERABLE WITHOUT APPROVAL FROM
BLUECHIP ARCHITECTS



EAST ELEVATION

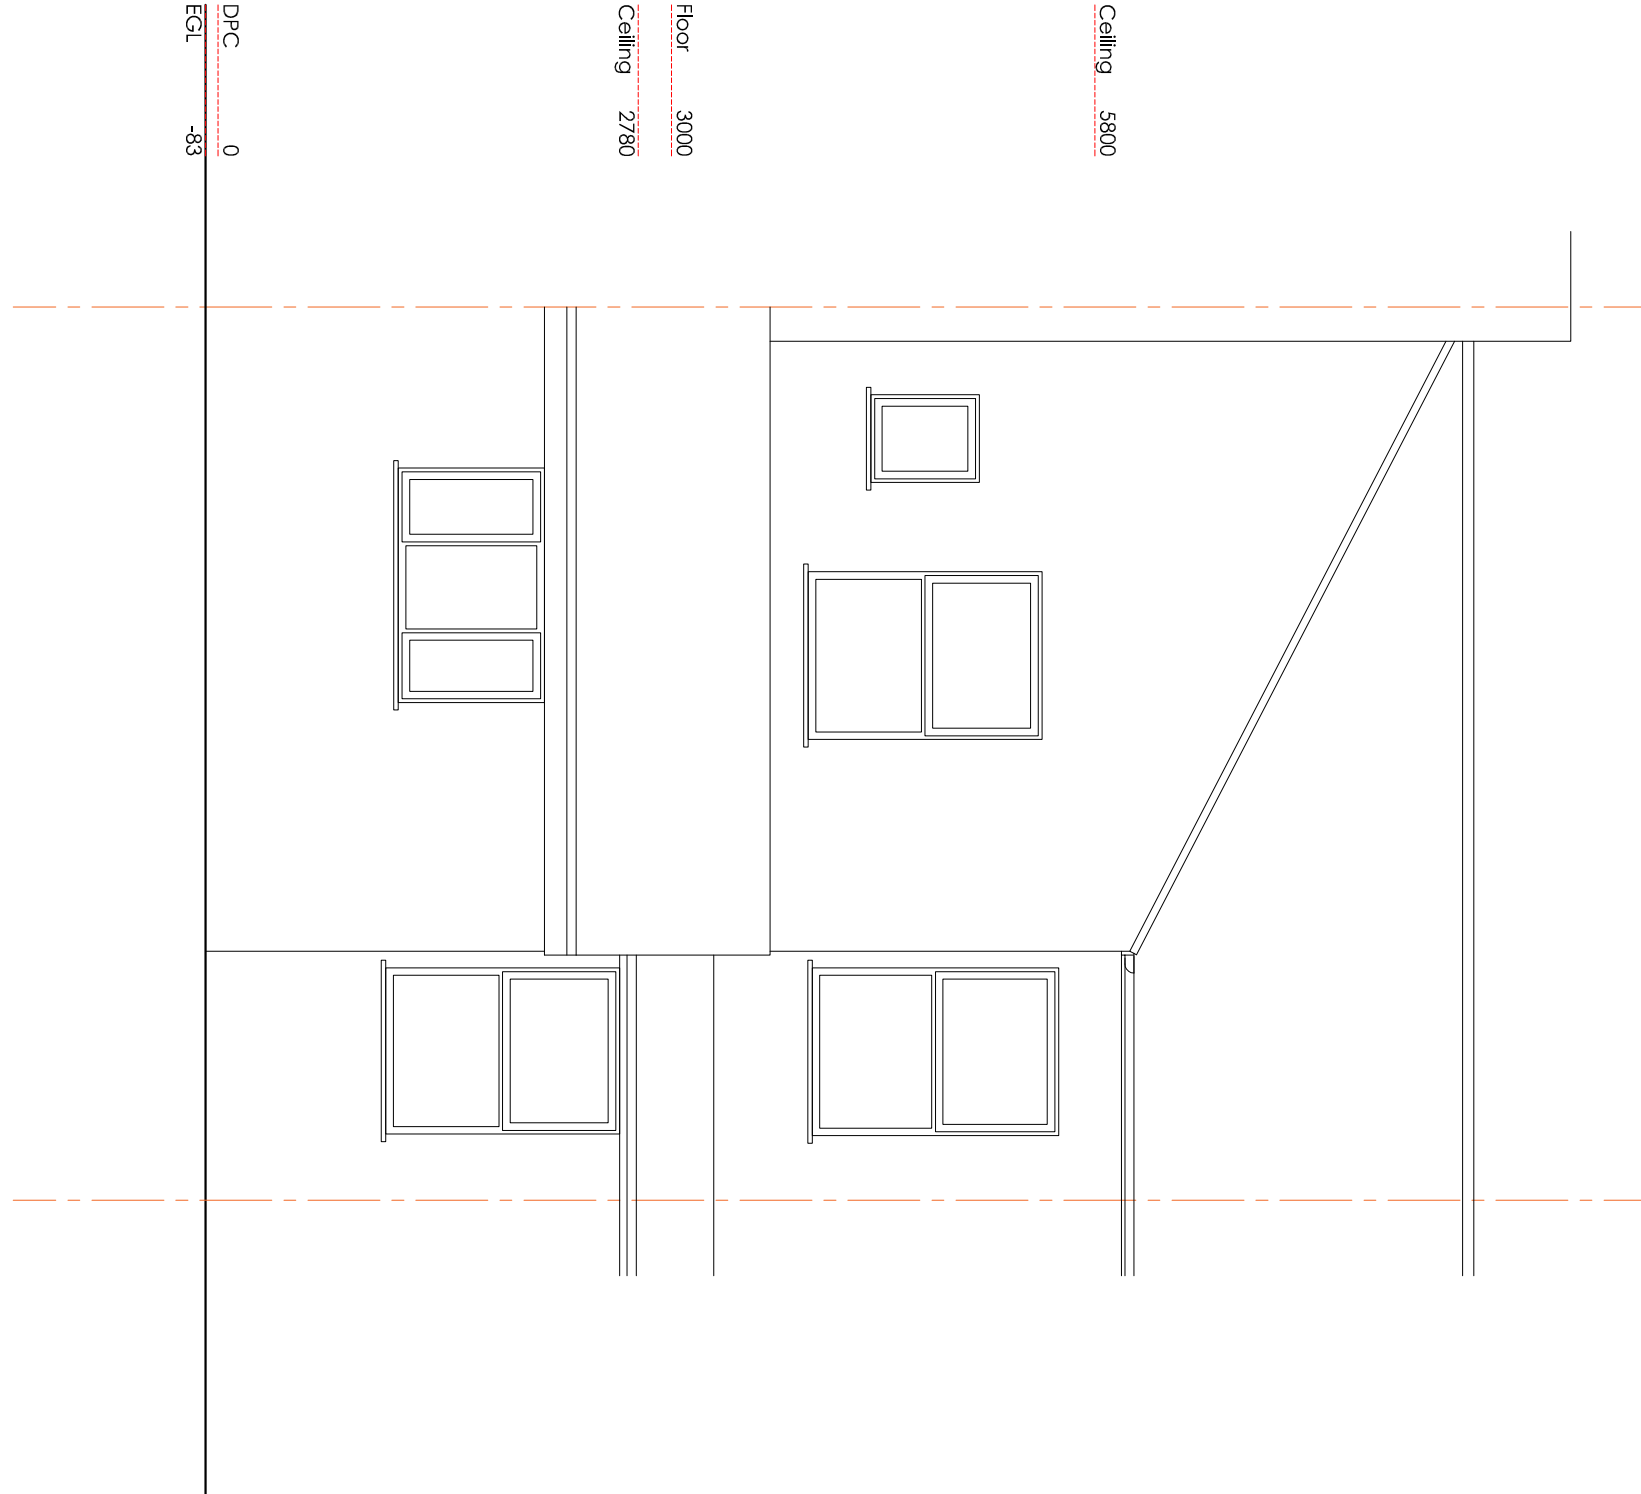

WEST ELEVATION

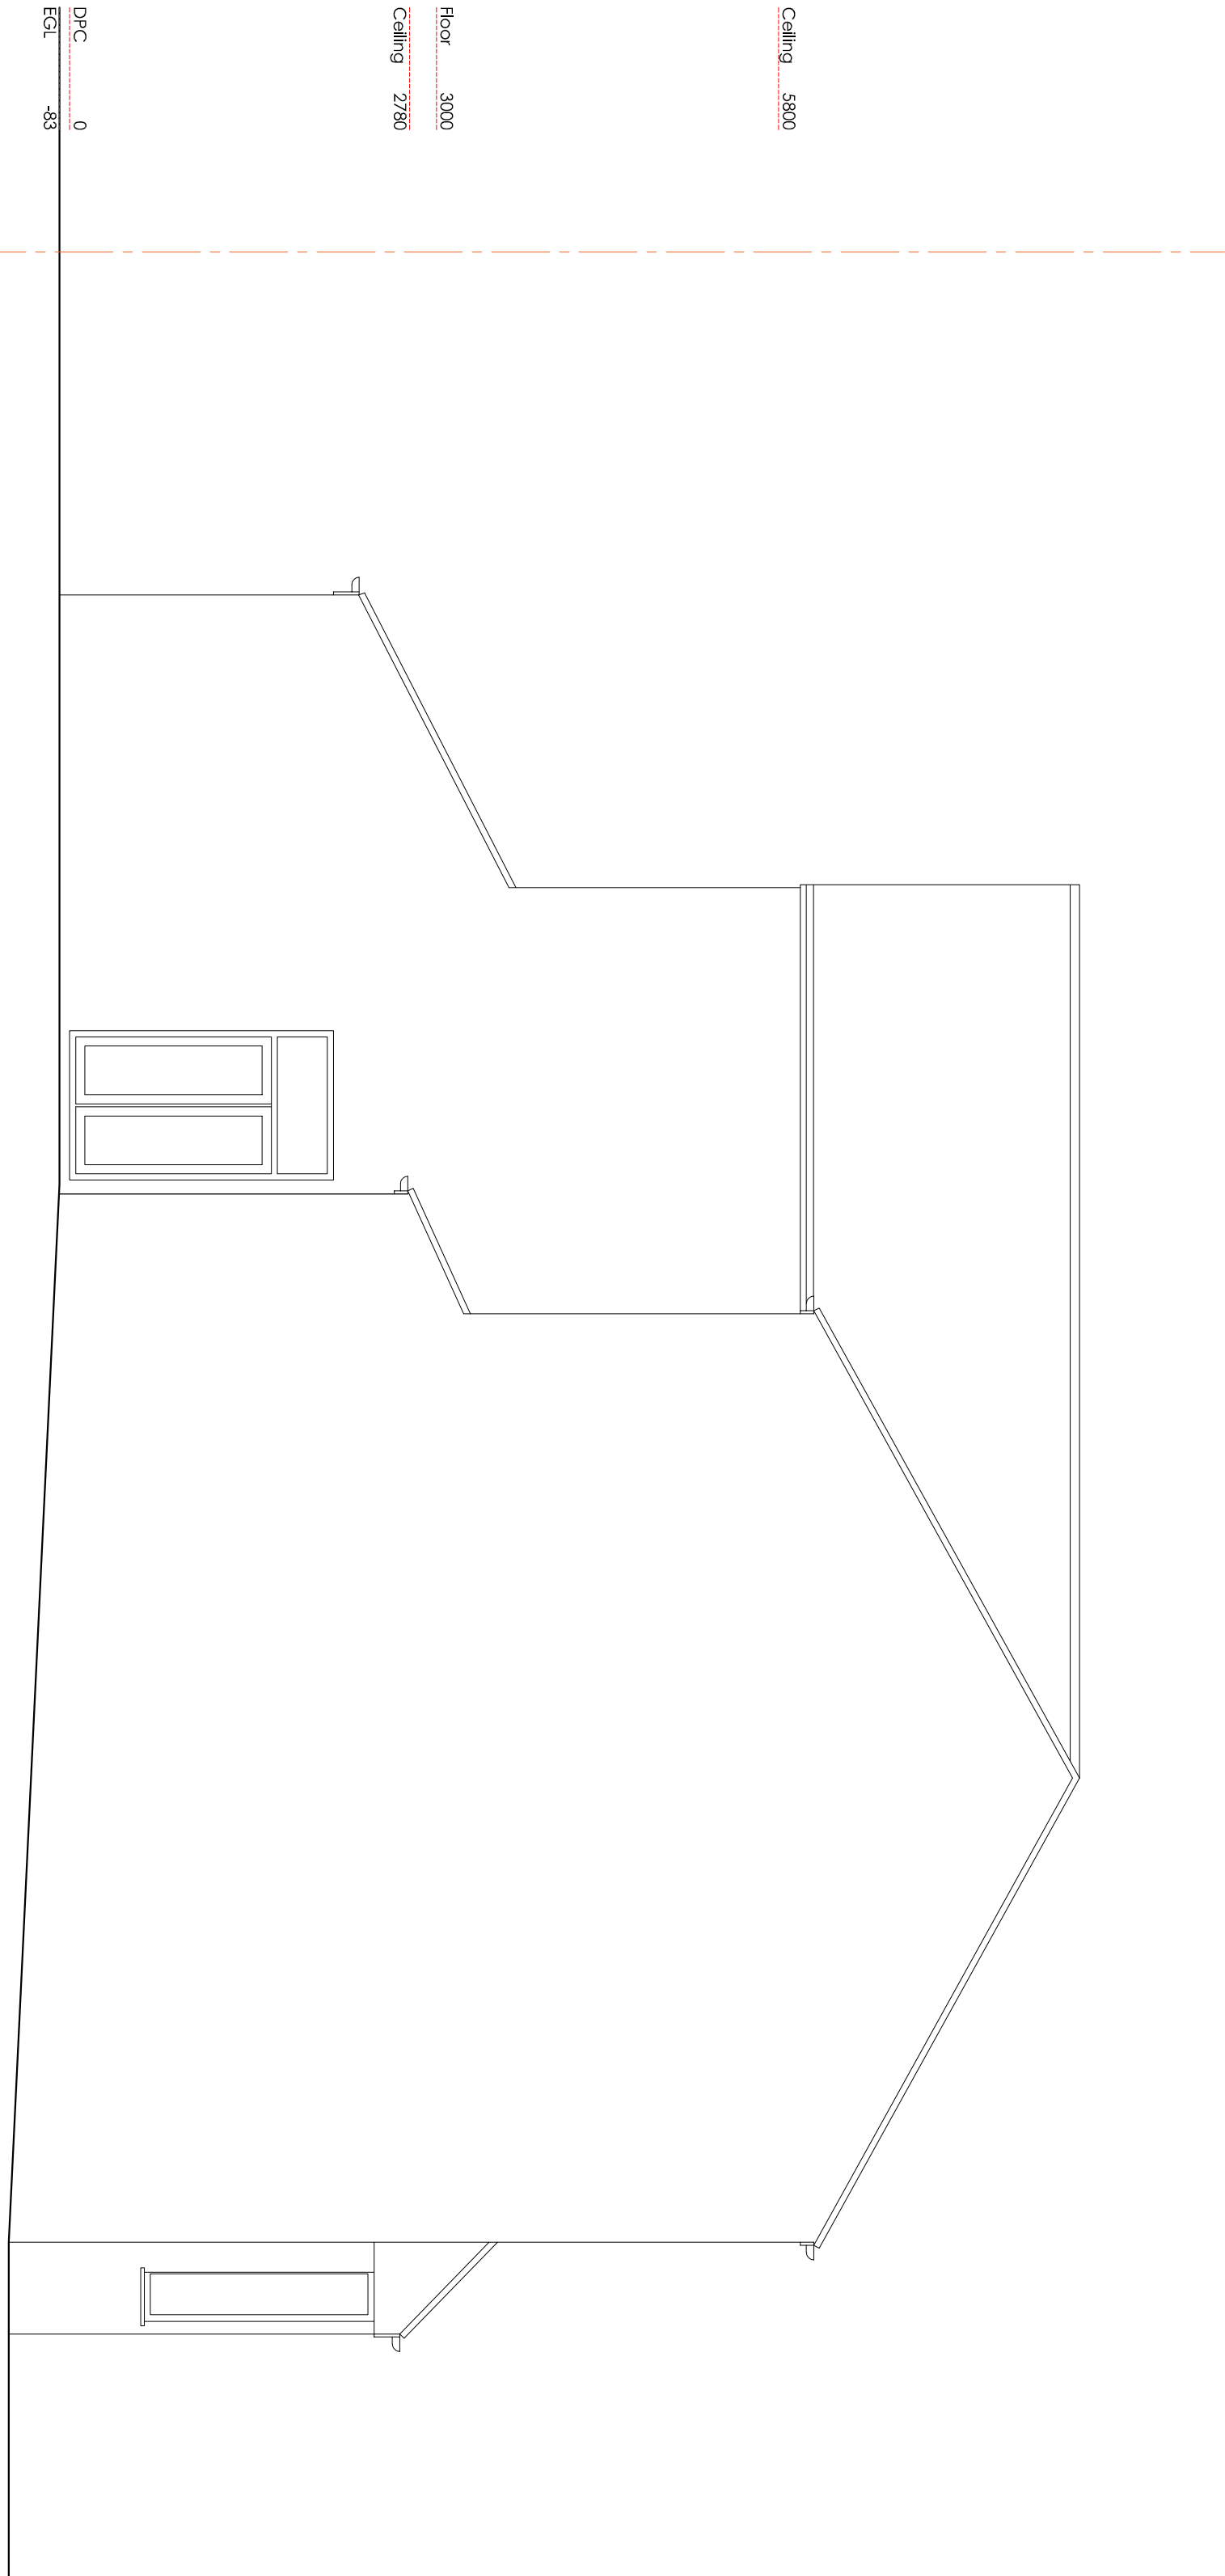

SOUTH ELEVATION