



REVISIONS

Rev	Date	Description
Rev A	27.02.20	Wall between Lounge & Hall changed to structural stud wall DT
Rev B	28/07/20	Boiler moved into garage. DMM

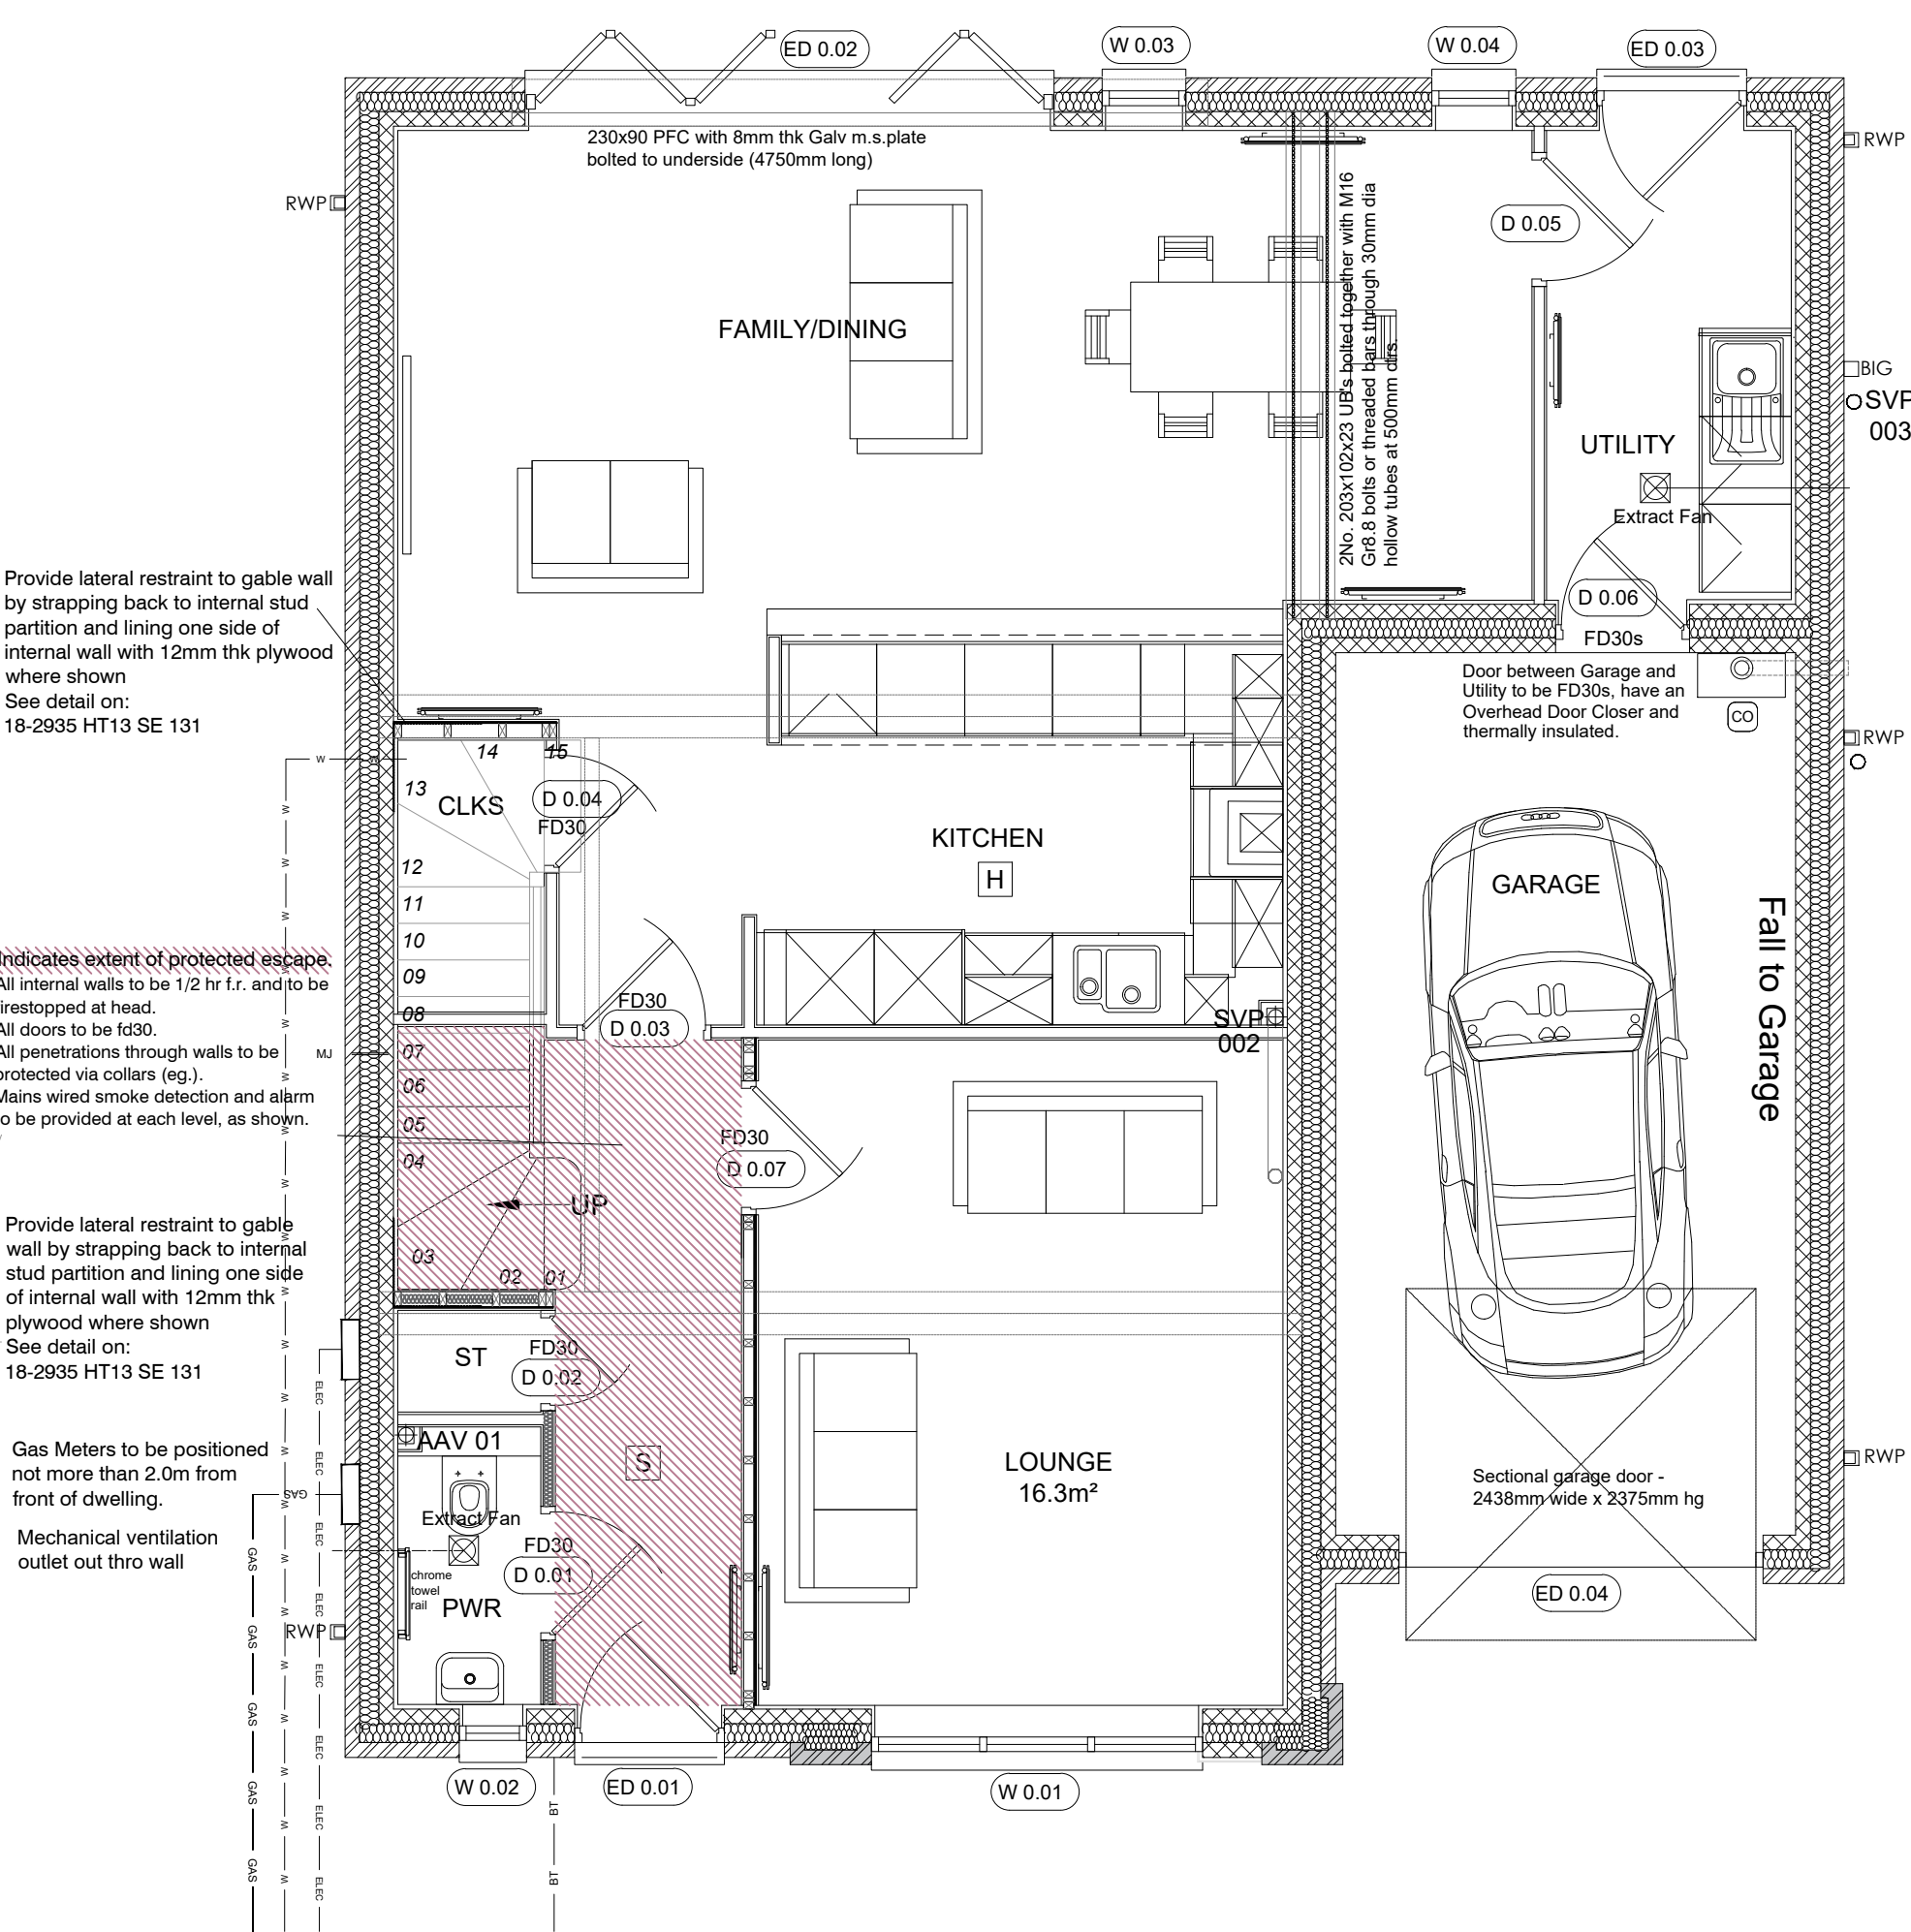


GROUND FLOOR
[Type 13 - Plot 29]

G

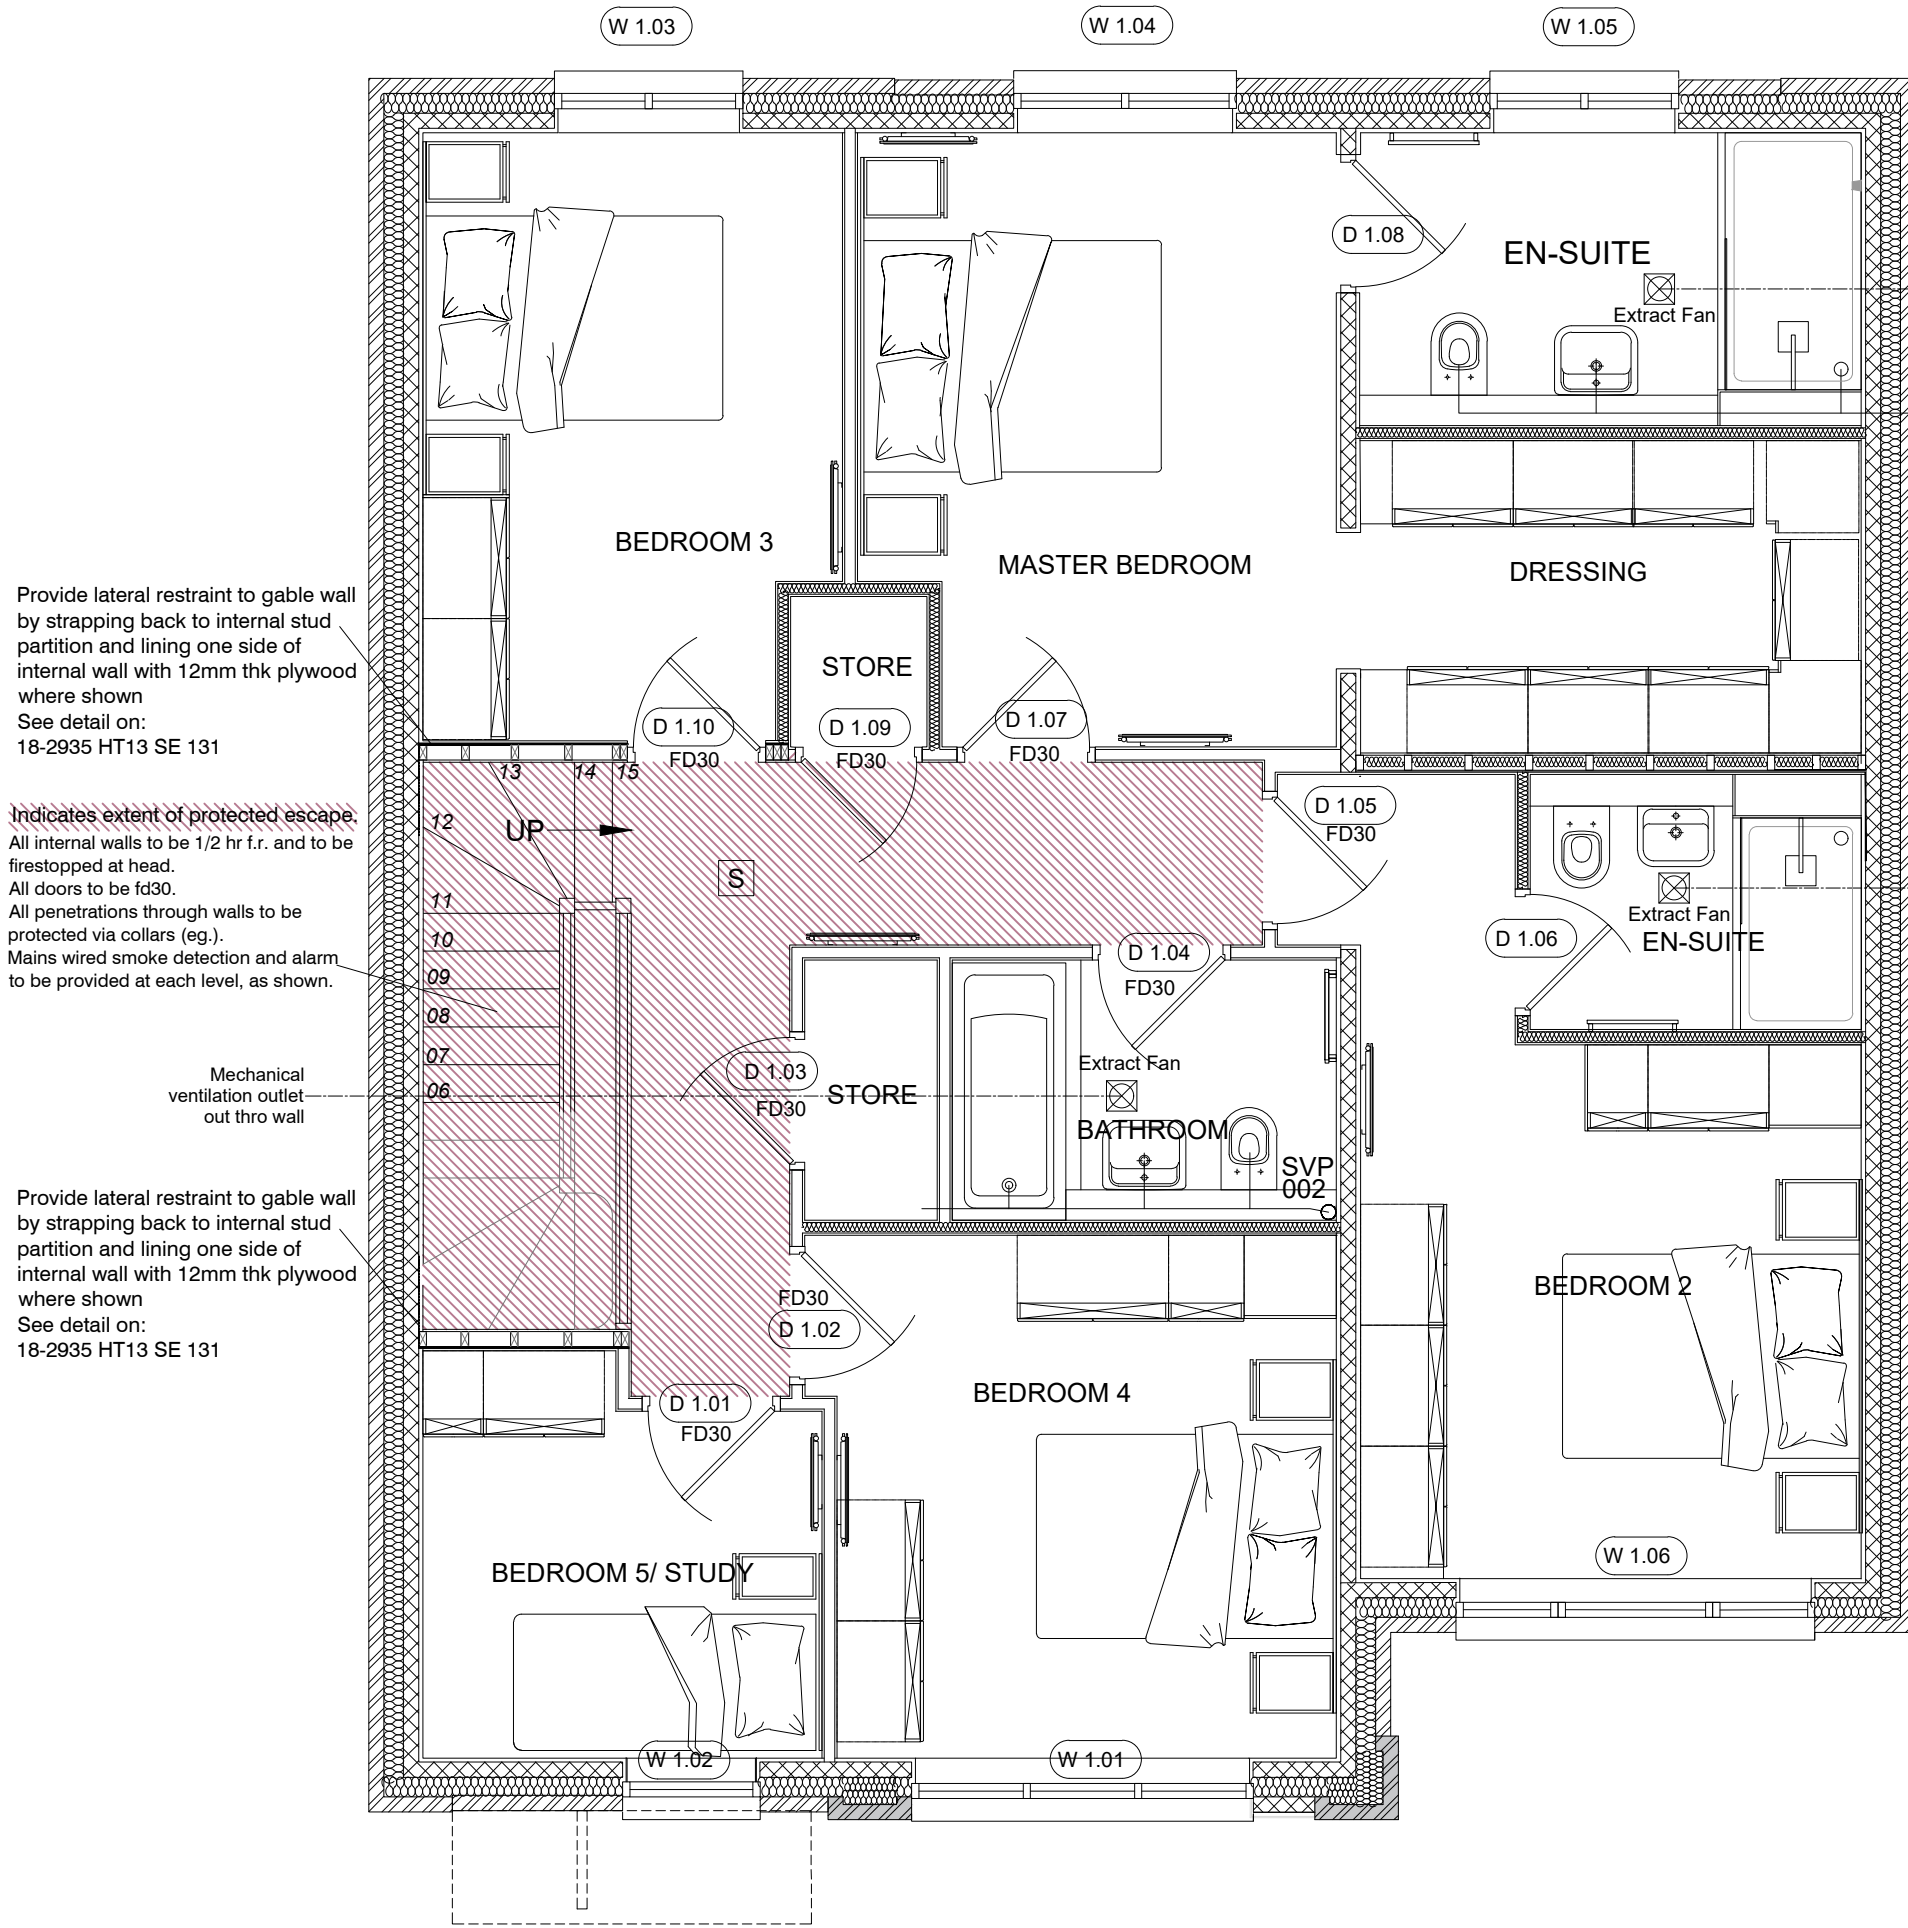

FIRST FLOOR
[Type 13 - Plot 29]

1

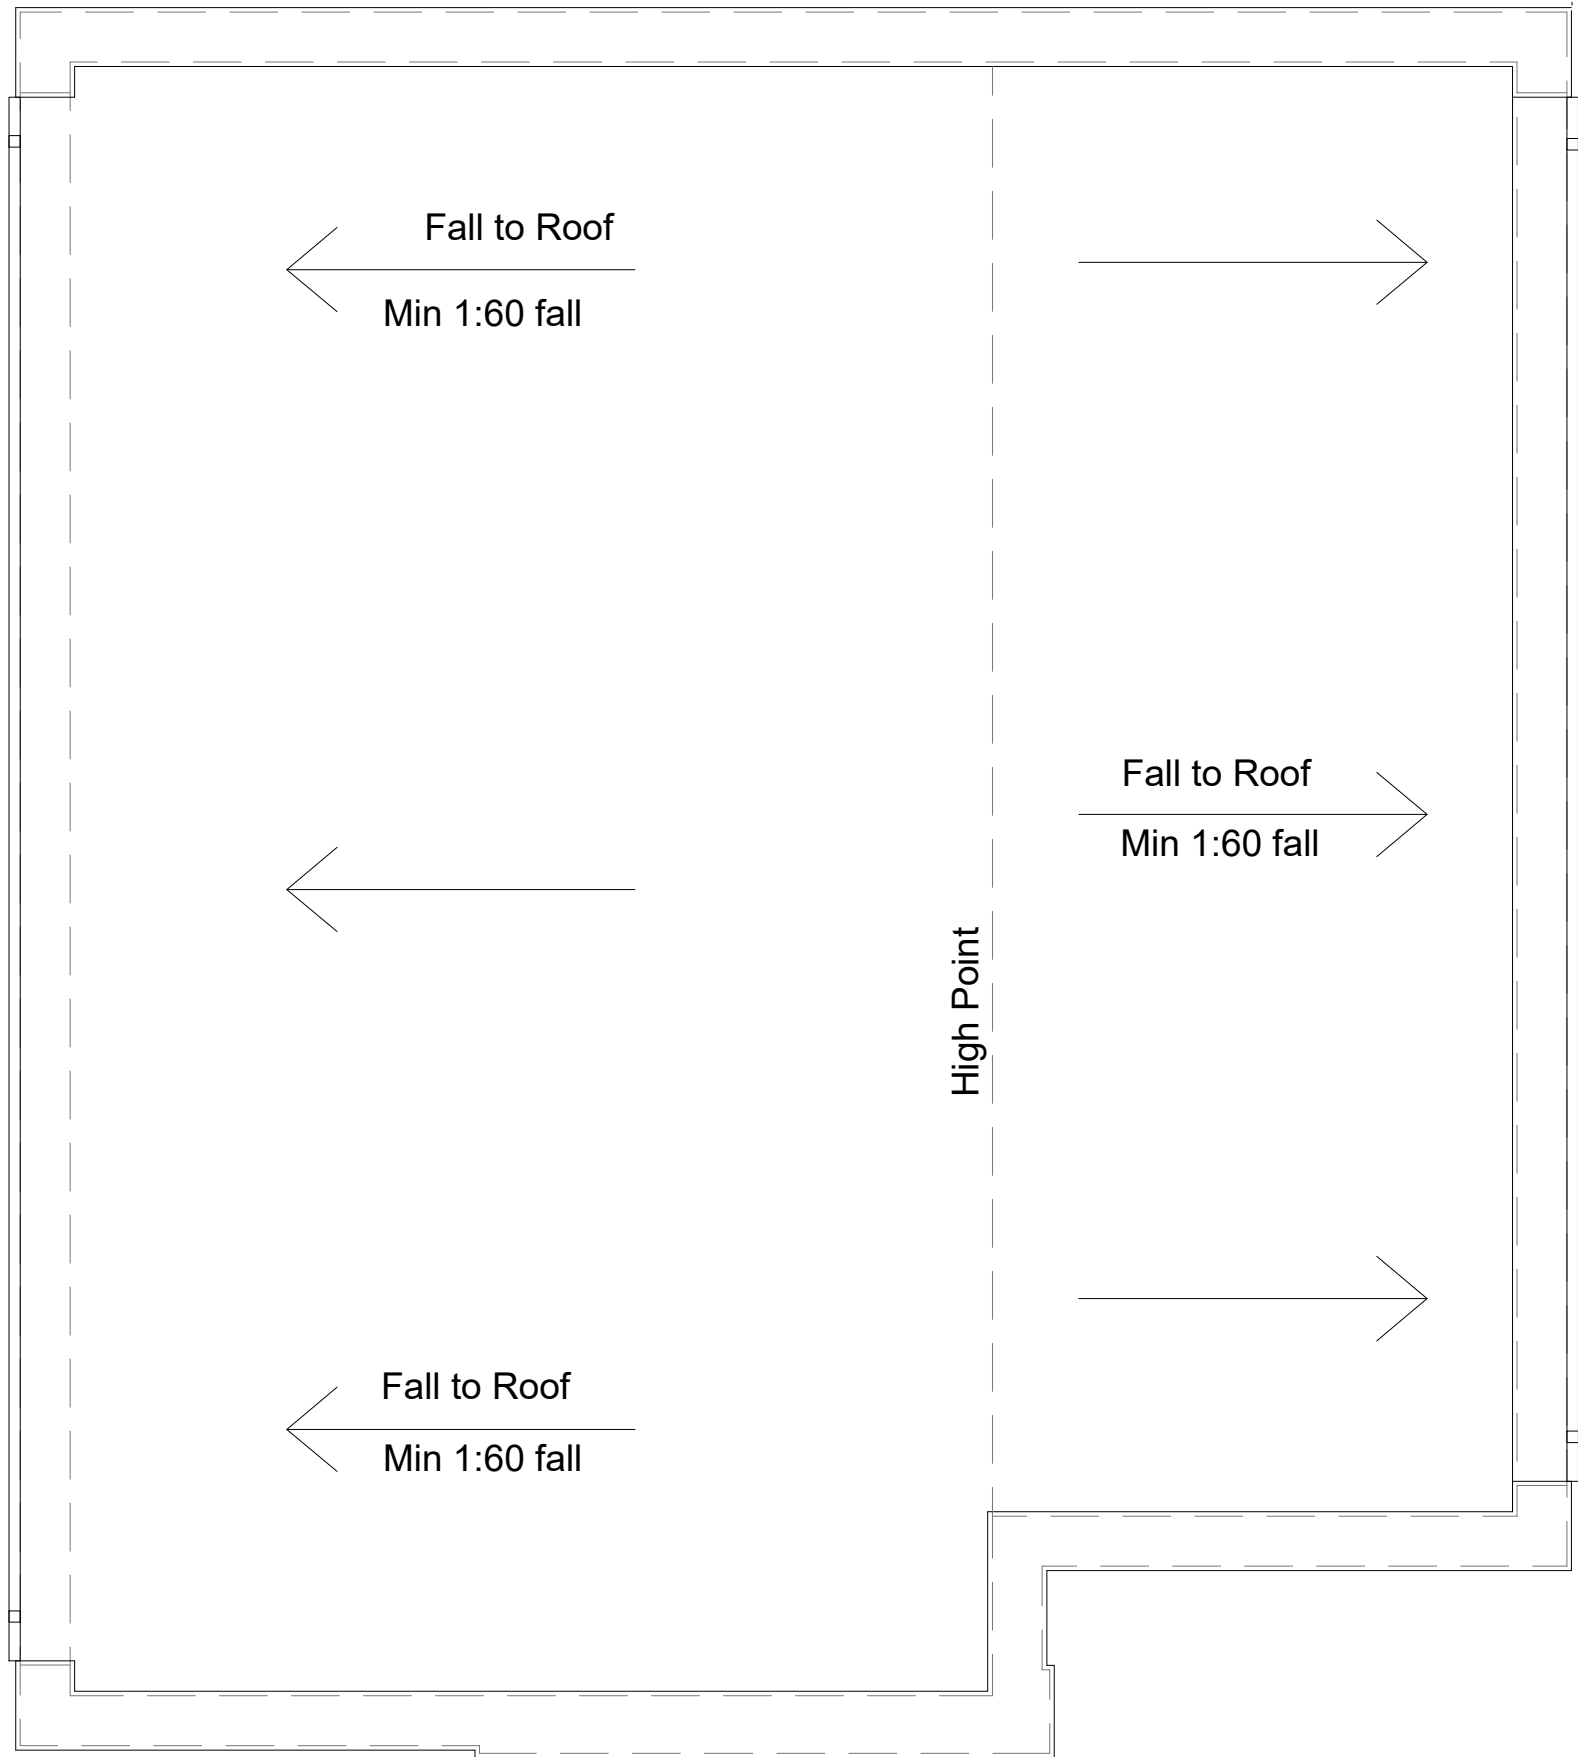

ROOF PLAN
[Type 13 - Plot 26/29/30]

R

WARNING
Critical Dimensions required by Consultants/
Contractors/ Subcontractors must not be scaled
from this drawing. Dimensions required are to be
obtained from the drawing office

Type 13
General Arrangement

121- 13- - 2101/B

Scale 1:100 @A2 Date June 19
Drawn DMM Checked

Siemens Campus
Nell Lane
West Didsbury
Manchester, M20 2UR

P.J.Livesey
Ashburton Park
Ashburton Road West
Trafford Park
Manchester M17 1AF
Tel : 0161 873 7878
Fax : 0161 873 8185
design@pjilivesey.co.uk

COPYRIGHT
This Drawing may not be used or reproduced in
any way without the written consent of the
P.J.Livesey Group Limited

The P. J. Livesey Group Ltd

www.pjilivesey-group.co.uk