


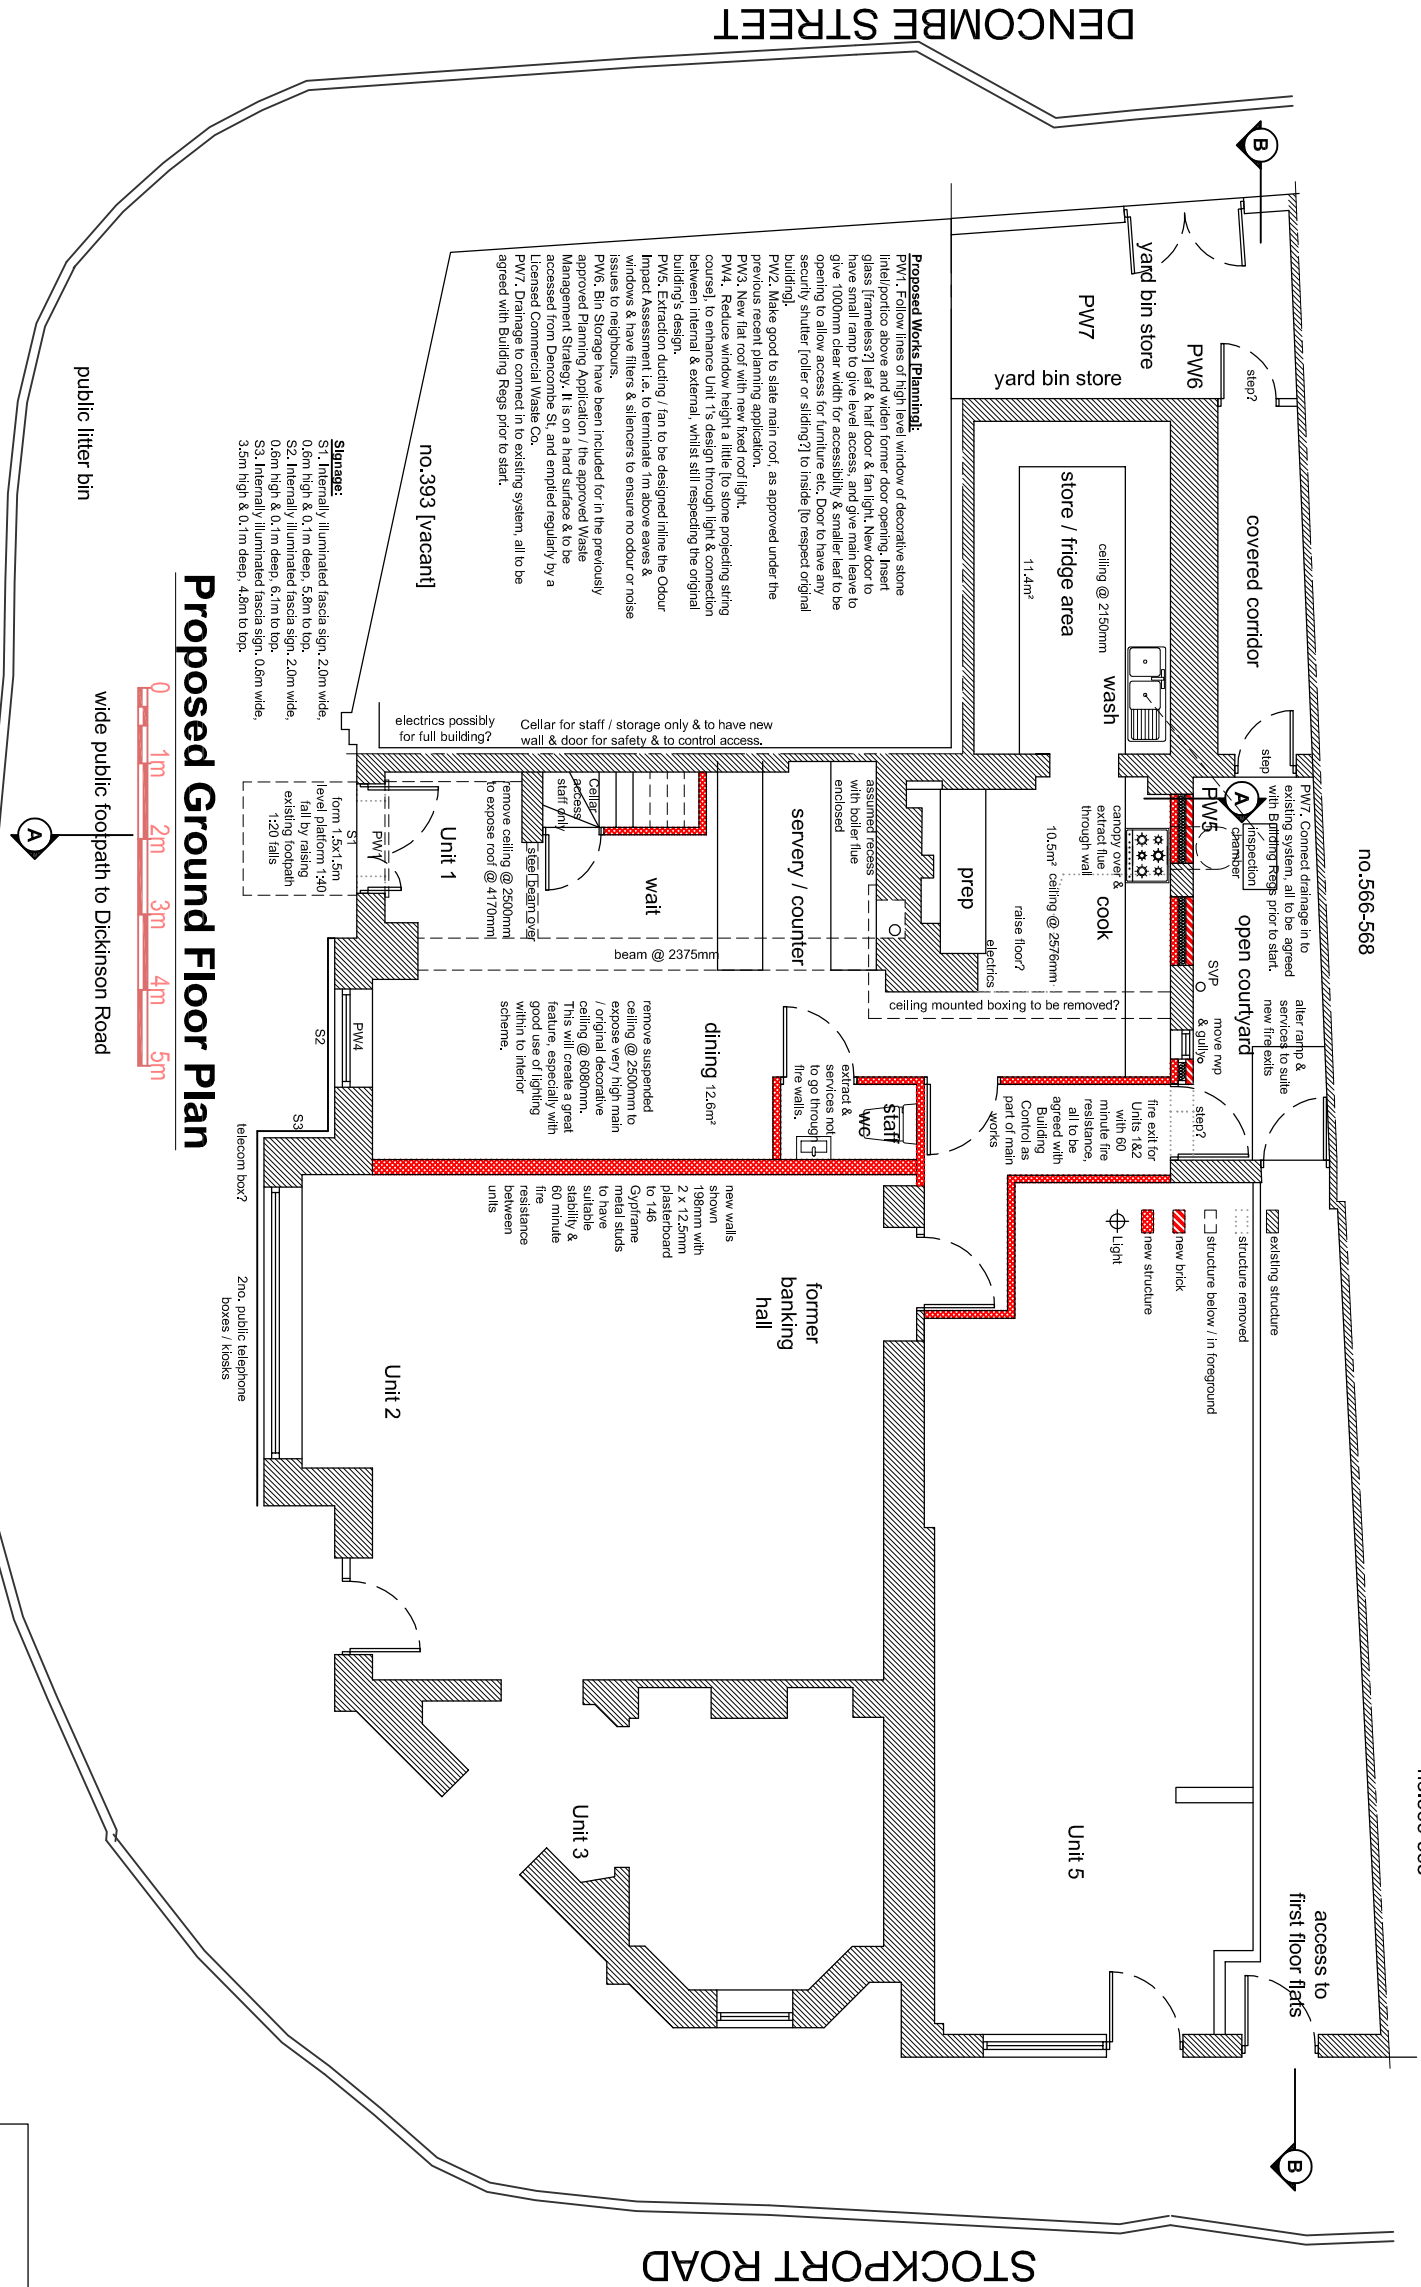

See 1:50 scale Proposed Ground Floor Plan for more detail



Rev.B-Title changed for Planning App.
Rev.A-Drawing revised to show designed extraction system.

UNIT 1, 570-572 STOCKPORT RD, LONGSIGHT, M12 4JJ

PROPOSED EXTERNAL ALTERATIONS

FOR KARAK CHAI

hilton architecture & surveying

m 07786 023 904 **e** hilton-architecture@mail.com **t** 0161 652 6790
a 'design studio' 12 Carr House Road, Springhead, Oldham OL4 4PA

Scale 1:100 [1cm=1m] @ A3 size 04B