



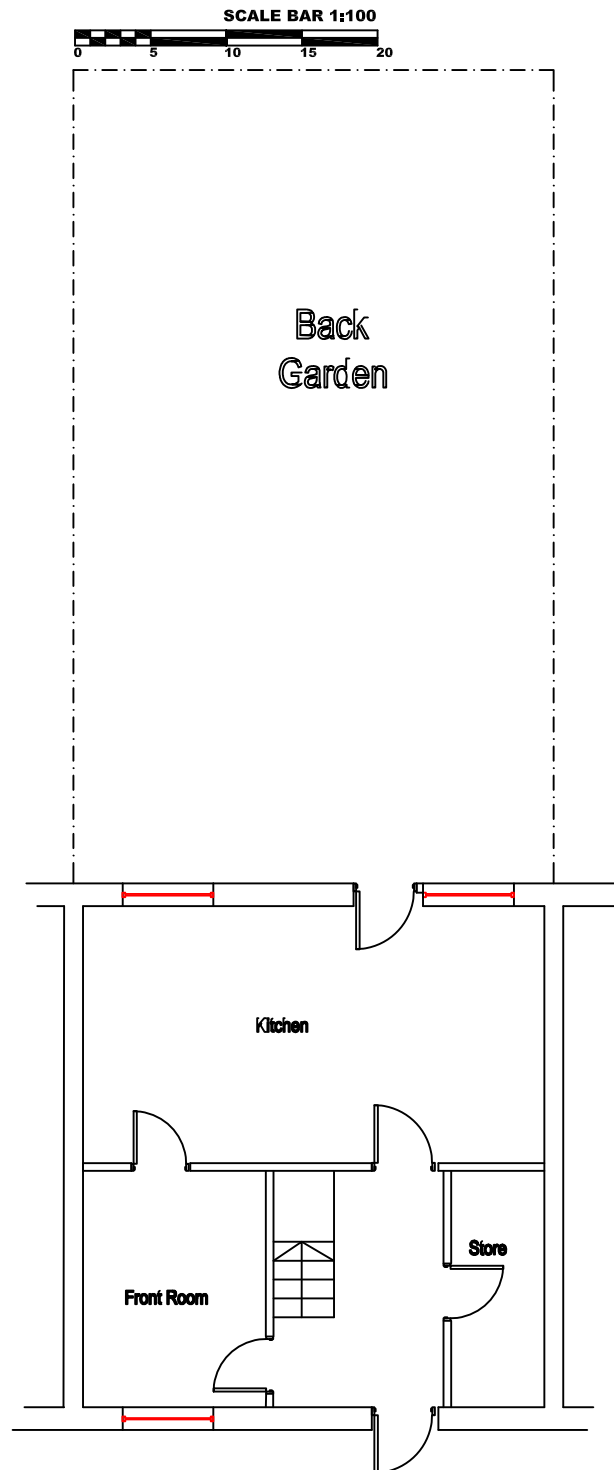




Existing Ground Floor

24 Victory Street
Existing Ground Floor Plan
Scale: 1:100 @ A4


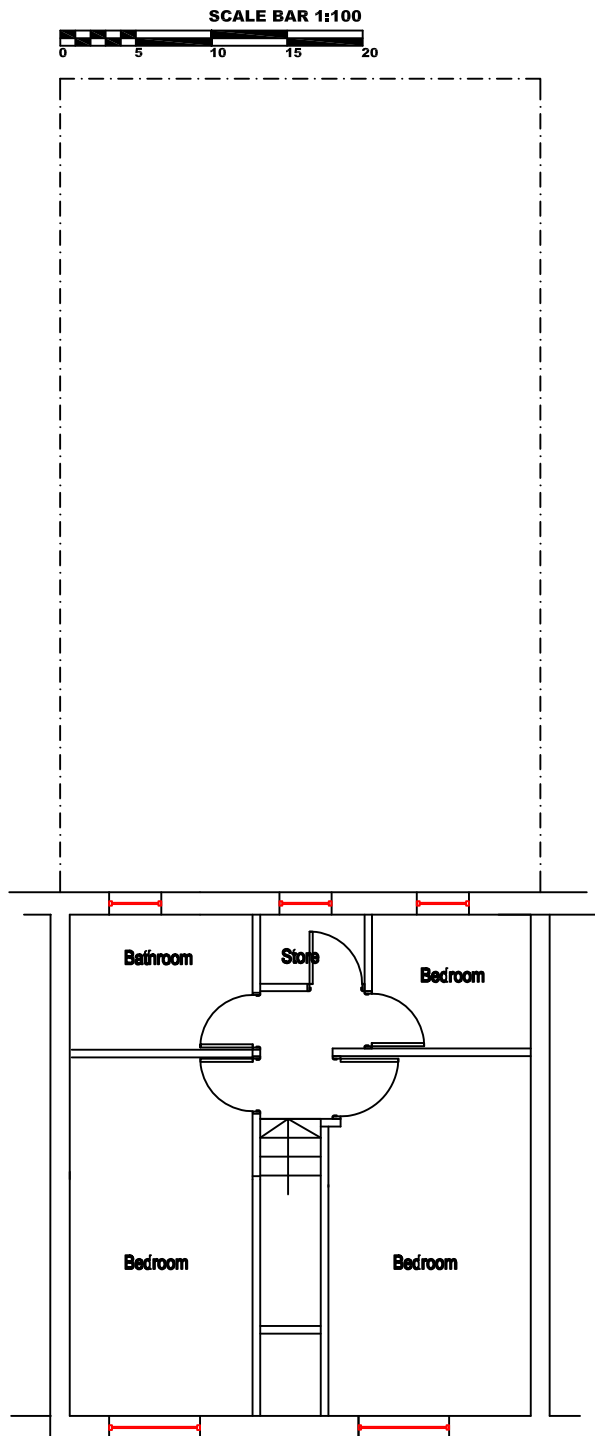


Existing First Floor

 


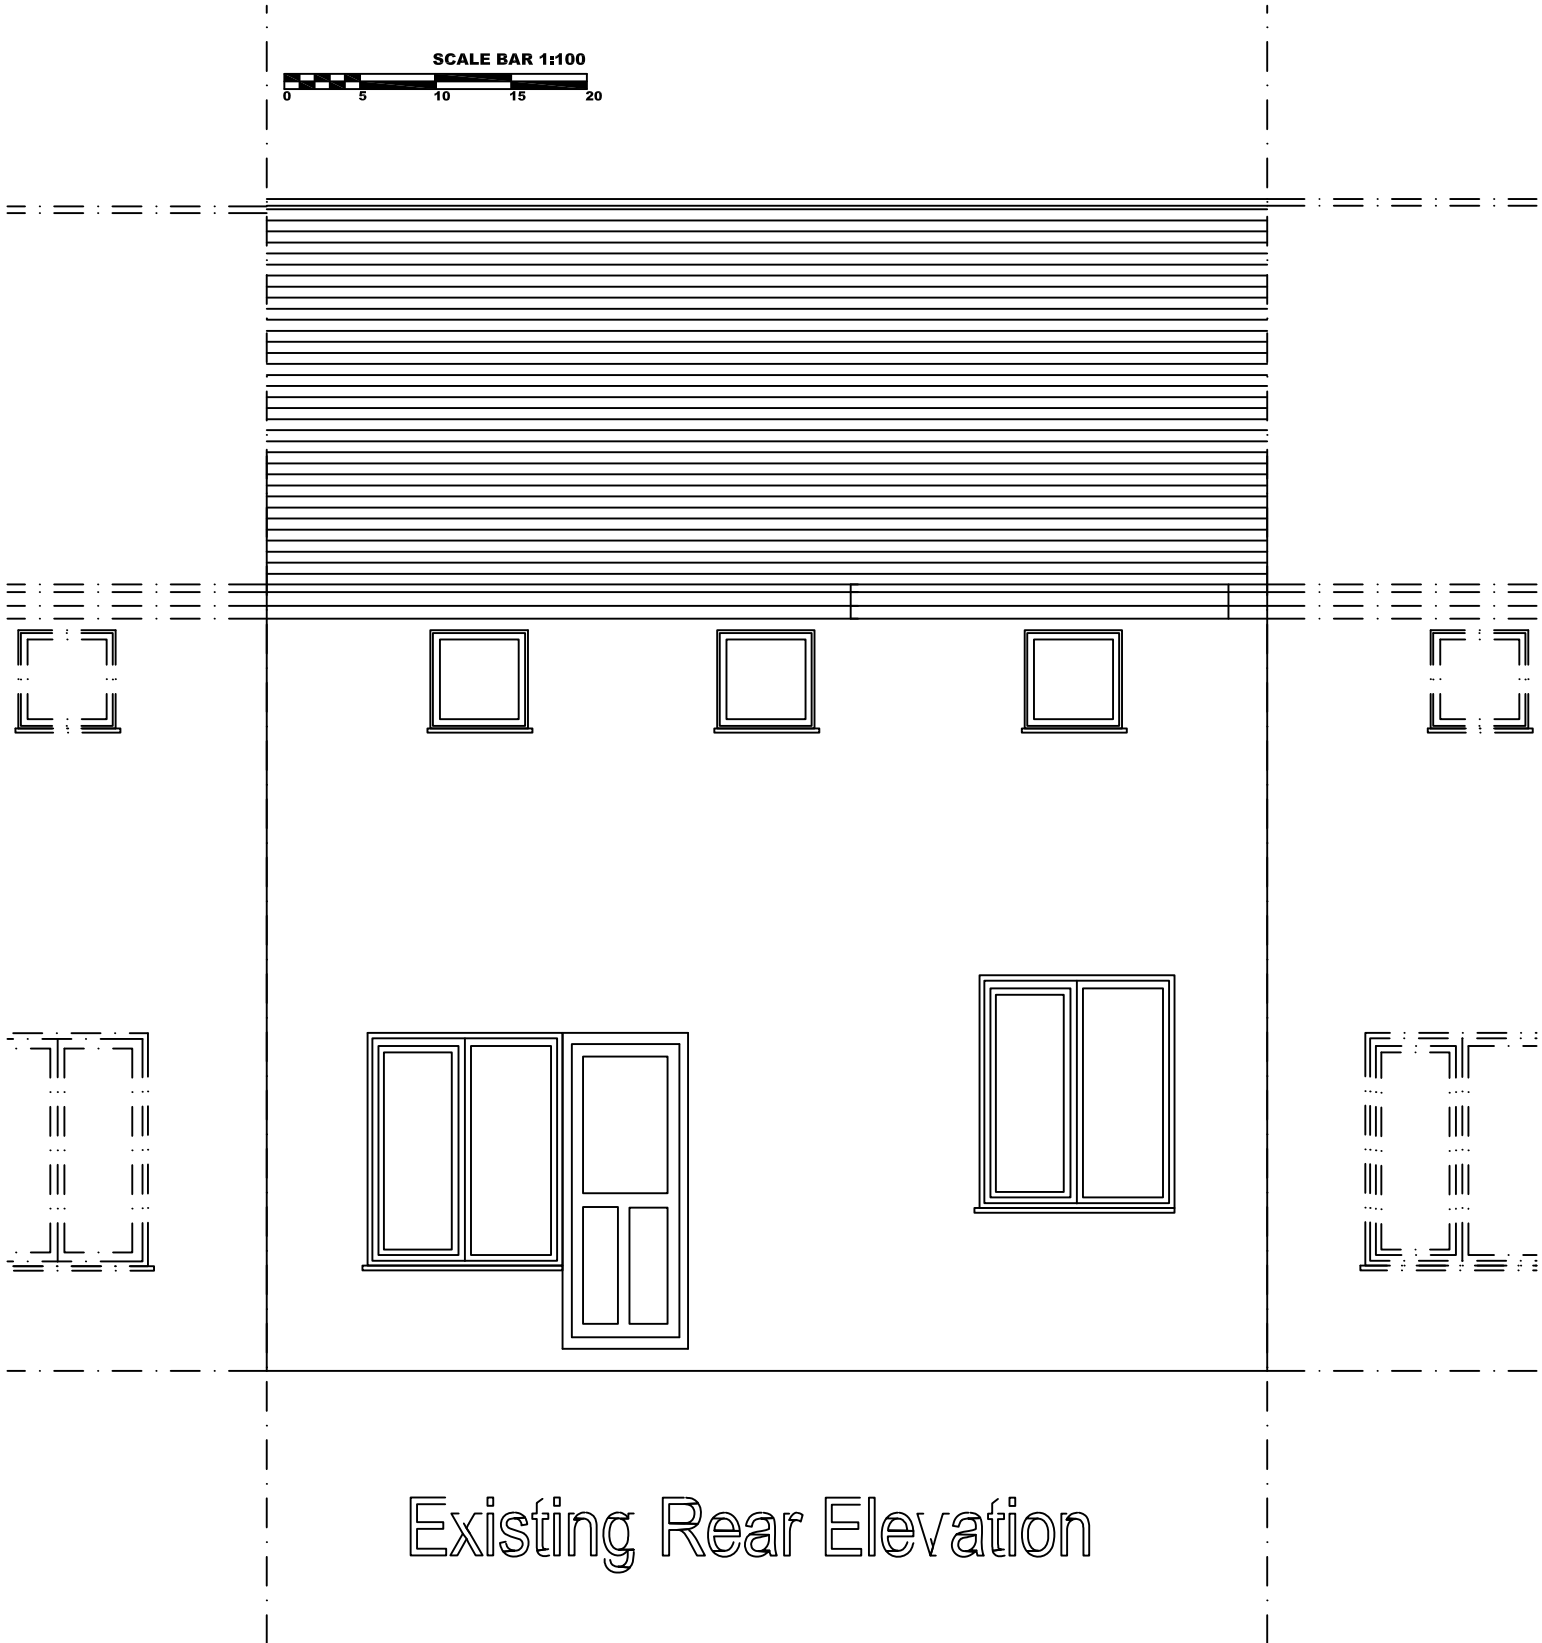 



Existing Rear Elevation

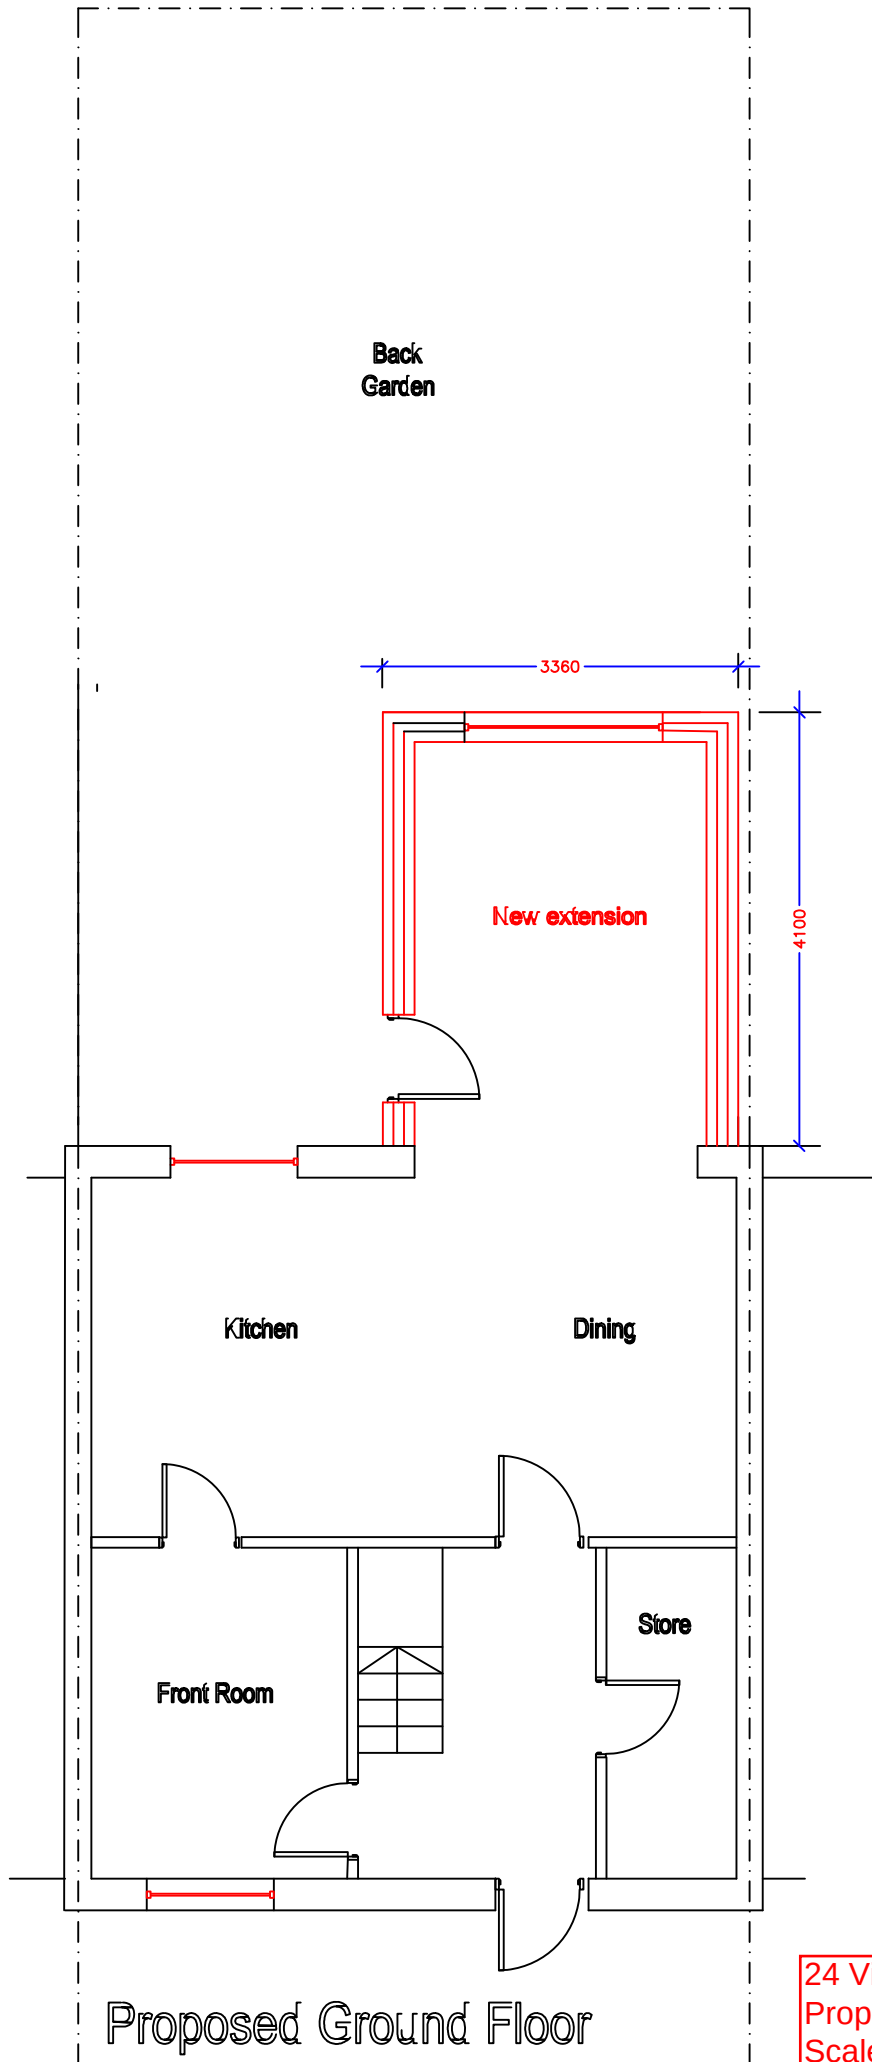 

24 Victory Street
Proposed Ground Floor Plan
Scale: 1:100 @ A4

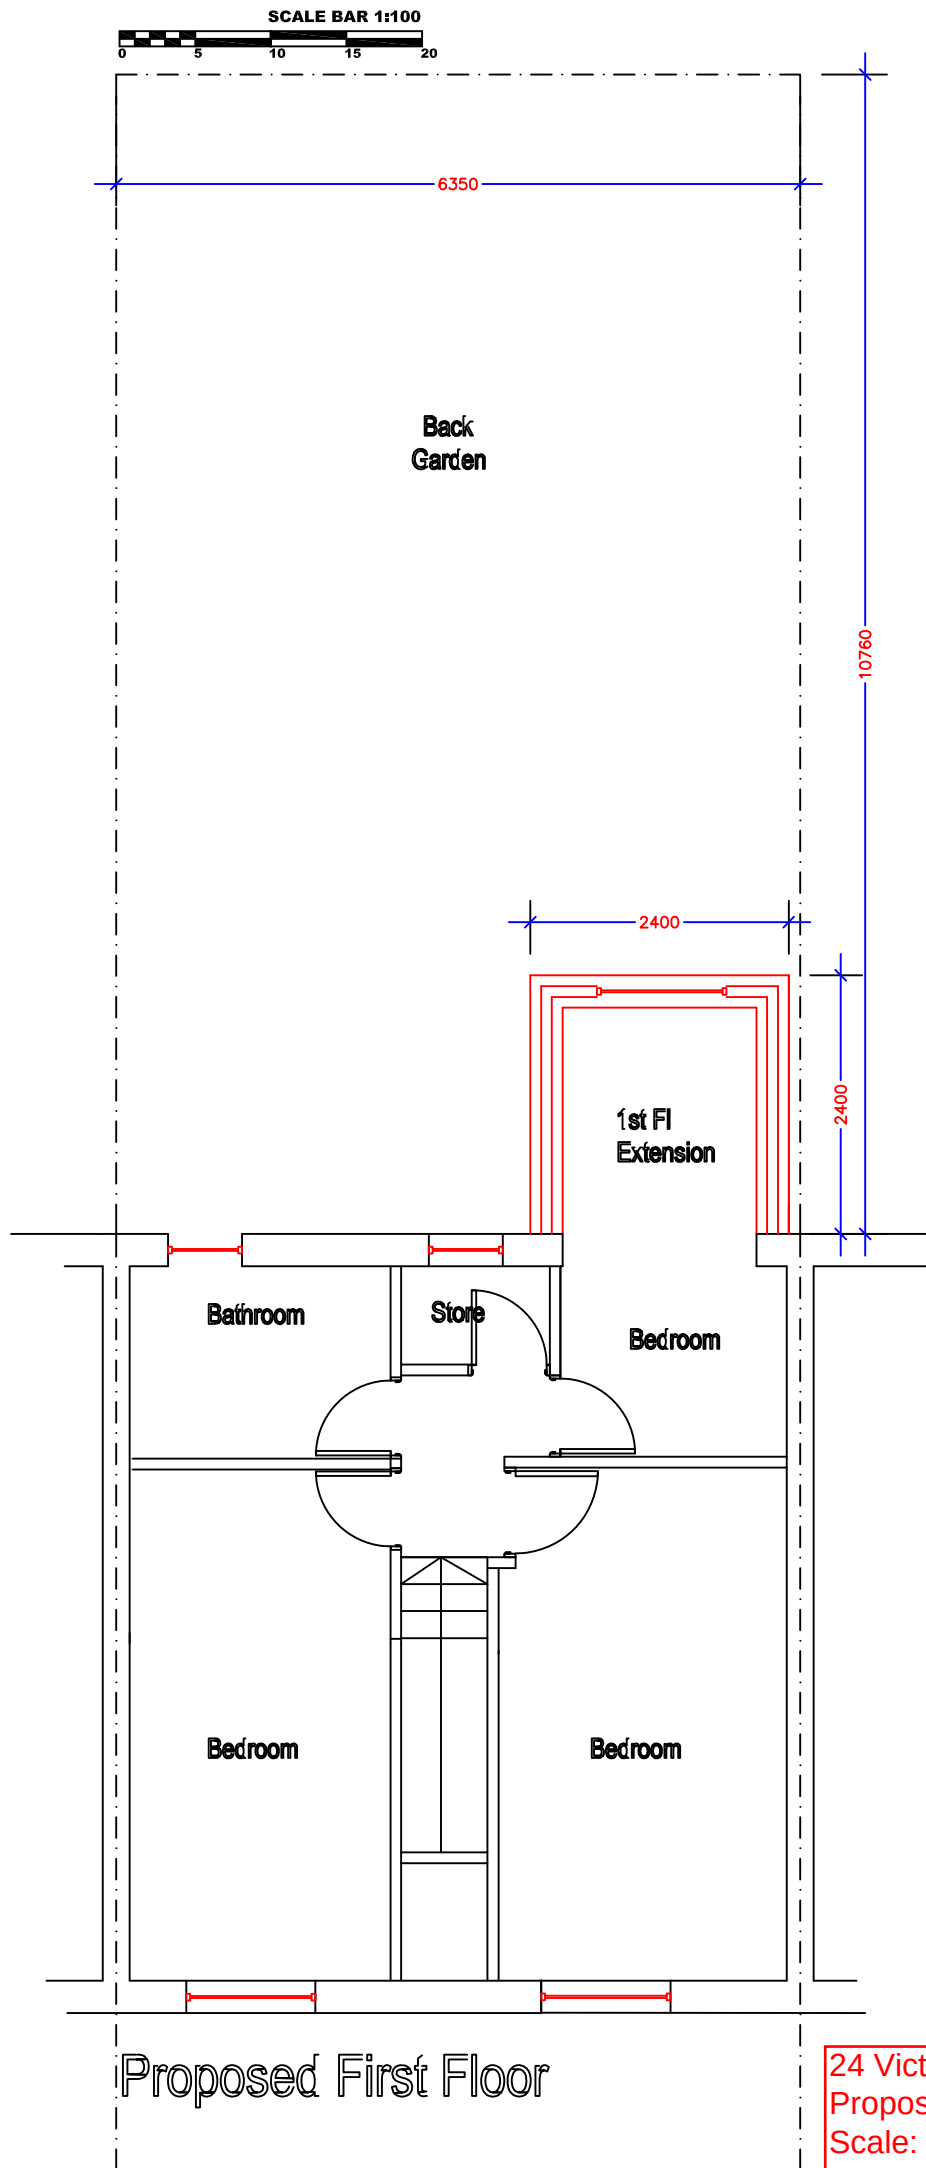



24 Victory Street
Proposed First Floor Plan
Scale: 1:100 @ A4

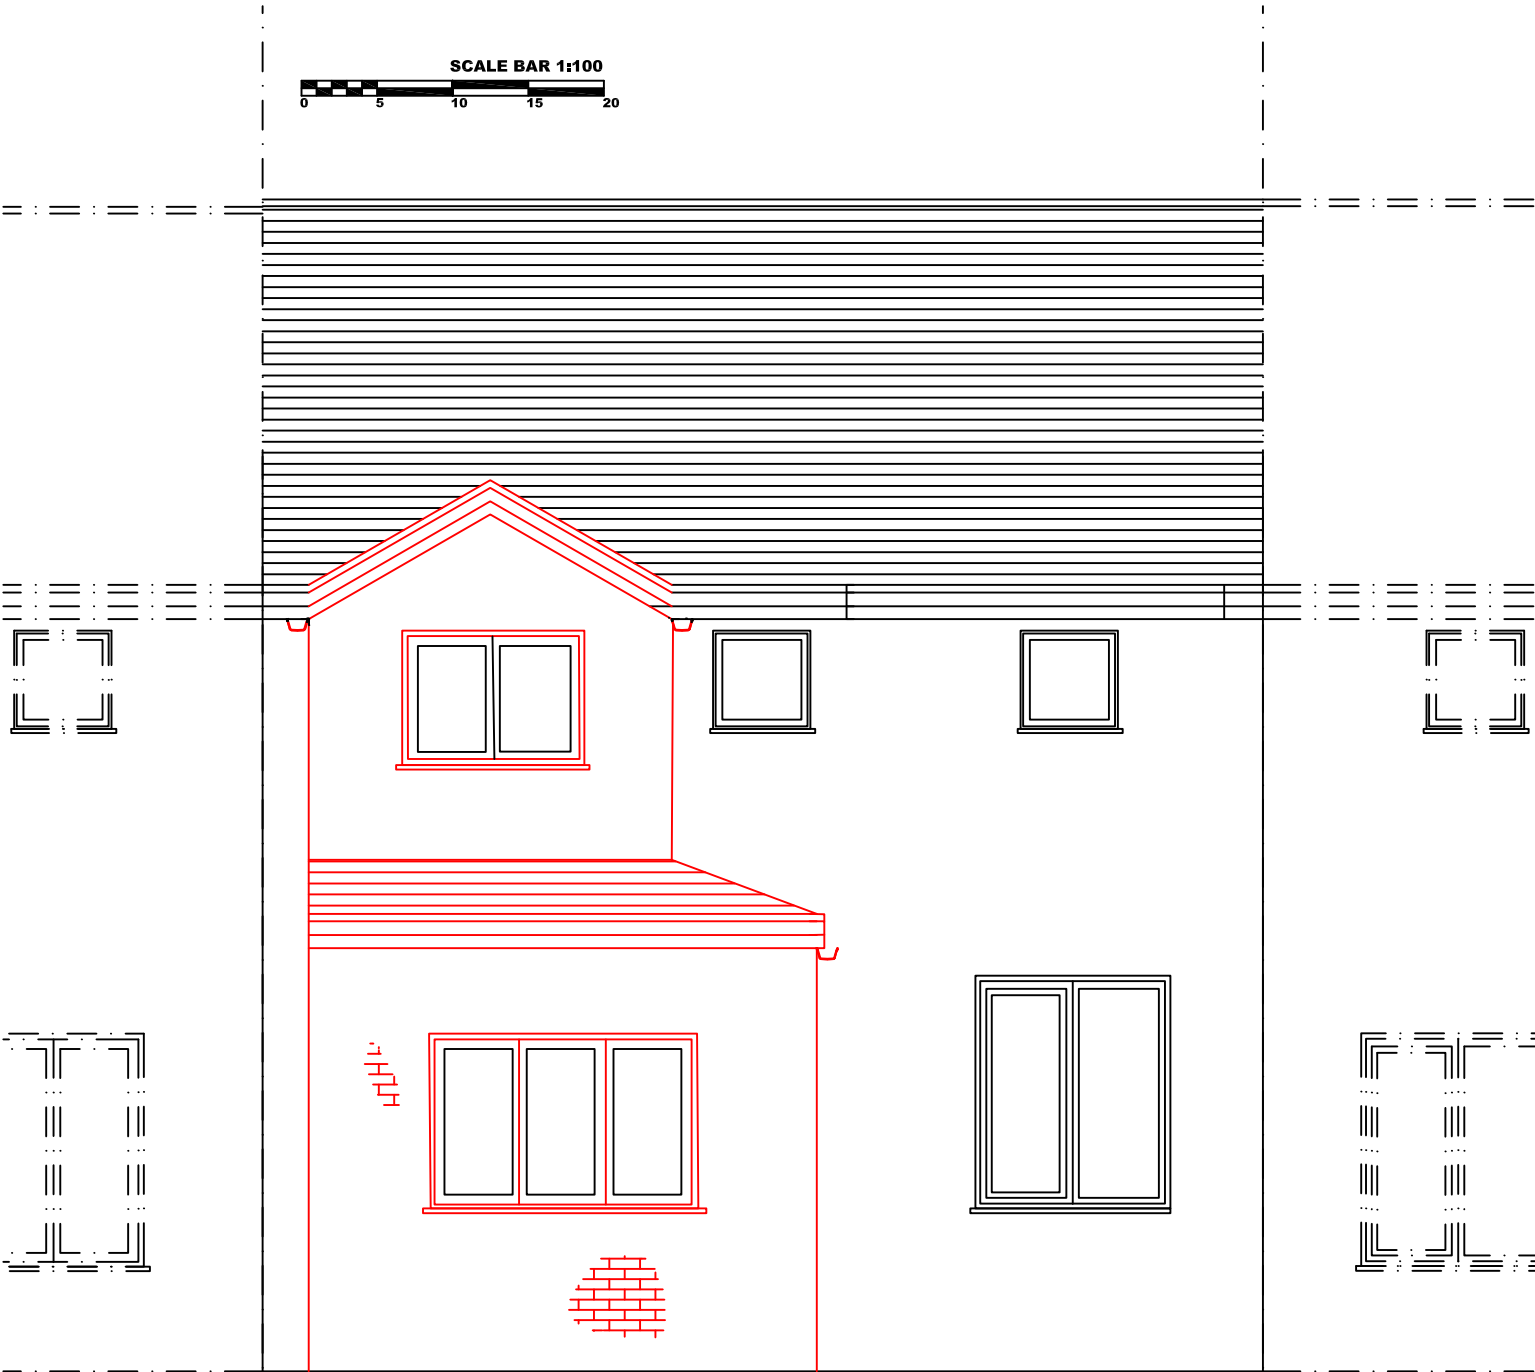 

3.80m
Proposed extension



Proposed Rear Elevation

24 Victory Street
Proposed Rear Elevation
Scale: 1:100 @ A4

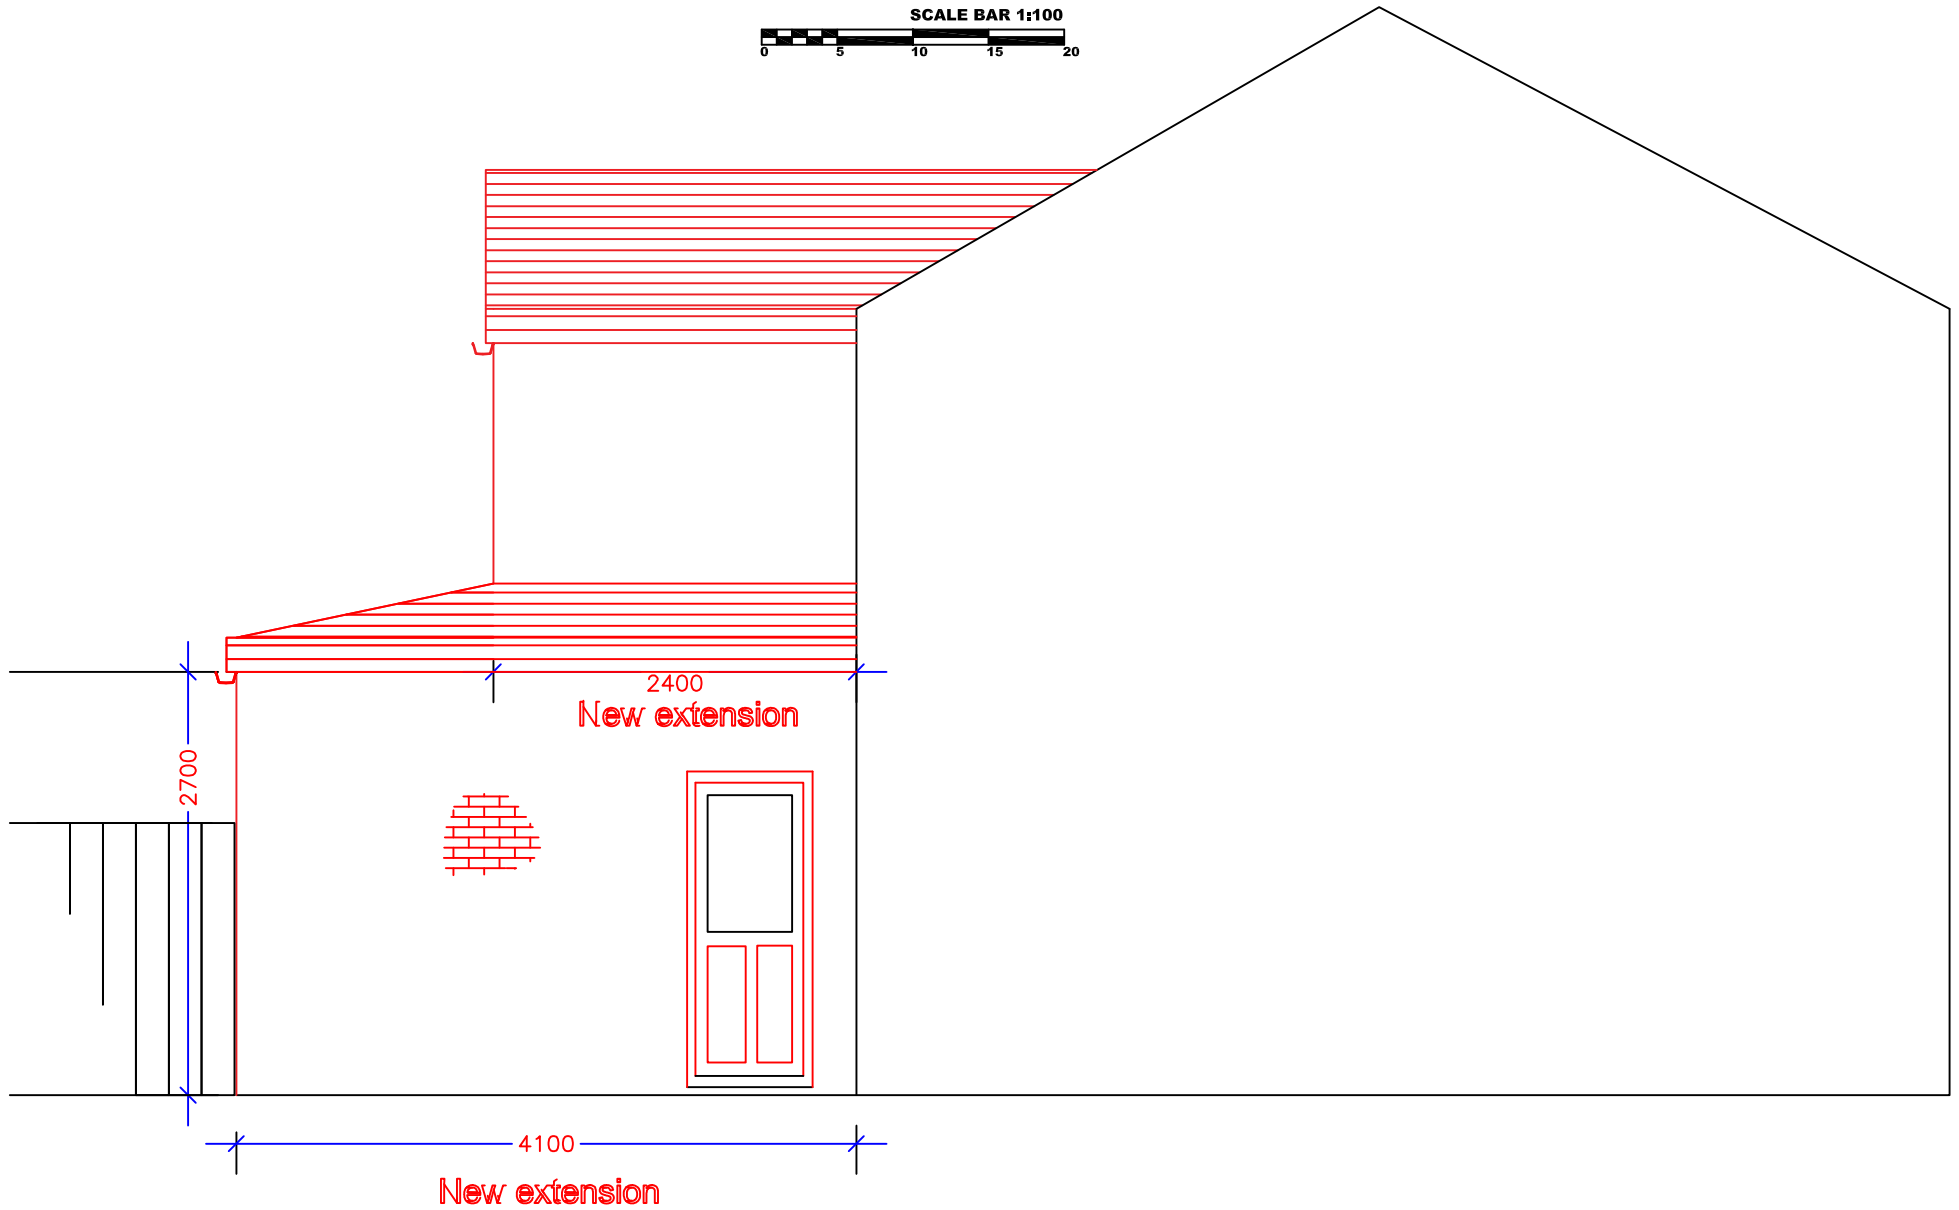 

24 Victory Street
Proposed Side Elevation
Scale: 1:100 @ A4

Proposed Side Elevation

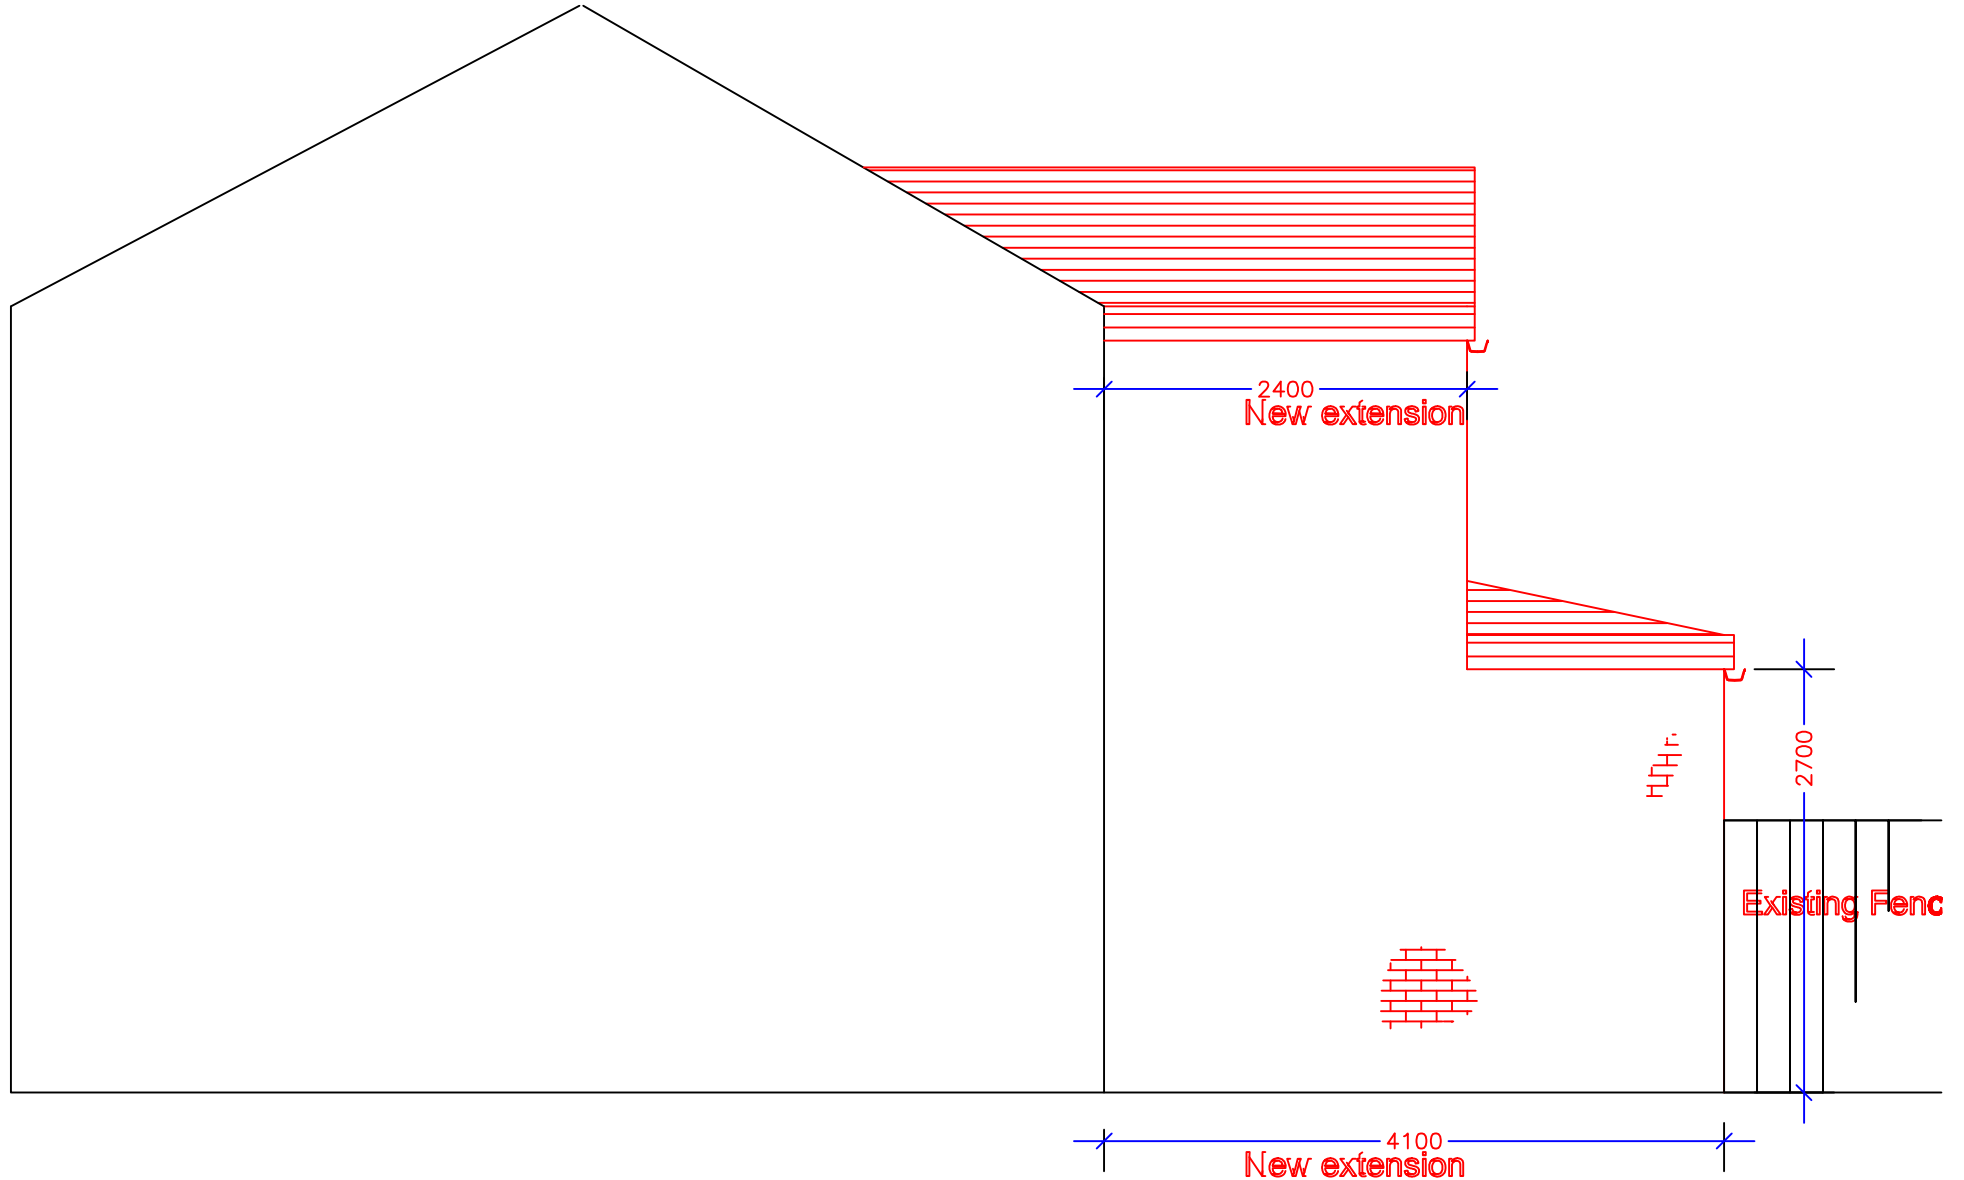 

Proposed Side Elevation

24 Victory Street
Proposed Side Elevation
Scale: 1:100 @ A4