




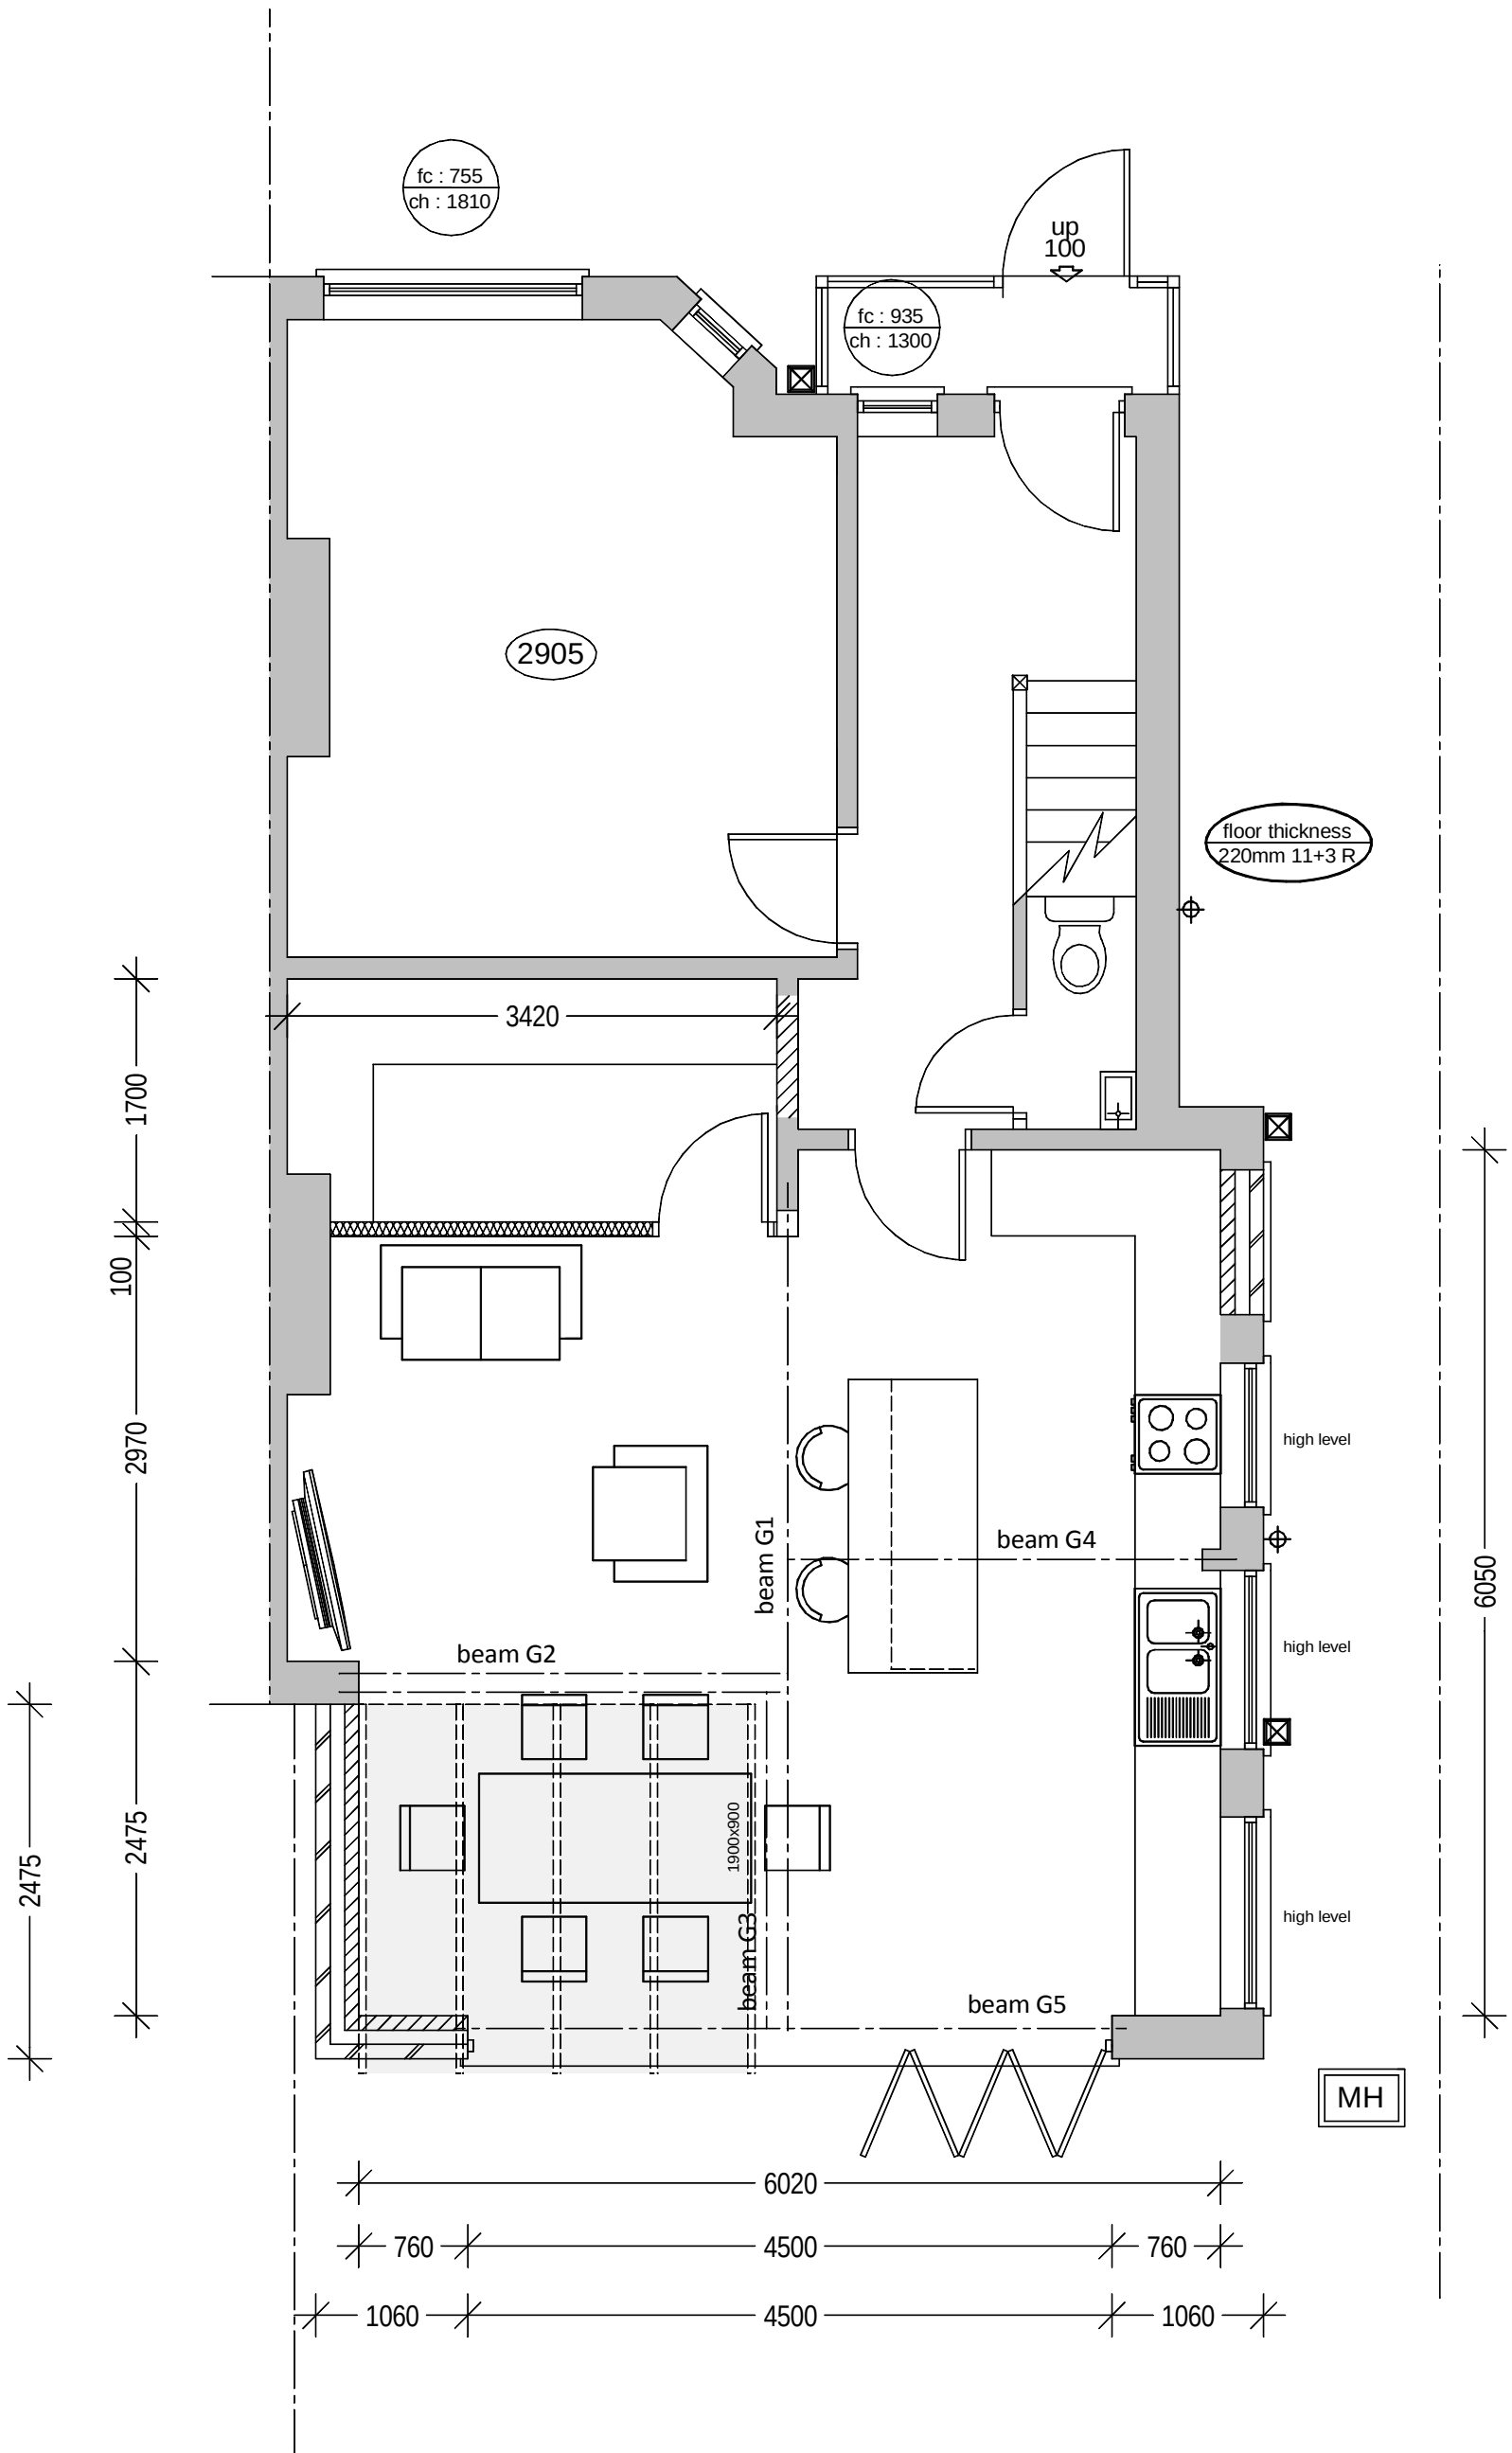


proposed ground floor plan

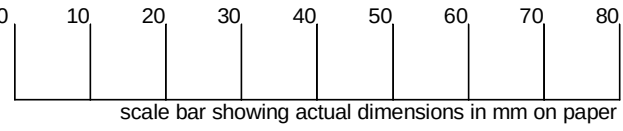


proposed rear elevation - north

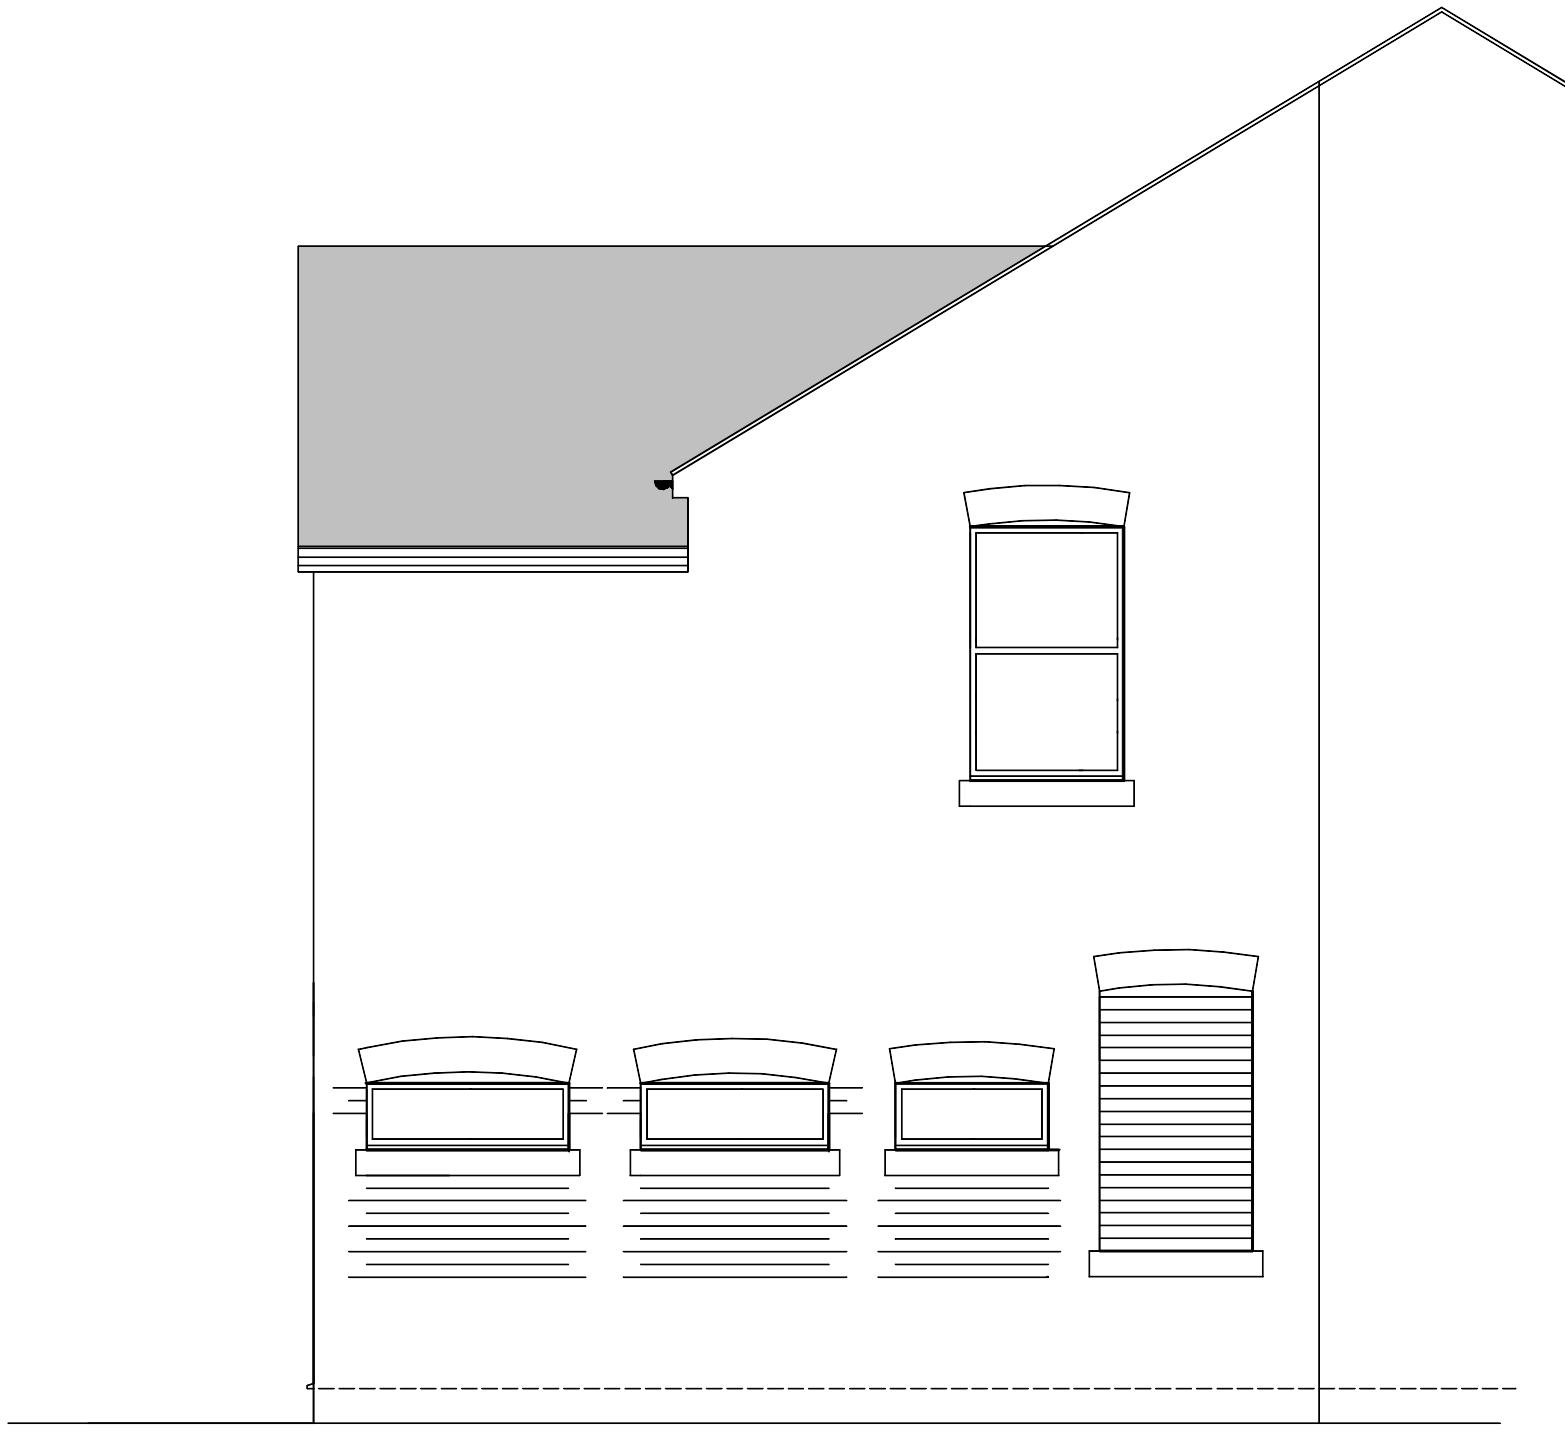

proposed side elevation - west

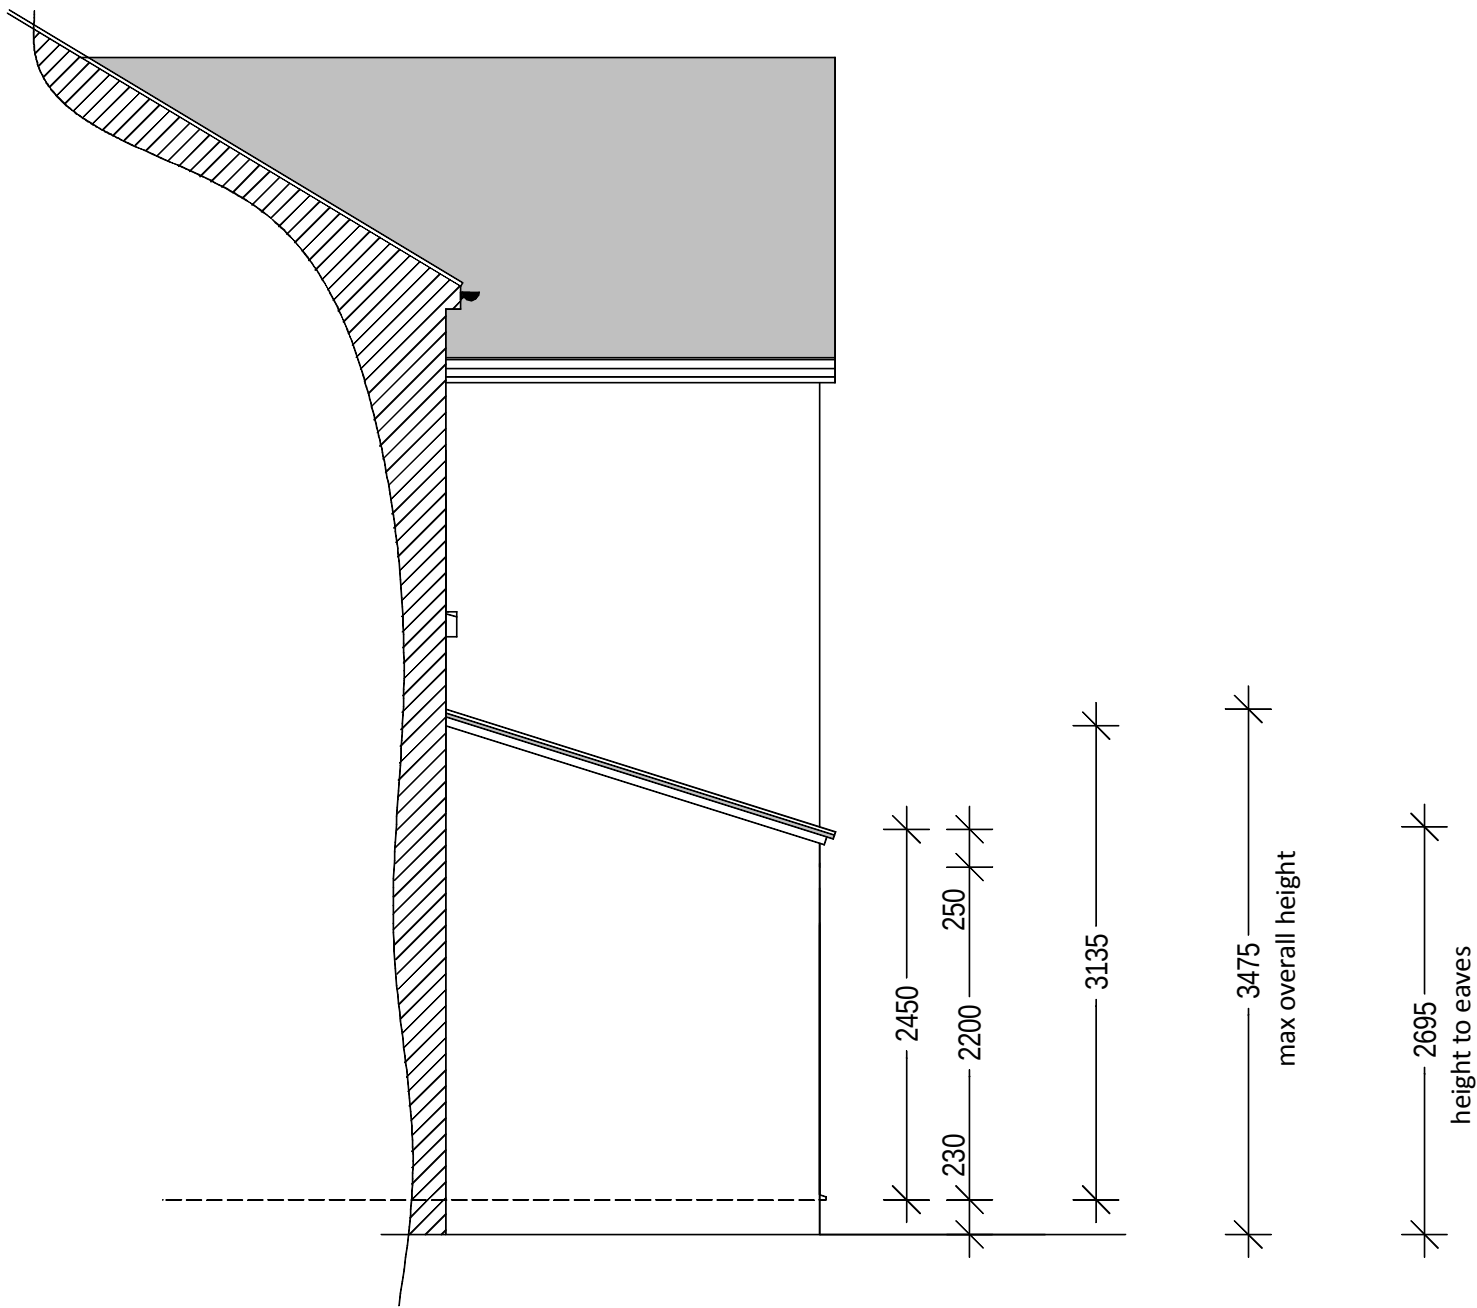

proposed side elevation - east

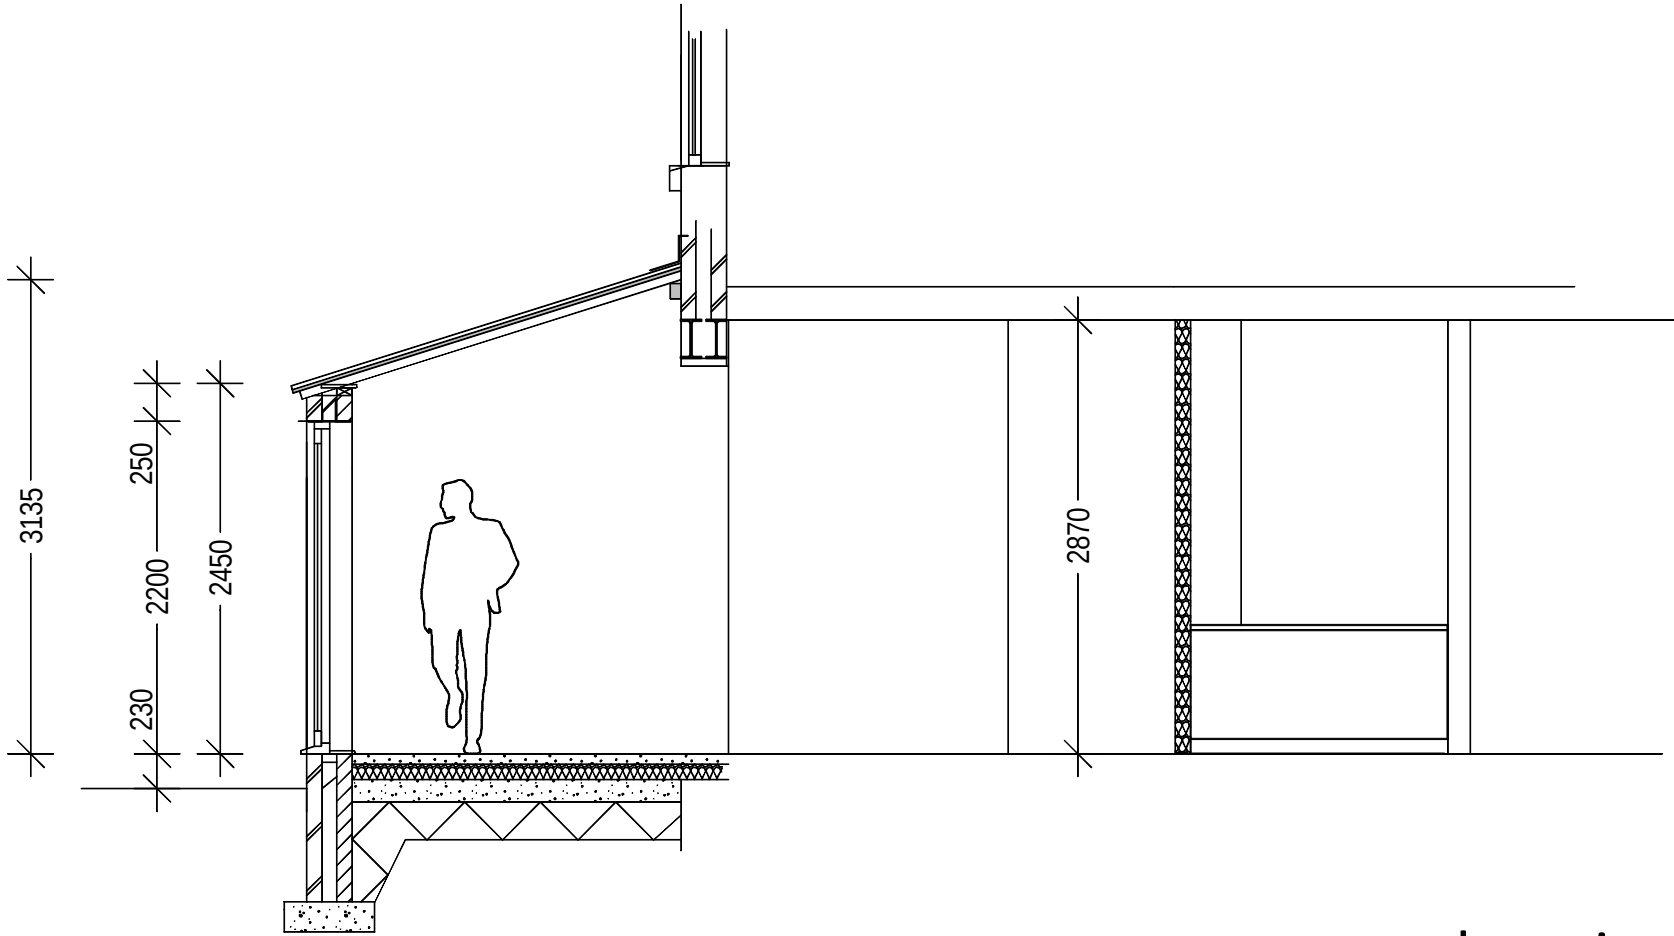

proposed section

CLIENT Ms S Acton & Mr P Jones		
PROJECT EXTENSION & ALTERATIONS		
LOCATION 12 ORCHARD ROAD EAST NORTHENDEN		
TITLE PROPOSED PLAN, SECTION & ELEVATIONS		
SCALE + PAPER SIZE 1:50 @ A1	DATE MAR '21	DRAWN BY <i>lan</i>
REVISION 1288	DRAWING NO 4	REVISION

HEATON DESIGN LTD
ARCHITECTURAL DESIGN

153
WOODSMOOR LANE
WOODSMOOR
STOCKPORT
CHESHIRE
SK3 8TH
PHONE + FAX
0161 - 456 7766
MOBILE
07973 - 208126
EMAIL
info@heatondesign.com