



KEY PLAN

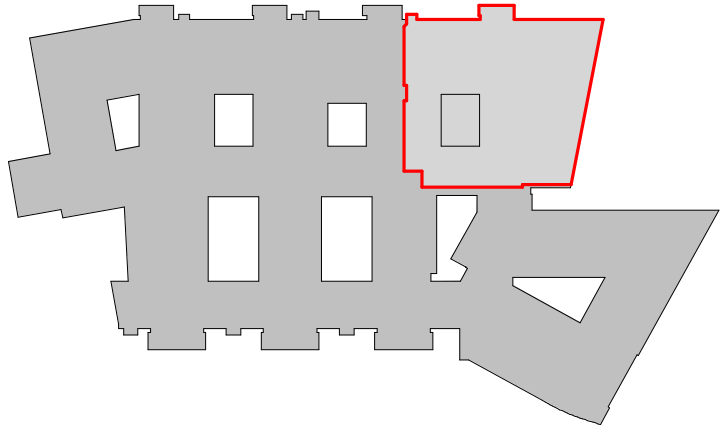


KEY

Dashed line indicates Area of Works

Hatch indicates area outside of scope

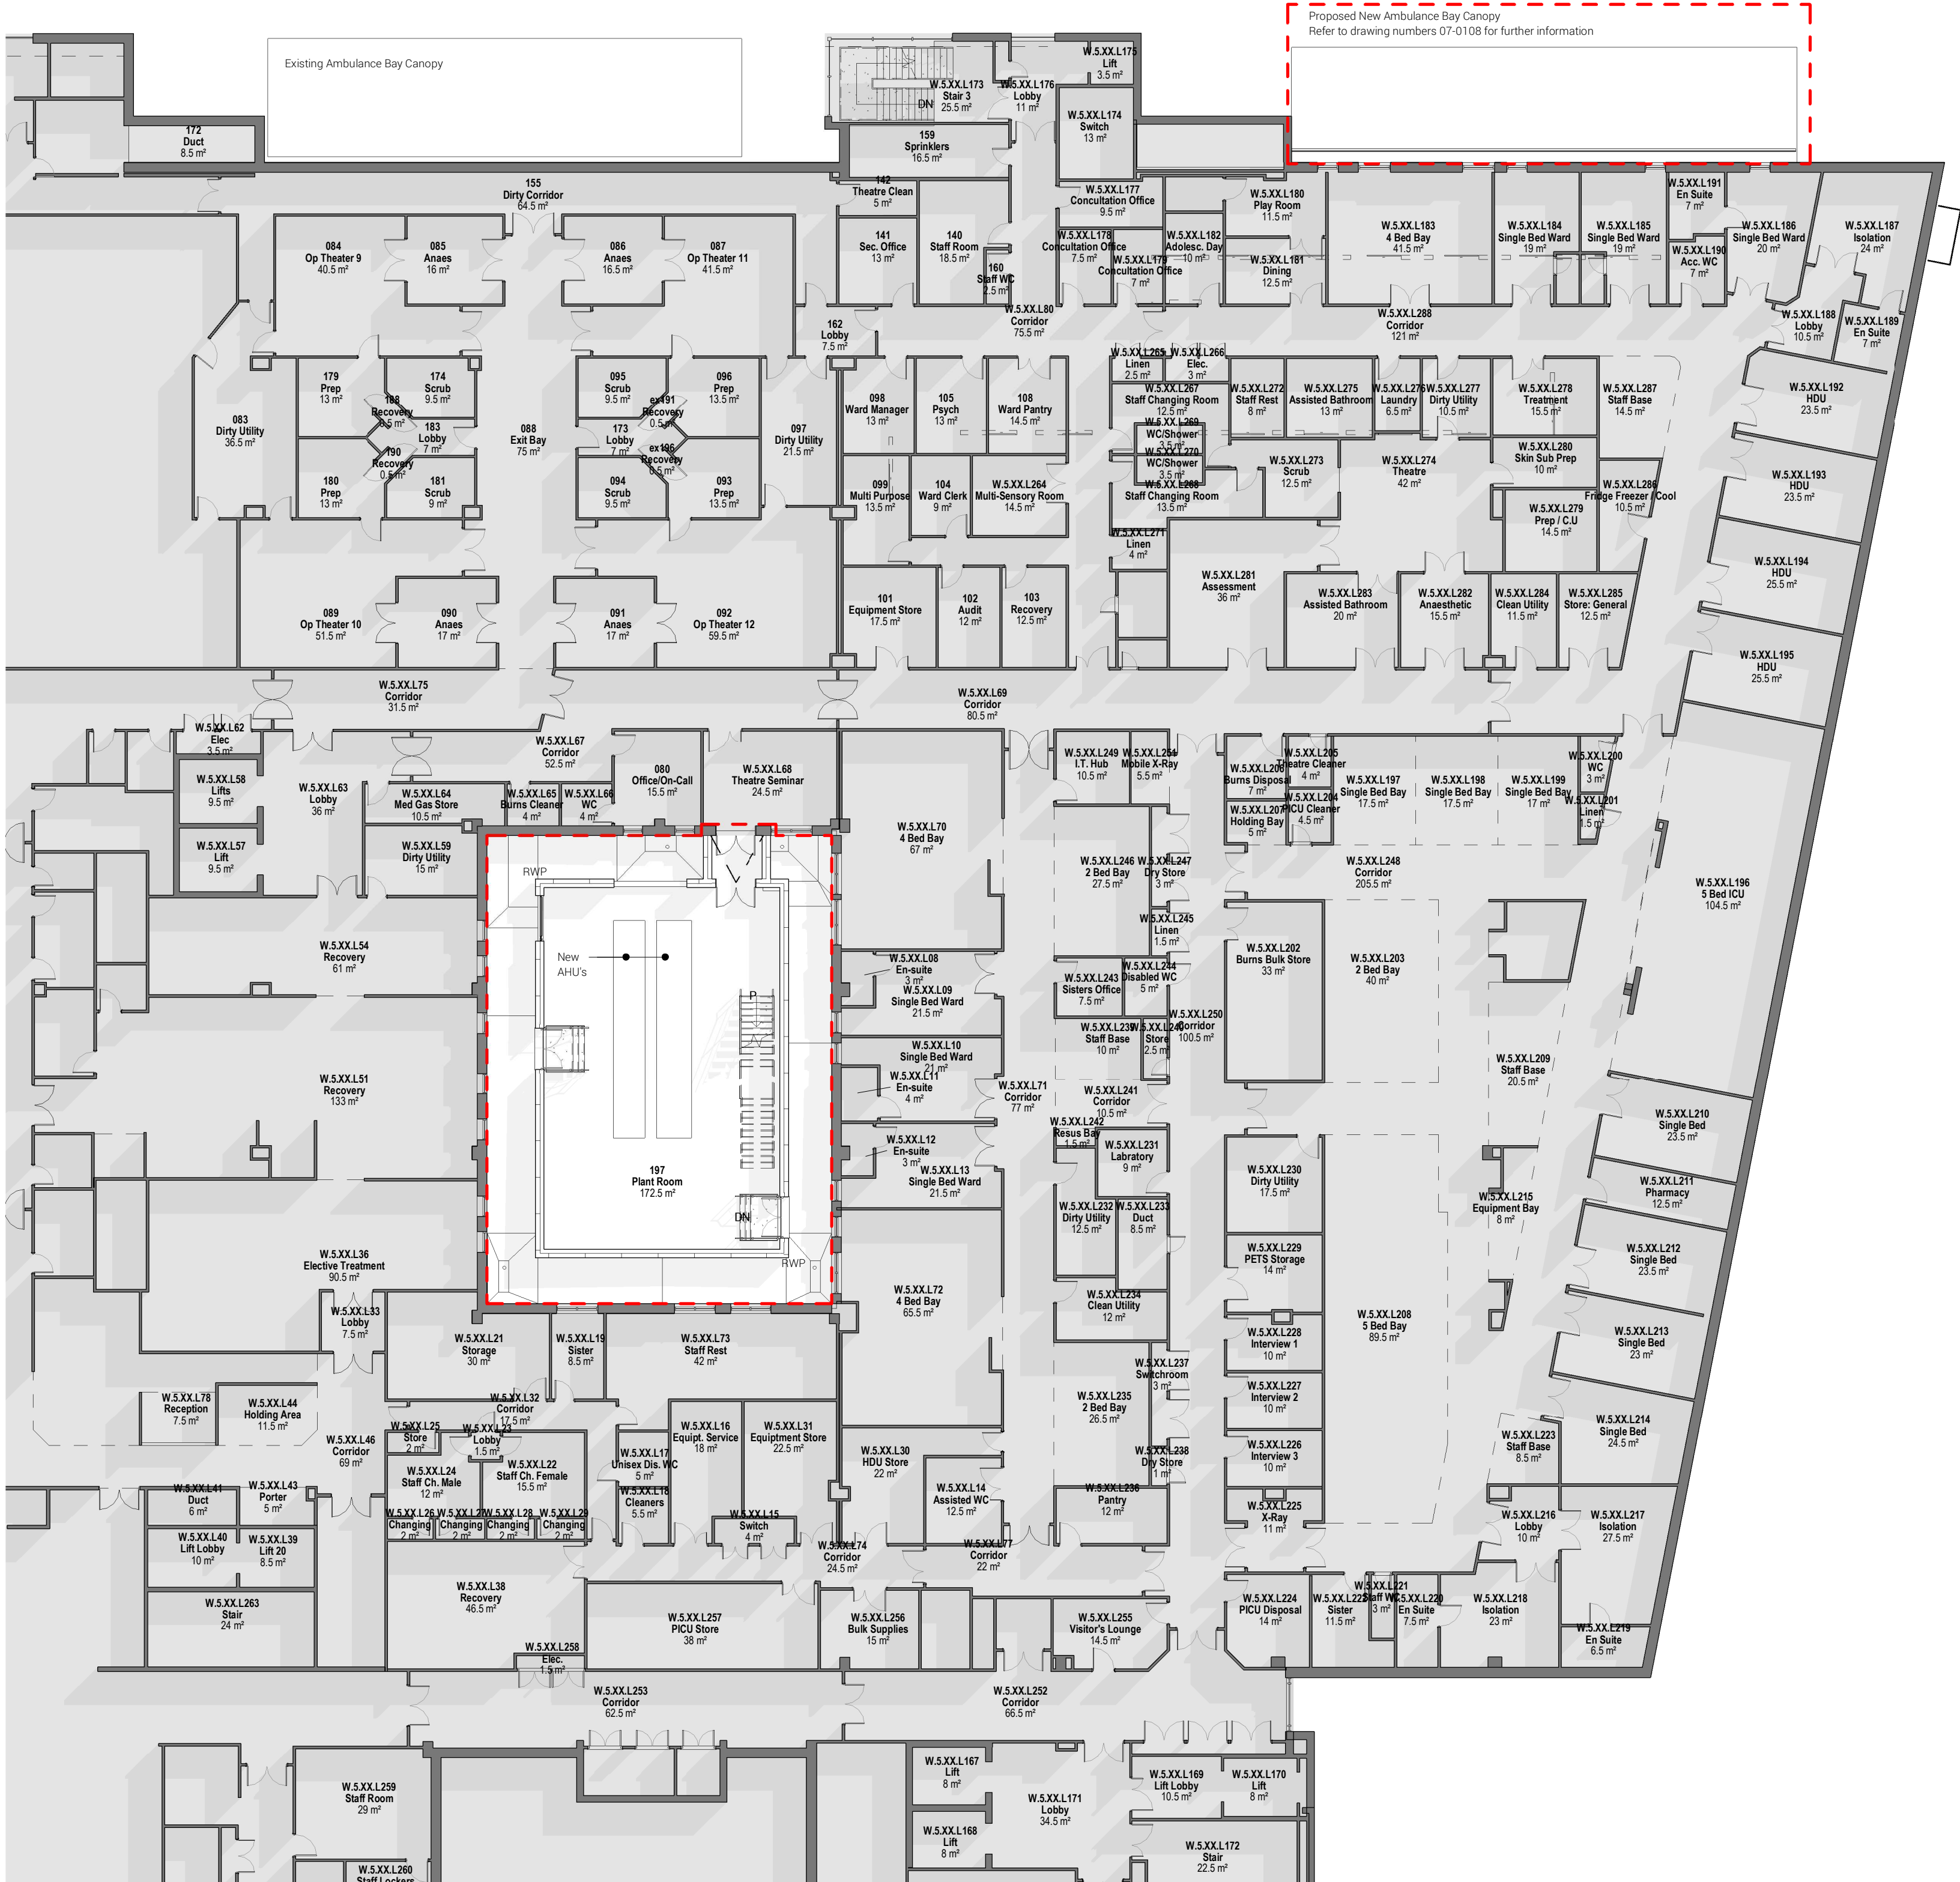

Level 01 - Proposed GA Plan
1 : 200

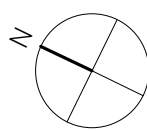

2 0 2 4 6 8 10
SCALE 1:200
m

GENERAL NOTES:

- DAY Architectural Ltd accepts no responsibility for any costs, losses or claims whatsoever arising from these drawings, specifications and related documents unless there is full compliance with the Client or any authorised user of the following:
- 1 All boundaries, dimensions and levels are to be checked on site before construction and any discrepancies reported to the Architect / Designer.
 - 2 Partial Service: Any discrepancies with site or other information is to be advised to the Architect / Designer and direction and / or approval is to be sought before the implementation of the detail.
 - 3 Block and site plans are reproduced under license from the Ordnance Survey.
 - 4 Do not scale this drawing.
 - 5 For the purpose of coordination, all relevant parties must check this information prior to implementation and report any discrepancies to the Architect / Designer.



PROJECT
Project PED & IMRI, MFT

DRAWING
Level 01 Proposed GA

SCALE
As indicated @ A1

FIRST ISSUED
07.08.20

PROJECT	VOLUME	CLIENT REF	LEVEL	DRAWN BY	CHECKED BY
88019	MFT	KA			CB

ORIGIN	VOLUME	LEVEL	TYPE	ROLE	NUMBER	REVISION
DAY	ZZ	01	DR	A	07-0102	P1

DRAWING STATUS
PLANNING

P1 Issued for Planning
REV DESCRIPTION

12.11.20
DATE

KA
REV BY

Information contained on this drawing is the sole copyright of DAY Architectural Ltd. and is not to be reproduced without their permission.



DAY Architectural Ltd.
Studio 1, Lancaster Buildings
77 Deansgate, Manchester, M3
2BW

T: 0161 834 9703
W: www.day-architectural.com