



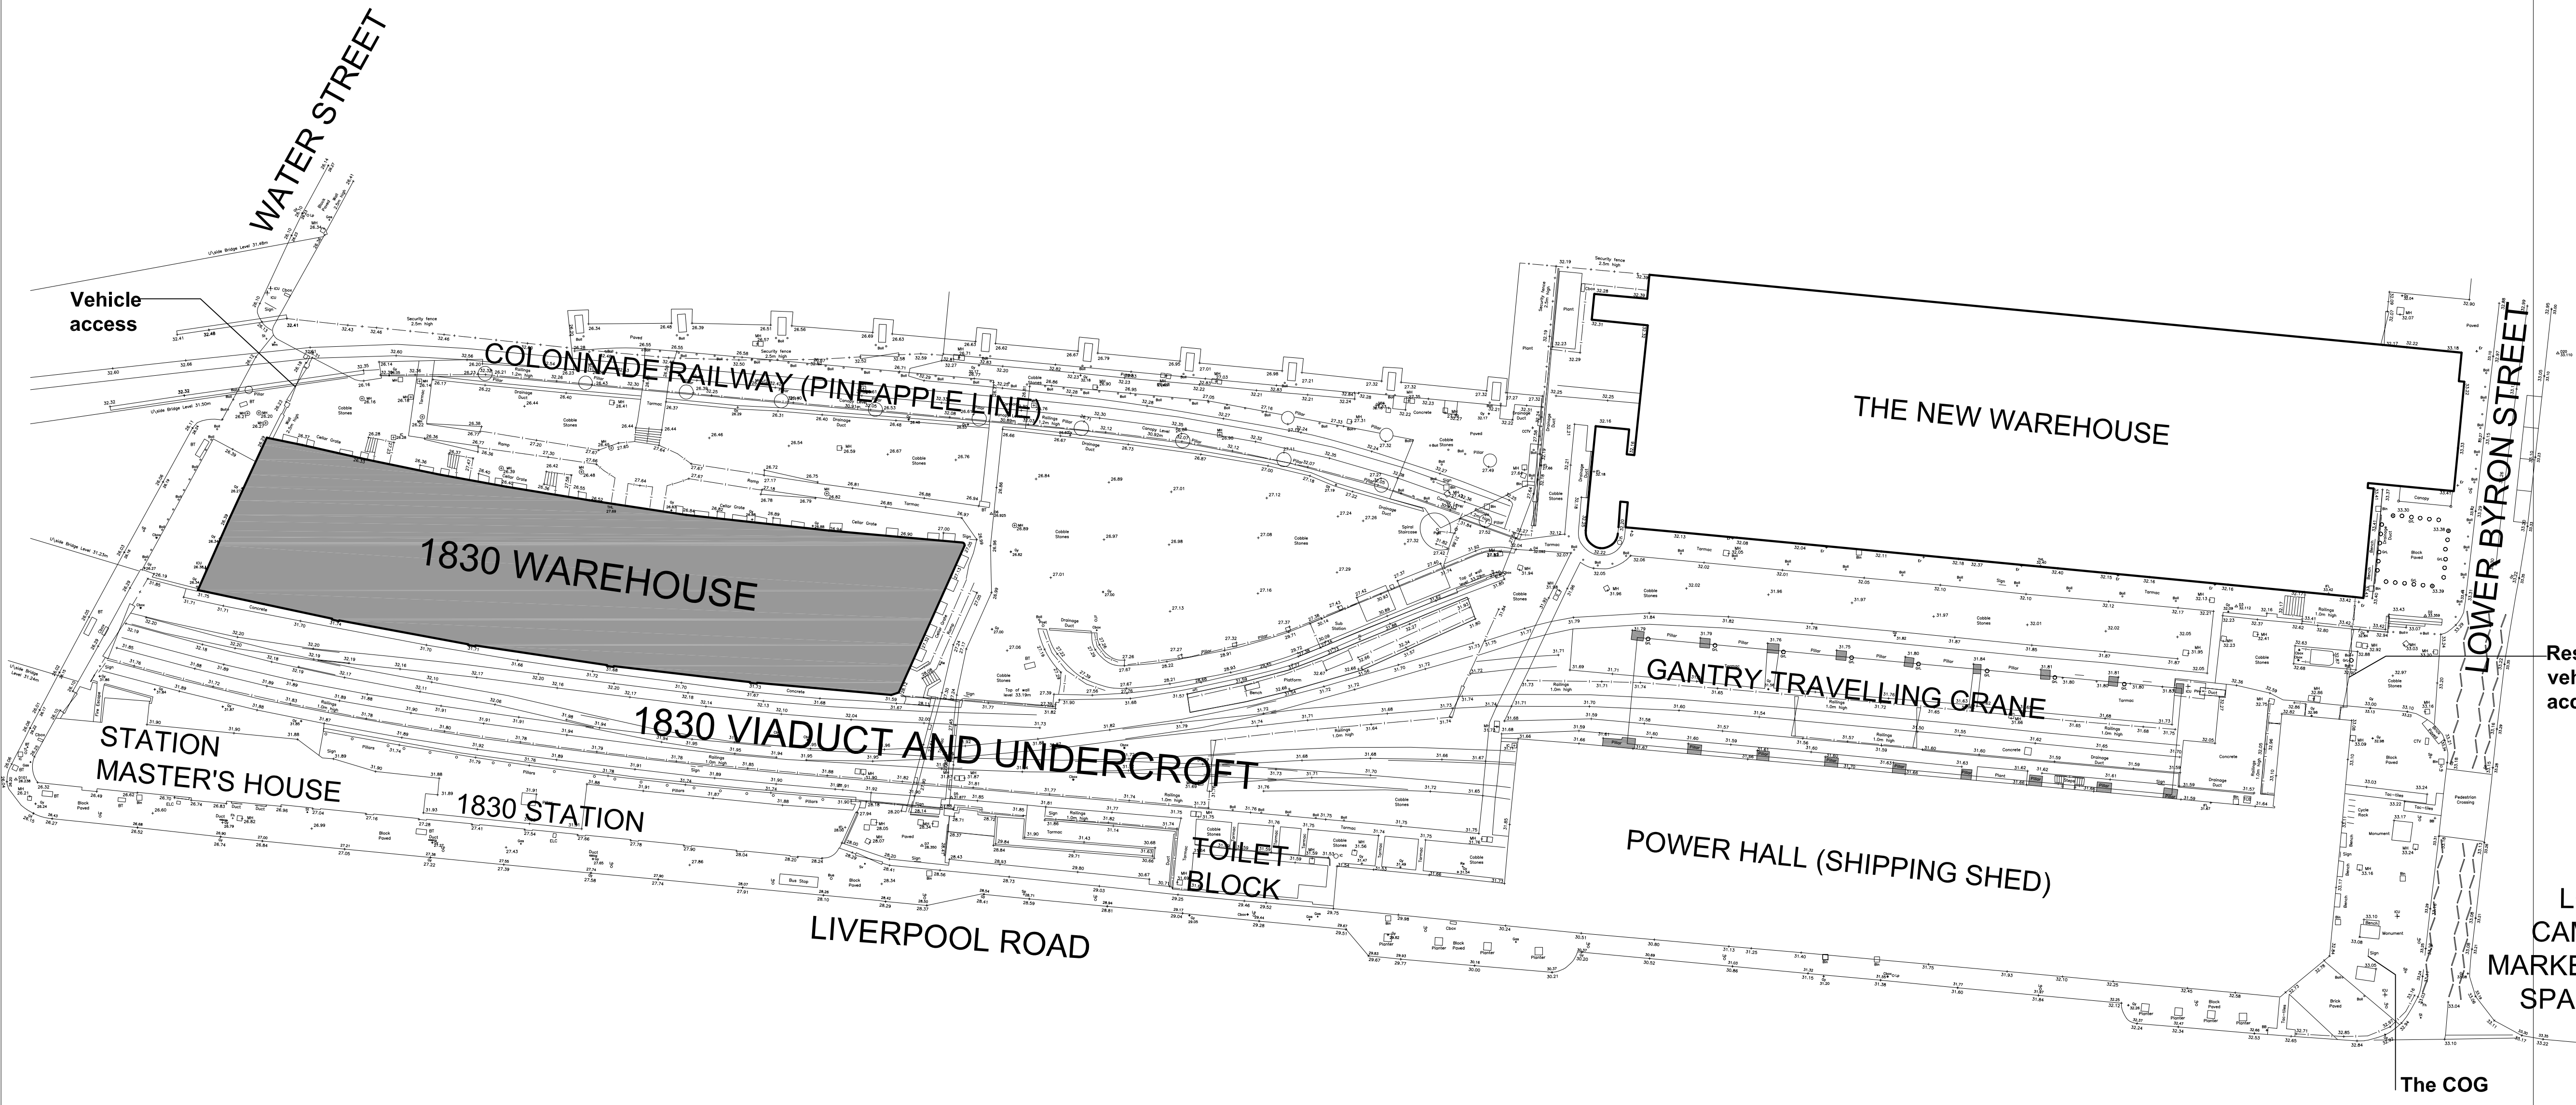

SITE PLAN 1:1000 @ A3 1:500 @ A1

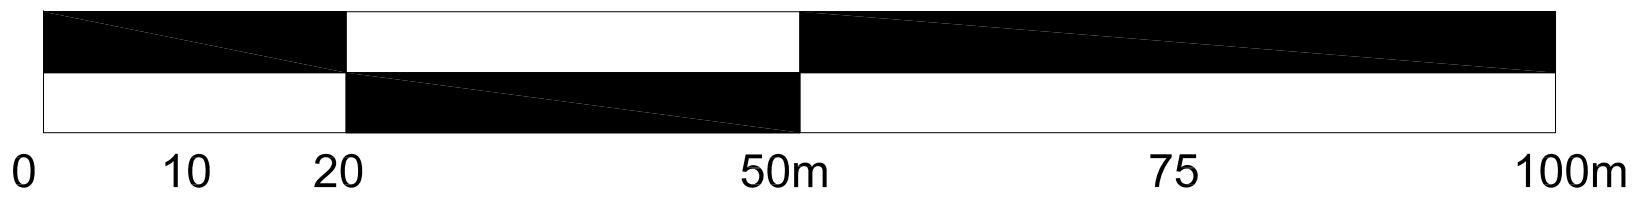

INDICATIVE NORTH NORTH WEST EAST SOUTH			
BASED ON TOPOGRAPHICAL SURVEY BY GREENHATCH, 2006			
JOB TITLE Science and Industry Museum, Manchester, M3 4FP	JOB NO. 260	DRWG. TITLE Site plan	STATUS Planning
		DRWG. NO. 260 / PD / 02 (A1 ORIGINAL FORMAT)	REV: SCALE: 1:1000@A3 1:500@A1
Studiownie	TEL: +44 (0) 20 7299 7766 info@studiownie.com	All dimensions to be checked on site by the Contractor and confirmed with the Architect prior to construction. Do not scale off this drawing.	
ARCHITECTS LLP		Drawn by: JP	DATE: 28/06/19