

SOFT LANDSCAPE

Refer to Landscape Management Plan - BIR-DEP-00-XX-SP-L-0002
for details of landscape management and maintenance

Green roof to specialist specification, to consist of appropriate native wildflower green roof plants including:

Green Roof (Area 1)

- Common Toadflax
- Common Vetch
- Cowslip
- Musk Mallow
- St Johns-wort
- Rough Hawkbit
- Selfheal
- Wild Marjoram
- Yarrow Milfoi
- Cornflower
- Wild Pansy
- Hoary Plantain
- Lesser Stitchwort
- Scarlet Pimpernel


Green Roof (Area 2)

Suitable for 'Black Redstart', including mix of aggregate, such as crushed brick / topsoil / peat free compost; overlaid with rock/chippings, countered in height from zero to 500mm (hibernacul).
Roof to be seeded with a mixture of:

St John's Wort

Yellow Wort
Common Century
Black Medick
Doves Foot Cranes Bill
Common Eyebright
Betony
Devils Bit Scabious
Ribwort Plantain
Selfheal

PLANT SCHEDULE						
EVERGREEN ORNAMENTAL SHRUBS						
	Species	Size	Height (cm)	Density	Area	Number
	Euonymus fortunei 'Emerald n' Gold'	5L	30-60	3	sq.m	101
	Hebe 'Red Edge'	5L	30-60	3	sq.m	101
	Hypericum 'Hidcote'	5L	30-60	3	sq.m	103
	Spiraea japonica 'Gold Flame'	5L	30-60	3	sq.m	103
	Lavandula angustifolia	5L	30-60	3	sq.m	107
SPECIMEN SHRUBS						
	Species	Size	Height (cm)	Density	Area	Number
	Choisya ternata	7.5L	60-90			10
	Kniphofia 'Rooperi'	7.5L	60-90			14
	Phormium 'Duet'	7.5L	60-90			21
	Viburnum x 'Burkwoodii'	7.5L	60-90			10
HEDGES (Native Species)						
	Species	Size	Height (cm)	Density	Area	Number
	Crataegus monogyna	BR	45-60	5	lin.m	120
	Prunus spinosa	BR	45-60	5	lin.m	60
	Acer campestre	BR	45-60	5	lin.m	30
	Cornus sanguinea	BR	45-60	5	lin.m	30
	Corylus avellana	BR	45-60	5	lin.m	30
	Viburnum opulus	BR	45-60	5	lin.m	30
DEFENSIVE SHRUBS						
	Species	Size	Height (cm)	Density	Area	Number
	Berberis thunbergii	5L	60-80	3	sq.m	154
TREES						
	Species	Girth	Height (cm)	Type	Stem	Number
	Pyrus calleryana 'Chanticleer'	10-12	3-3.5m	Standard	1.8-2m clear stem	7
	Carpinus betulus 'Frans Fontaine'	10-12	3-3.5m	Standard	1.8-2m clear stem	3

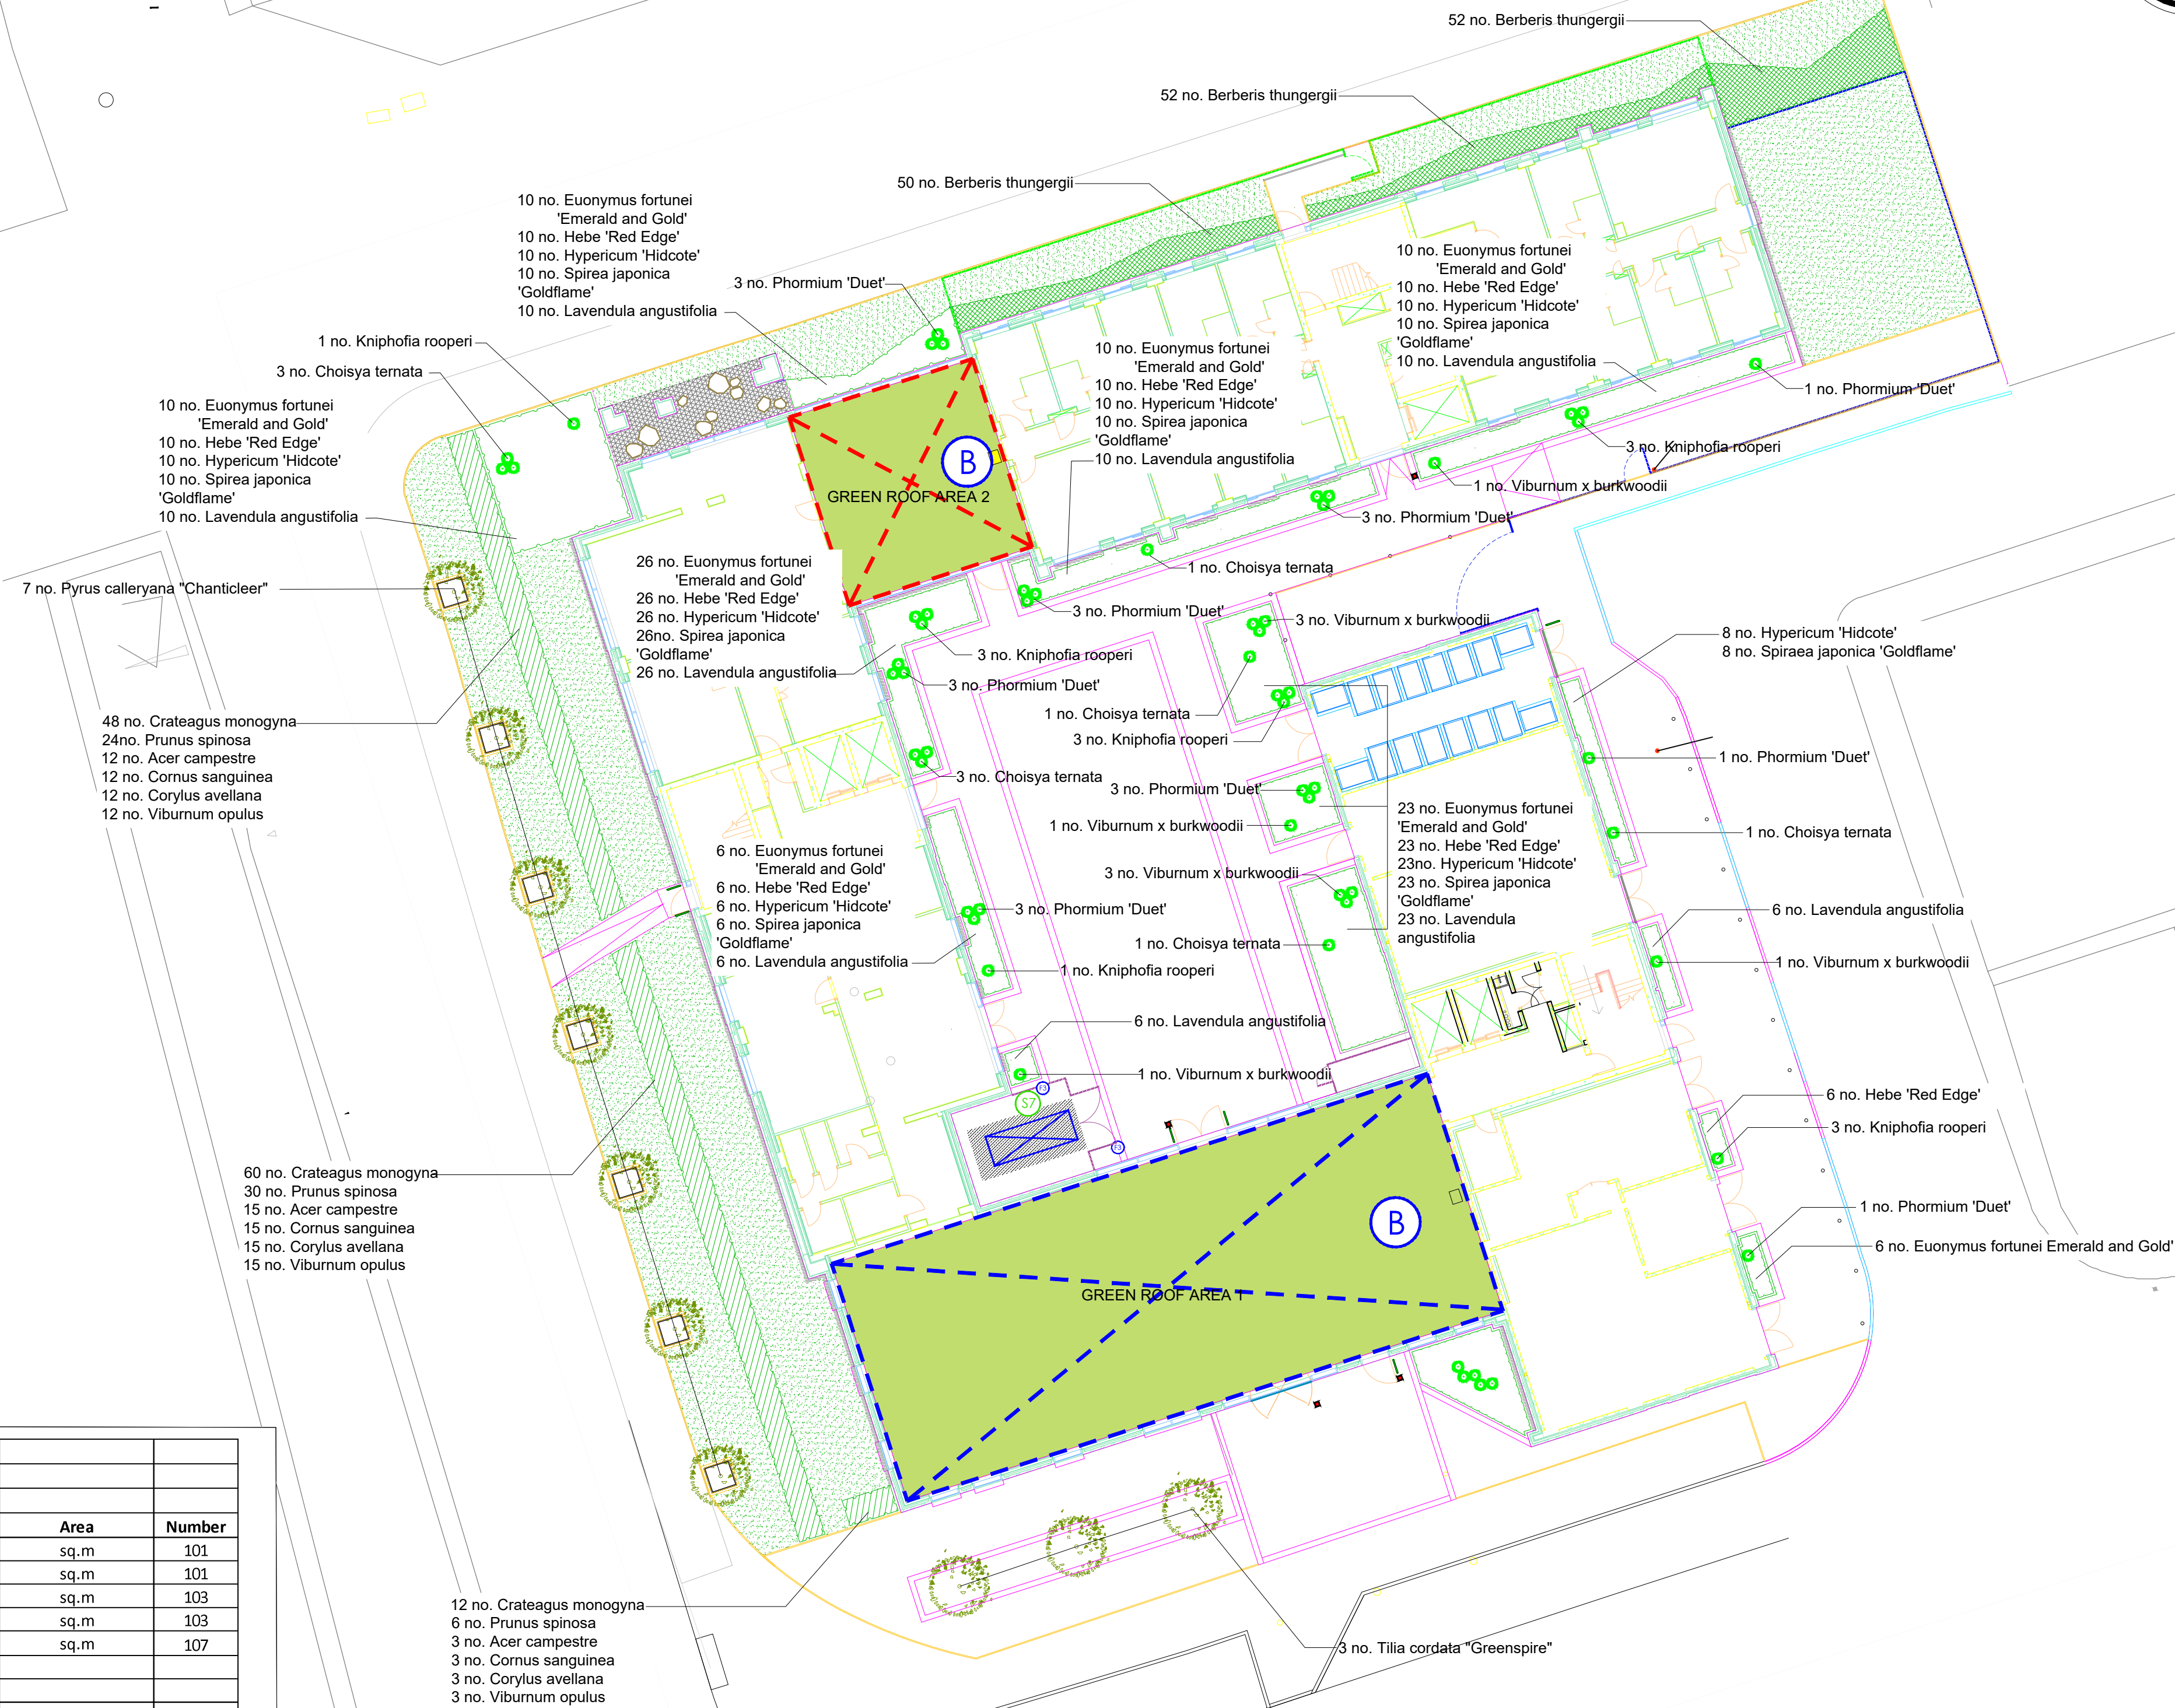

T6	Fencing/planting to courtyard updated	30/11/20
T5	Adjustments to layout	30/07/20
T4	Adjustments to layout	16/03/20
T3	Adjustments to layout	30/10/19
T2	Grass added by deterrent paving, Plants added	25/09/19
T1	Green roofs added, layout adjusted	19/11/18



Client
Kier

Project
Birley Residences MMU

Planting Plan

Status
Tender

Scale	Job Nr	Drawn
1:200@A1	4092	TR

Drawing number
BIR-DEP-00-00-DR-L-0002

Date	Revision
19/10/2018	T6

Copyright DEP Landscape Architecture Ltd

All levels and dimensions to be checked on site by contractor prior to commencement; Any variations to be reported to the client. This drawing is to be read in conjunction with all others relating to the project and all information derived accordingly; any anomalies to be reported to the client. Use figured dimensions only. Work shown on this drawings to be carried out in accordance with current British Standards and Codes of Practice.