


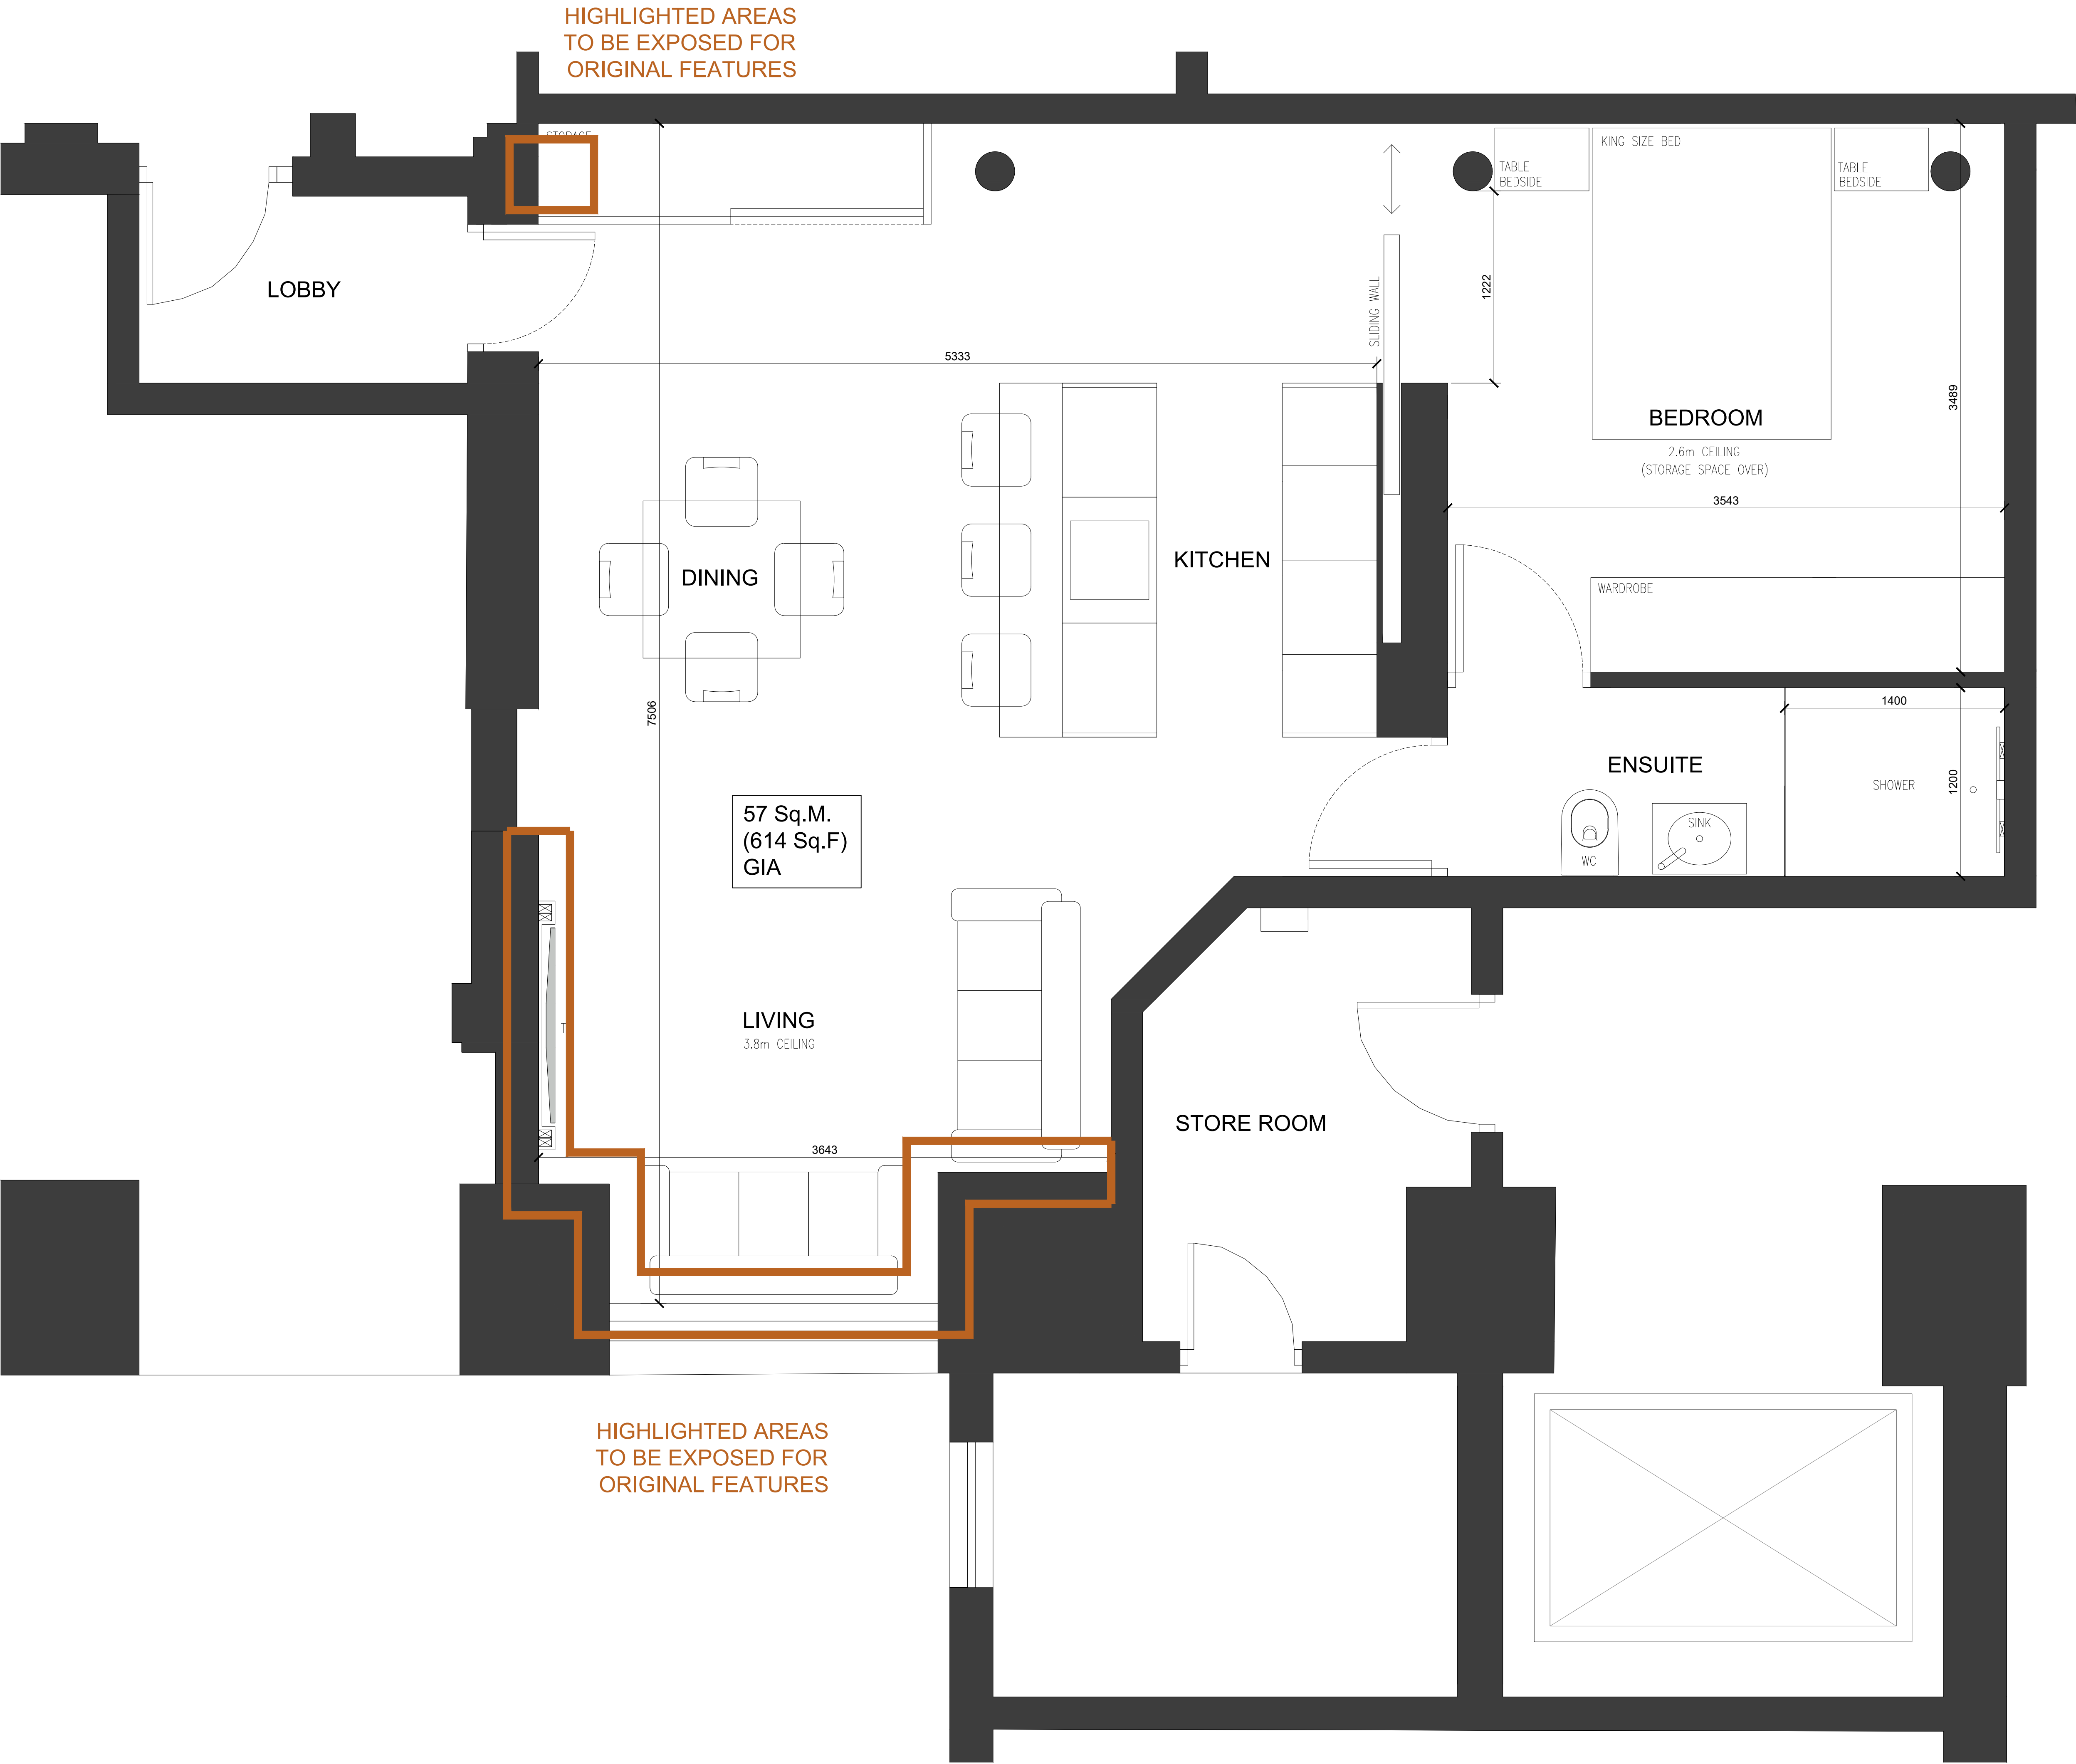

HIGHLIGHTED AREAS
TO BE EXPOSED FOR
ORIGINAL FEATURES

HIGHLIGHTED AREAS
TO BE EXPOSED FOR
ORIGINAL FEATURES

The copyright of this drawing is vested with Philip Lambert Architecture Ltd and must not be copied or reproduced without the consent of the company.

Figured dimensions only to be taken from this drawing, DO NOT SCALE. All contractors must visit the site and be responsible for checking all setting out dimensions and notifying the architect of any discrepancies prior to any manufacture or construction work.

NOTES:

Client				
Mr A Conaghan				
Project				
Albion Mill				
Drawing Title				
Proposed Floor Plan				
Drawn	Checked	Paper Size	Scale	Date
PL	PL	A1	1:20	MARCH 2021
Project No.		Drawing No.	Revision	
21 - 577		103	A	



Philip Lambert Architecture Ltd.
3 Eastbourne Grove, Bolton, BL1 5TR
Tel. 07811118904