


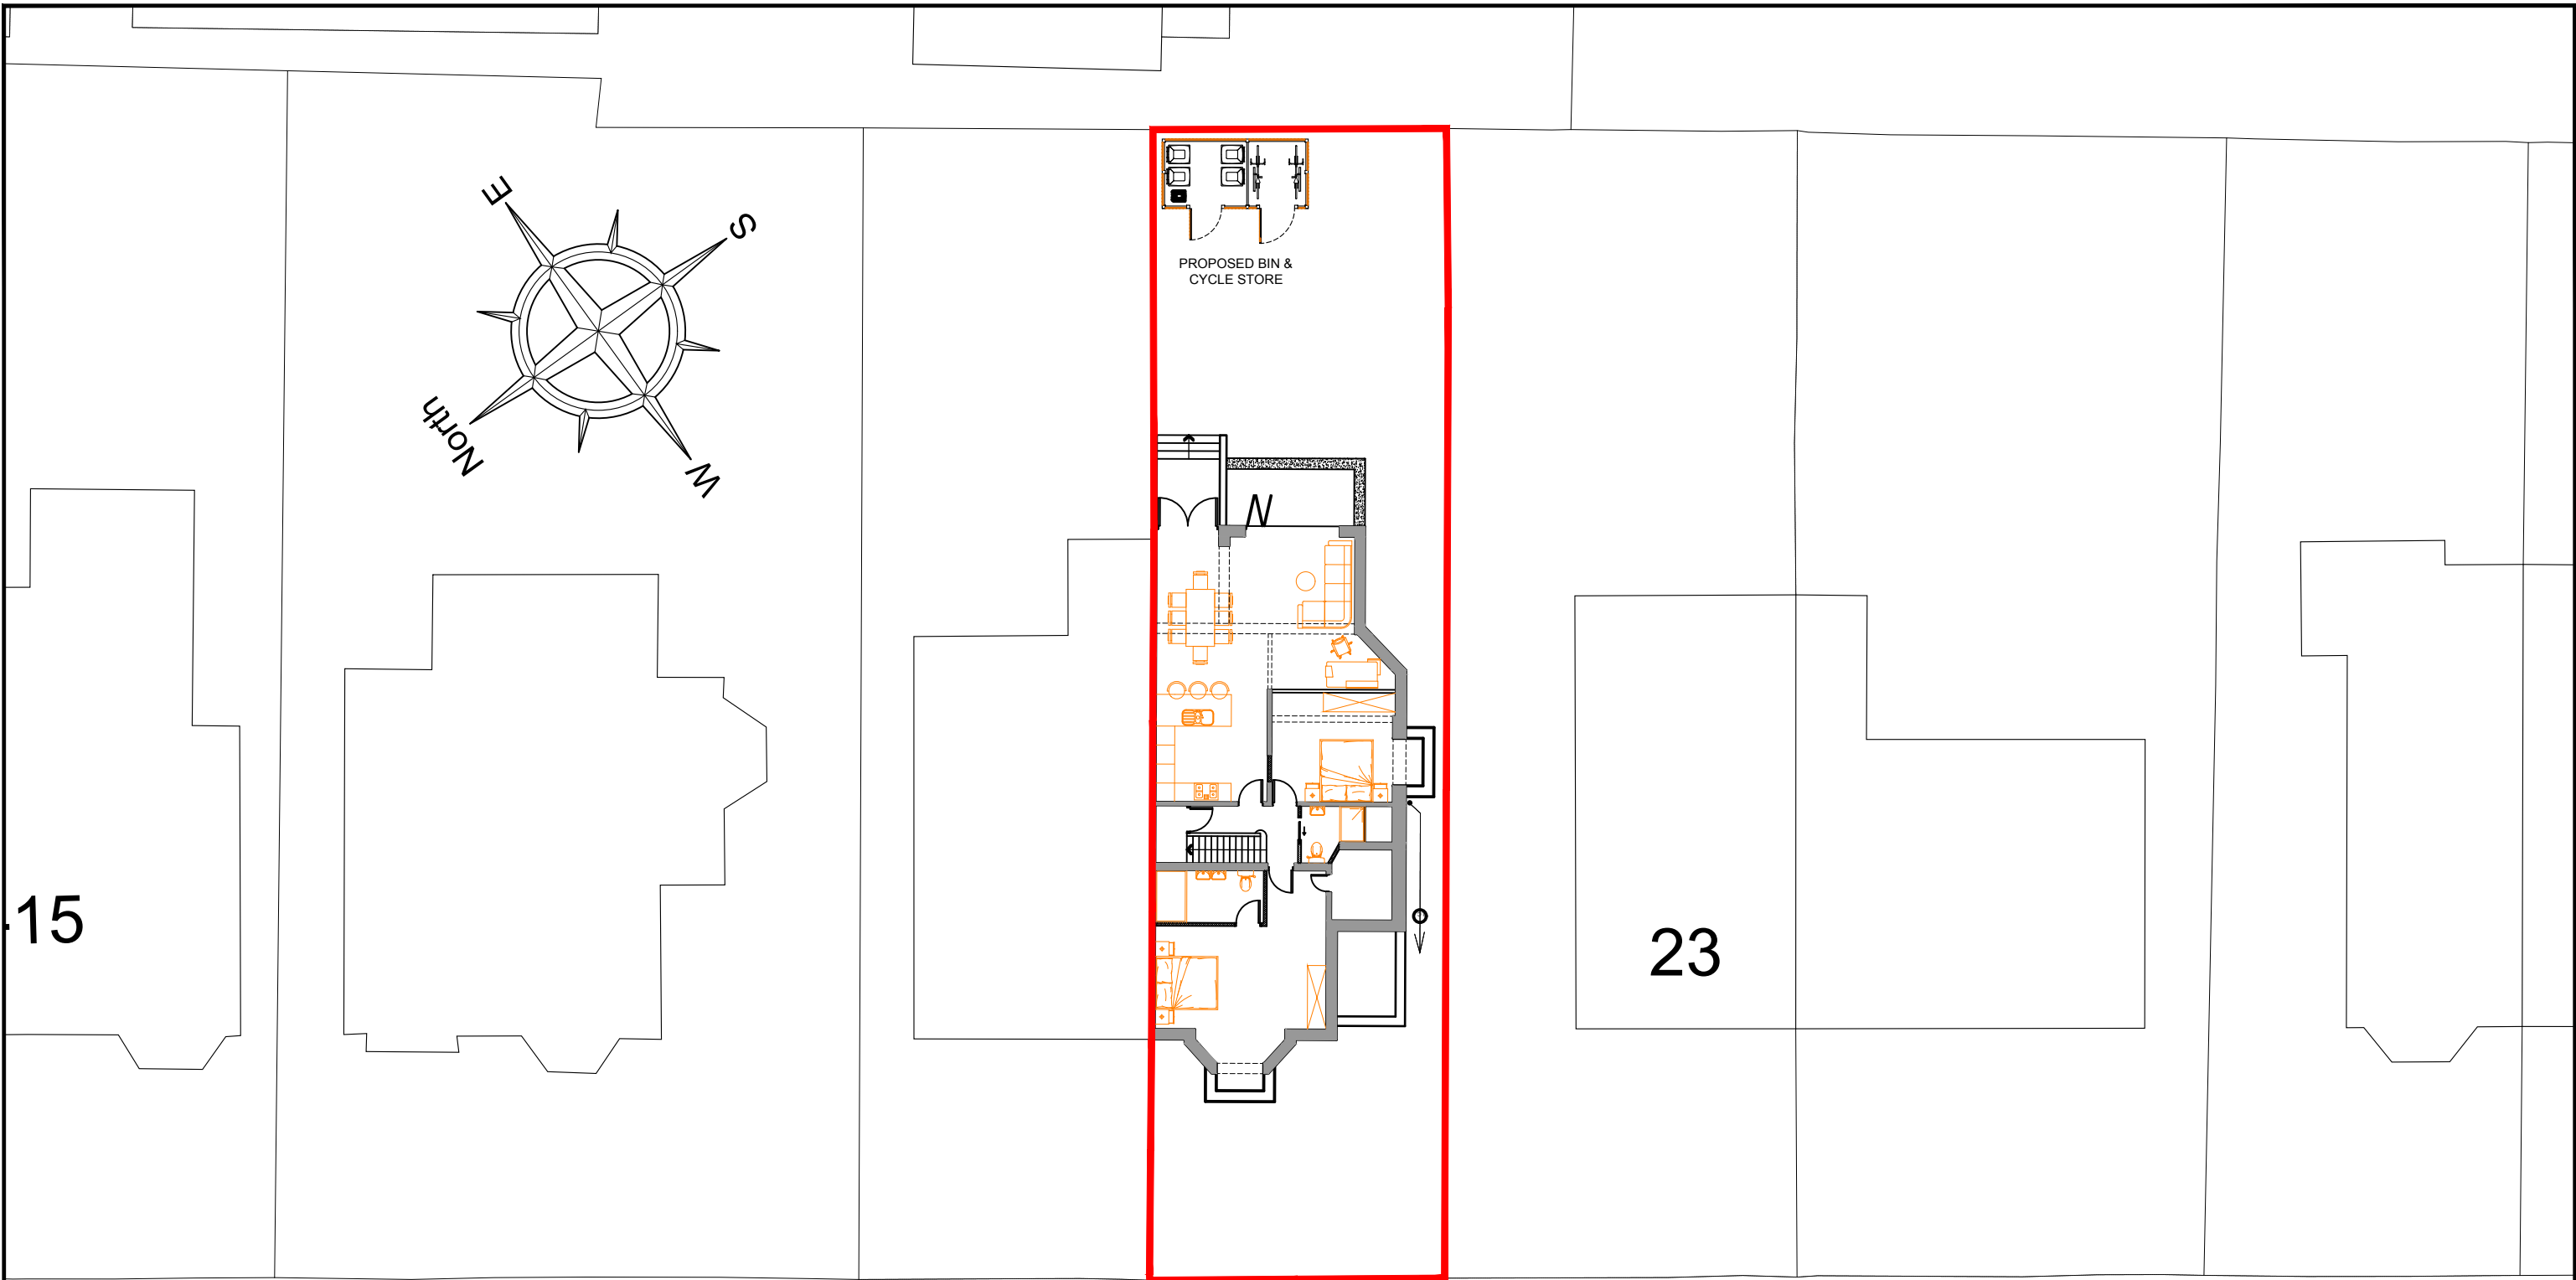

OLD LANSDOWNE ROAD

				 HOWARD & SEDDON A.R.I.B.A. CHARTERED ARCHITECTS 64 WASHWAY ROAD SALE, CHESHIRE, M33 7RE TEL NO. 0161 - 973 8296 FAX NO. 0161 - 962 3485 E-MAIL : ADMIN@HOWARDANDEDSON.CO.UK	PROJECT PROPOSED ALTERATIONS 21 OLD LANSDOWNE ROAD WEST DIDSBUY MANCHESTER M20 2PB		TITLE PROPOSED SITE PLAN	DRAWN JB	DRG No. 14,301/ 15
								DATE 09.03.2021	
					CLIENT OLD LANSDOWNE ESTATES LTD			SCALE 1:200 (A3)	AMENDMENT A
A	First Issue.	JB	09.03.2021						
REV	DESCRIPTION	BY	DATE						