


Front Elevation




North Side Elevation

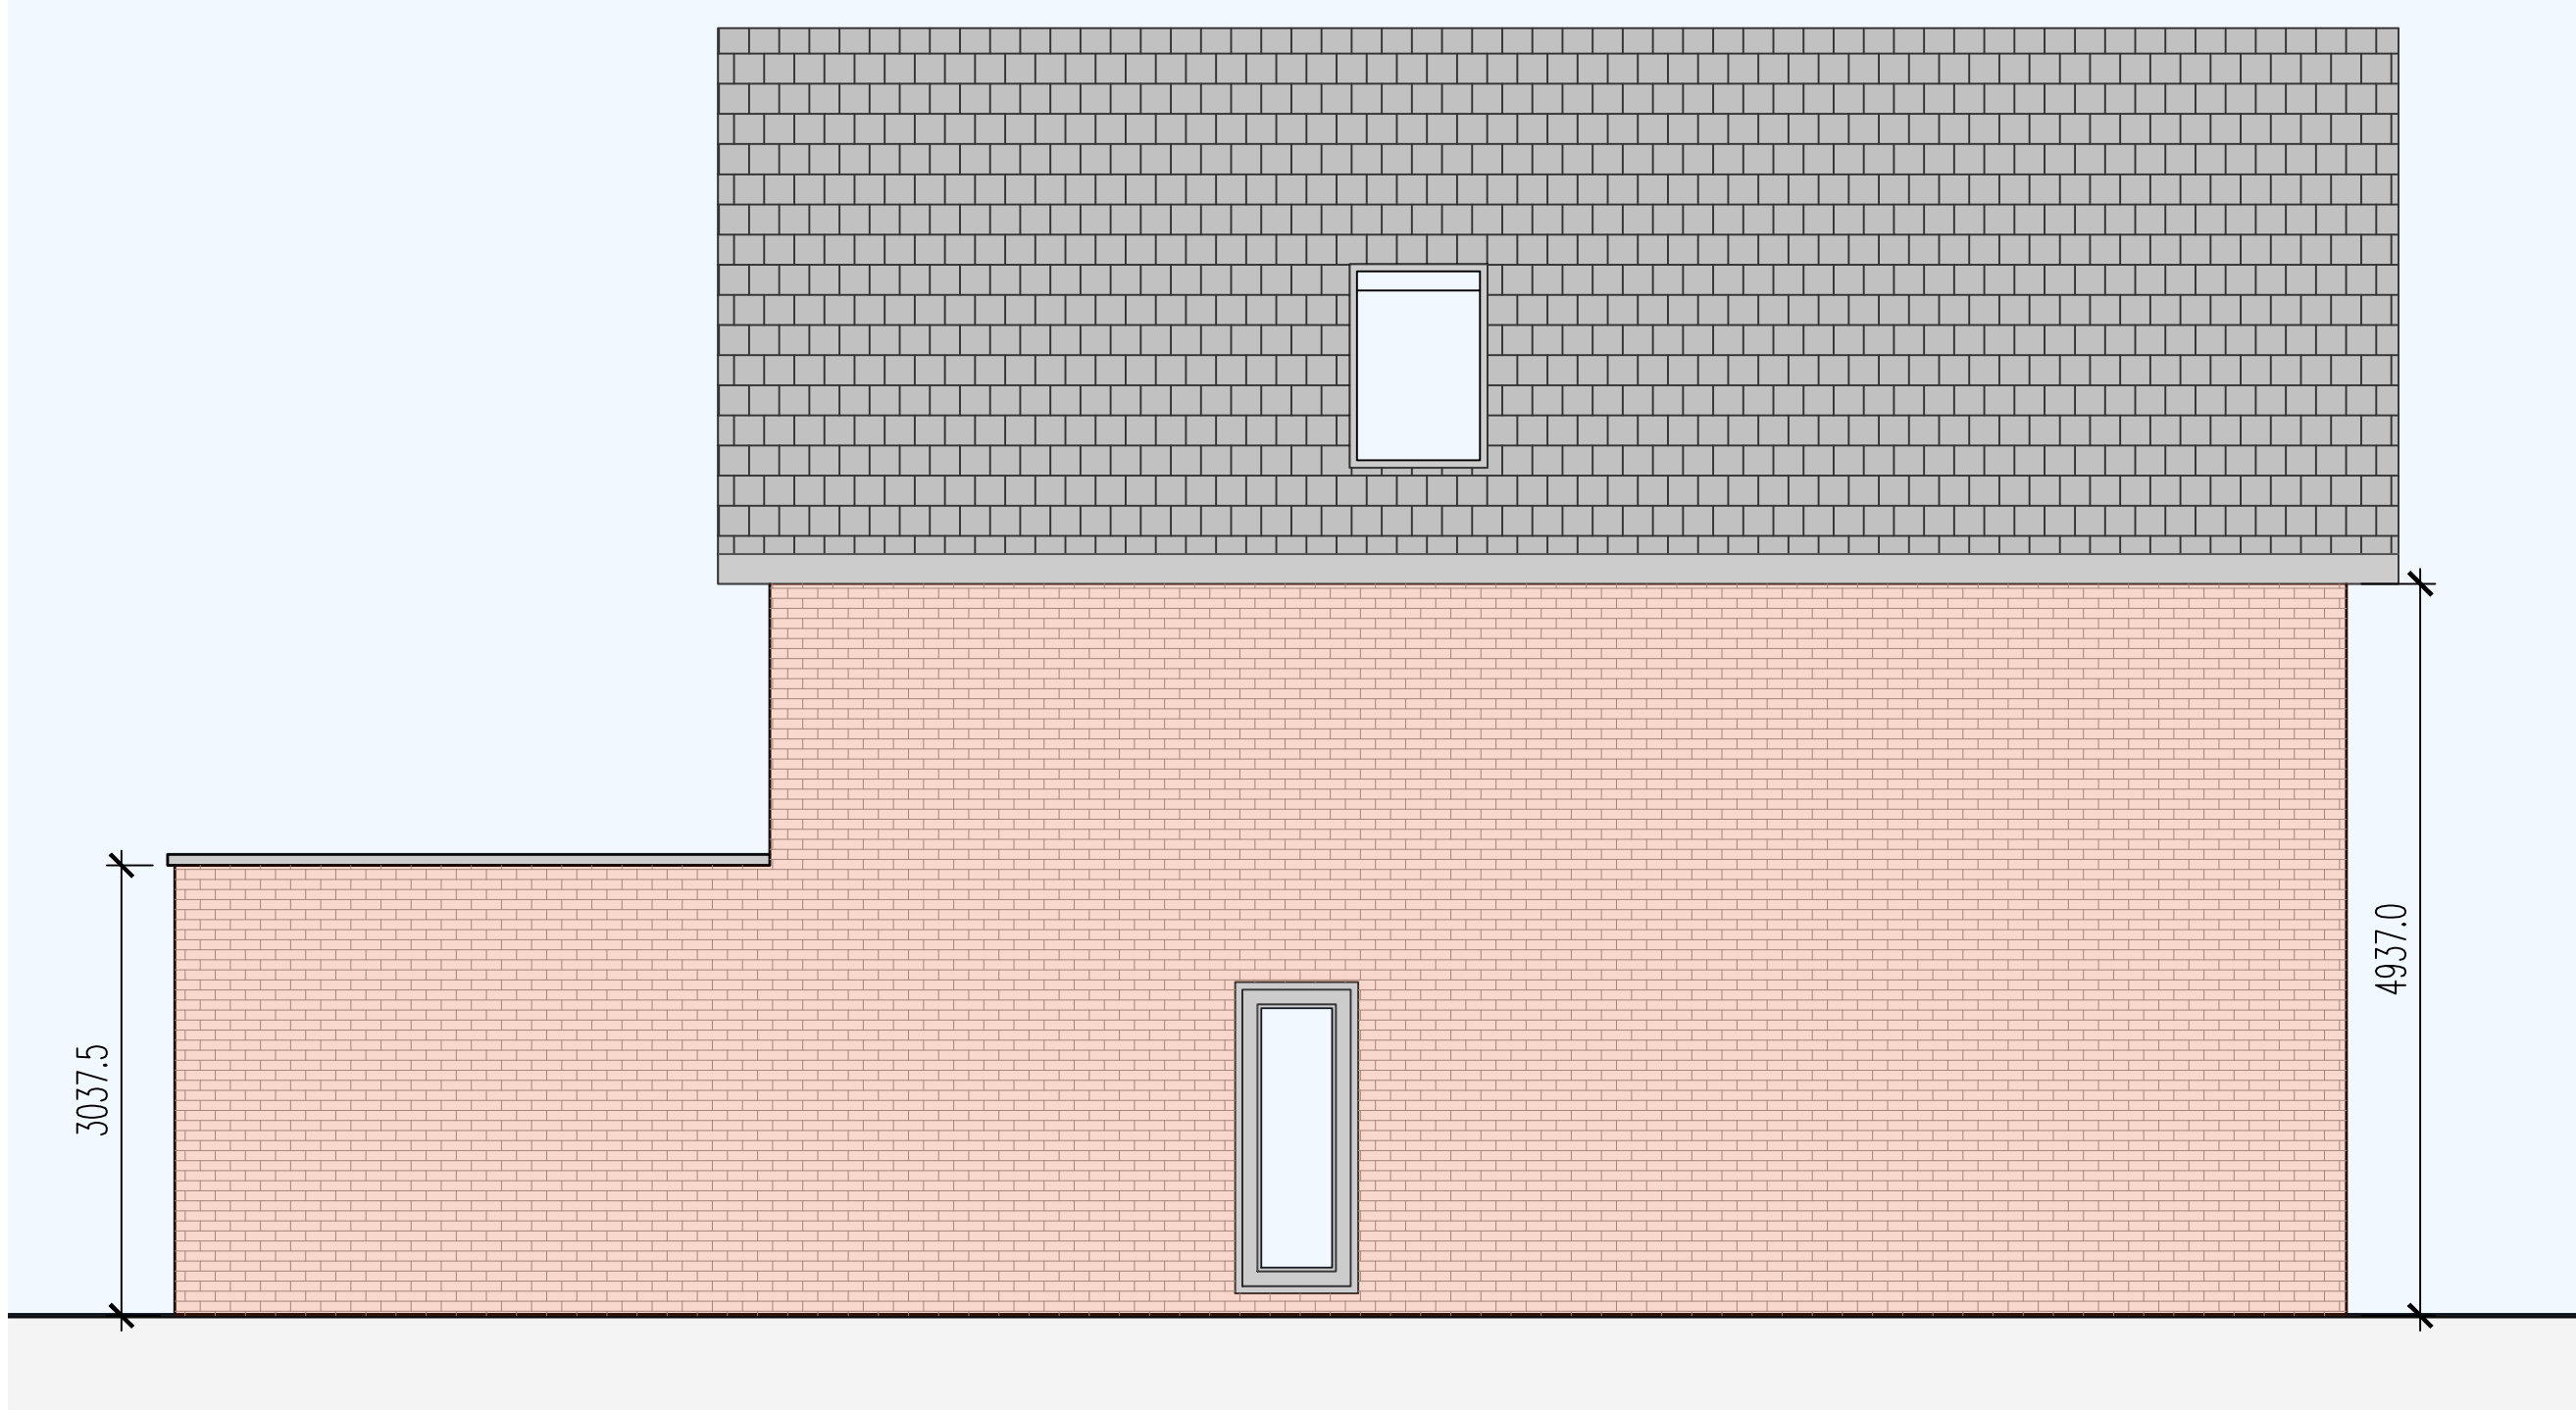

Rear Elevation



South Side Elevation

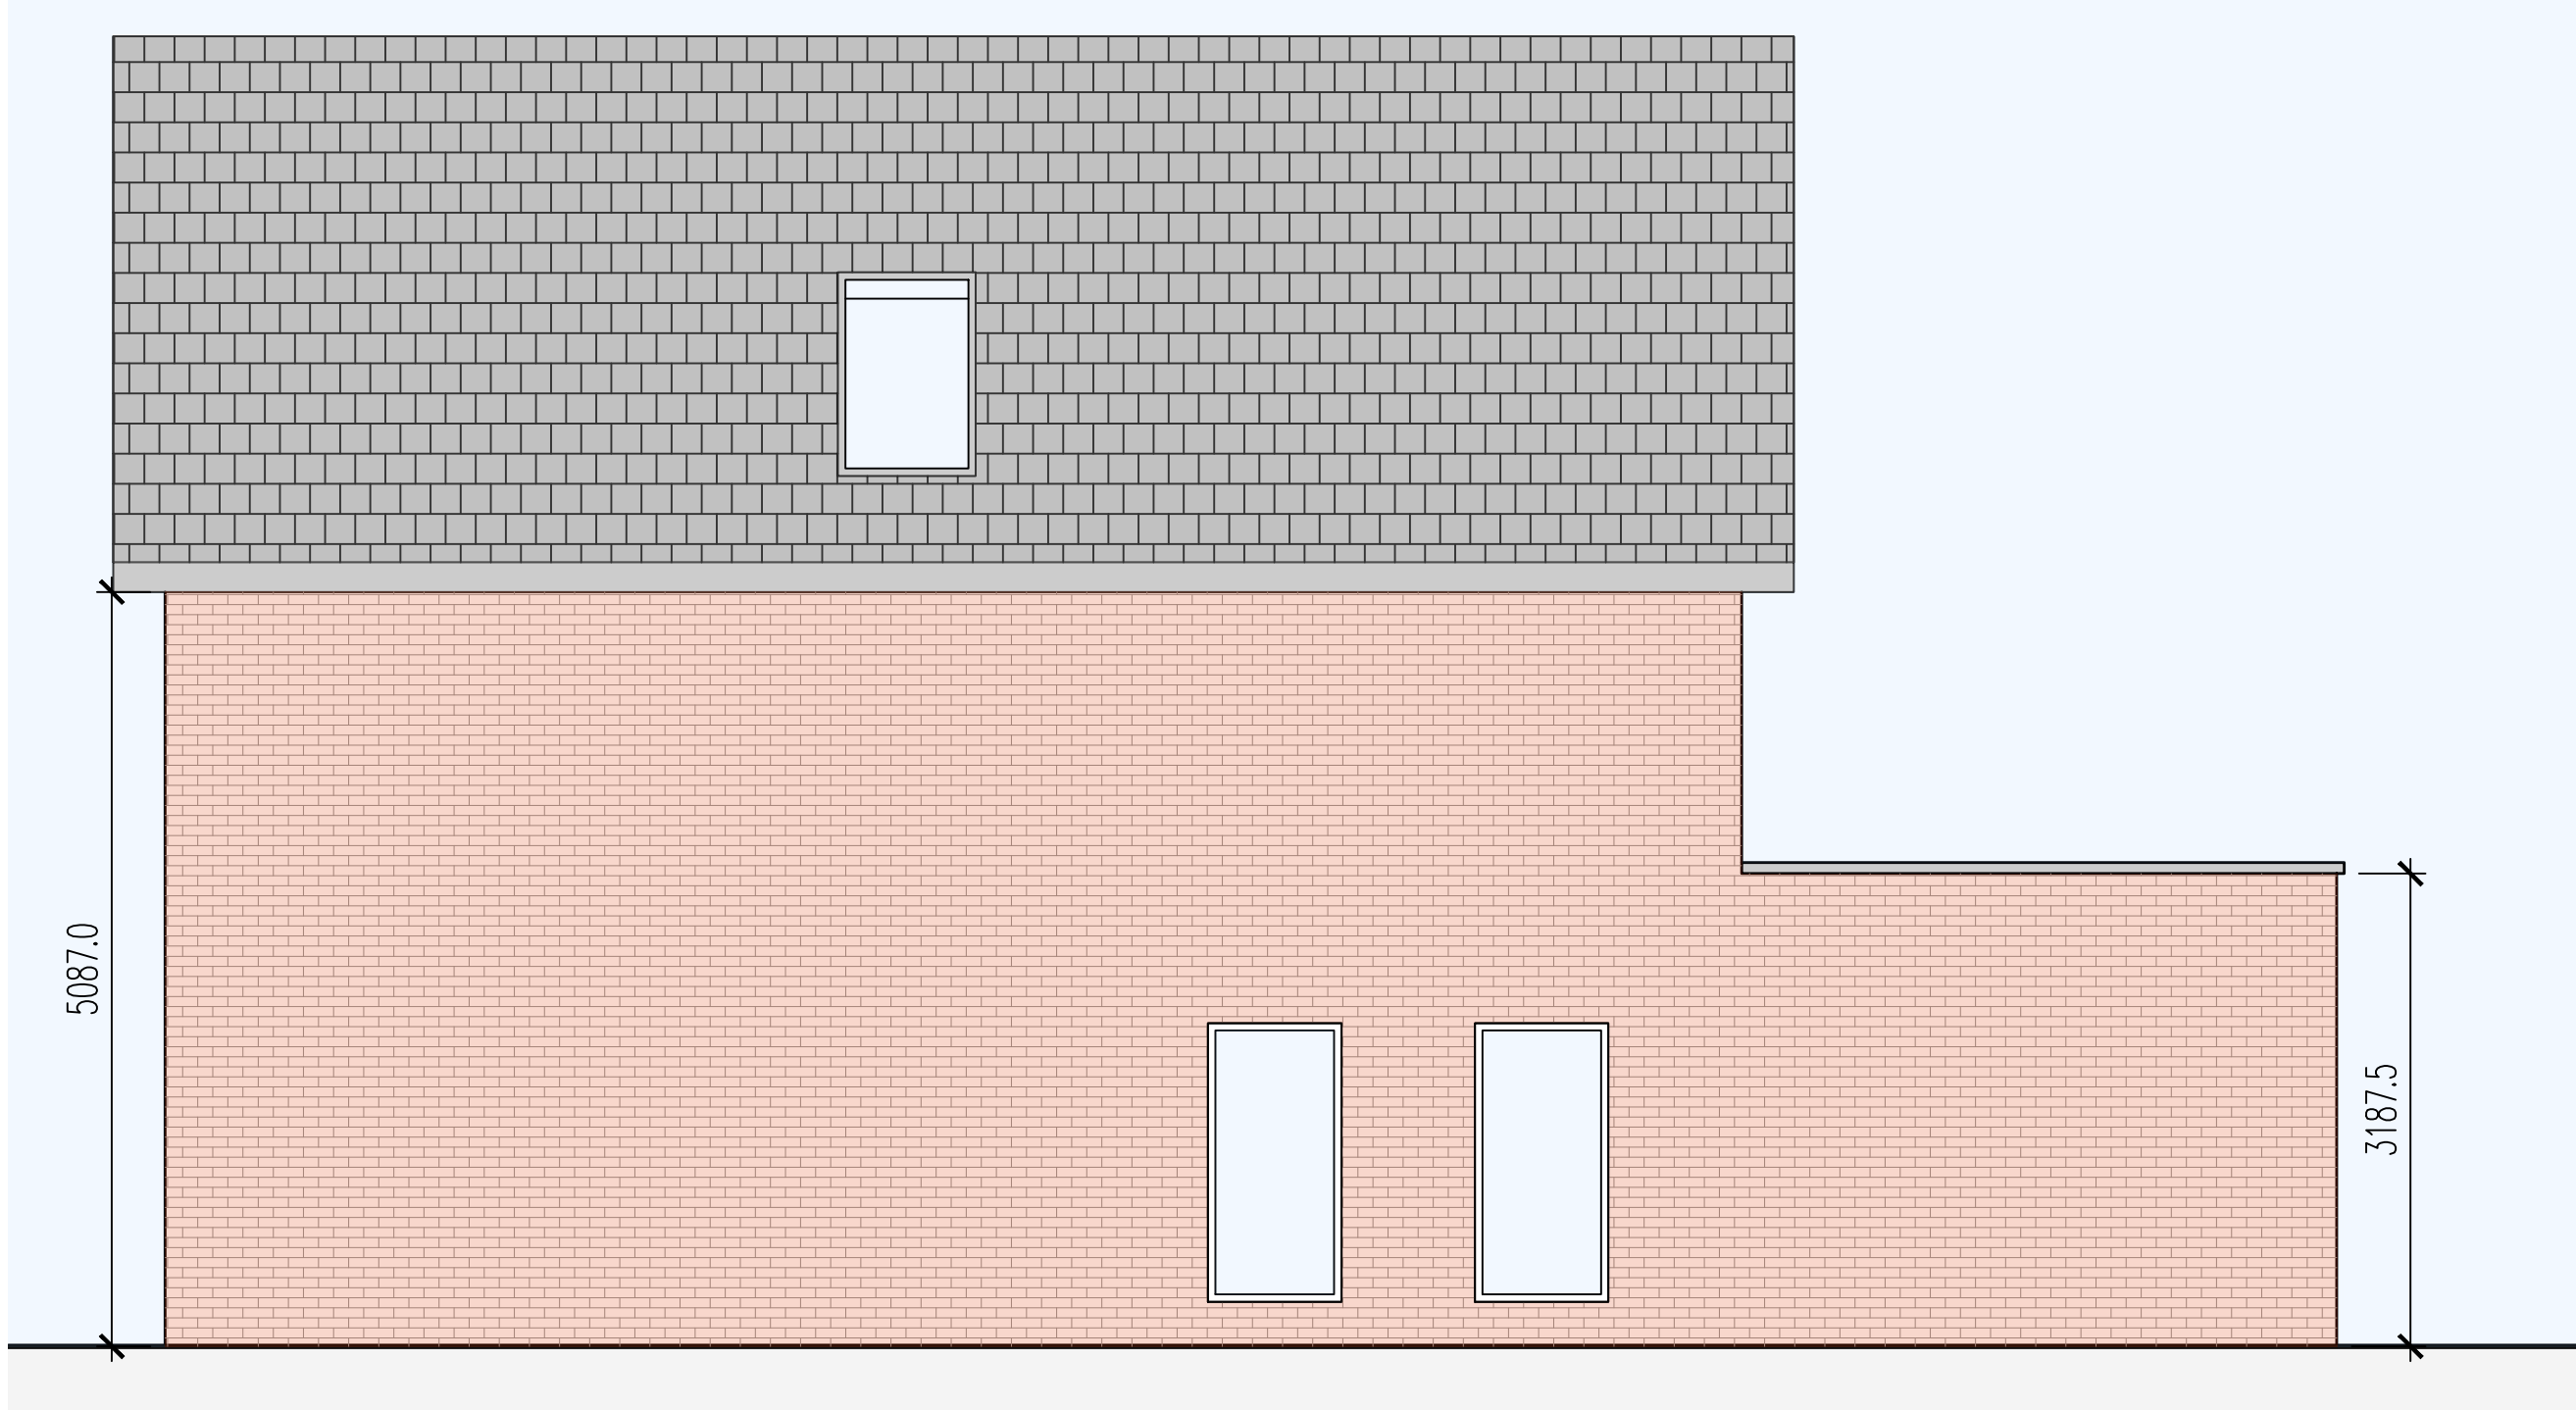

Scale 1:50

0m

5m

10m

Planning - 44 Kingston Road
Planning - Didsbury

Notes

Copyright in all documents and drawings prepared by the Surveyor and any works executed from these documents and drawings shall, unless otherwise agreed, remain the property of the Architect and must not be reproduced by, lent or disclosed to, a third party without the written consent of Zach Thorp.

Do not scale off this drawing

All dimensions are to be checked on site and any discrepancies to be referred to Zach Thorp before proceeding.

All levels to be checked on site

All discrepancies between information shown on the drawings and the information in the specification to be referred to the architect prior to proceeding.

All component sizes and references to be checked before ordering

Position of existing drain runs to be confirmed prior to proceeding and drains checked as necessary.
All relevant boundary positions are to be checked prior to proceeding

Rev	Description	Date	By	Chk
Status		Purpose for Issue		
Survey	☐ Tender	☐		
Construction	☒ As Built	☐		
Client				
Mr Weinstock				
Contract				
Proposed Property Regeneration - Kingston Road, Disbury				
Drawing				
Proposed Elevations				
Drawing No. ZT19-196-06		Revision	/	
Scales	1:50	Date	June '19	
Drawn	ZTT	Checked		