




NOTES
ALL DIMENSIONS TO BE CHECKED ON SITE PRIOR TO ANY MANUFACTURING OR FABRICATION AND ANY ANOMALIES TO BE BROUGHT TO THE ATTENTION OF THE ARCHITECT.

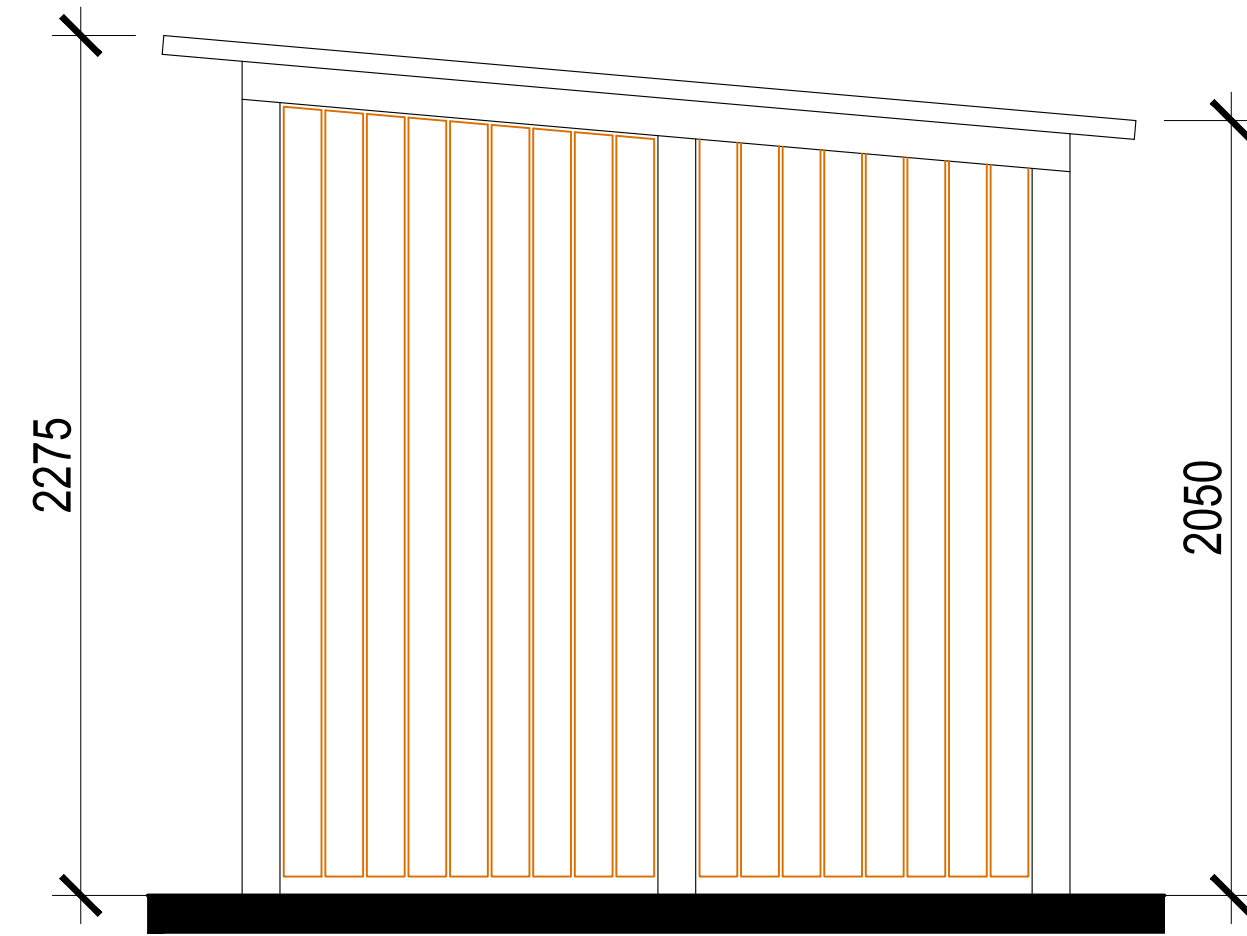


PROPOSED SIDE ELEVATION

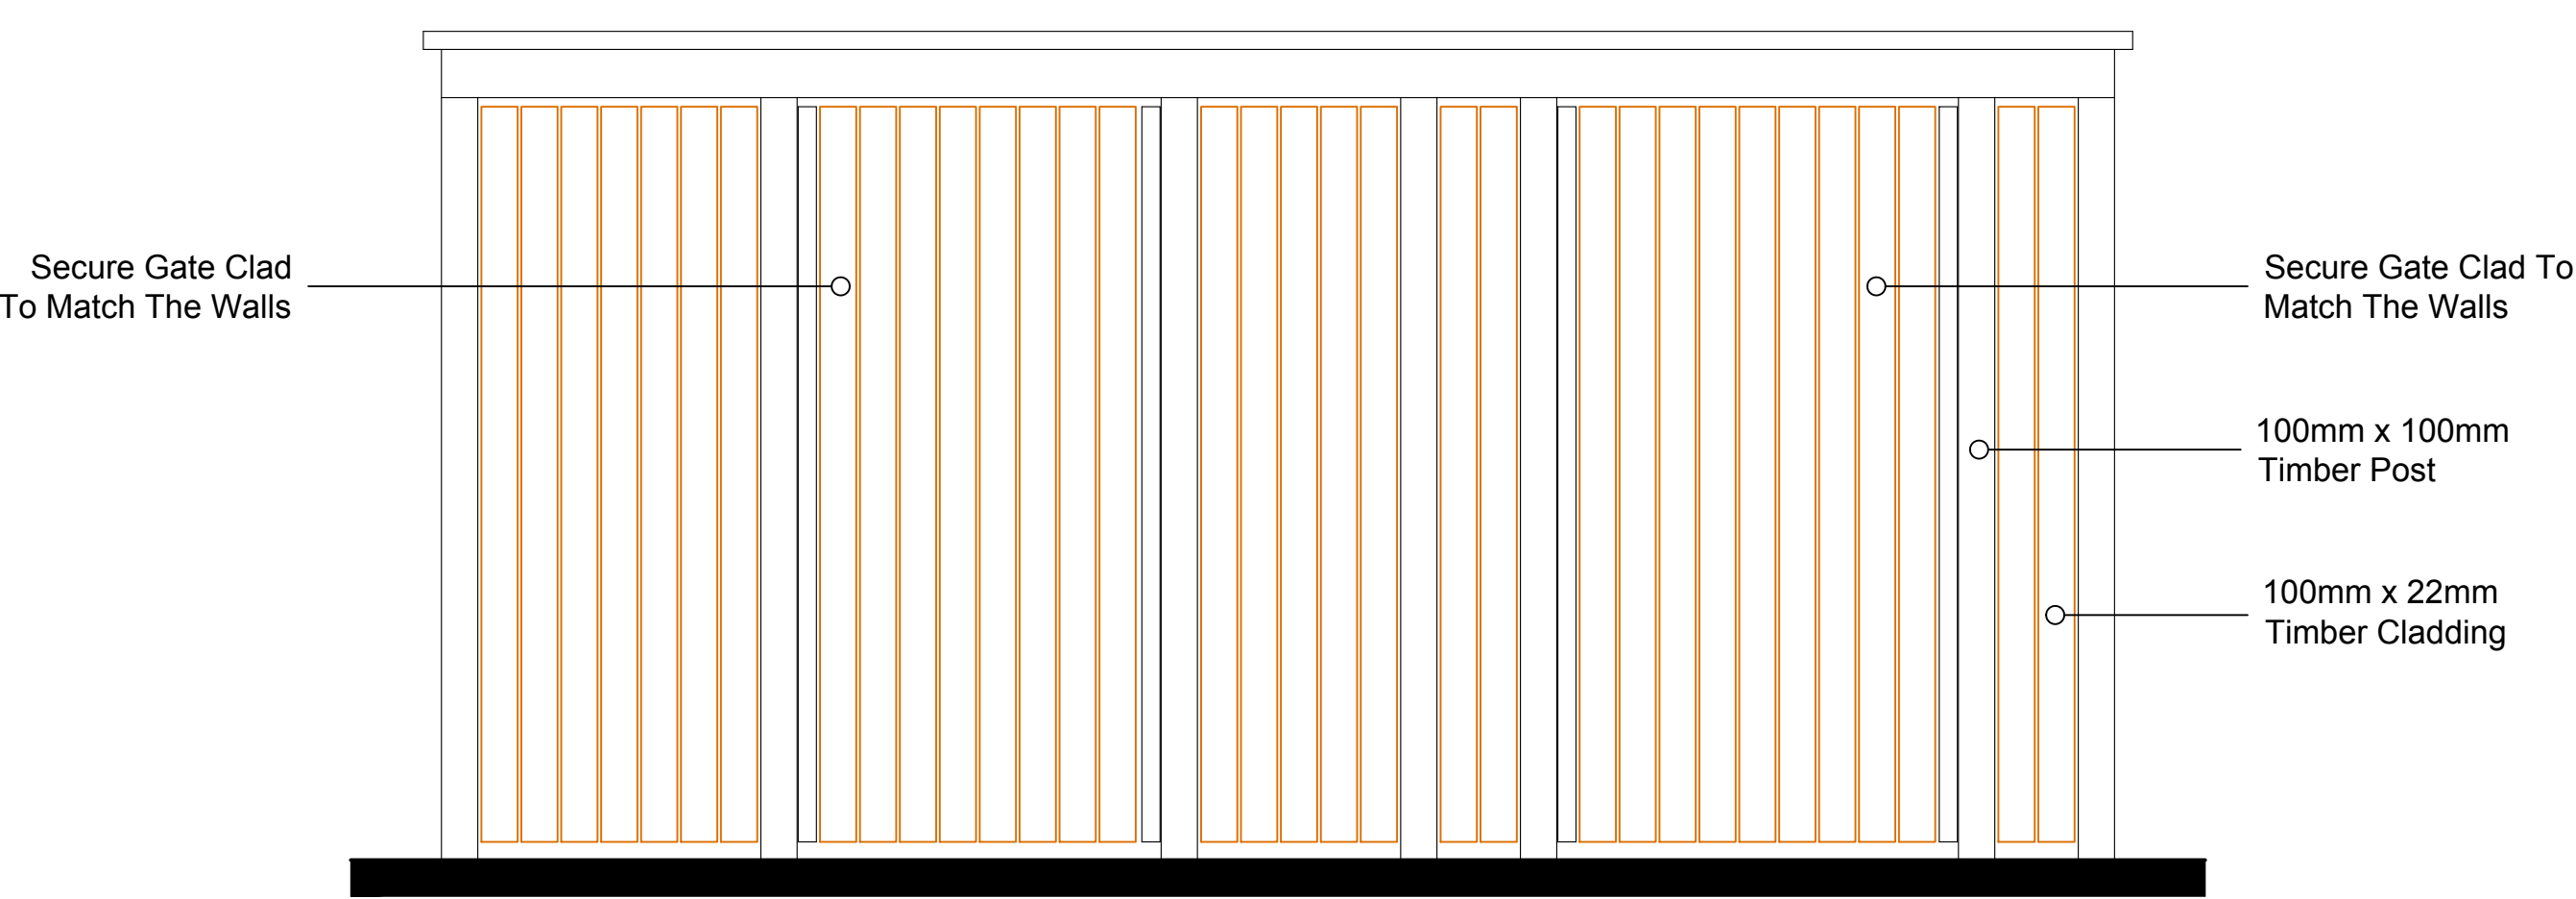


PROPOSED FRONT ELEVATION

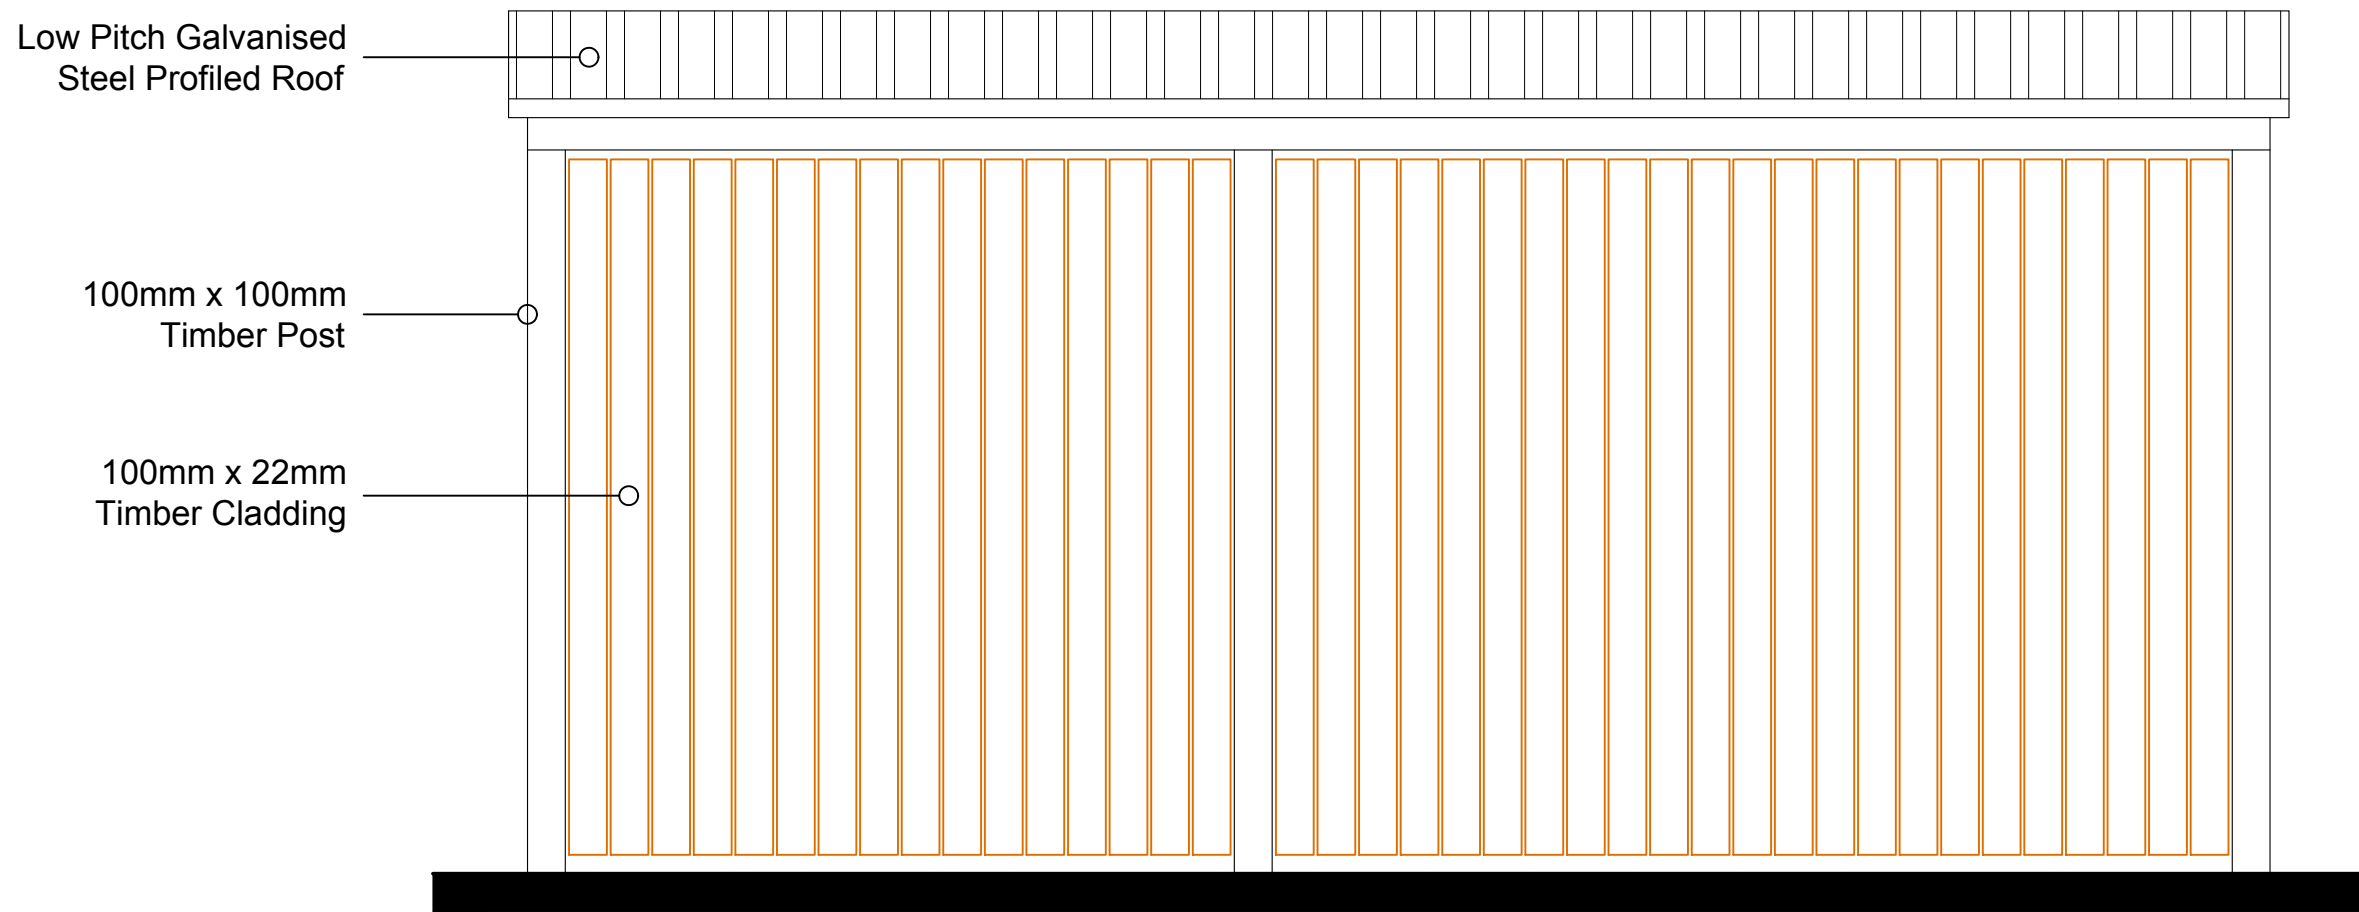

PROPOSED REAR ELEVATION

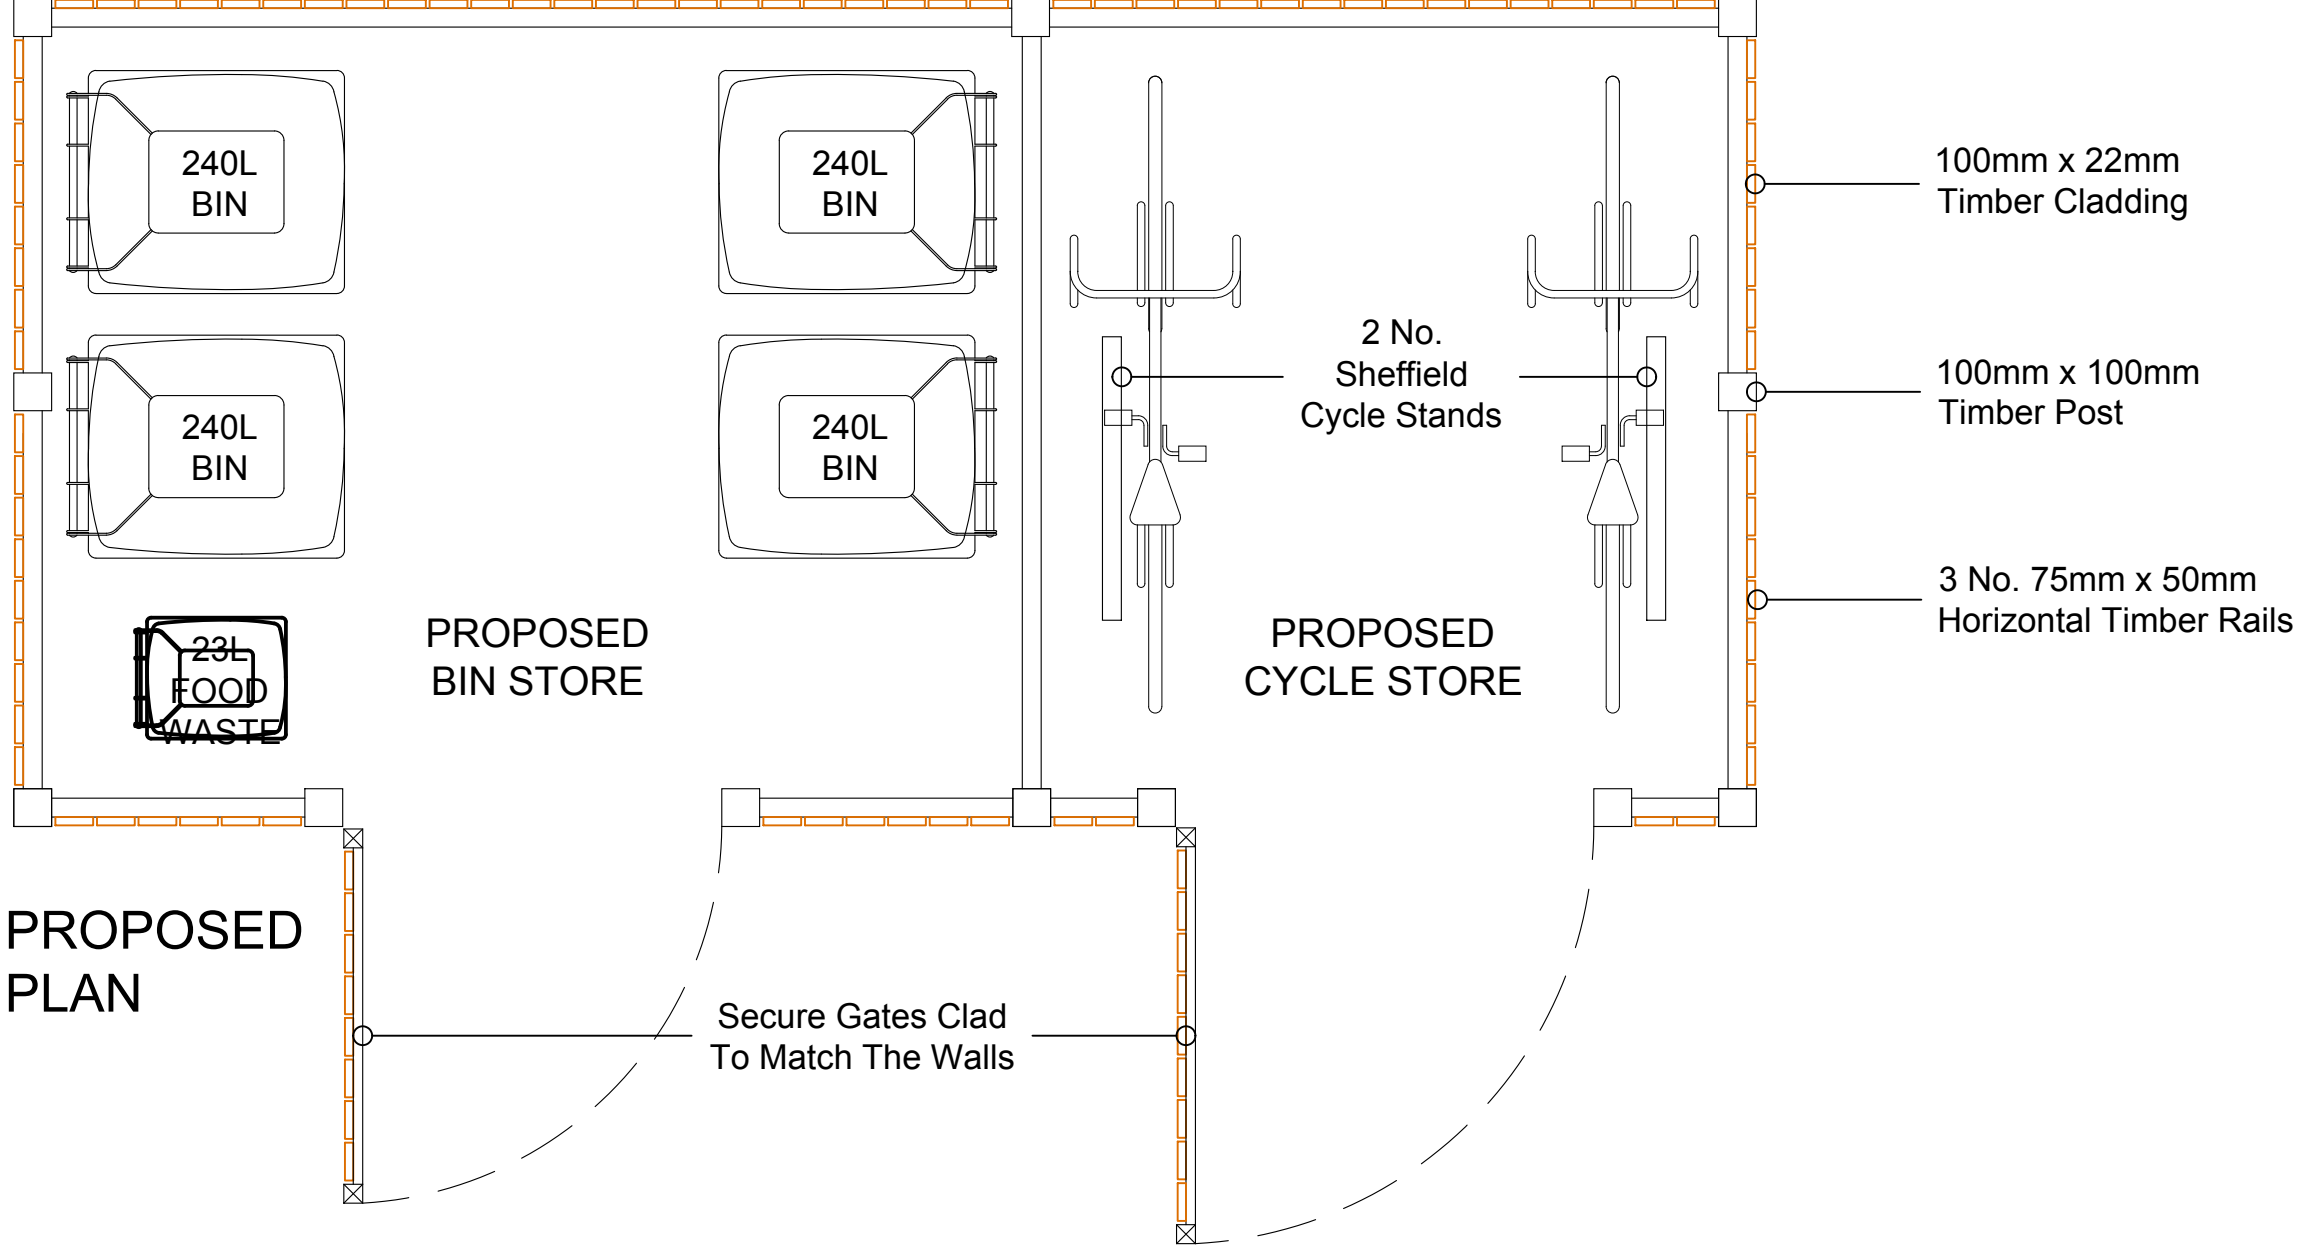

PROPOSED PLAN

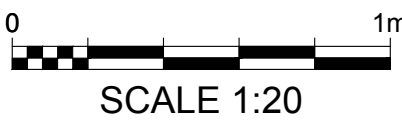

PLANNING ISSUE
SUBJECT TO LOCAL AUTHORITY APPROVAL

A	First Issue.	JB	09.03.2021
REV	AMENDMENTS	BY	DATE
PROJECT			
PROPOSED ALTERATIONS			
21 OLD LANSLOWNE ROAD			
WEST DIDSBURY			
MANCHESTER			
M20 2PB			
CLIENT			
OLD LANSLOWNE ESTATES LTD			
DRAWING TITLE			
PROPOSED BIN AND CYCLE STORE			
FLOOR PLAN & ELEVATIONS			
DRAWN	JB	DATE	09.03.2021
CHECKED		SCALE	1:20 (A1)
APPROVED			
 HOWARD & SEDDON A.R.I.B.A. CHARTERED ARCHITECTS 64 WASHWAY ROAD SALE, CHESHIRE, M33 7RE TEL No. 0161 - 973 8296 FAX No. 0161 - 962 3485 E-MAIL : ADMIN@HOWARDANDEDSDON.CO.UK			
JOB No.	14,301	DRG No.	16
		REVISION	A