




Exterior Signage Manchester




UNIT 19, HITHER GREEN INDUSTRIAL ESTATE, CLEVEDON, NR BRISTOL, BS21 6XU
TEL: 01446 731 152 MAIL@LAKESIDE-SIGNS.COM WWW.LAKESIDE-SIGNS.COM
REFERENCE: NO: 7035 - REVISION 03 - DATE: 15/12/2020

01 - MAIN ENTRANCE - SIGN TYPE 3/CANOPY SIGN OPTION 1
0.9MM DESCALLED S/S OPEN FACE CHANNEL LETTERS, 101MM RETURNS, P/C PMS 2415C.
ALUMINIUM BACKER TO INSIDE OF LETTER. PINK LED NEON INSET IN TO CHANNEL.
STOOD OFF FROM WALL ON BRACKETS.
SCALE 1:10 @ A3
NOTE - POWER SUPPLY REQUIRED. SURVEY REQUIRED.
PLANNING - HEIGHT TO GROUND; 4125MM. LARGEST CHARACTER; "Y" 527MM. DEPTH; 110MM.

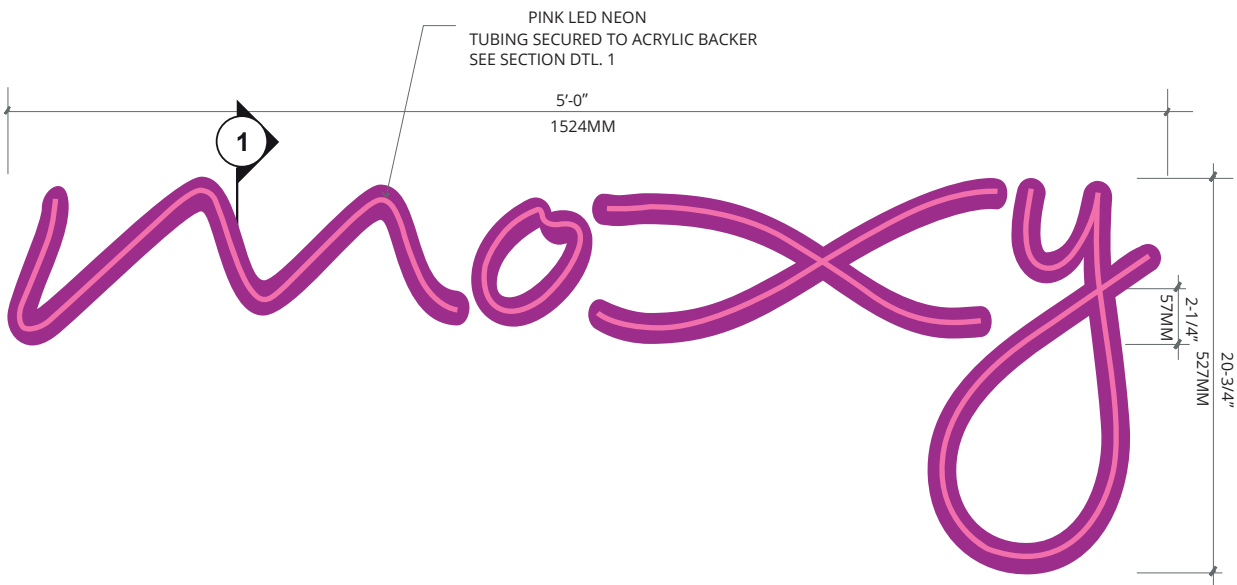

SCALE 1:250 @ A3


CROSS SECTION
NOT TO SCALE

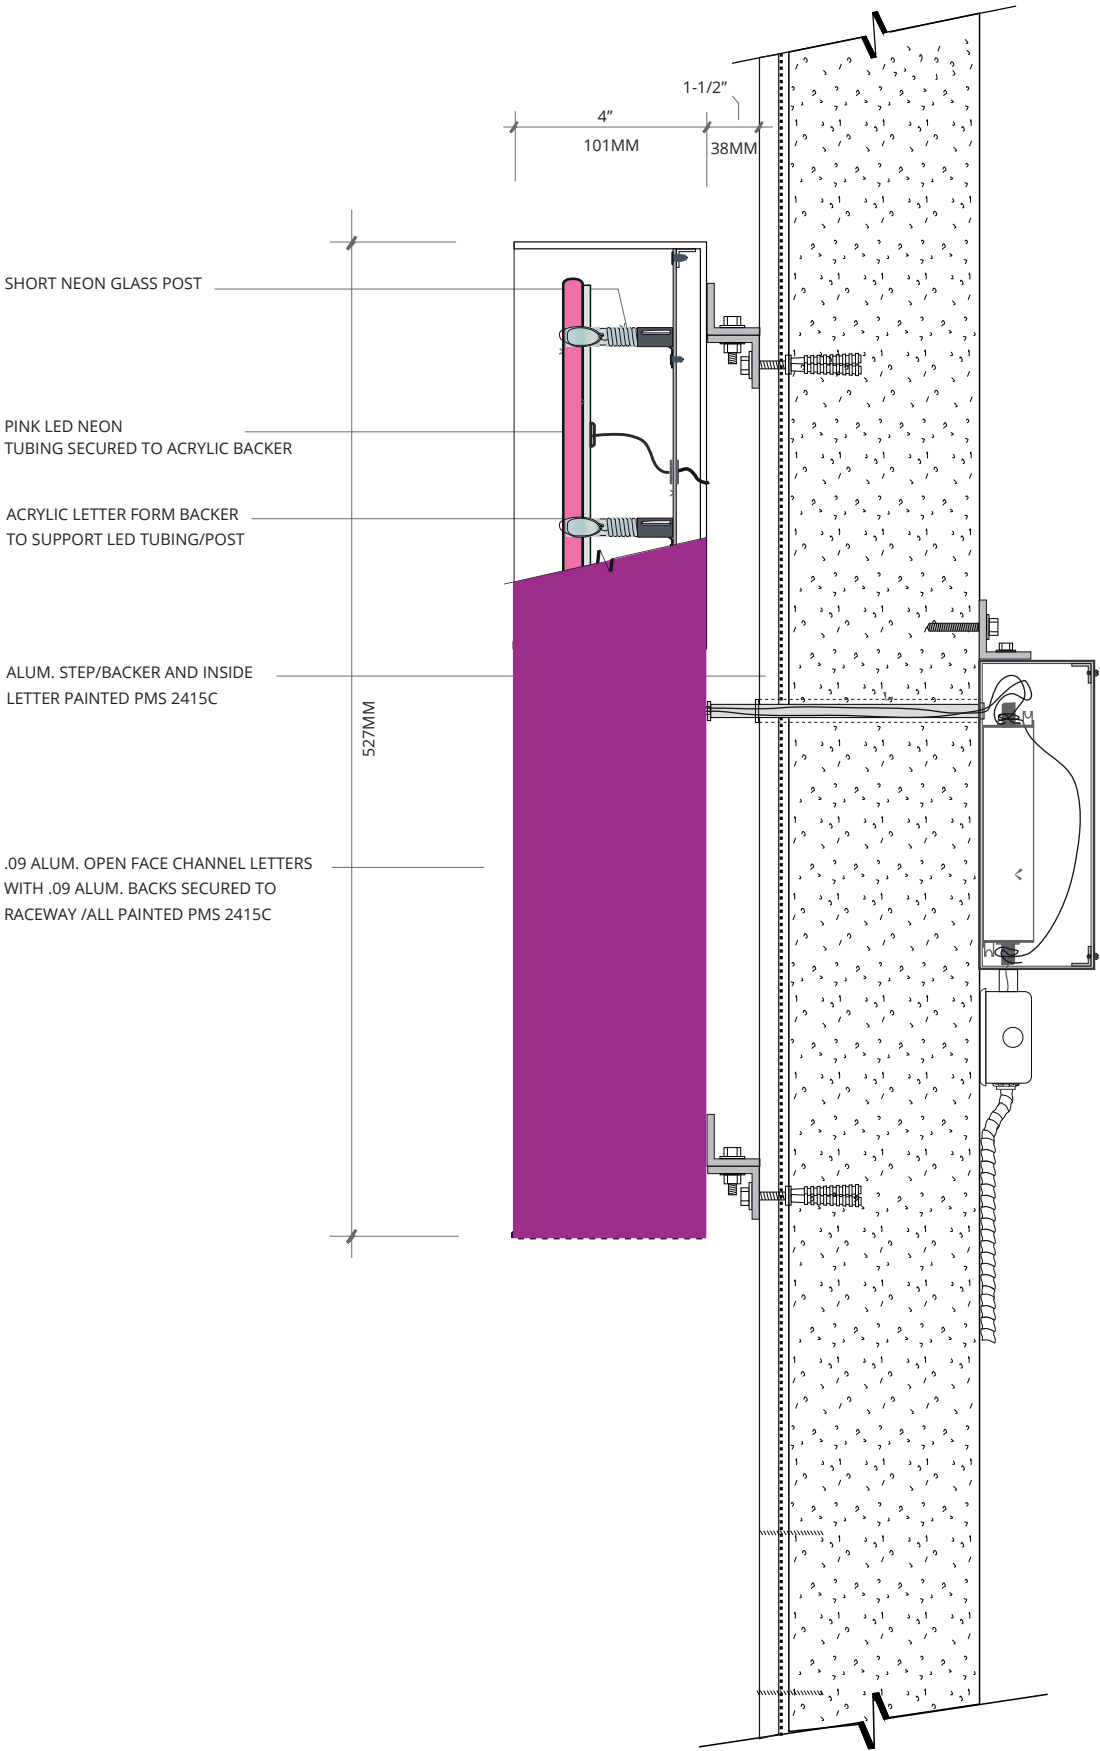

Exterior Signage
Manchester




02 - SCOTT PLACES/ATKINSON STREET - SIGN TYPE A1.1
RE: MOXY - 0.9MM DESCALED S/S FABRICATED RIM AND RETURN LETTERS, 101MM RETURNS, P/C PMS 2415C.
5MM OPAL 050 ACRYLIC FACES. TRANSLUCENT FILM TO FACES TO MATCH PMS 2415C.
INTERNAL WHITE LED ILLUMINATION.
FABRICATED ALUMINIUM MOUNTING CLIPS.
RE: HOTELS - FLAT CUT 10MM ALUMINIUM LETTERS, P/C RAL 9005 SATIN. S/S LOCATORS TO REAR.
SCALE 1:30 @ A3
NOTE - POWER SUPPLY REQUIRED. SURVEY REQUIRED.
PLANNING - HEIGHT TO GROUND; 24100MM. LARGEST CHARACTER; "Y" 1676MM. DEPTH; 101MM.

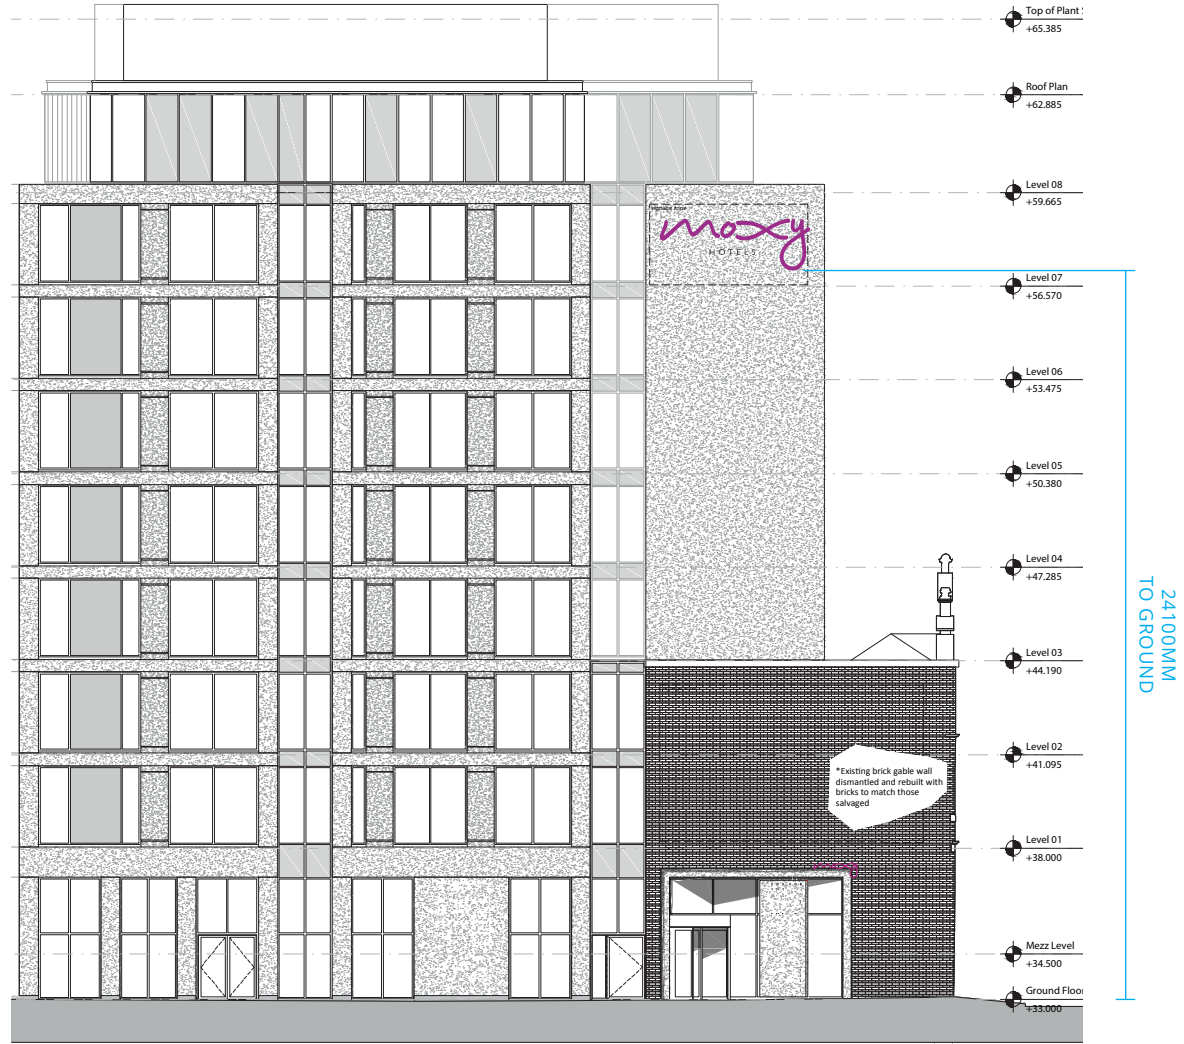


SCALE 1:250 @ A3

CROSS SECTION
NOT TO SCALE

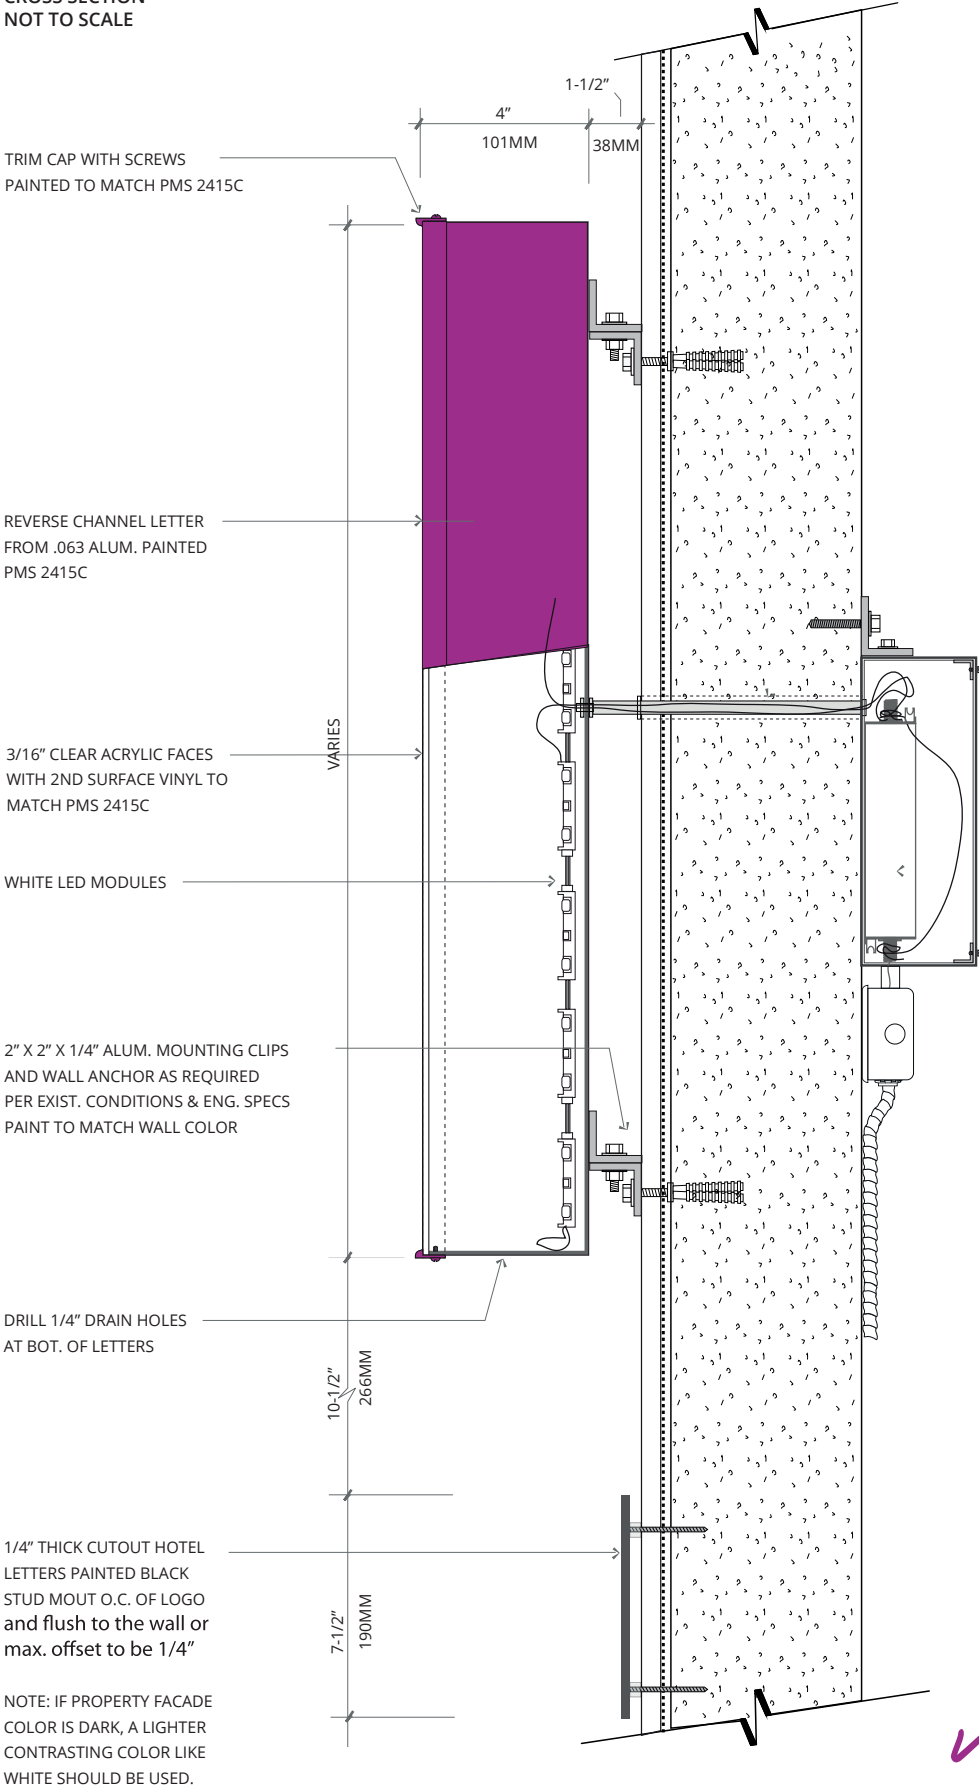


Exterior Signage
Manchester

RE: MOXY - 0.9MM DESCALED S/S FABRICATED RIM AND RETURN LETTERS, 101MM RETURNS, P/C PMS 2415C.
5MM OPAL 050 ACRYLIC FACES. TRANSLUCENT FILM TO FACES TO MATCH PMS 2415C.
INTERNAL WHITE LED ILLUMINATION.
FABRICATED ALUMINIUM MOUNTING CLIPS.
RE: HOTELS - FLAT CUT 10MM ALUMINIUM LETTERS, P/C RAL 9005 SATIN. S/S LOCATORS TO REAR.
SCALE 1:30 @ A3
NOTE - POWER SUPPLY REQUIRED. SURVEY REQUIRED.
PLANNING - HEIGHT TO GROUND: 22625MM. LARGEST CHARACTER: "Y" 1676MM. DEPTH: 101MM.

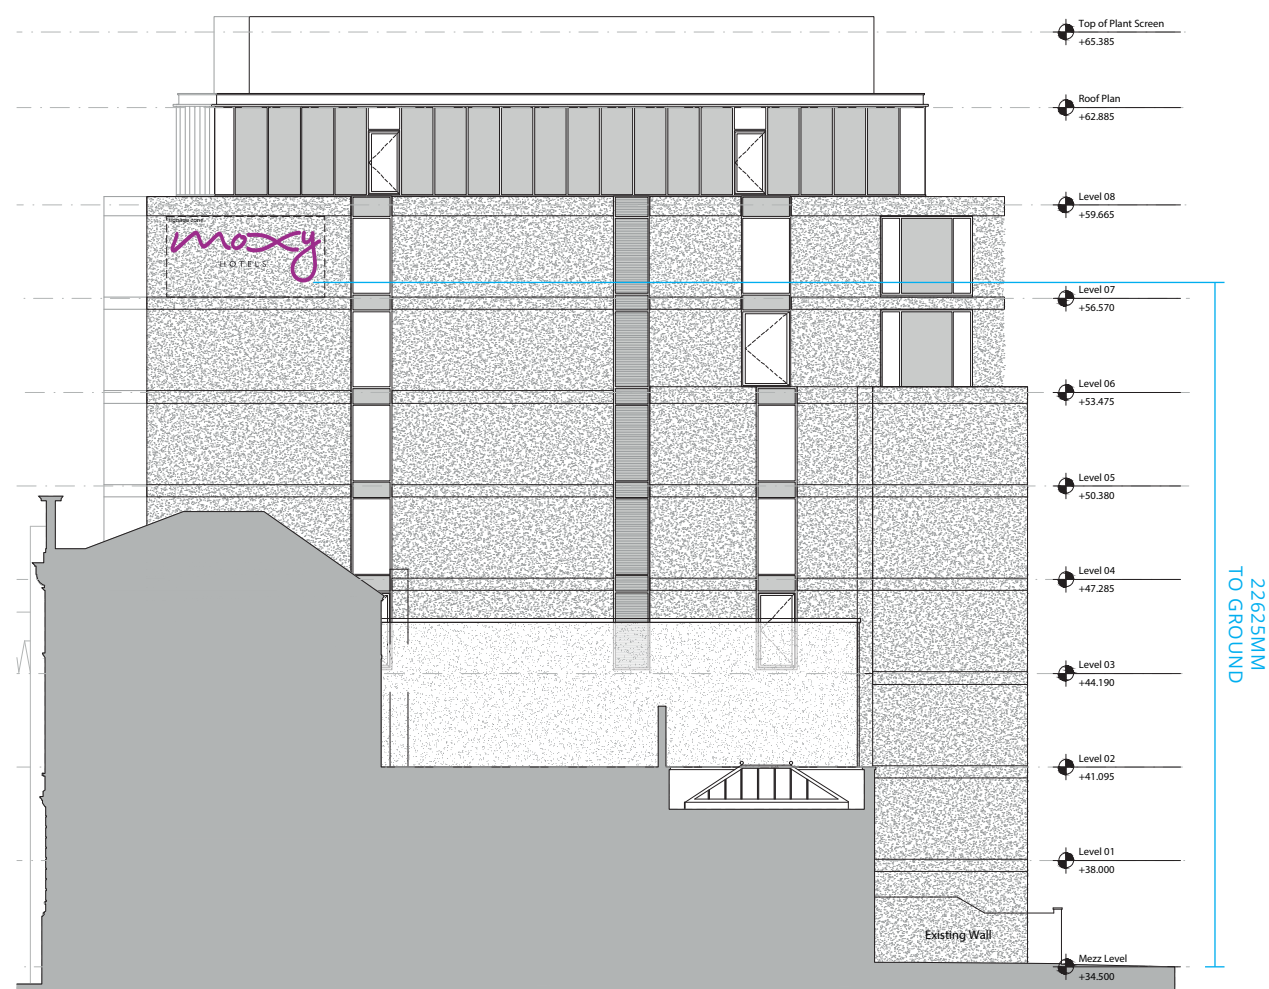

CROSS SECTION
NOT TO SCALE

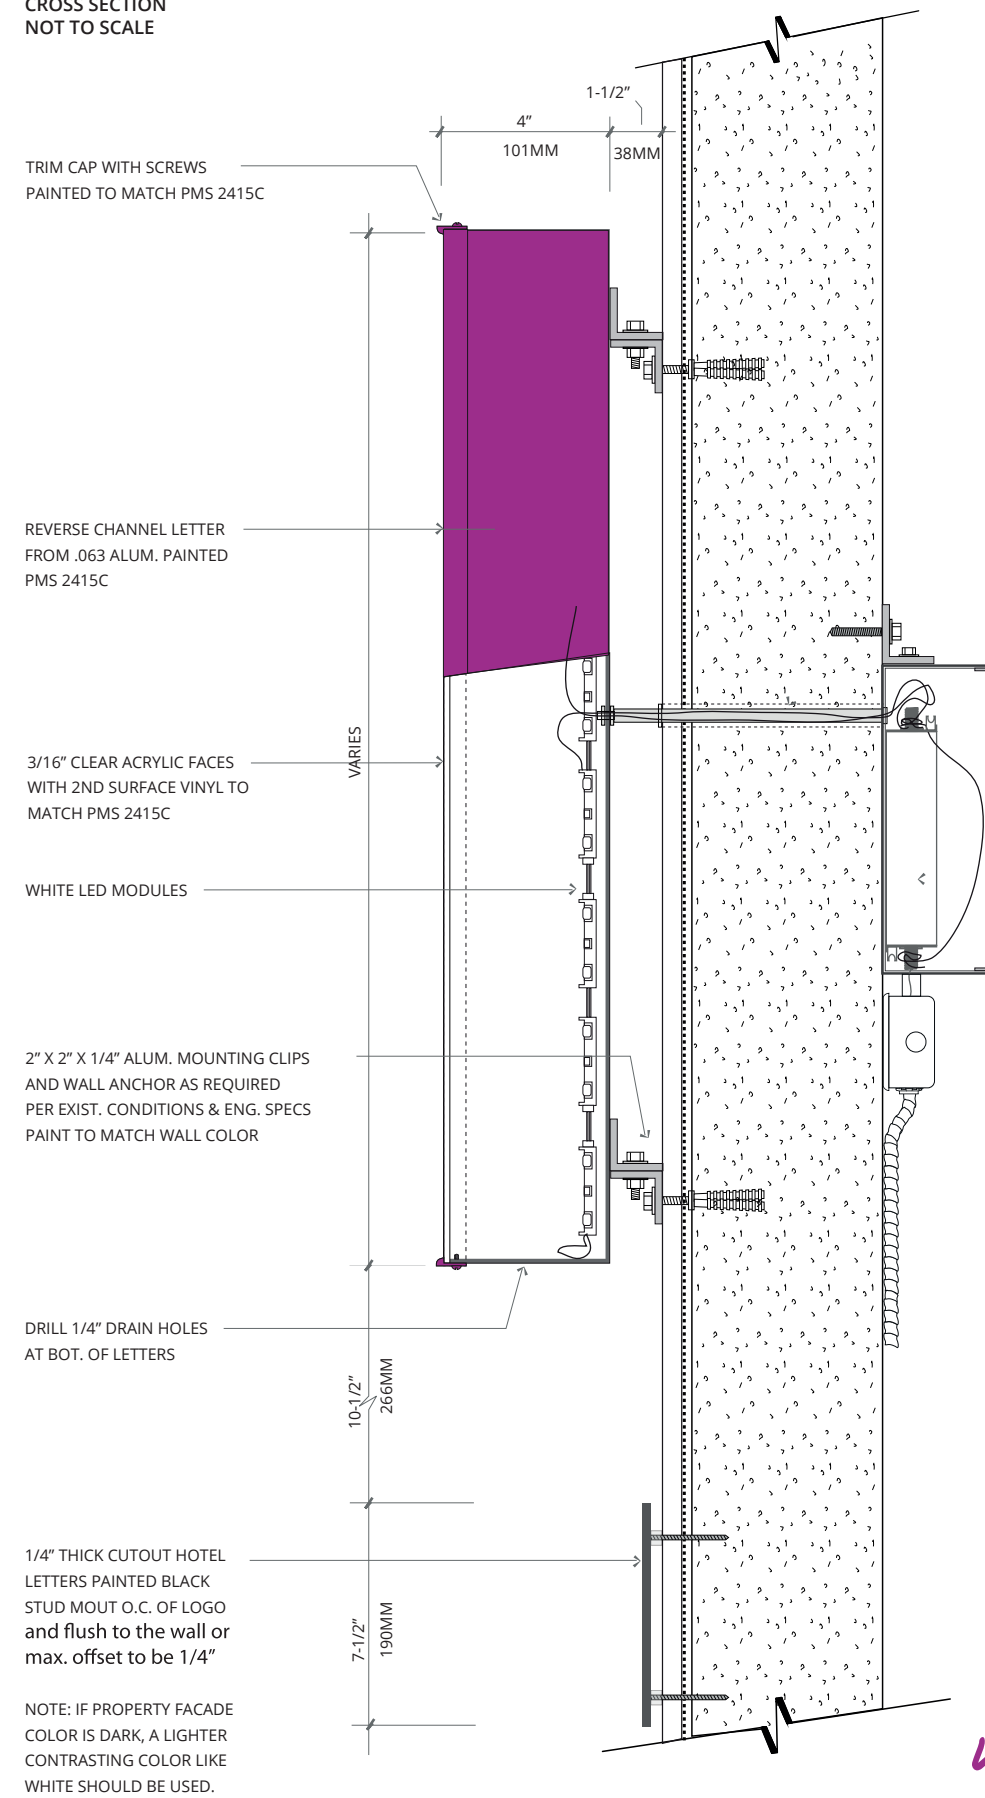

Exterior Signage Manchester

04 - PROJECTING SIGN - SIGN TYPE A2
FABRICATED 0.9MM DESCALLED ALUMINIUM PROJECTING SIGN.
SIDE PANELS - 914MM DIA, 25MM RETURNS, P/C RAL 9005 SATIN.
MOXY - 10MM PUSH THROUGH OPAL 050 ACRYLIC MOXY LOGO, TRANSLUCENT VINYL TO FACE TO MATCH PMS 2415C.
SINGLE STROKE VINYL DETAIL TO CENTRE OF MOXY LETTERS.
HOTELS - 5MM PUSH THROUGH OPAL 050 ACRYIC.
INTERNAL WHITE LED ILLUMINATION.
152MM CORE, P/C RAL PERFORATED METAL 1/4" HOLES, BACKED IN OPAL ACRYLIC WITH
TRANSLUCENT VINYL TO FACE TO MATCH PMS 2415C.
SCALE 1:5 @ A3
NOTE - POWER SUPPLY REQUIRED. SURVEY REQUIRED.
PLANNING - HEIGHT TO GROUND; 2438MM. WIDTH; 914MM. DEPTH; 202MM.






moxy
HOTELS

Exterior Signage
Manchester

04 - PROJECTING SIGN - SIGN TYPE A2

FABRICATED 0.9MM DESCALLED ALUMINIUM PROJECTING SIGN.
SIDE PANELS - 914MM DIA, 25MM RETURNS, P/C RAL 9005 SATIN.
MOXY - 10MM PUSH THROUGH OPAL 050 ACRYLIC MOXY LOGO, TRANSLUCENT VINYL TO FACE TO MATCH PMS 2415C.
SINGLE STROKE VINYL DETAIL TO CENTRE OF MOXY LETTERS.
HOTELS - 5MM PUSH THROUGH OPAL 050 ACRYLIC.
INTERNAL WHITE LED ILLUMINATION.
152MM CORE, P/C RAL PERFORATED METAL 1/4" HOLES, BACKED IN OPAL ACRYLIC WITH TRANSLUCENT VINYL TO FACE TO MATCH PMS 2415C.
SCALE 1:5 @ A3
NOTE - POWER SUPPLY REQUIRED. SURVEY REQUIRED.
PLANNING - HEIGHT TO GROUND; 2438MM. WIDTH; 914MM. DEPTH; 202MM.

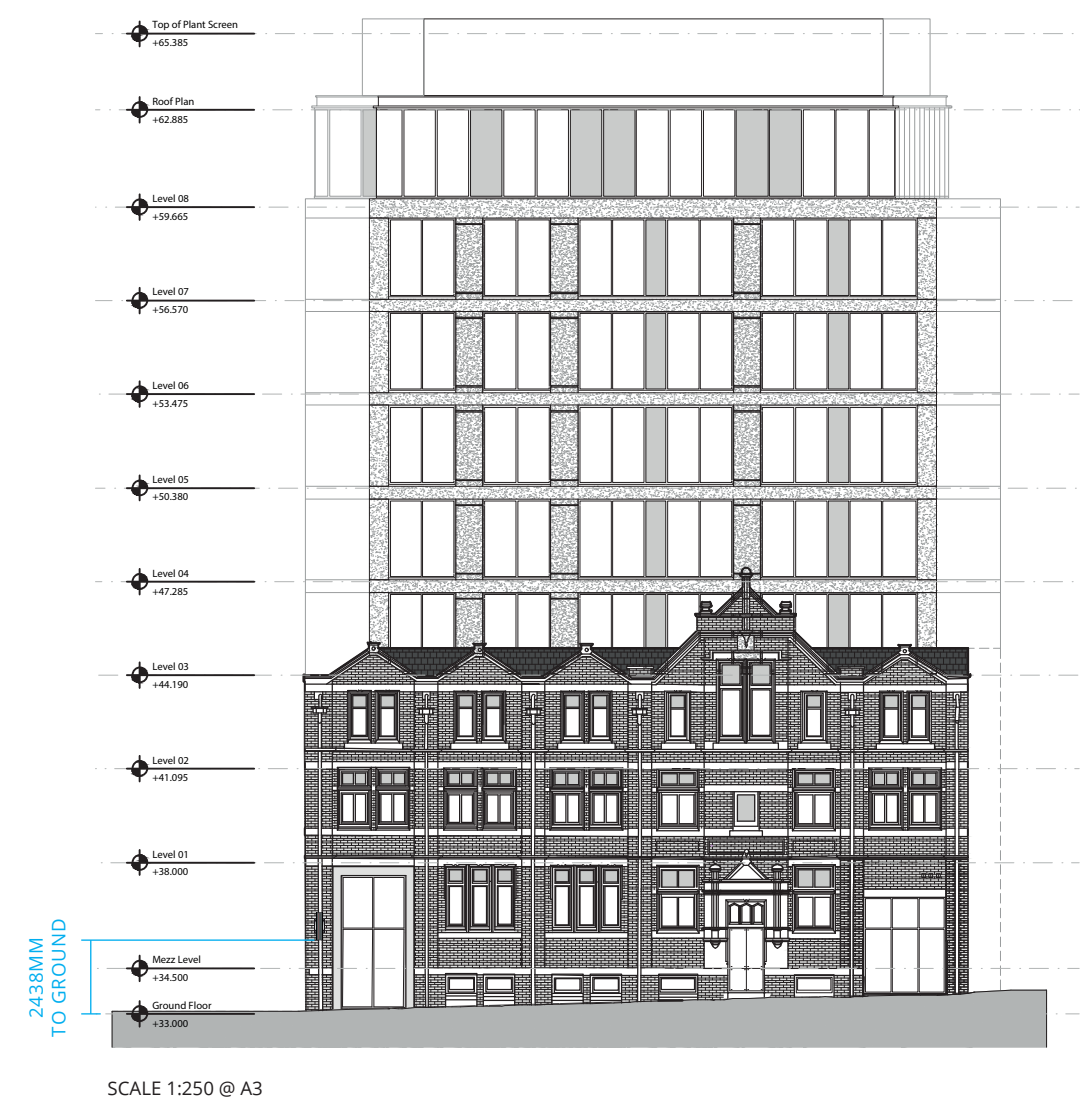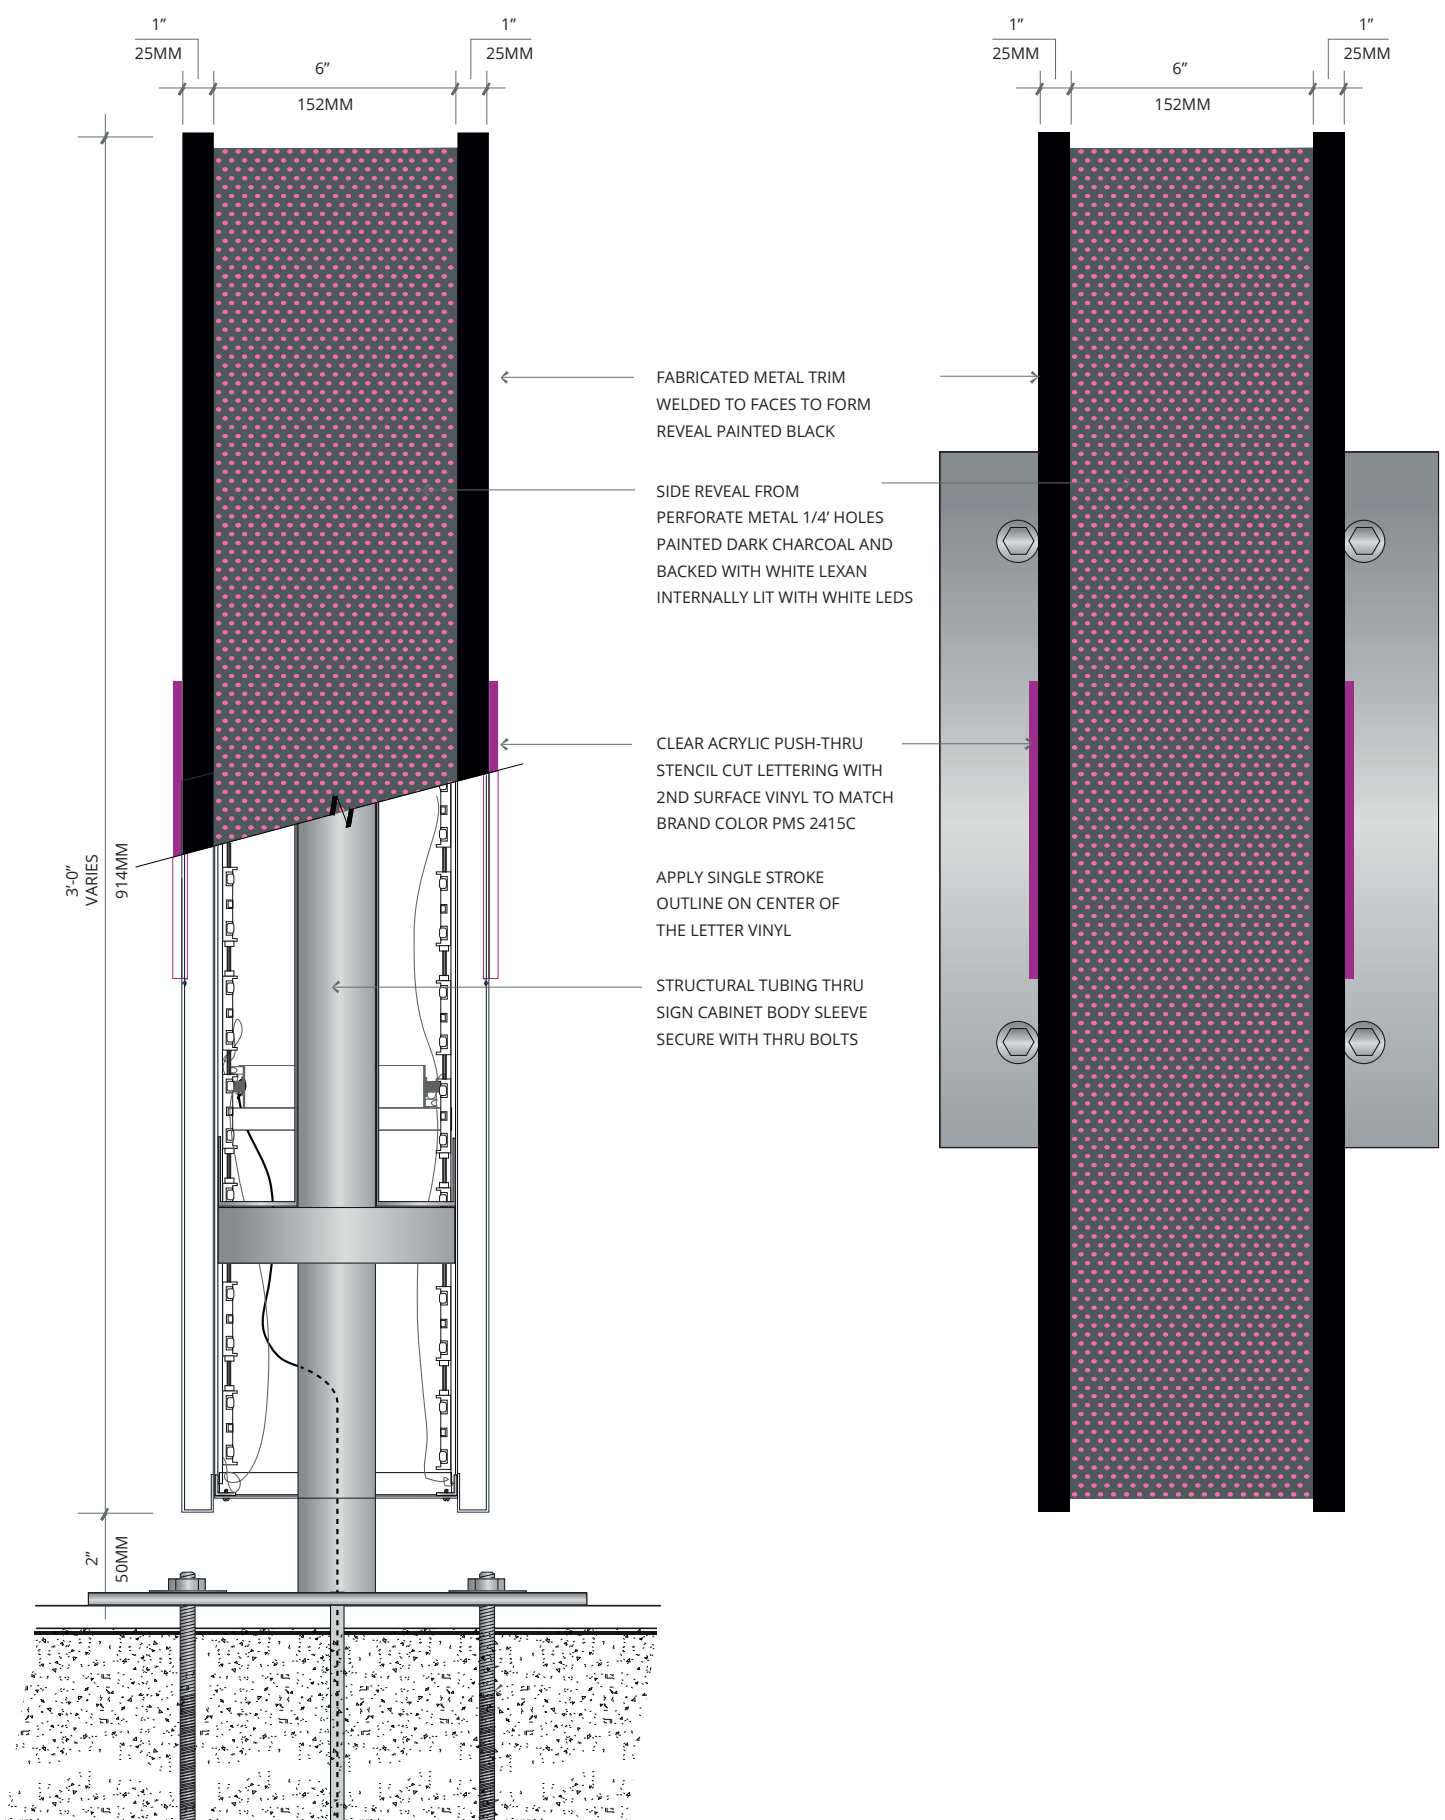

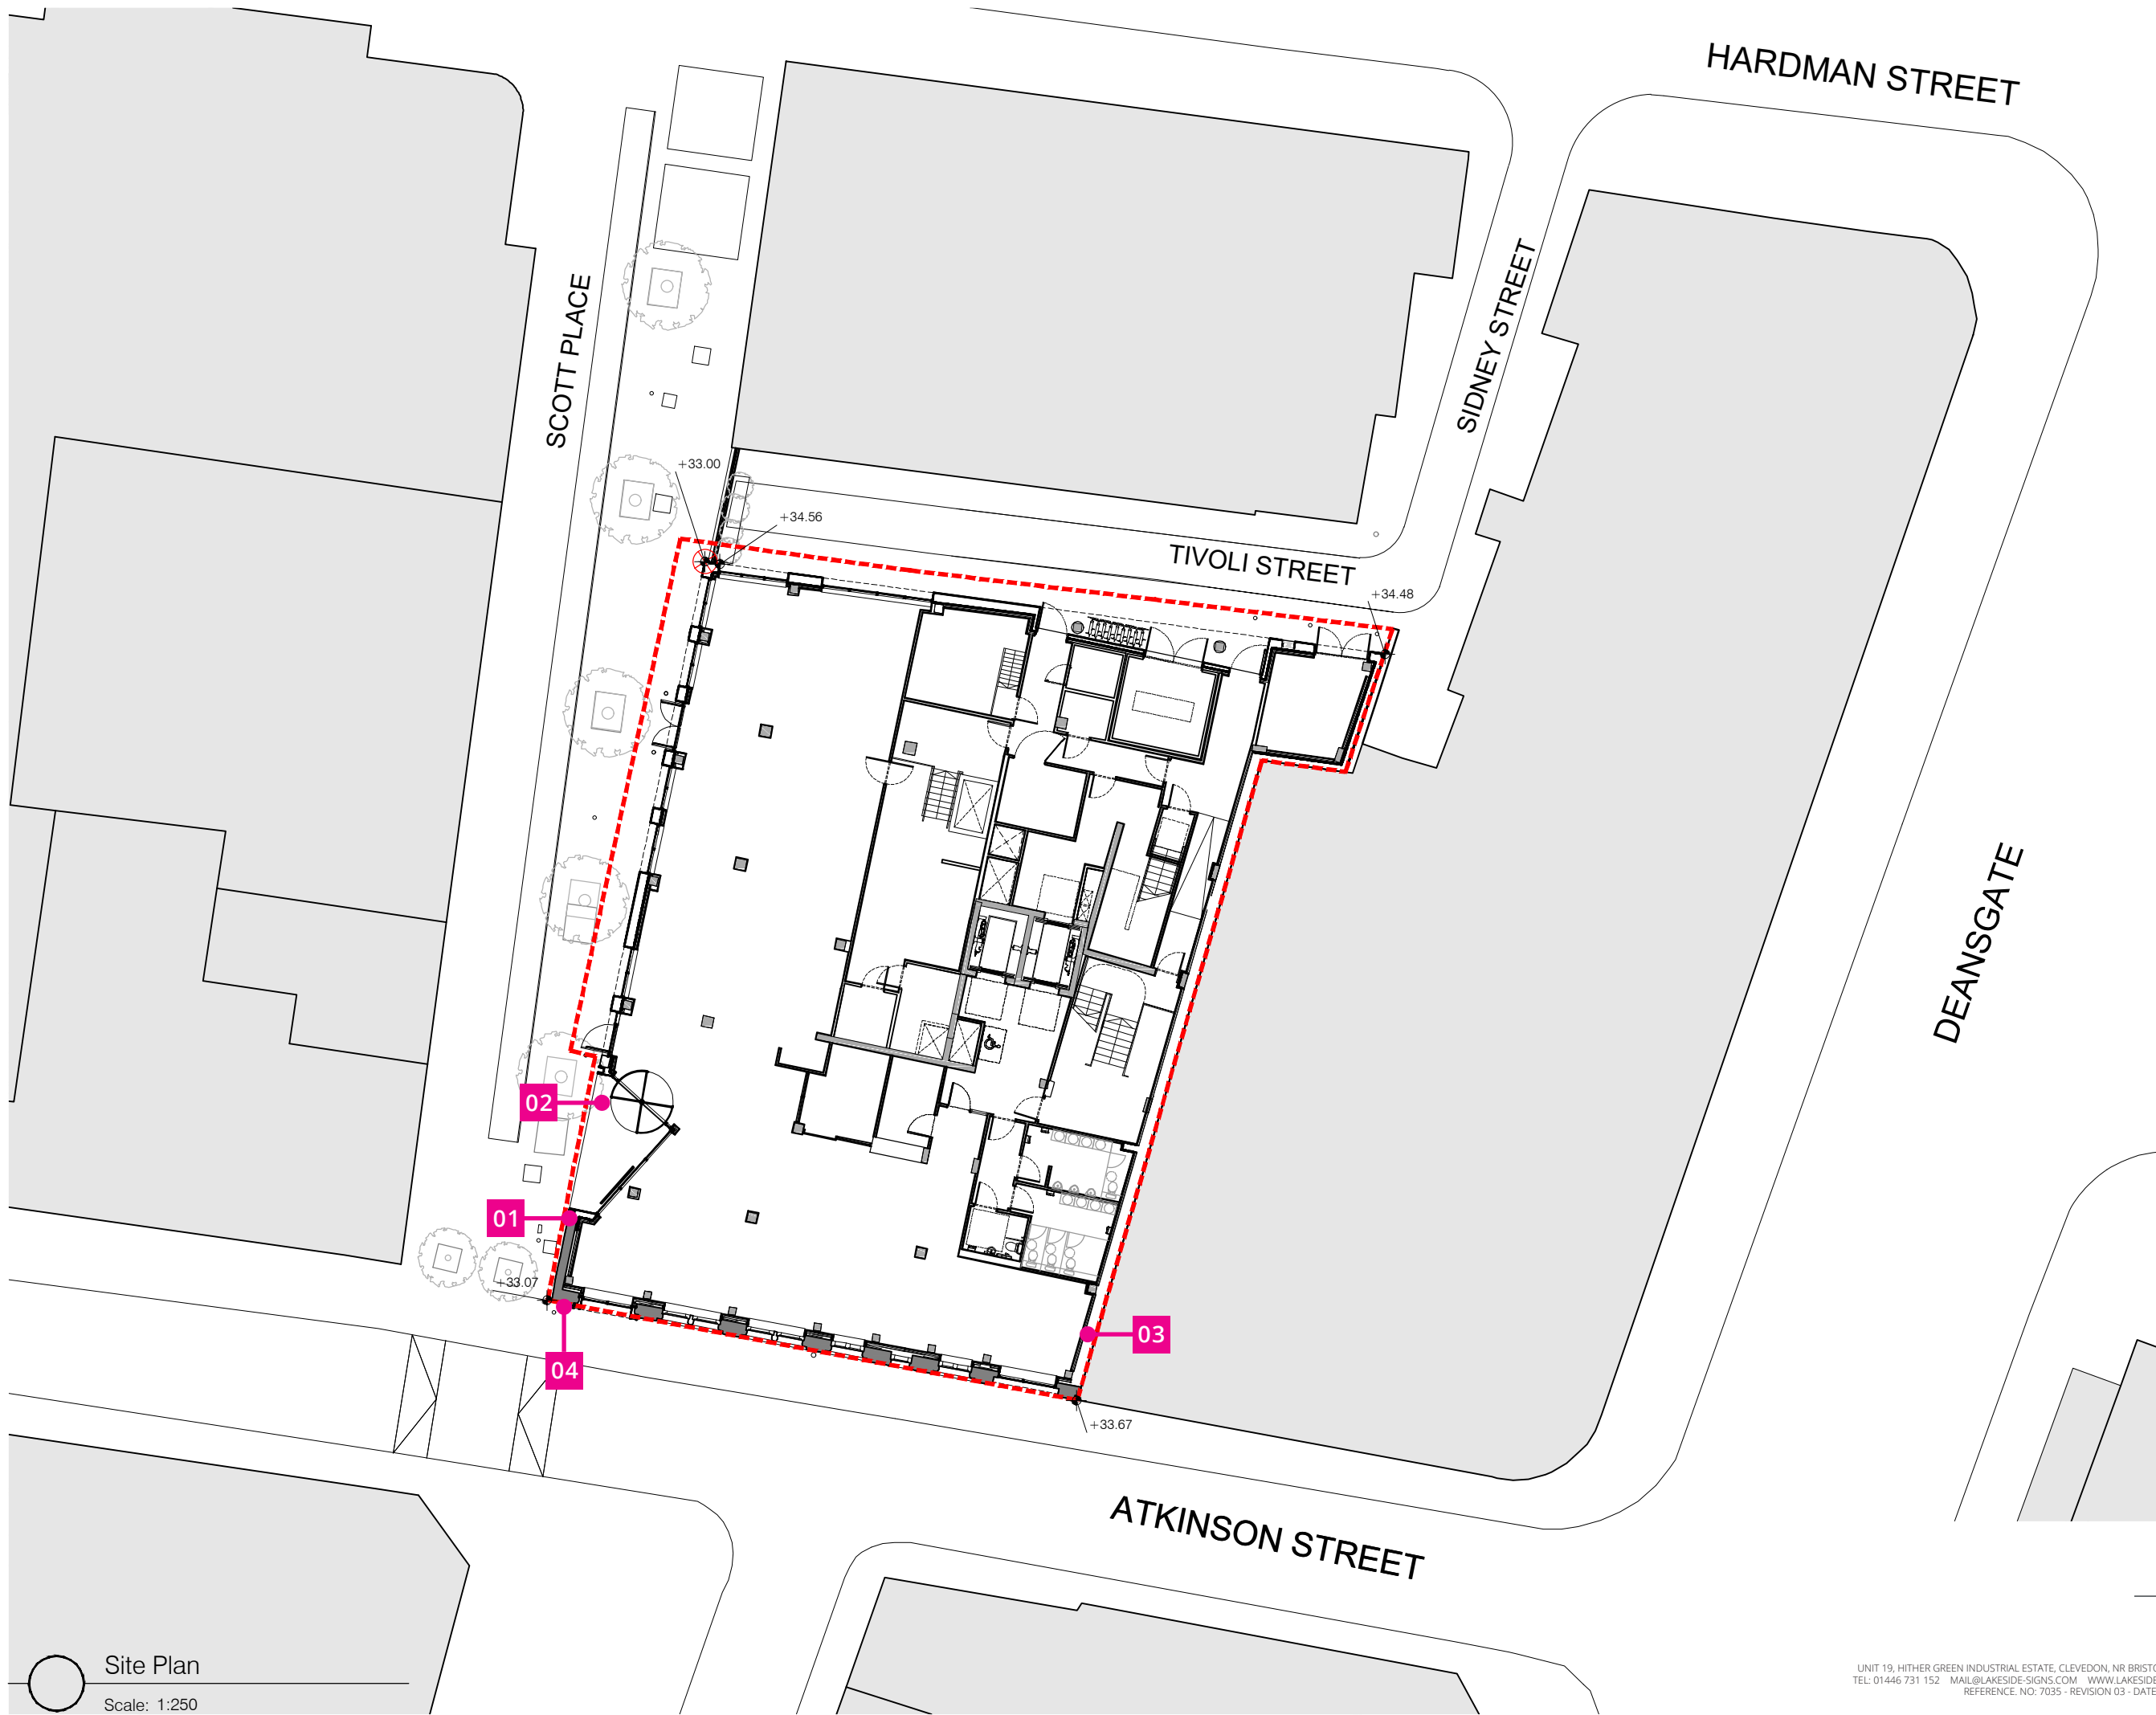

Site Plan
Scale: 1:250

HARDMAN STREET

SIDNEY STREET

TIVOLI STREET

DEANSGATE

ATKINSON STREET

moxy
HOTELS

Exterior Signage
Manchester

UNIT 19, HITHER GREEN INDUSTRIAL ESTATE, CLEVEDON, NR BRISTOL, BS21 6XU
TEL: 01446 731 152 MAIL@LAKESIDE-SIGNS.COM WWW.LAKESIDE-SIGNS.COM
REFERENCE: NO. 7035 - REVISION 03 - DATE: 15/12/2020

lakesidesigns