


Ground Floor / Site Plan

(A S P R O P O S E D)

READ IN CONJUNCTION WITH LAYOUT SITE PLAN AL(9-)01

Provide 3 no cycle stands based on 1 per bedroom.
Set-out to approx dims shown
and in accord with CYCLE PARKING DESIGN GUIDE
DATED OCT 2009.

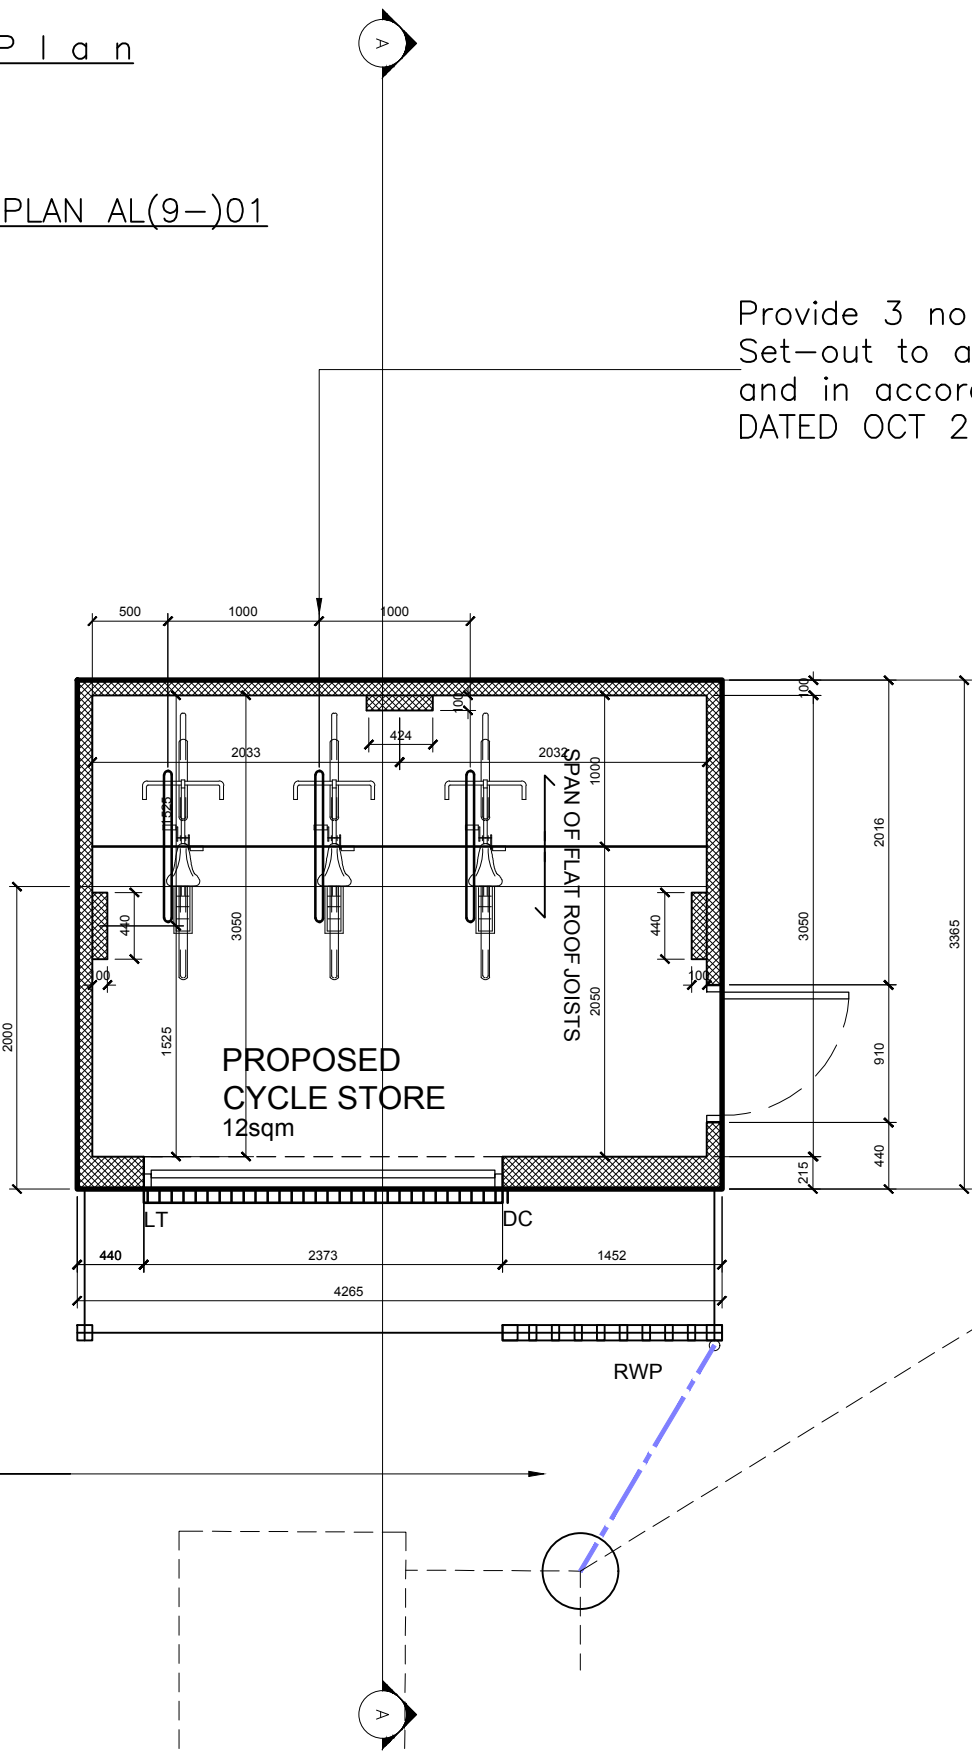

Location of manhole noted as SP,
together with proposed
drainage and Attenuation tank
shown on current site layout plan
AL(9-)01G.
Connect new RWP to either
manhole shown or y-branch
into drain run where agreed.
Construct Attenuation tank
in accord with Polypipe details
that account for Cycle Store.

PROPOSED MAIN HOUSE

D 21/01/21 CYCLE STAND DETAILS ADDED.
REV DATE ISSUE RECORD

KNJ This drawing is copyright:-Figured dimensions must be taken in preference to scaled dimensions.ALL contractors and suppliers must check and verify all dimensions on site
AUTHOR before preparing shop drawings,commencing work or pre-ordering of fixtures and fittings.It is deemed as part of good building practice that ALL contractors will have read and
understood manufacturers instructions in relation to materials specified.




BARCHINGTON
ARCHITECTURAL
Consultancy Limited.
M: 07564 286480.
E:kevin.jones@tiscali.co.uk

Project;
PLOT KNOWN AS
11, SLAITHWAITE DRIVE, MANCHESTER, M11 4BA.

PROPOSED CYCLE STORE.

Client;
ROMAN WINGS LTD.

Title;
AS SHOWN

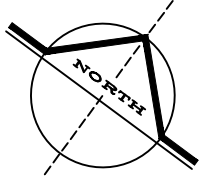

Scale;
1:50 @ A3

Dwg. no;
2022 AL(821)01

Date;
NOV. 20.

Rev. no;
D