




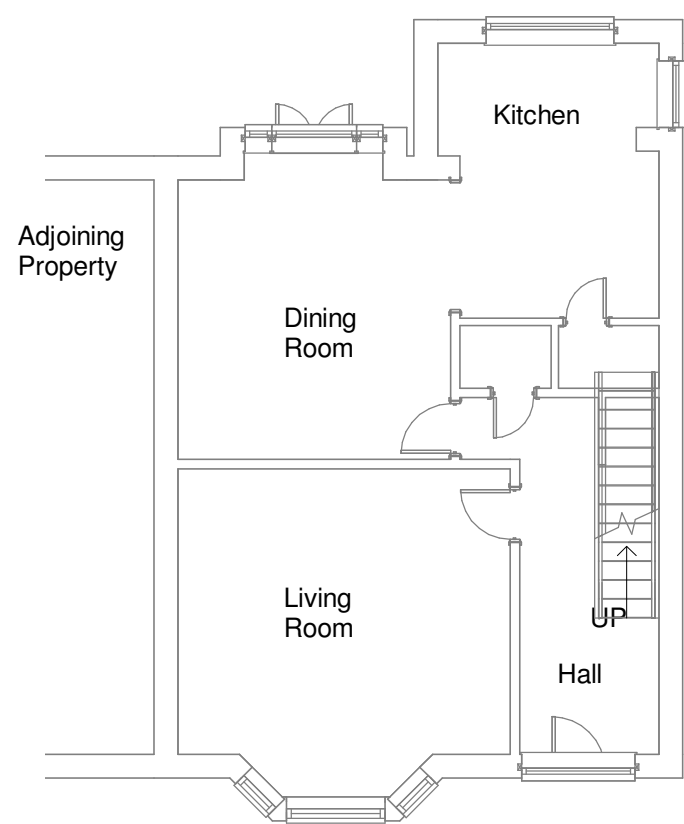


1 **01 Proposed Ground Floor**
1 : 100

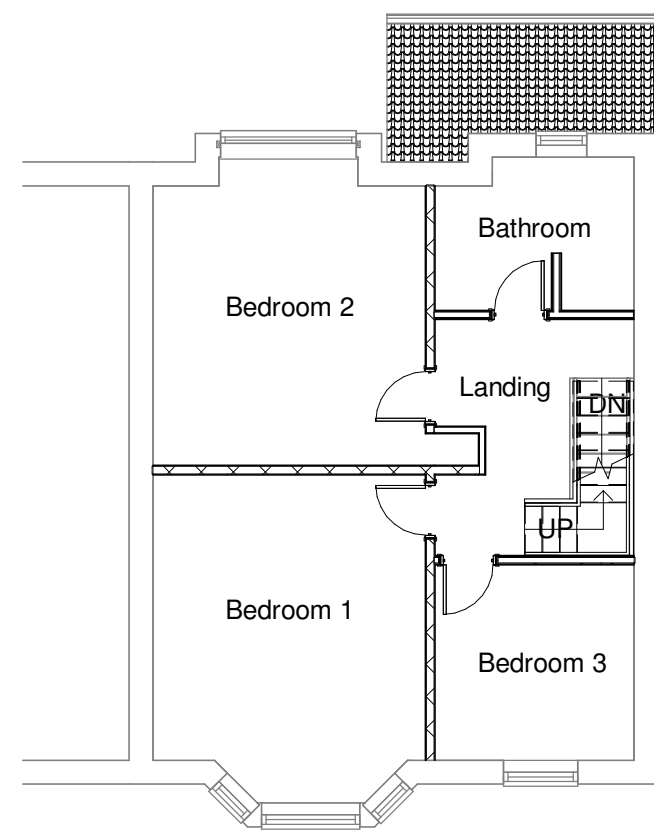


2 **02 Proposed First Floor**
1 : 100

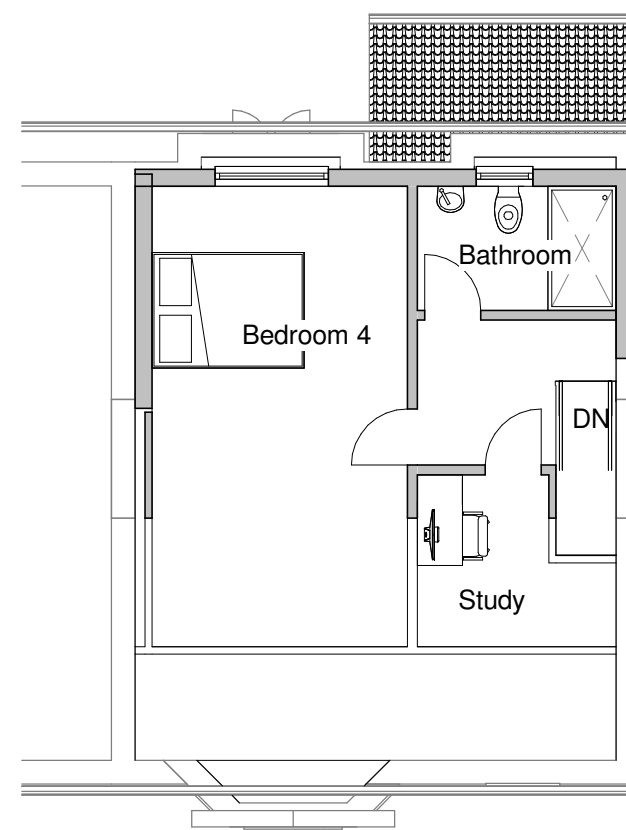


3 **03 Proposed Loft Plan**
1 : 100

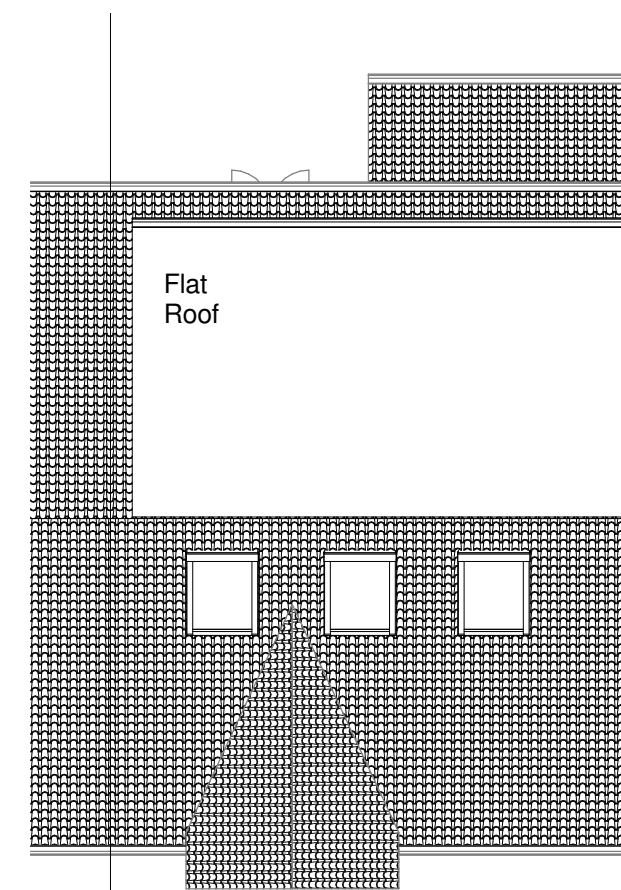


4 **04 Proposed Roof Plan**
1 : 100

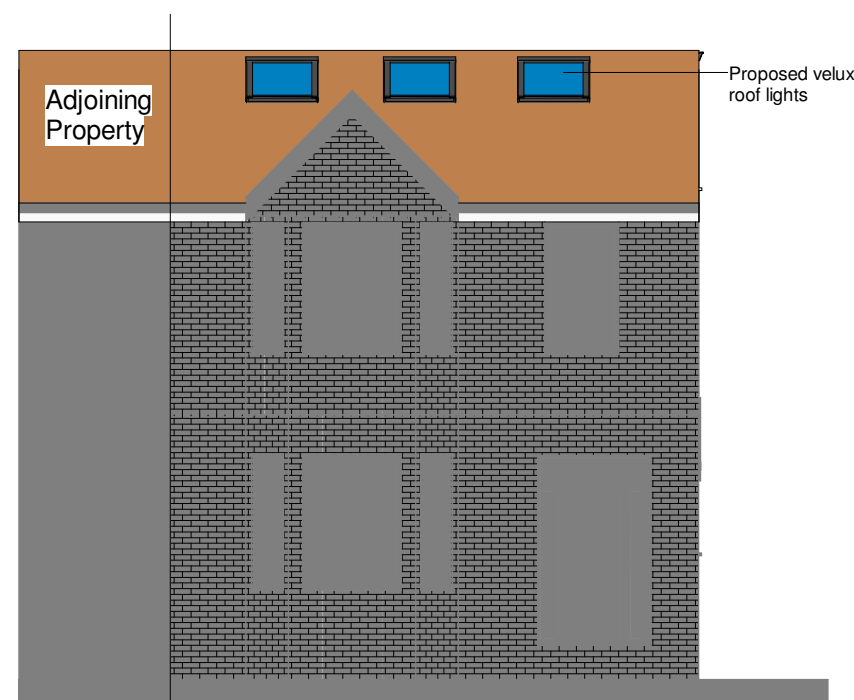


5 **Proposed Front Elevation**
1 : 100

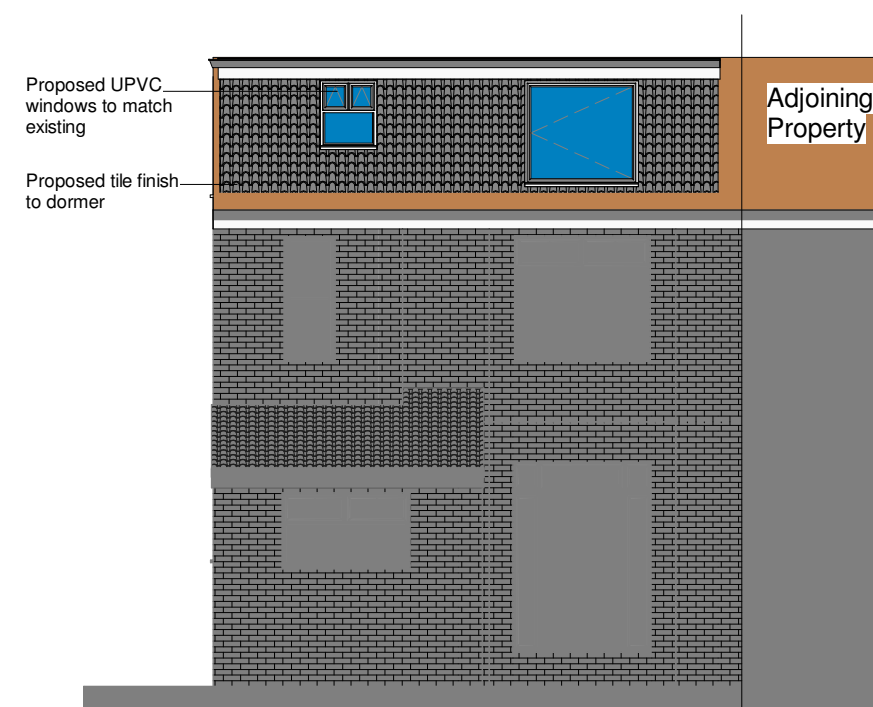

6 **Proposed Rear Elevation**
1 : 100

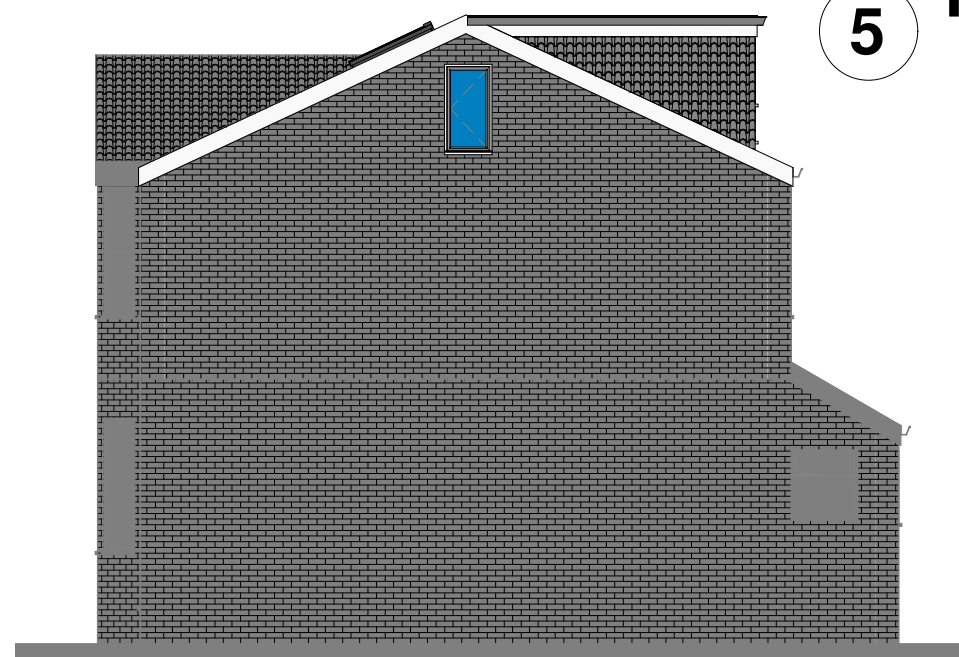

7 **Proposed Side Elevation 1**
1 : 100

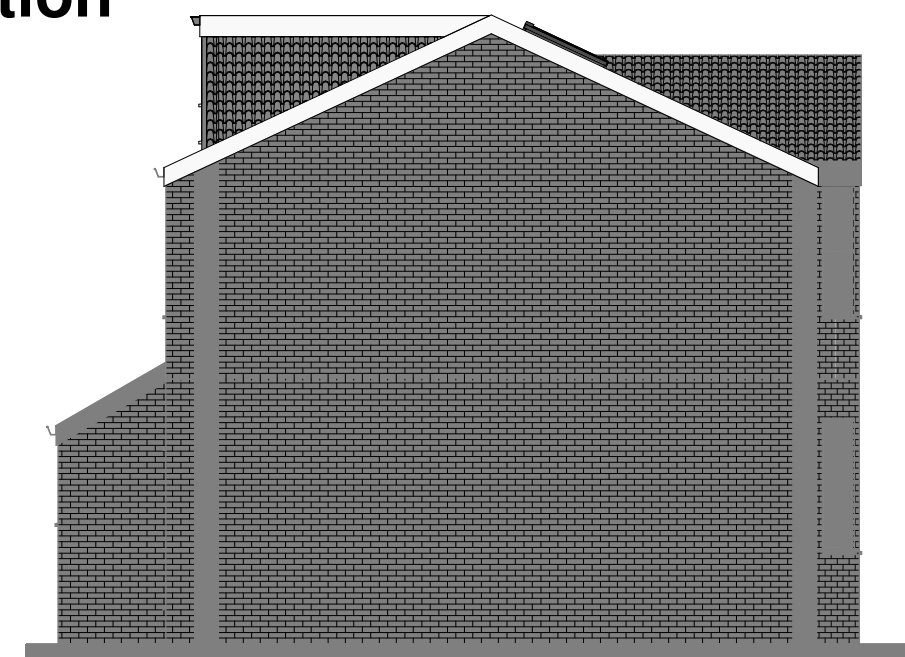

8 **Proposed Side Elevation 2**
1 : 100

Project Address:

74 Newport Road
Chorlton
M21 9WN

Drawing:

Proposed Plans and
Elevations

Date Issued:

17/02/2021

Client Name:

Mr Pete Costello

Project Description:

Proposed Loft
Conversion with
Dormer Construction

Drawing Number:

PL002

Additional Notes:

Drawing not to be
scaled.

Proposed works not
to be started before
Planning Permission
is granted.

Dimensions shown
are in millimeters.

All measurements
to be verified on
site.



SCALE 1 : 100
A2 DRAWING