




existing

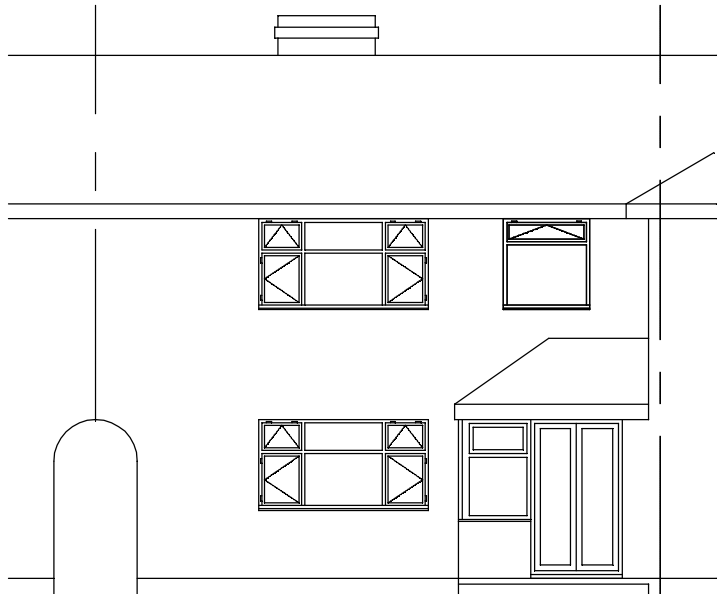


Front Elevation - 1:100

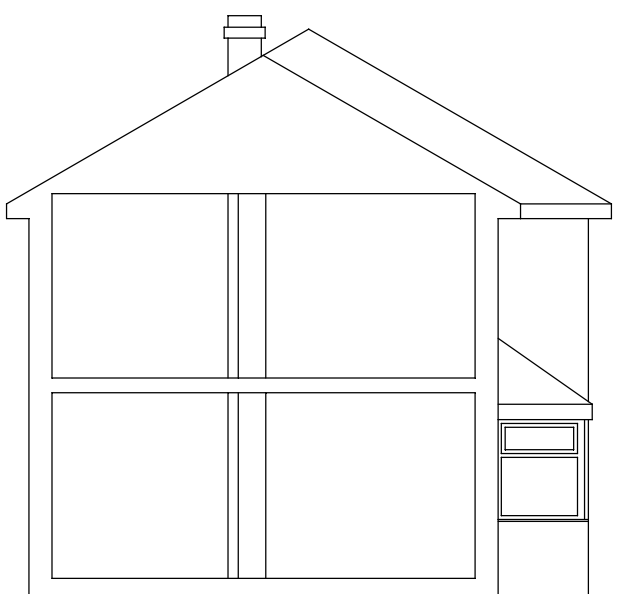


Typical Section - 1:100

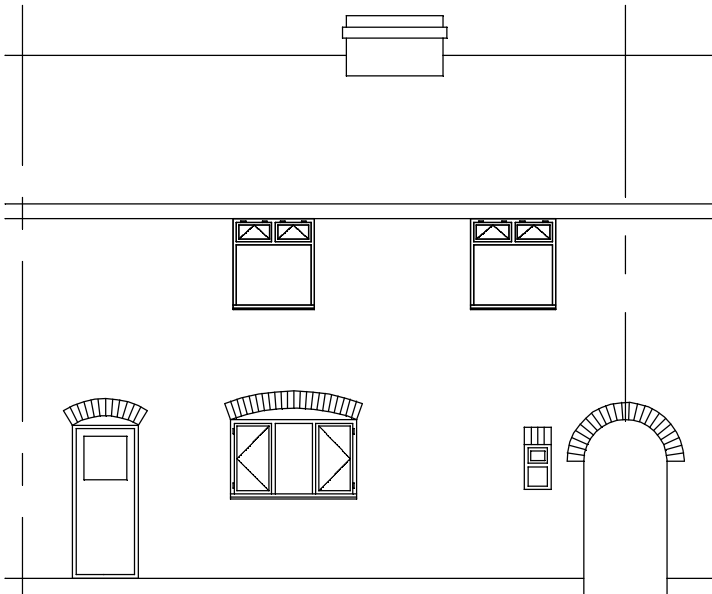


Rear Elevation - 1:100

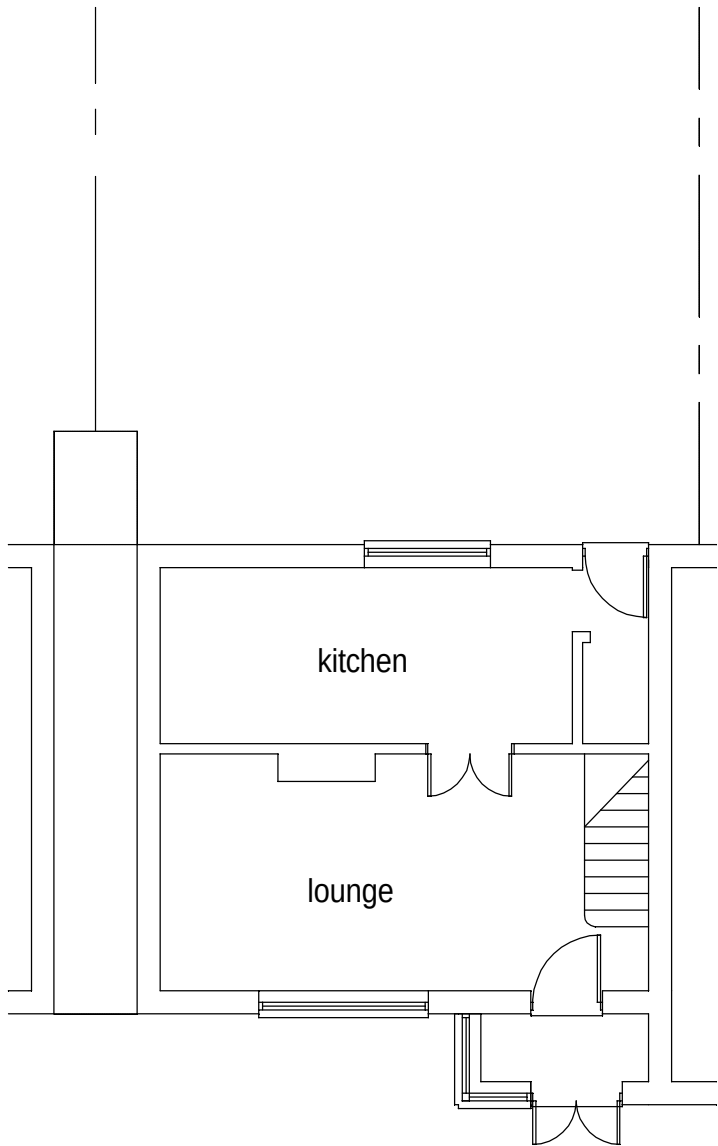

Ground Floor Plan - 1:100

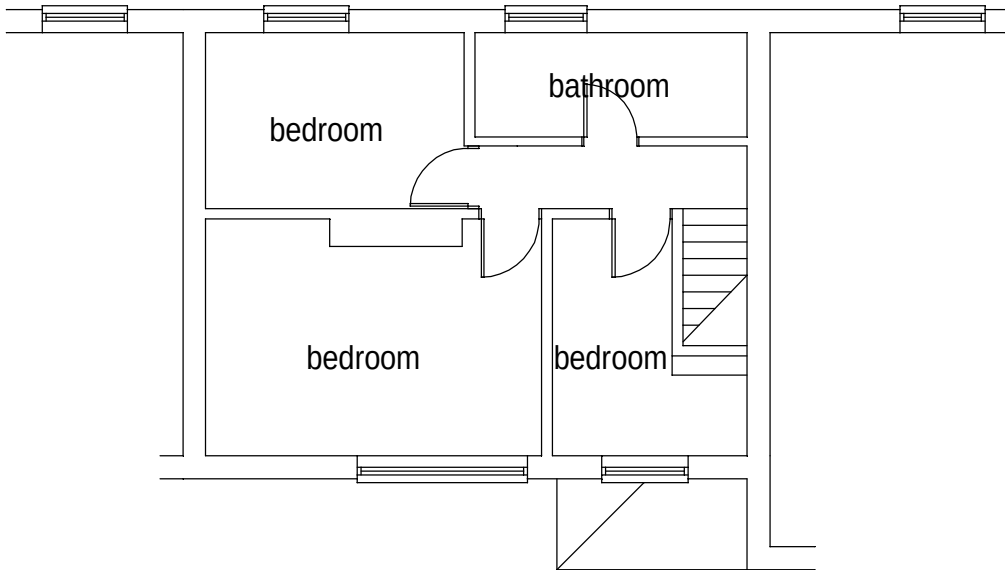


First Floor Plan - 1:100

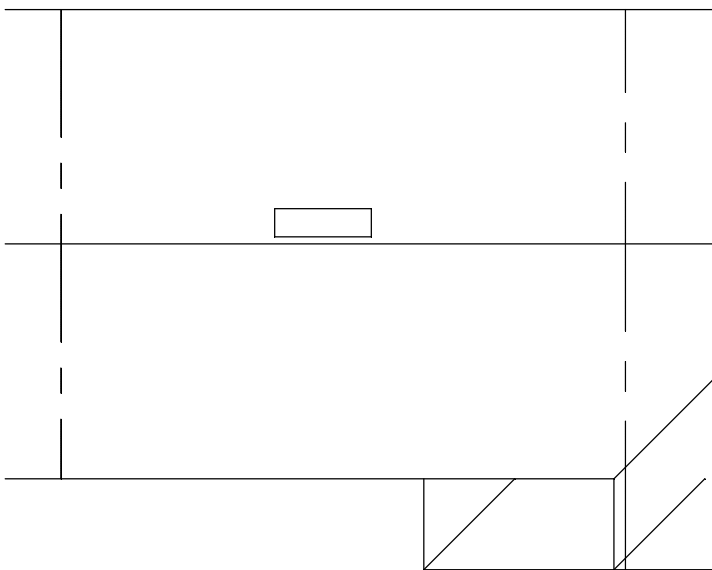

Roof Plan - 1:100

Ordnance Survey (c) Crown Copyright 2021. All rights reserved. Licence number 100022432

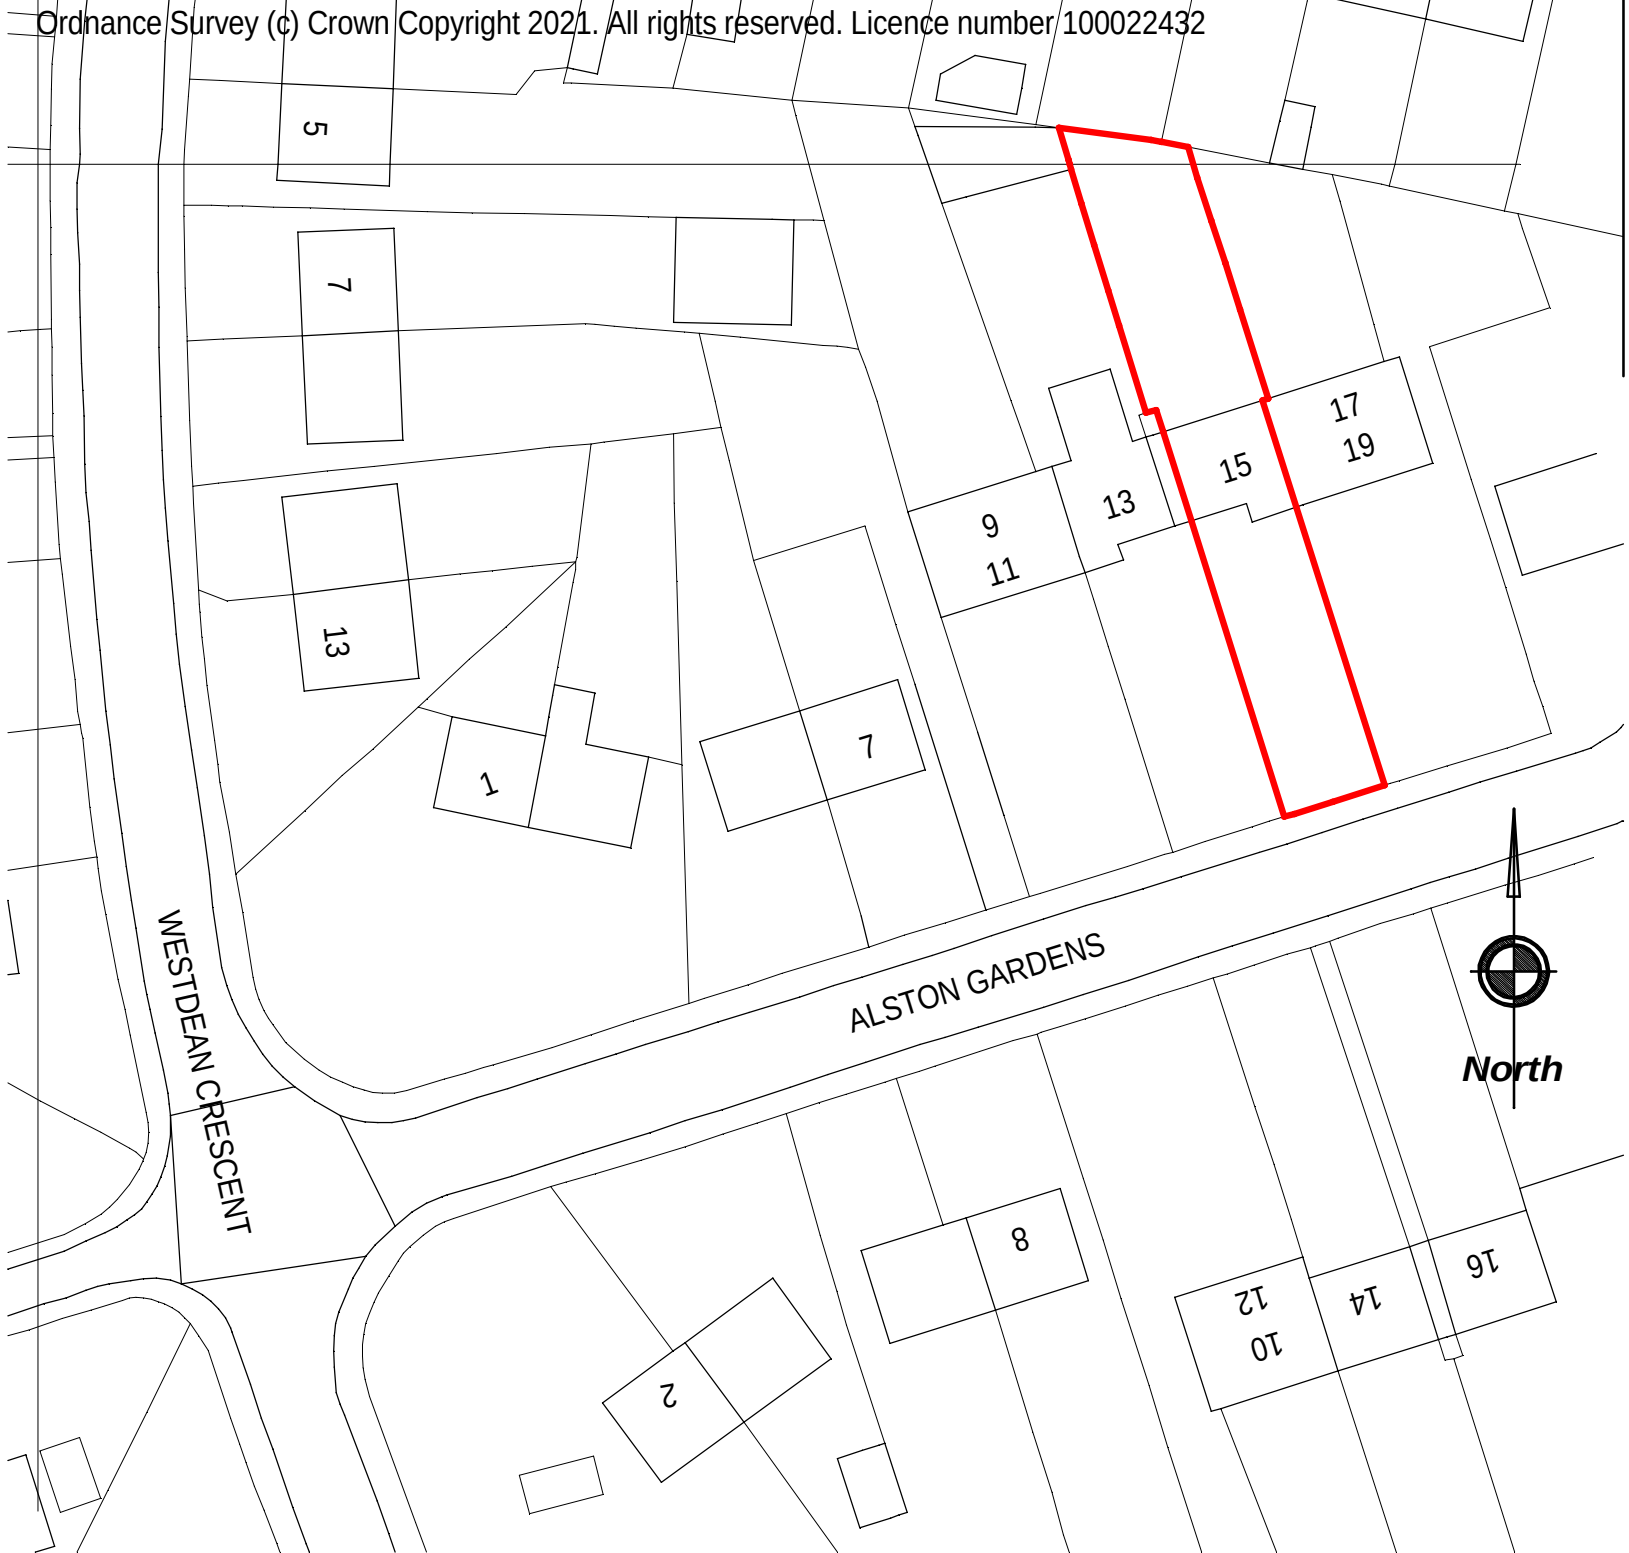


Site Location Plan - 1:500


proposed




Front Elevation - 1:100

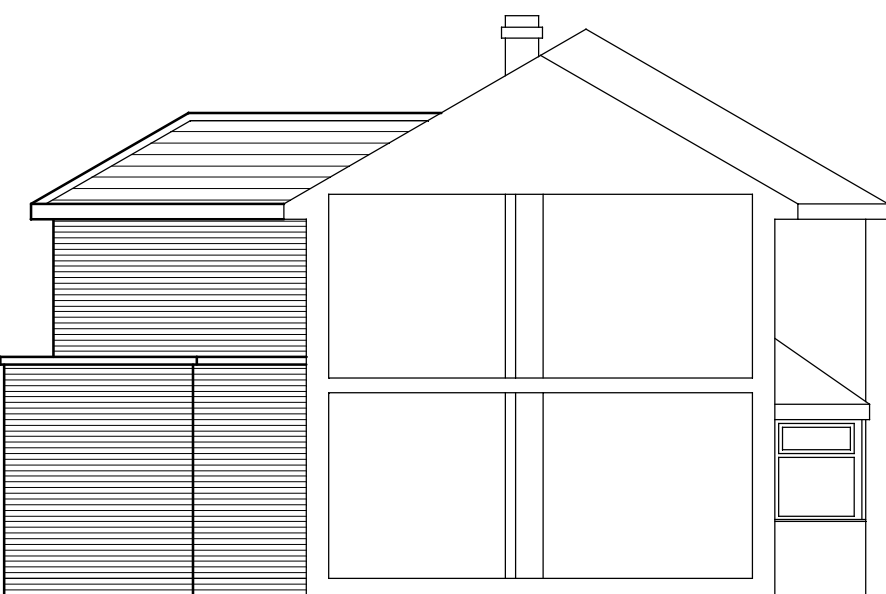


Side Elevation - 1:100

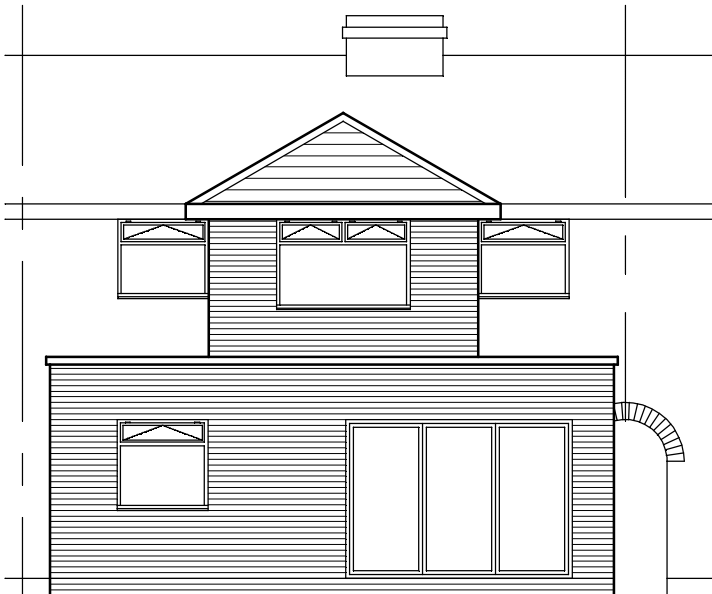


Rear Elevation - 1:100

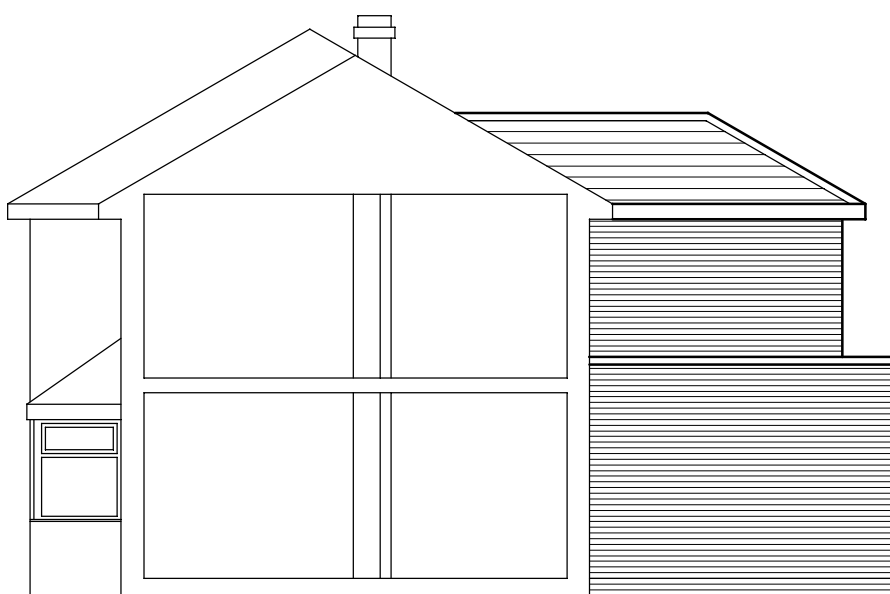


Side Elevation - 1:100

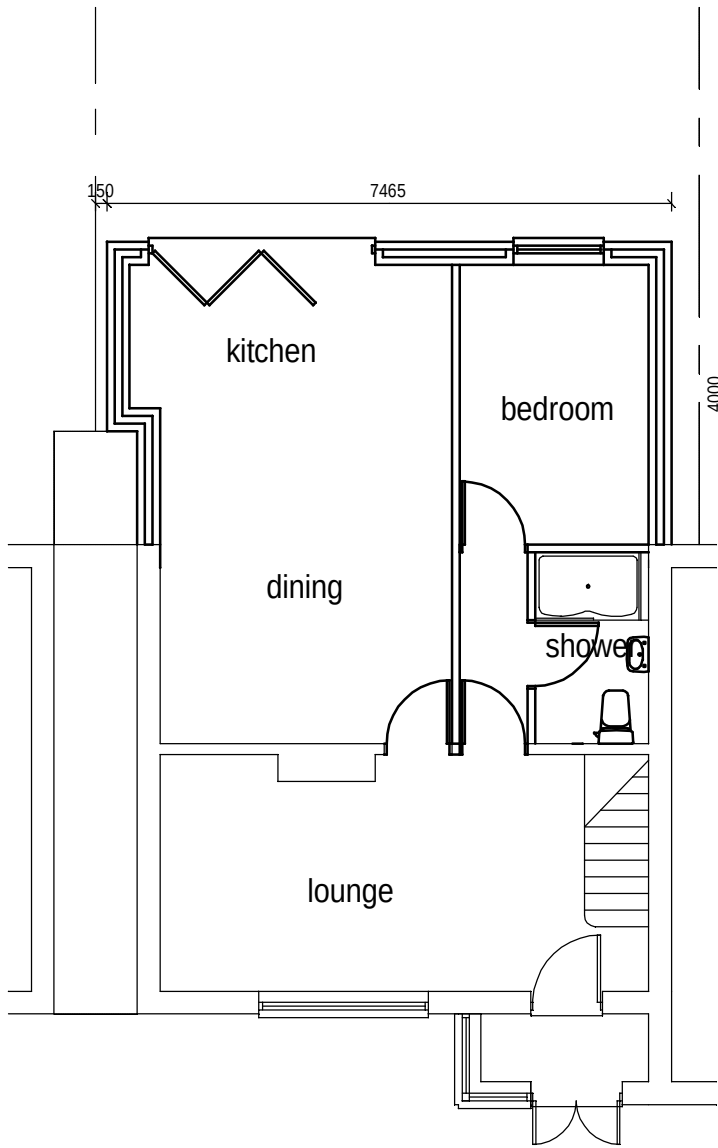

Ground Floor Plan - 1:100

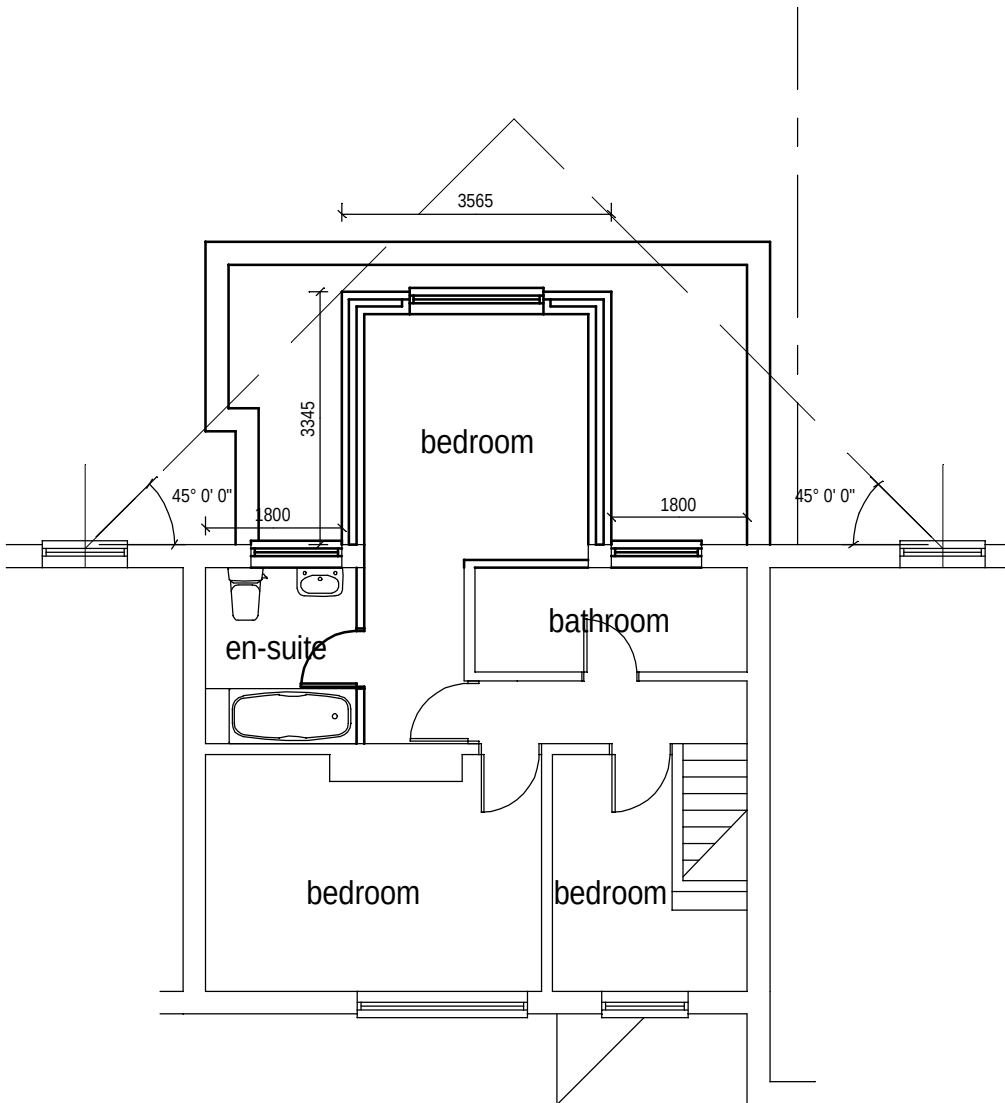

First Floor Plan - 1:100

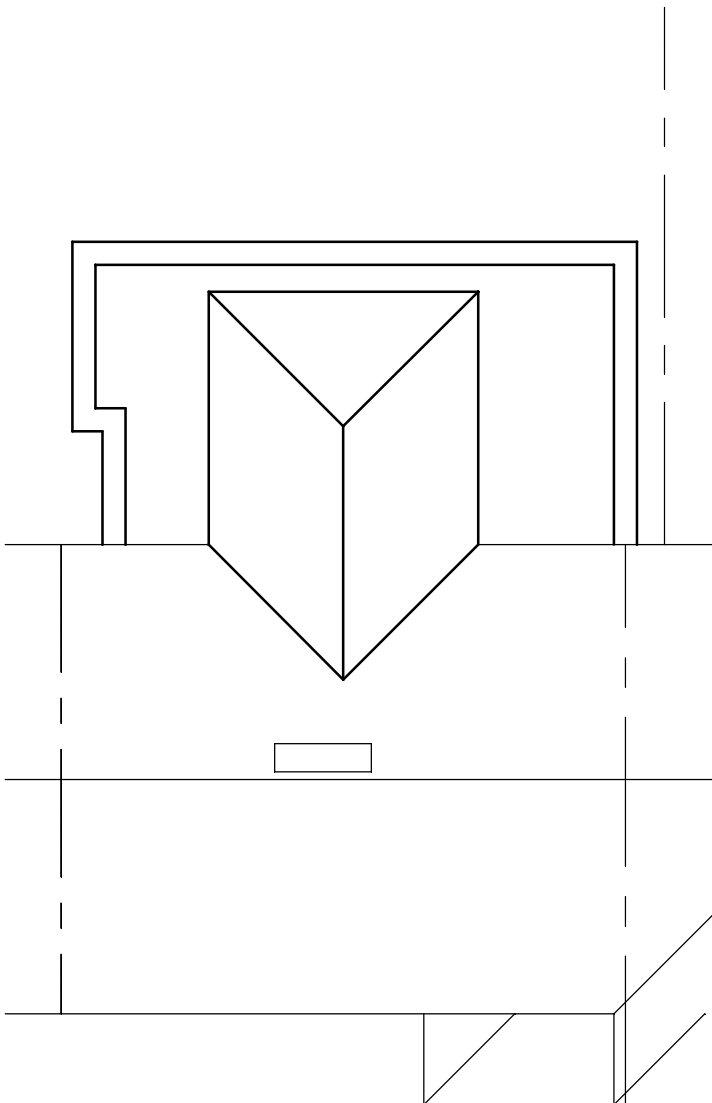

Roof Plan - 1:100

Revisions		
18/03/21	A	Boundaries drawn as reflected on site and extension amended as per Planners suggestions
25/03/21	B	45 degree rule applied to scheme as requested by Planner
26/03/21	C	First floor extension reduced to 3.345m as requested by planners

Client		
Barbara Abrahams		
Project		
15 Alston Gardens, Manchester, M19 1DW		
Drawing		
Proposed Extensions		
Date		
26/01/2021		
Scale		
As shown		
Dwg. No.		Rev.
NMB/AG/001		C