



Notes:


NOTES

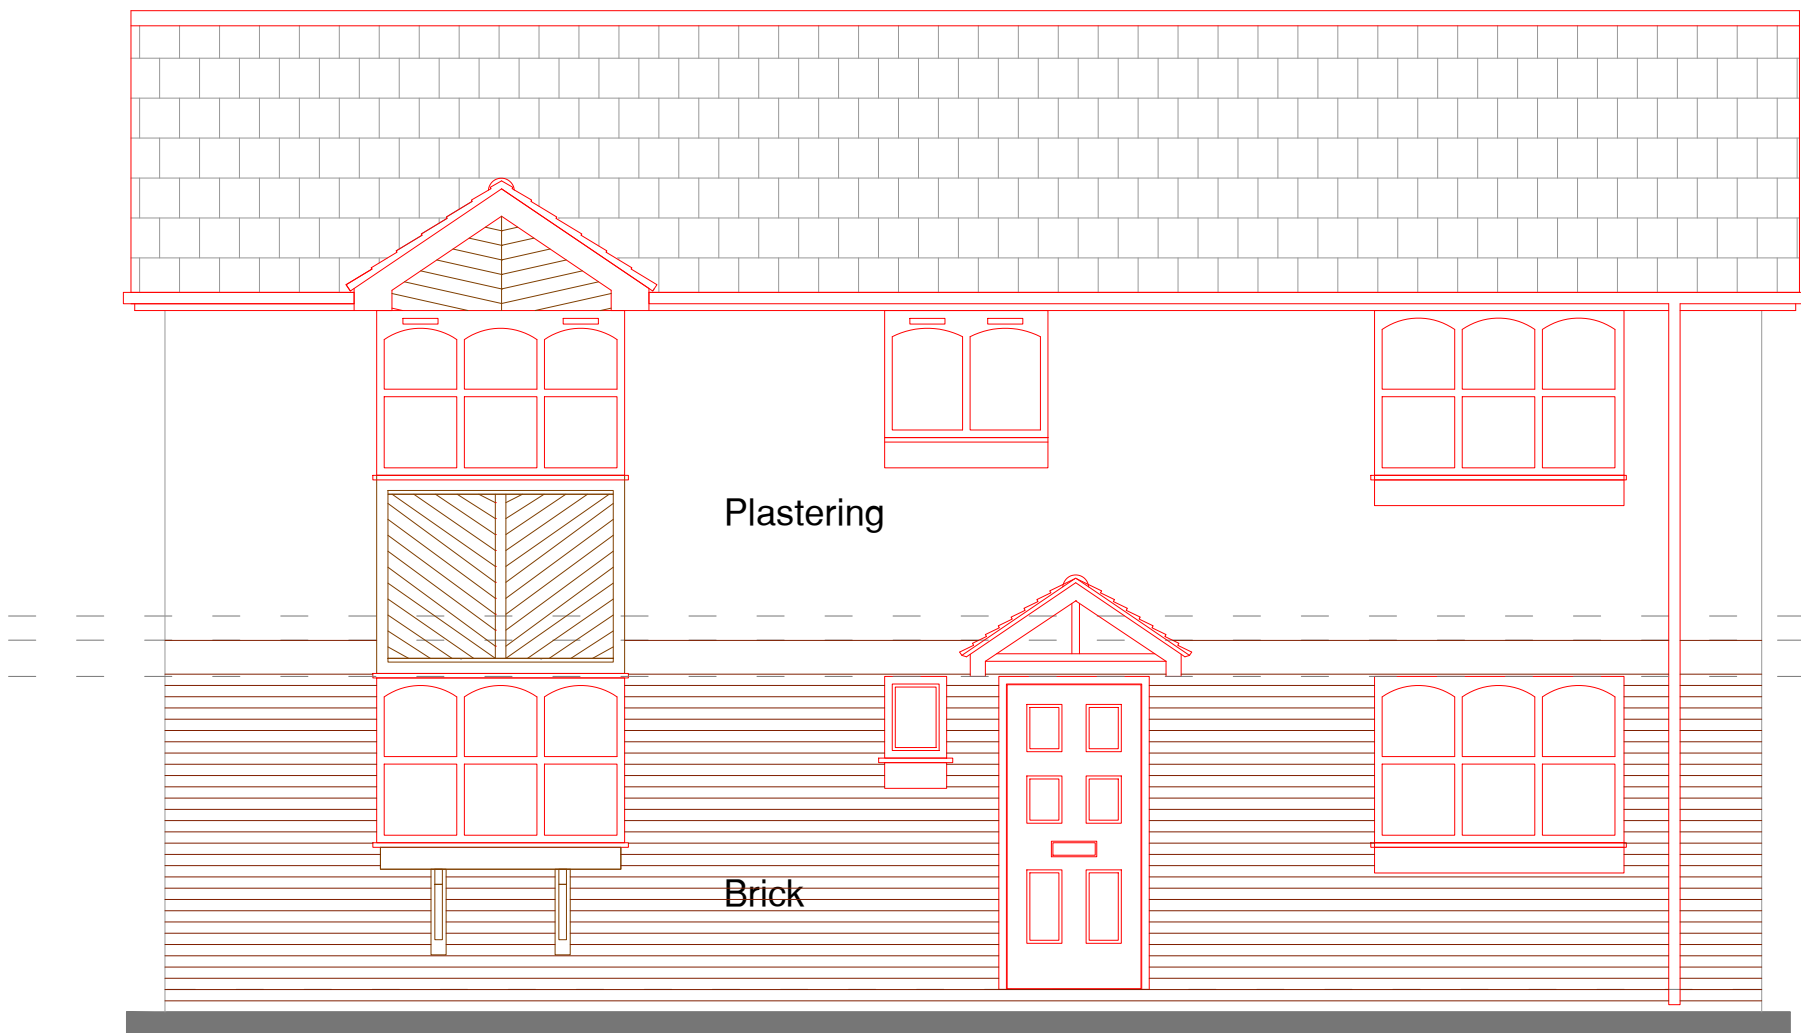


EXISTING FRONT ELEVATION

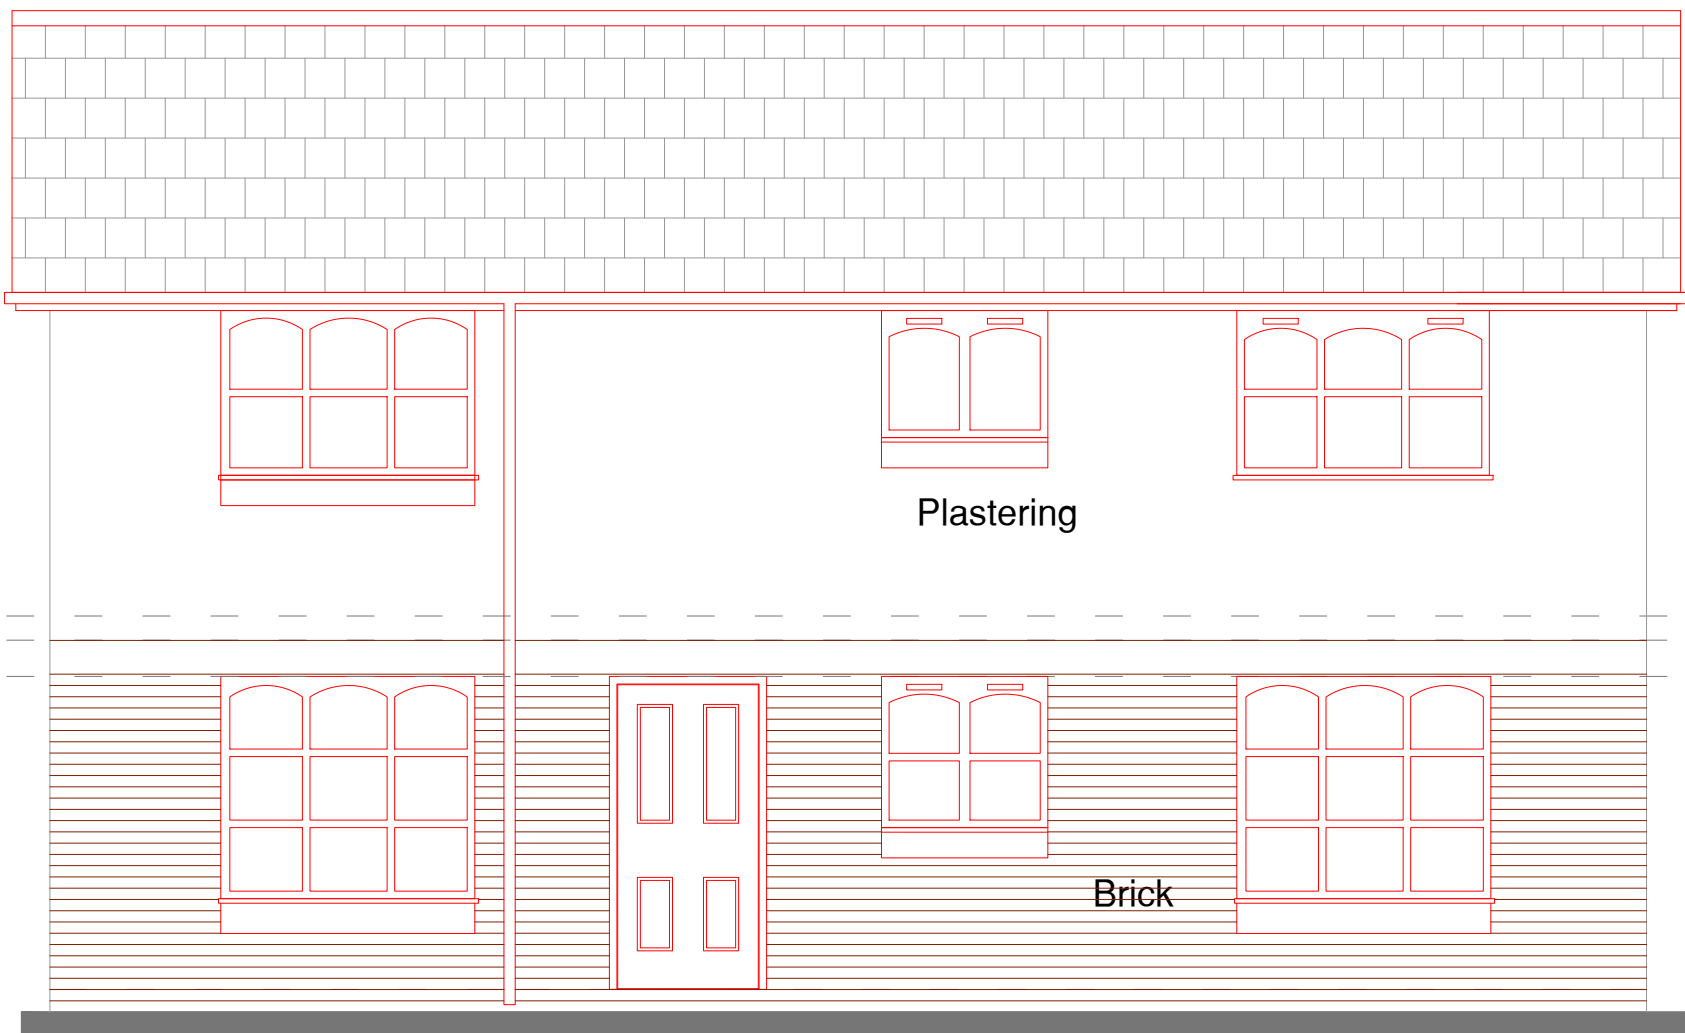


EXISTING REAR ELEVATION

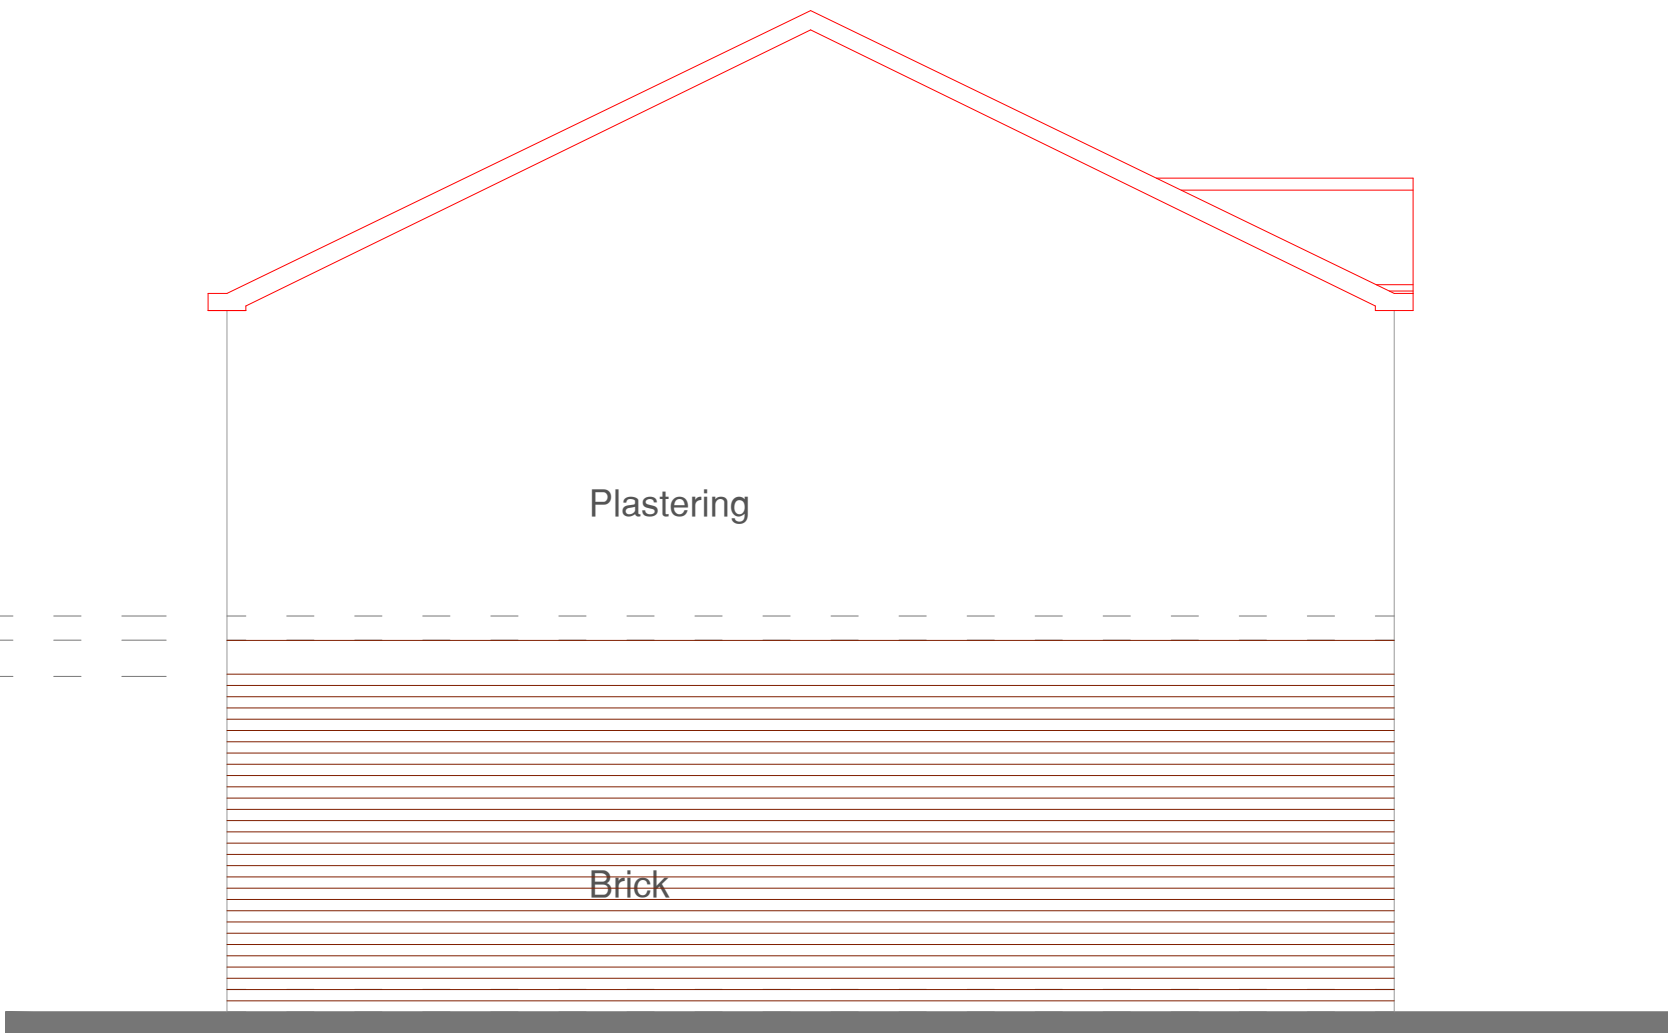


EXISTING SIDE ELEVATION

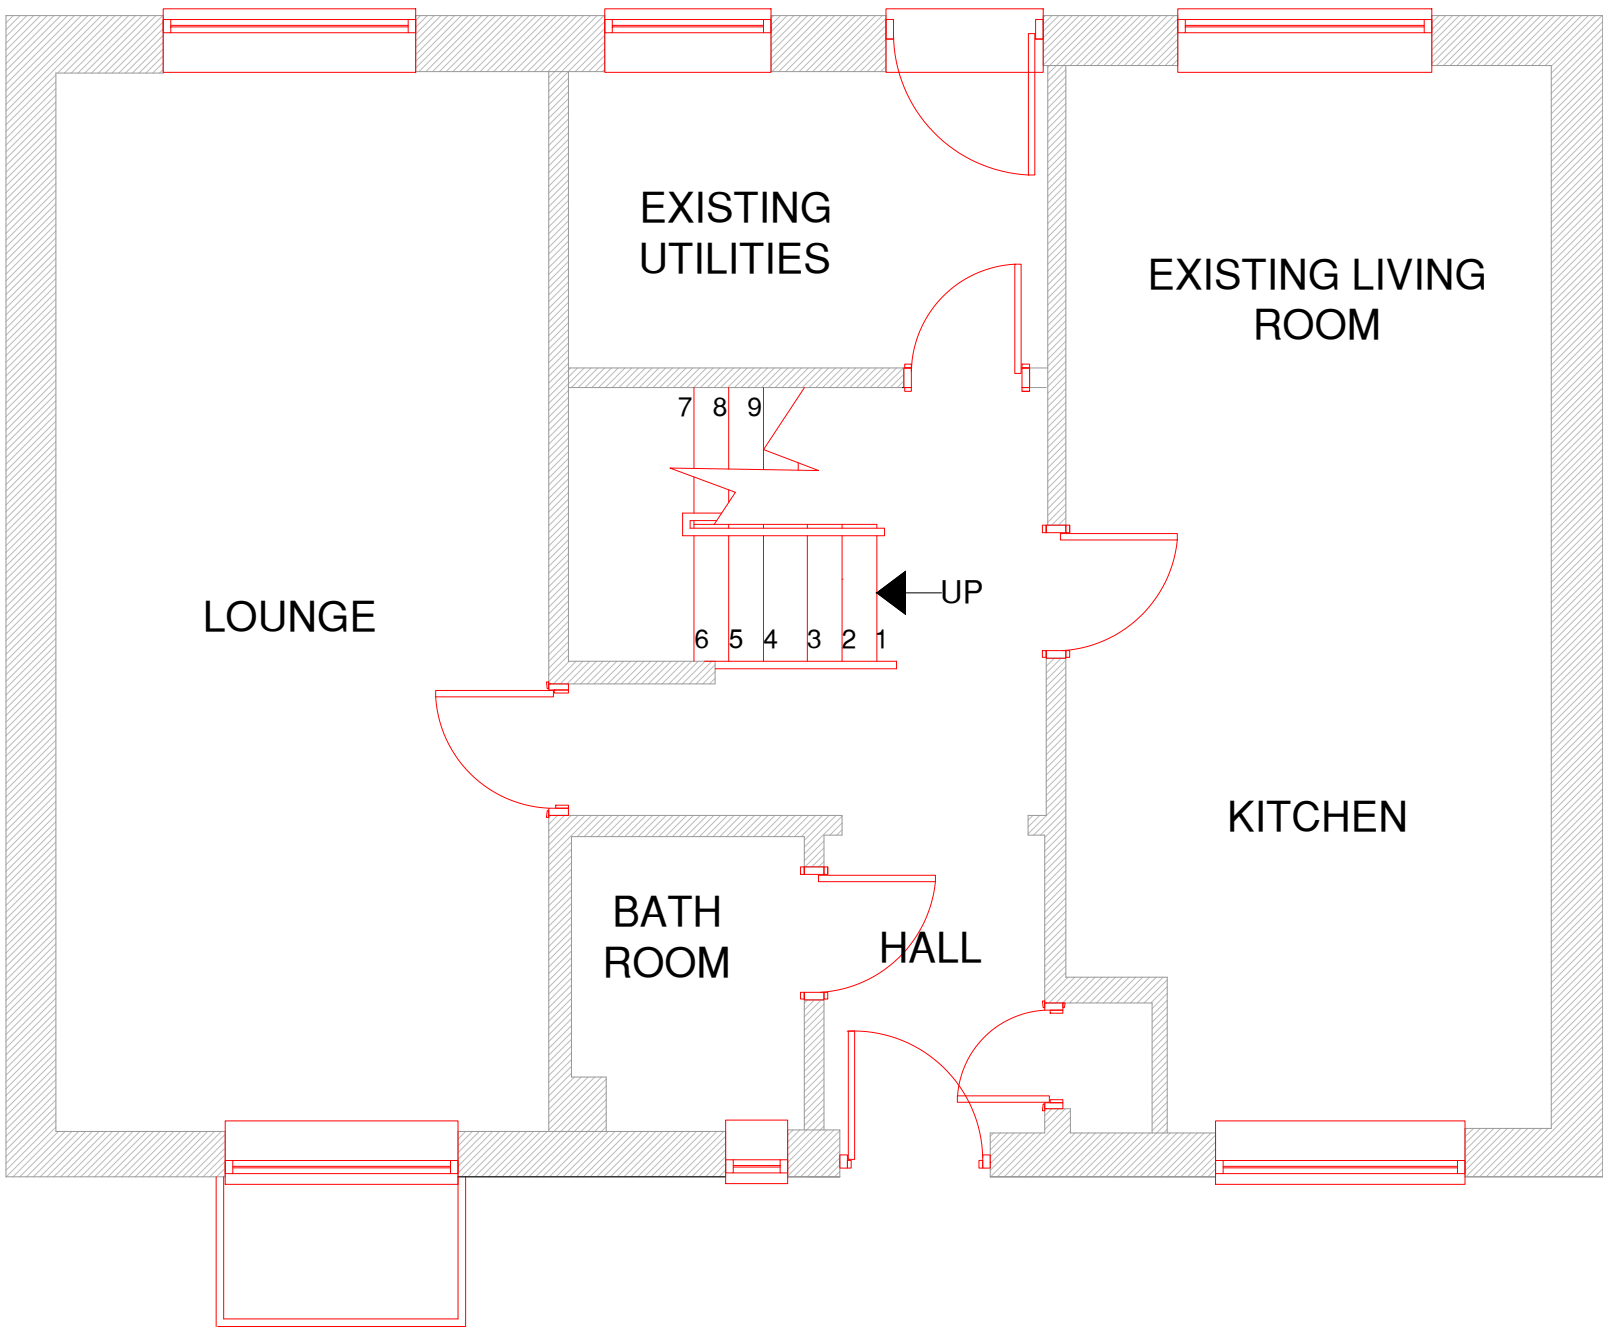

EXISTING GROUND FLOOR PLAN

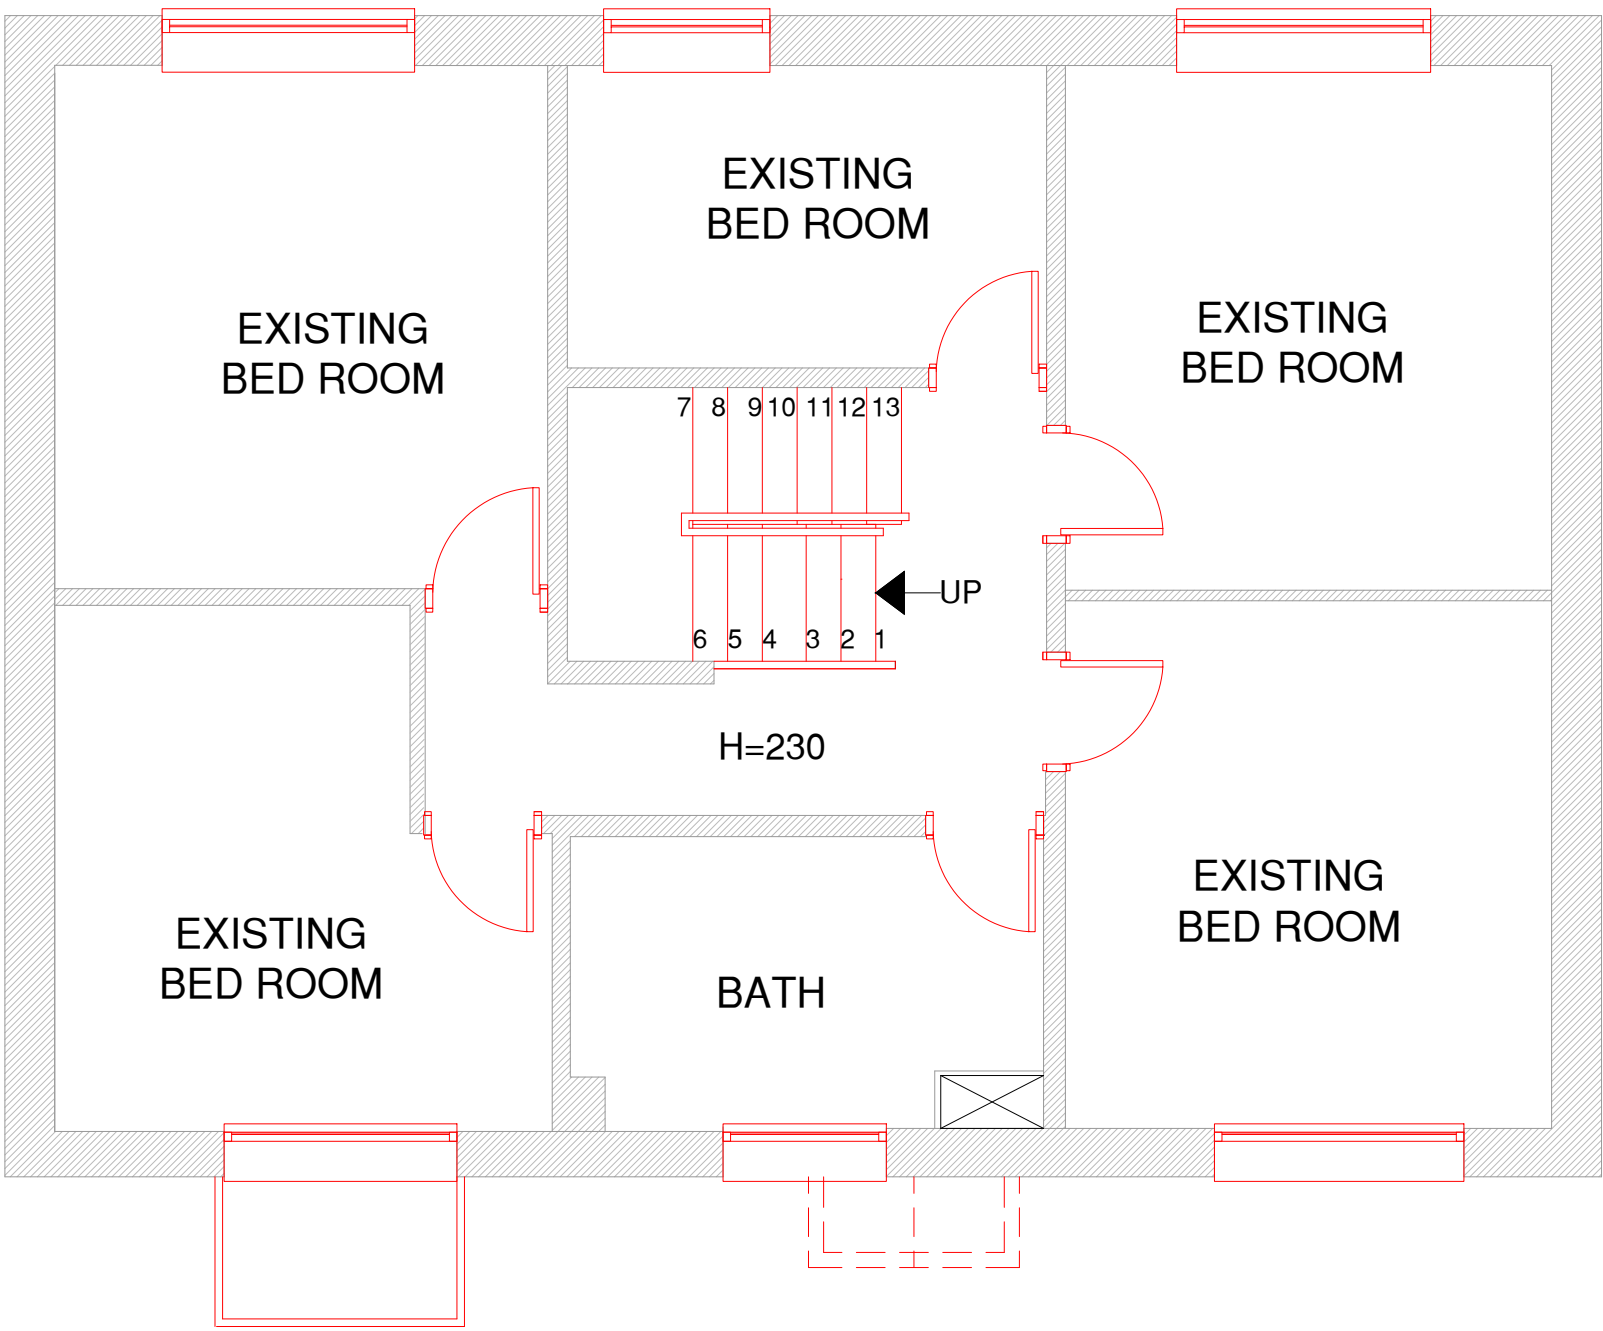

EXISTING FIRST FLOOR PLAN

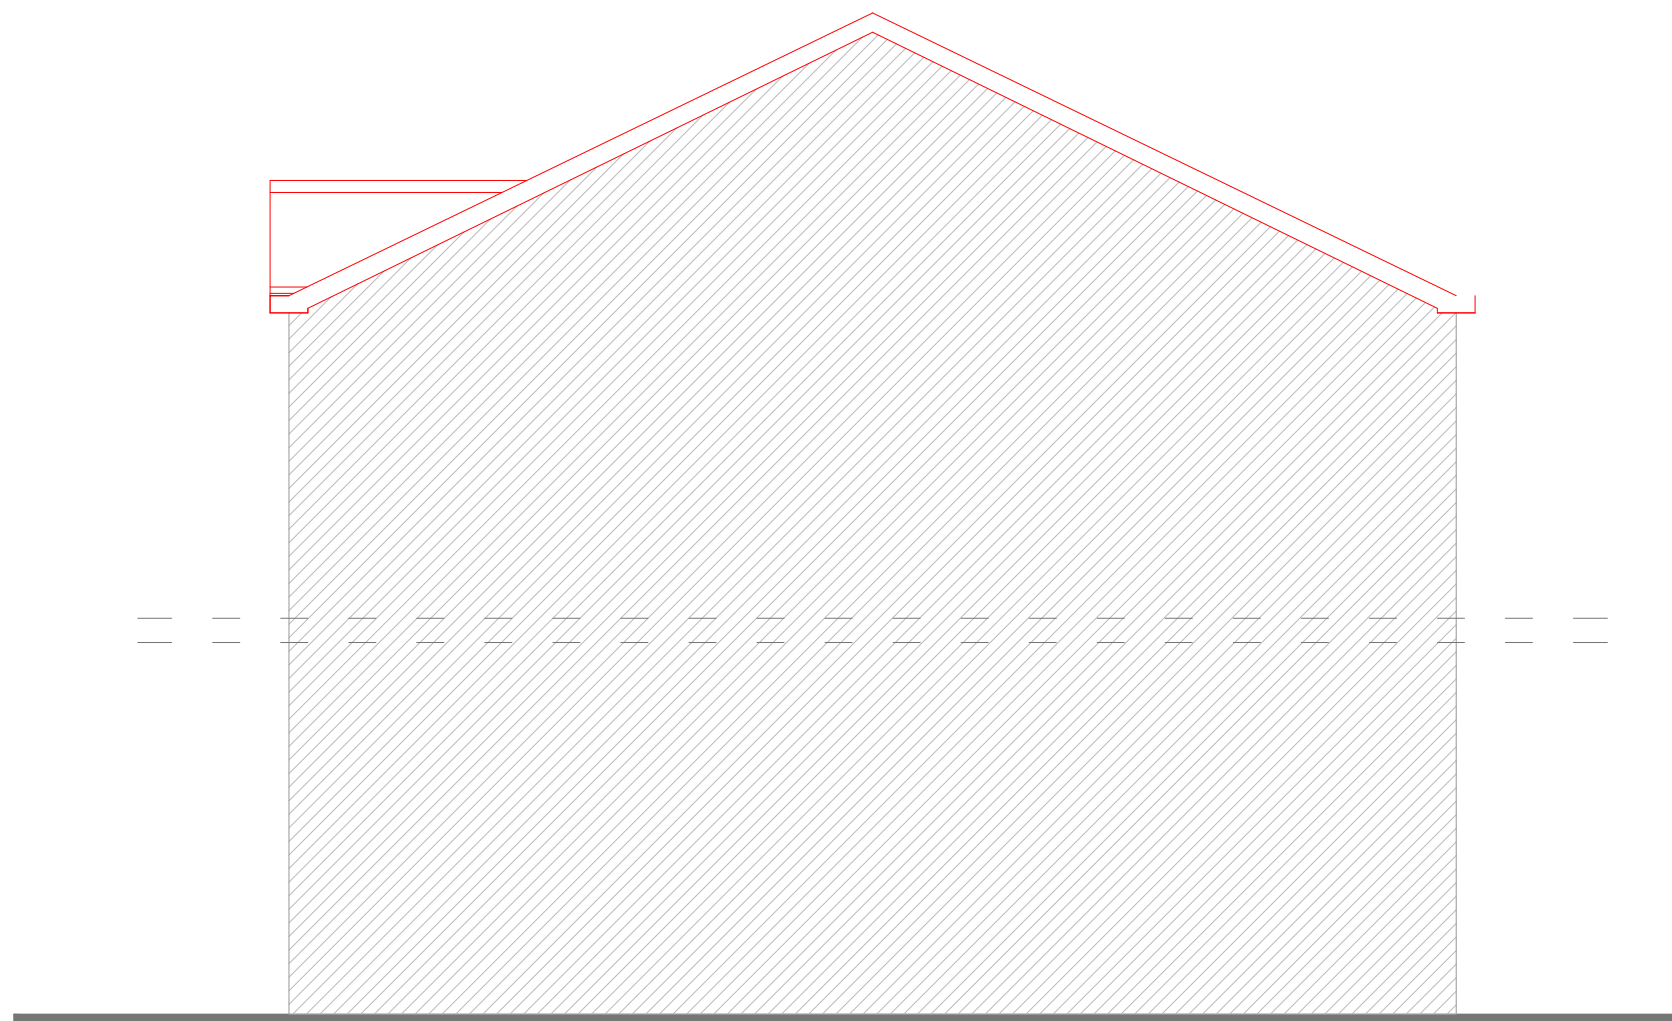

EXISTING SIDE ELEVATION

REV:	DESCRIPTION:	BY:	DATE:



Arch Designs
Don't just dream it,
let us design it!
www.archdesigns.co.uk

CLIENT:

AKMAL KHAN
12 Dunsmore Close
Manchester
M16 7EW

ARCHITECT:

MR REUBEN RAMELIZE
ARCH DESIGNS, WILSONS PARK C/O MAS
MONSALL ROAD
MANCHESTER M40 8WN

DRAWN:

REUBEN

CHECKED:

checked

DATE:

JAN 2021

REVISION:

PROJECT NAME:

TWO STORY SIDE EXTENSION

DRAWING TITLE:

EXISTING PLANS
AND ELEVATIONS

SCALE:

1:50

SHEET SIZE:

A1

SHEET NO.:

01

PROJECT NO.:

2020/24

STATUS:

BUILDING REGS

DRAWING NO.:

A1/01