




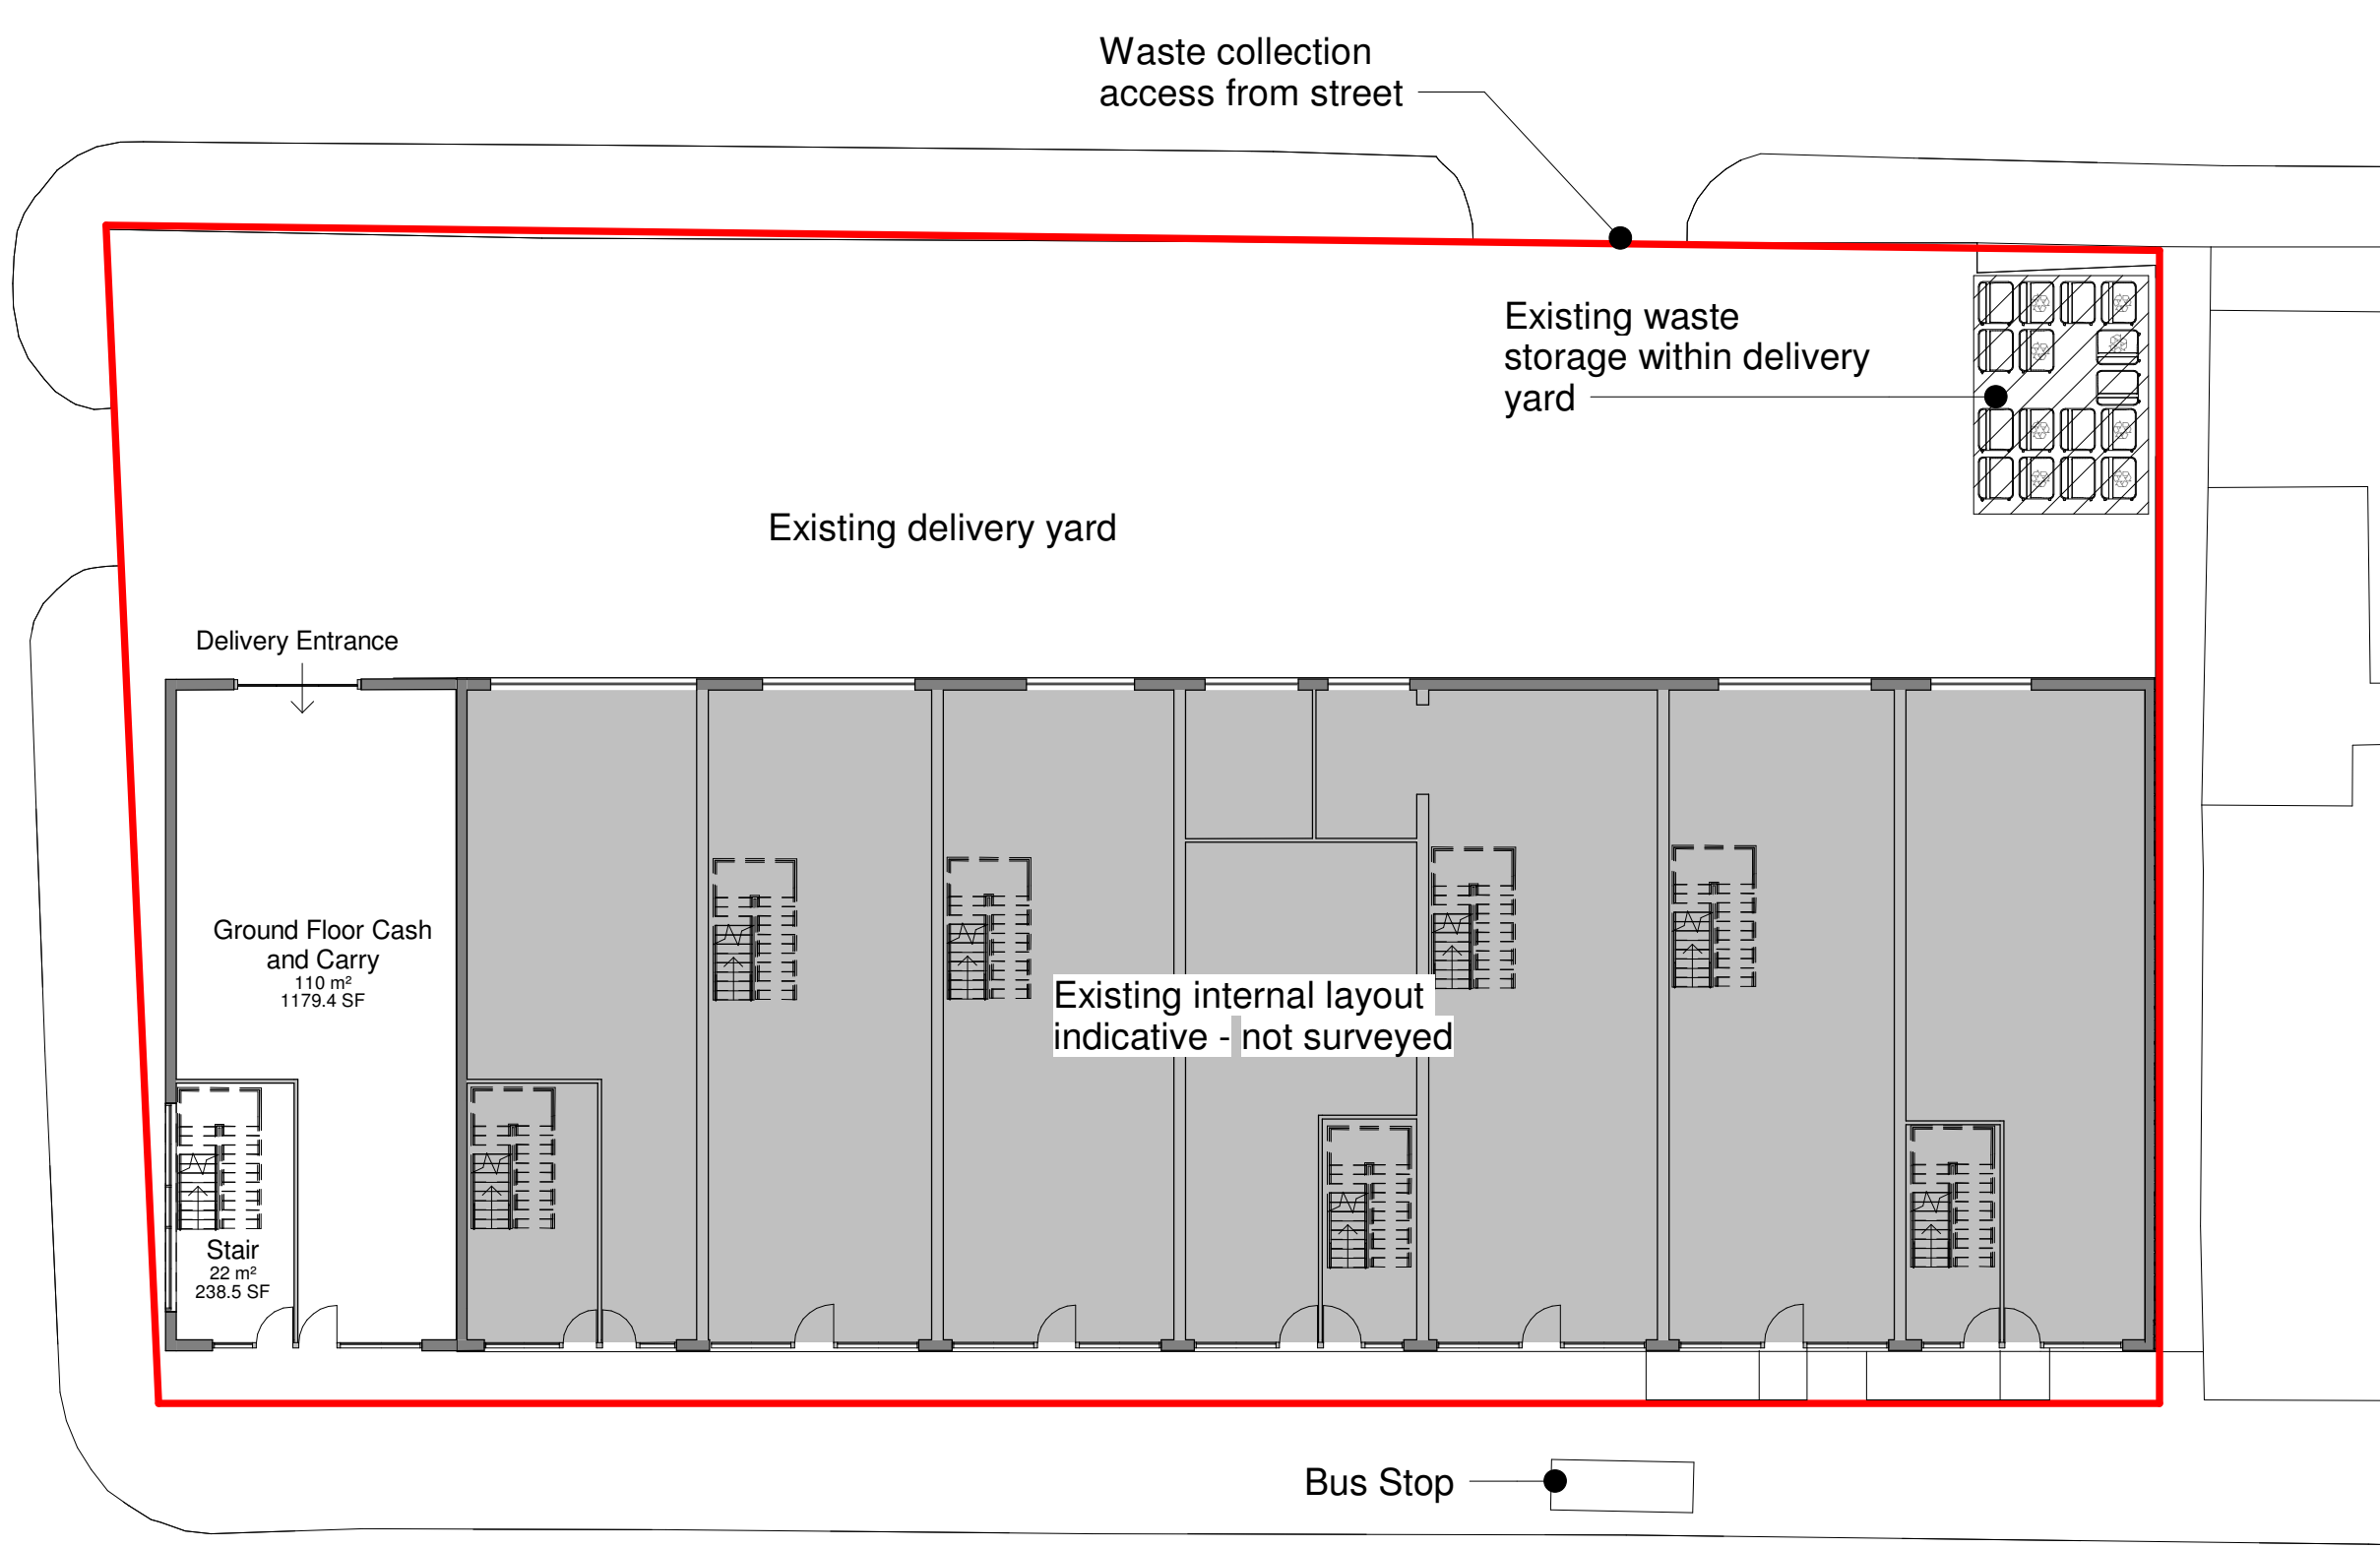

Proposed Ground Floor Plan
1 : 200

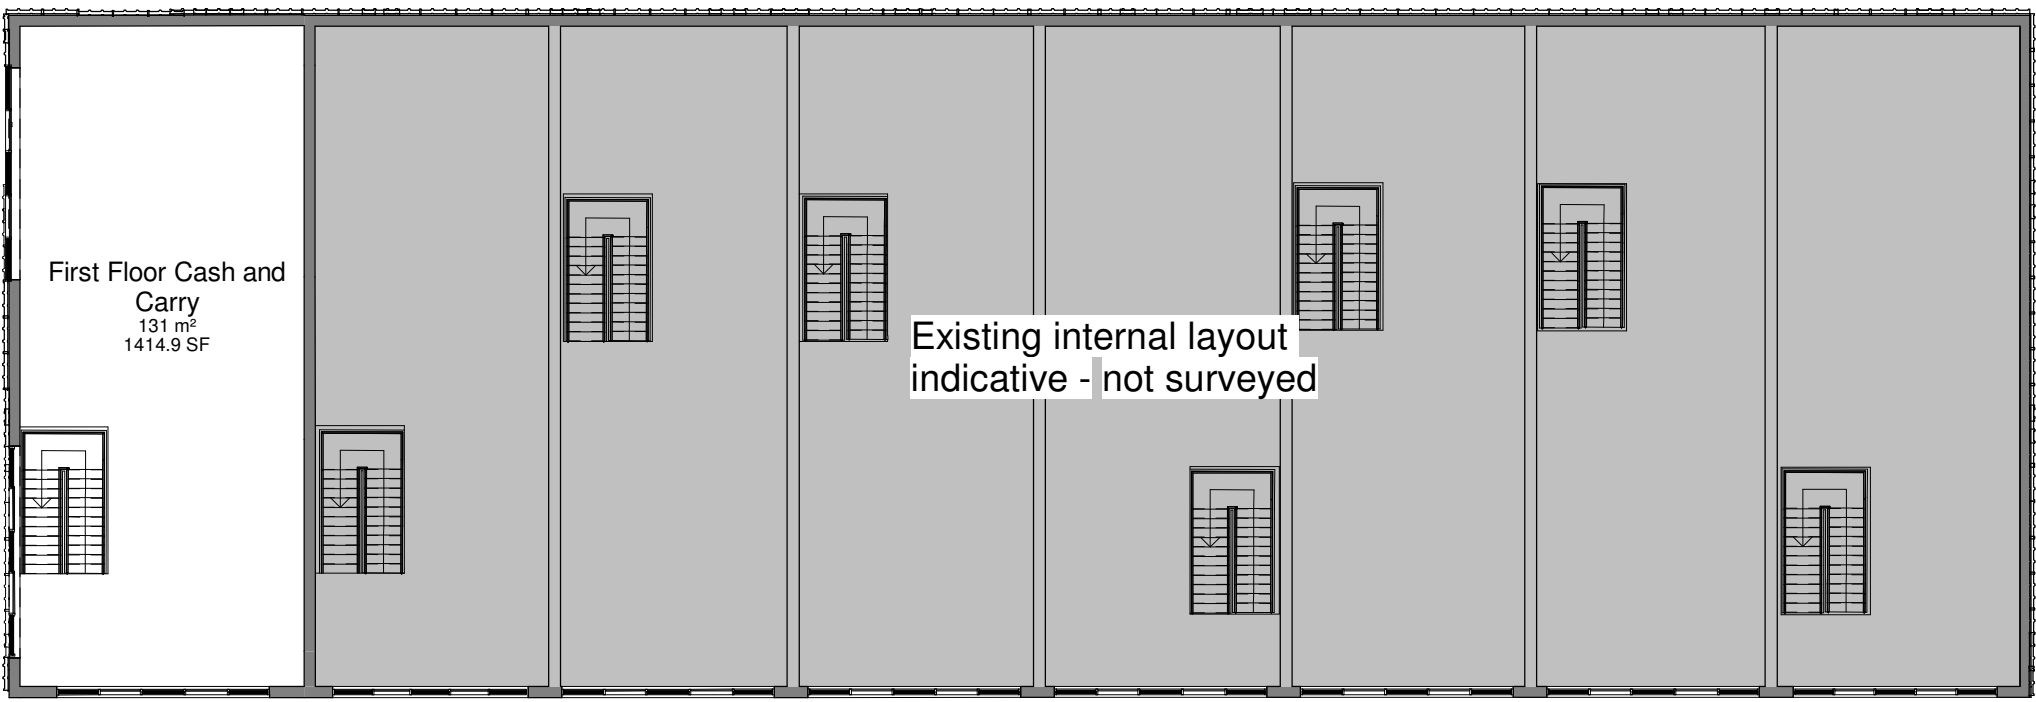


Proposed First Floor Plan
1 : 200

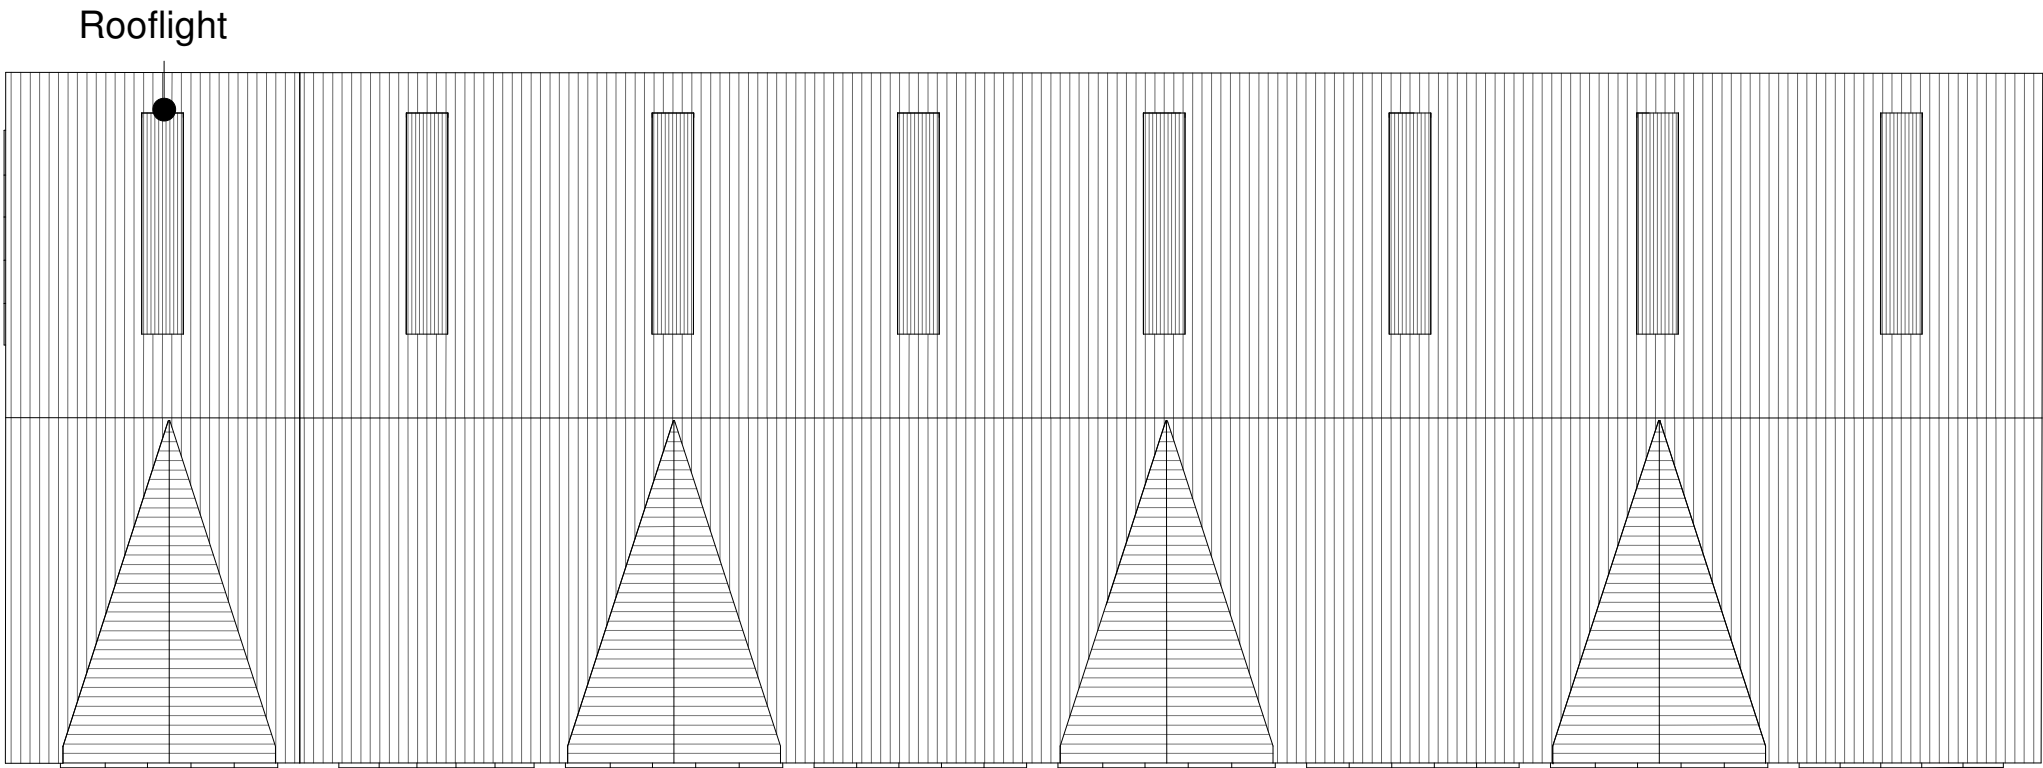


Proposed Roof Plan
1 : 200




Proposed East Elevation - Great Ducie Street
1 : 200

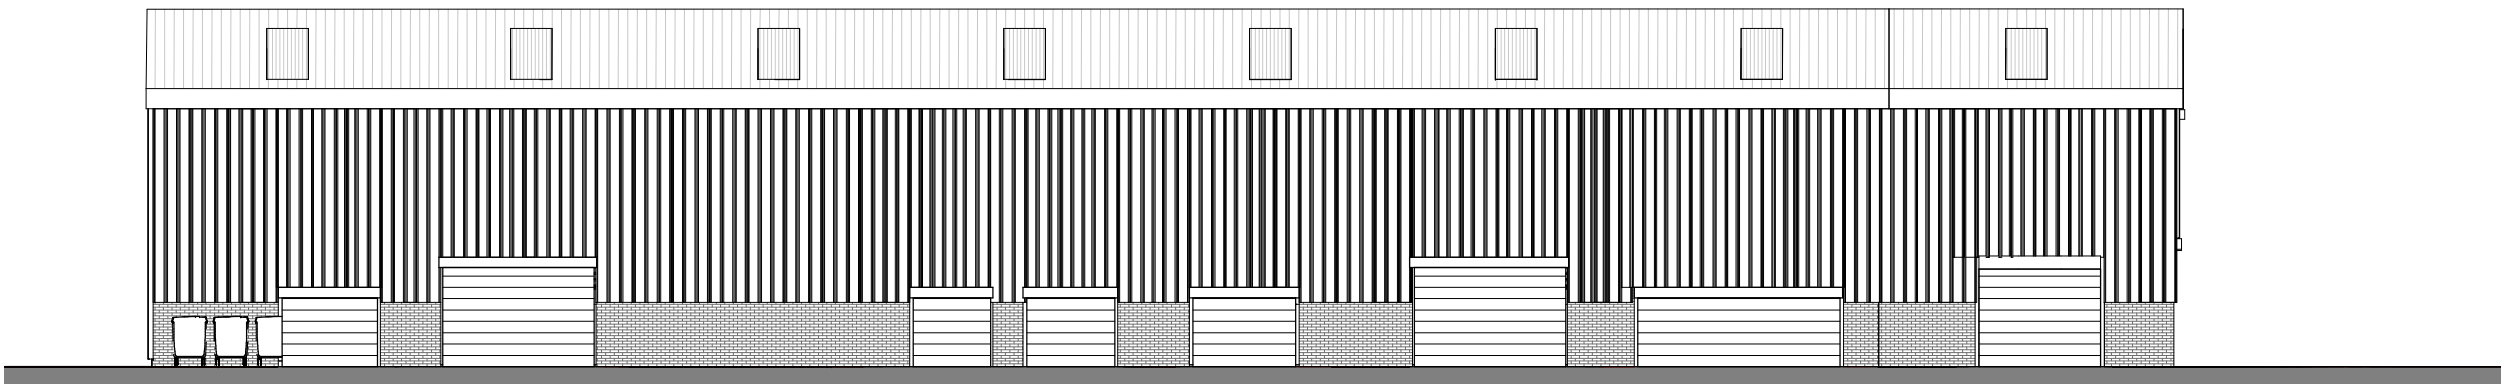

Proposed West Elevation - Barker Street
1 : 200

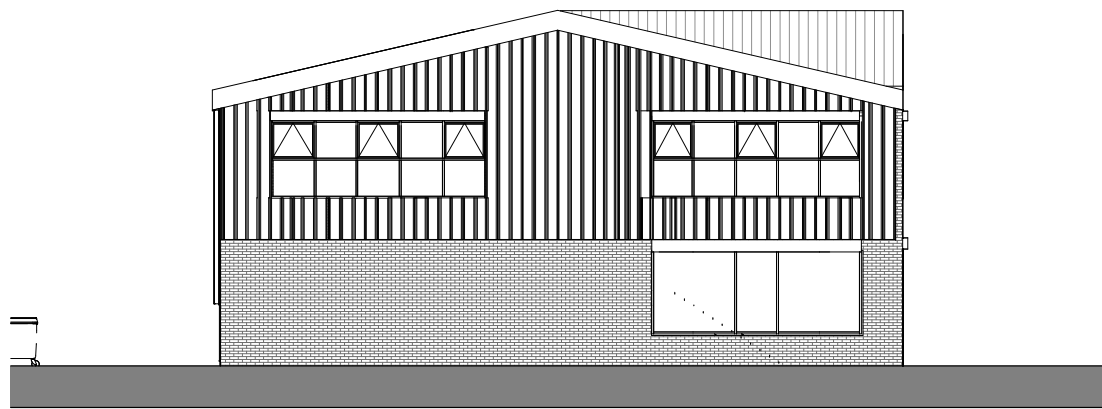

Proposed South Elevation - Langston Street
1 : 200

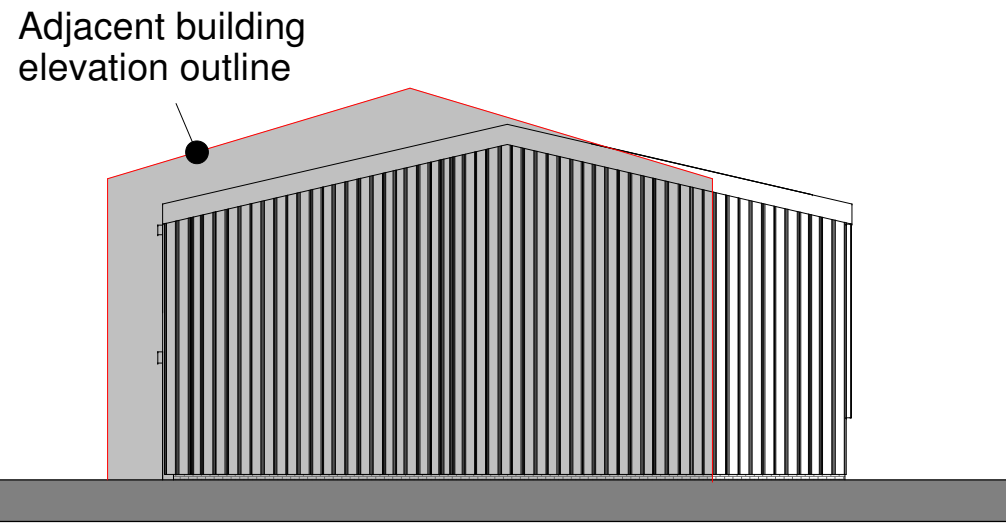

Proposed North Elevation
1 : 200



Proposed Isometric View

©
DO NOT SCALE. Use figured dimensions only. Contractor is to check all dimensions before commencement of works. This drawing is copyright. This data to be used as a reference only - not as live data. This drawing must only be used for the purposes for which it is supplied.

NOTES:

Revision Number	Date	Description of Revision	Chkd	Appr
B	22-03-21	Amendments following planning officer comments		
A	28-01-21	Amendments following planning comments		

SEED Architects!
The Old Police Station
62 Chapel St
Manchester
M3 7AA
● Tel: 0161 832 5750 ● E: office@seedarchitects.co.uk ●

status
Planning

job title
163 Great Ducie Street

Location

drawing title
Proposed Floor Plans and Elevations

author MD	date 07-12-2020
checker RH	date 07-12-2020
scale 1 : 200	paper size A1

Project no. 3217	Cont.	Seed drawing no. A102	Rev. B
---------------------	-------	--------------------------	-----------