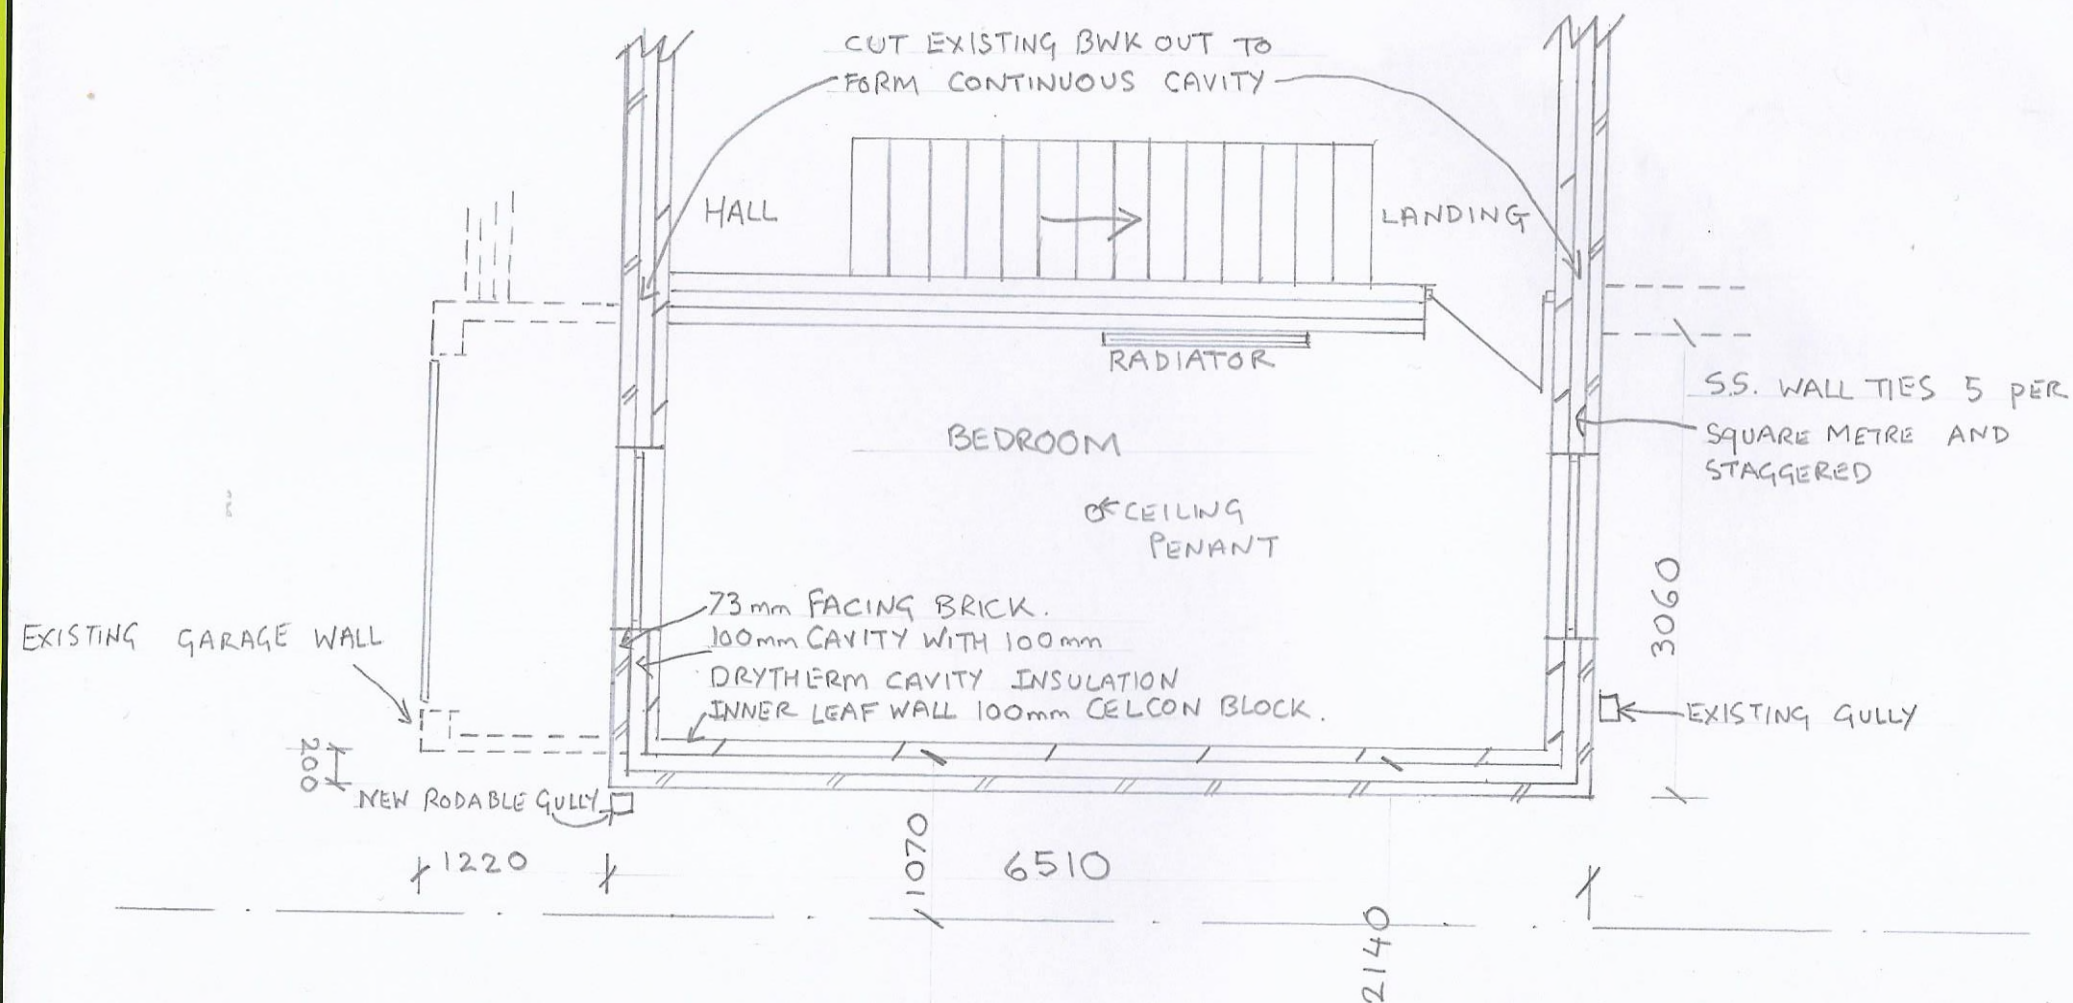


PROPOSED 1st FLOOR PLAN SCALE 1:50

PROJECT.
BEDROOM EXTENSION ABOVE
EXISTING GARAGE. 14 FAIRWOOD RD
BROOKLANDS M/C M239JR.
SCALE 1:50 DATE JAN 2021
M.S.