


This drawing to be read in accordance with the specification/Bills of Materials and related drawings. All dimensions to be scaled from this drawing. All dimensions to be verified on site and the designer notified of any discrepancies.

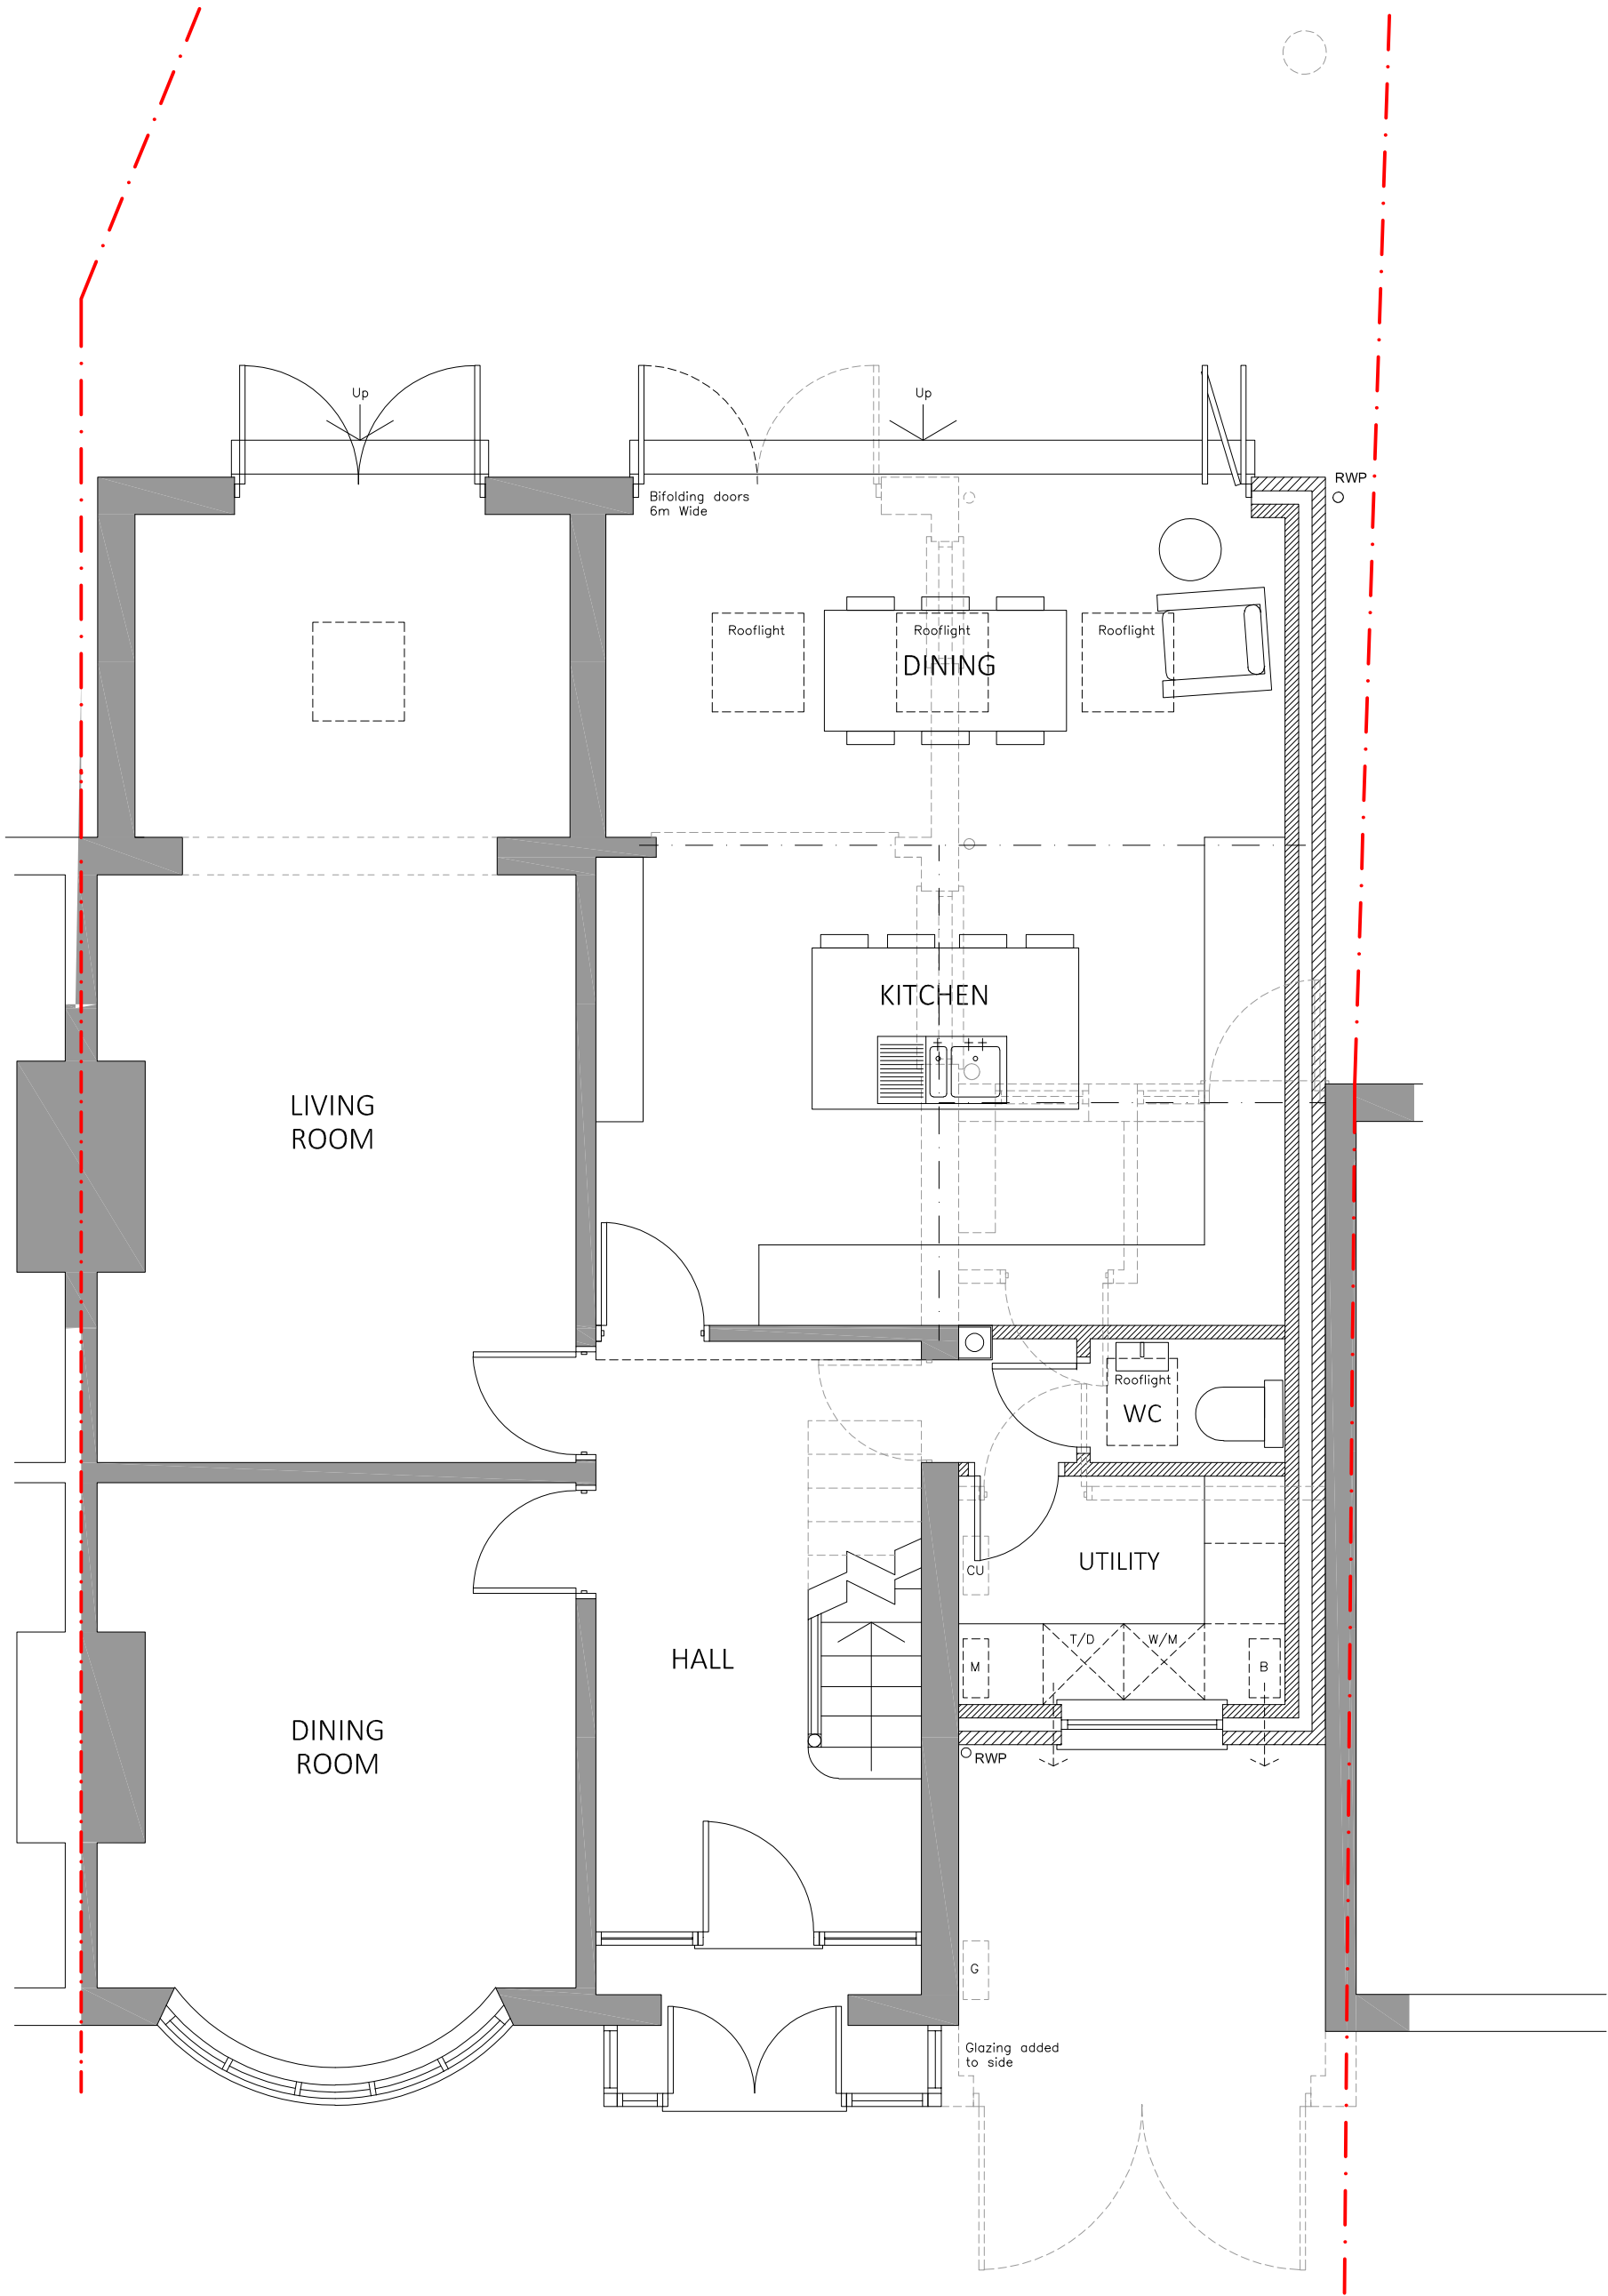

FOR DISCUSSION

Project
112 FOG LANE
DIDSBURY
MANCHESTER
M20 6SP

Title
PROPOSED GROUND FLOOR PLAN

Scale 1:50@ A3	Date OCTOBER 2020
Drawn SB	Checked -
Drawing Number 6969_PL04	Revision -

SMASHBOX

97 Alderley Road | Wilmslow | Cheshire | SK9 1PT
ARCHITECTURE DESIGN PLANNING
T. 01625 466 557 E. hello@smashboxarchitecture.com
www.smashboxarchitecture.com