


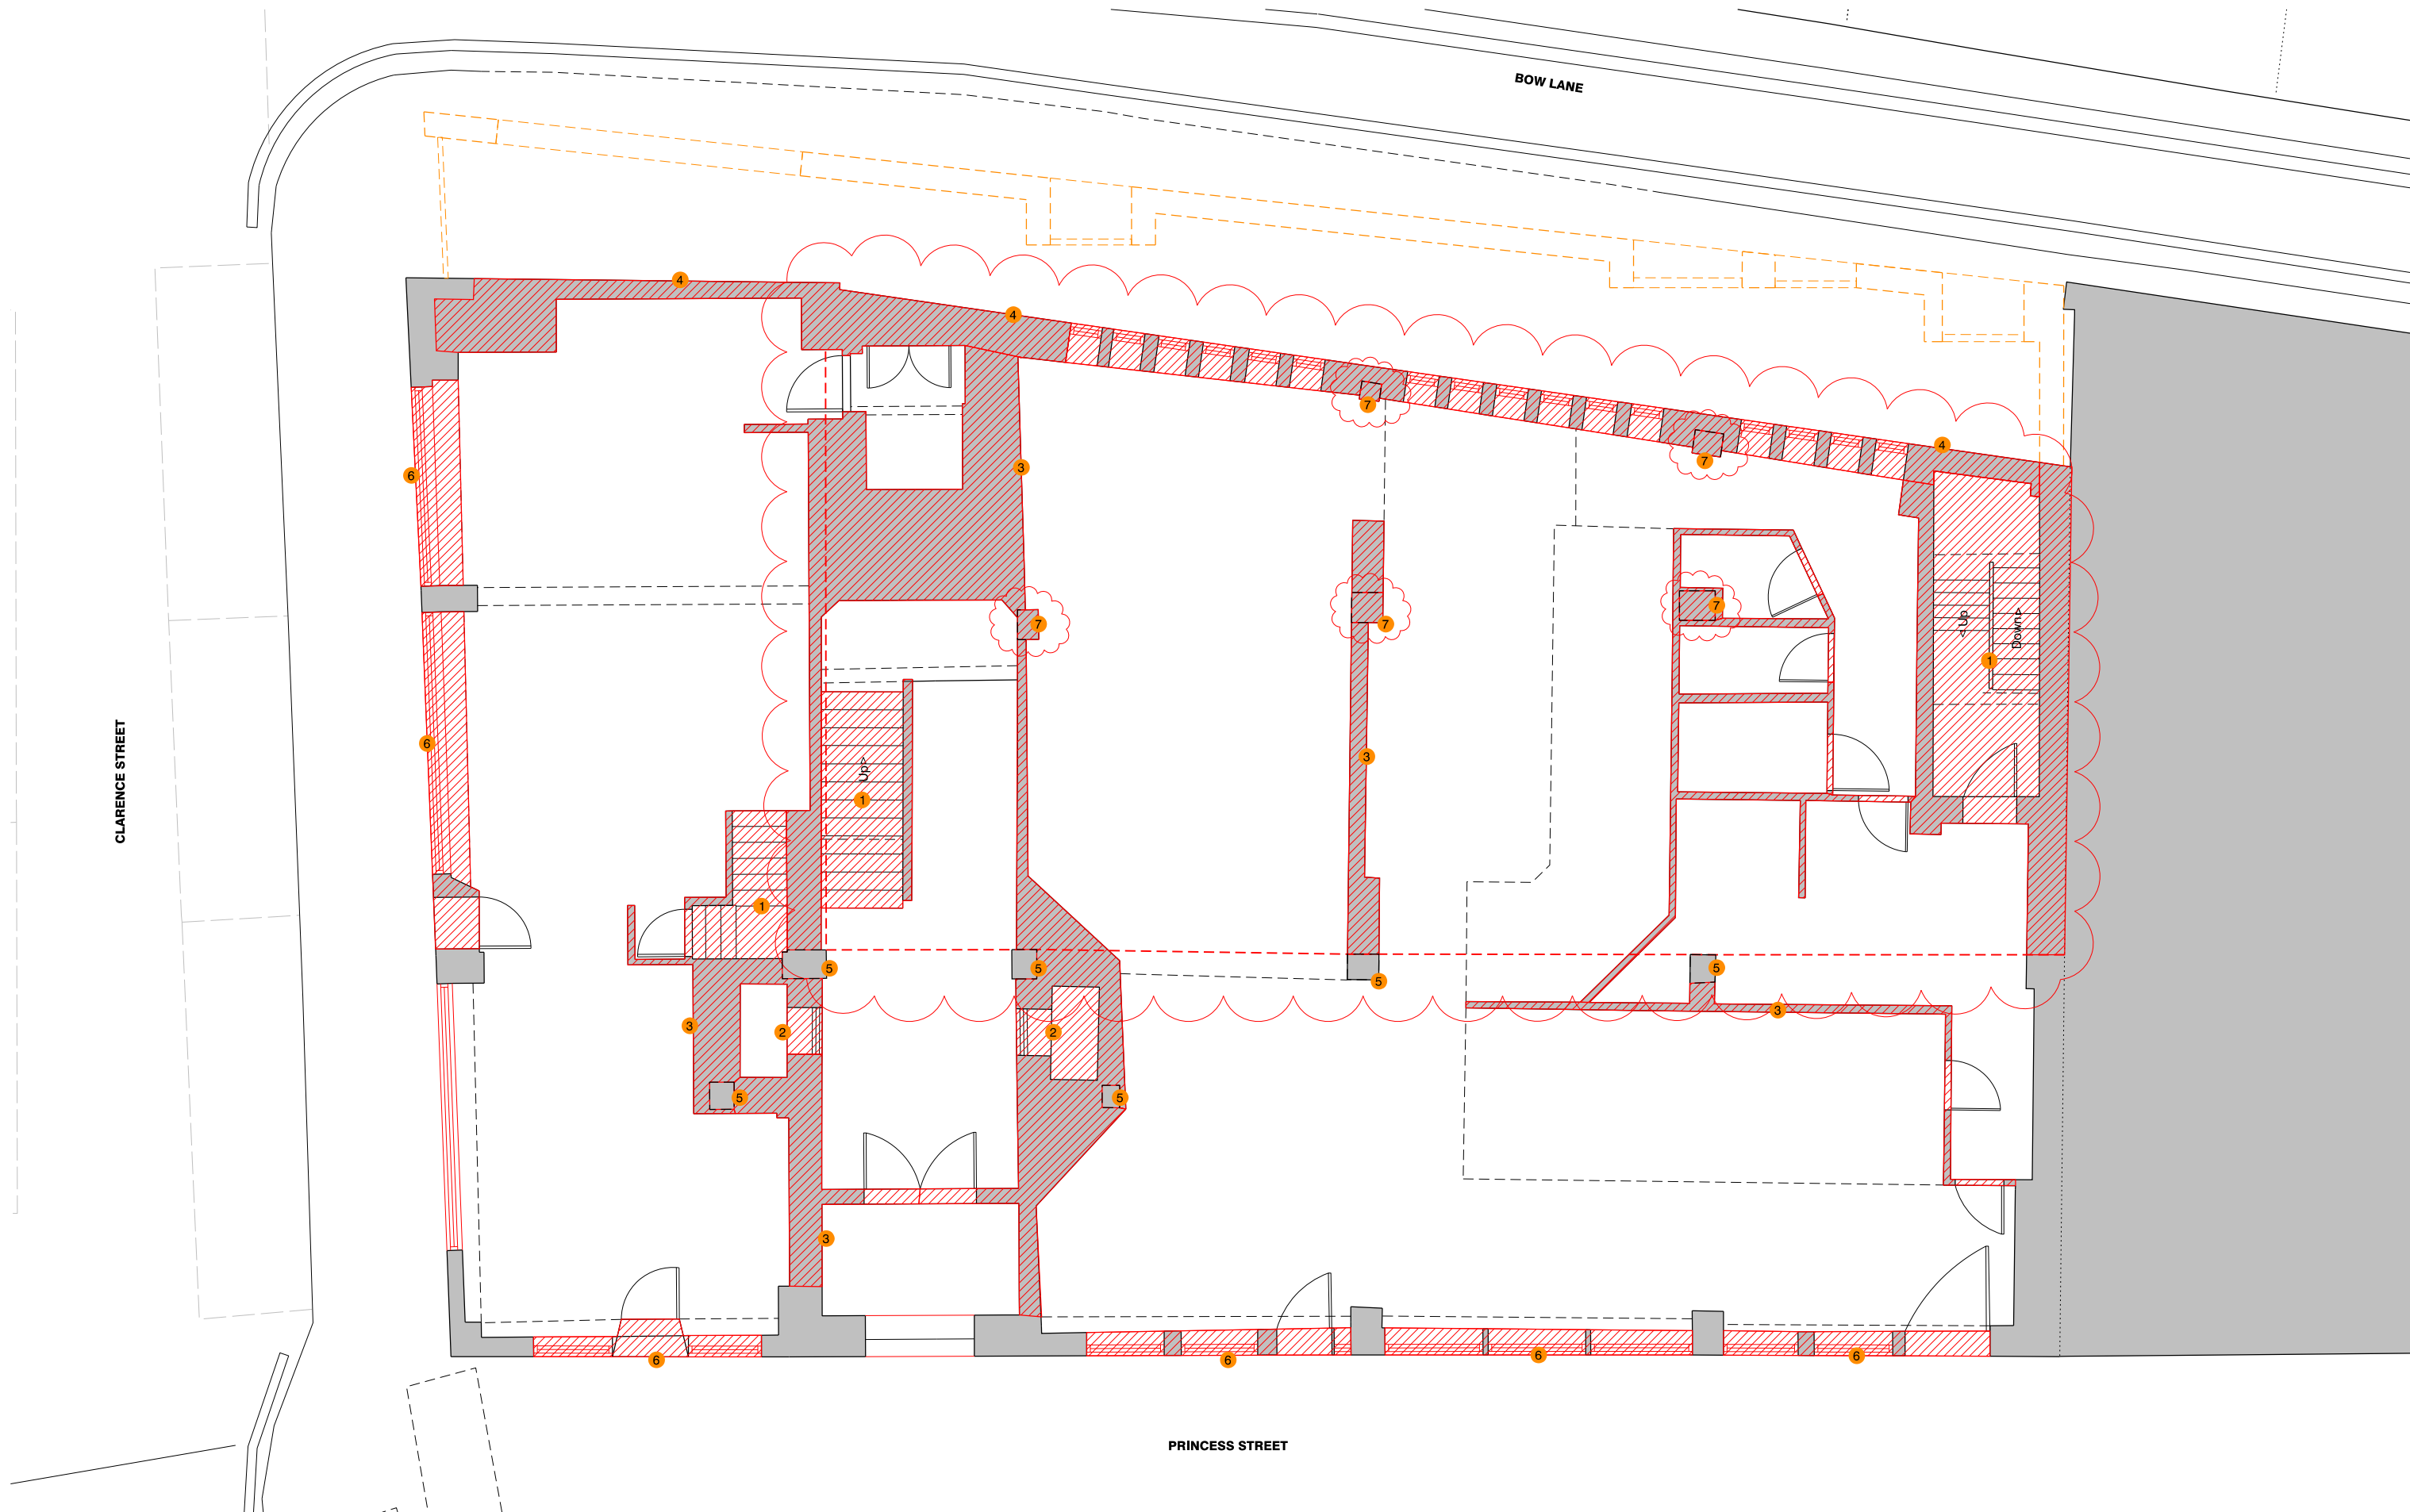

revision: date: note:
P01 20190425 planning submission
P02 20201211 nma - additional demolition works

- 1 removal of existing staircase
- 2 removal of existing lift
- 3 removal of all existing partitions and accommodation
- 4 removal of external wall
- 5 retain existing steel structure

- 6 removal of existing shop front windows and entrances
- 7 removal of existing steel structure



project
4* hotel on princess street, manchester
job no.
7415
title
existing ground floor plan - demolition
scale
1:100 @ A3
drawing no.
al(05)0002

in association with
LEACH RHODES WALKER
ARCHITECTS
www.lrw.co.uk
stephenson
STUDIO
architects planners interiors

3 riverside mews
4 commercial street
manchester, M15 4RQ
www.stephenson-studio.com
mail@stephenson-studio.com
t +44 (0)161 832 0244