


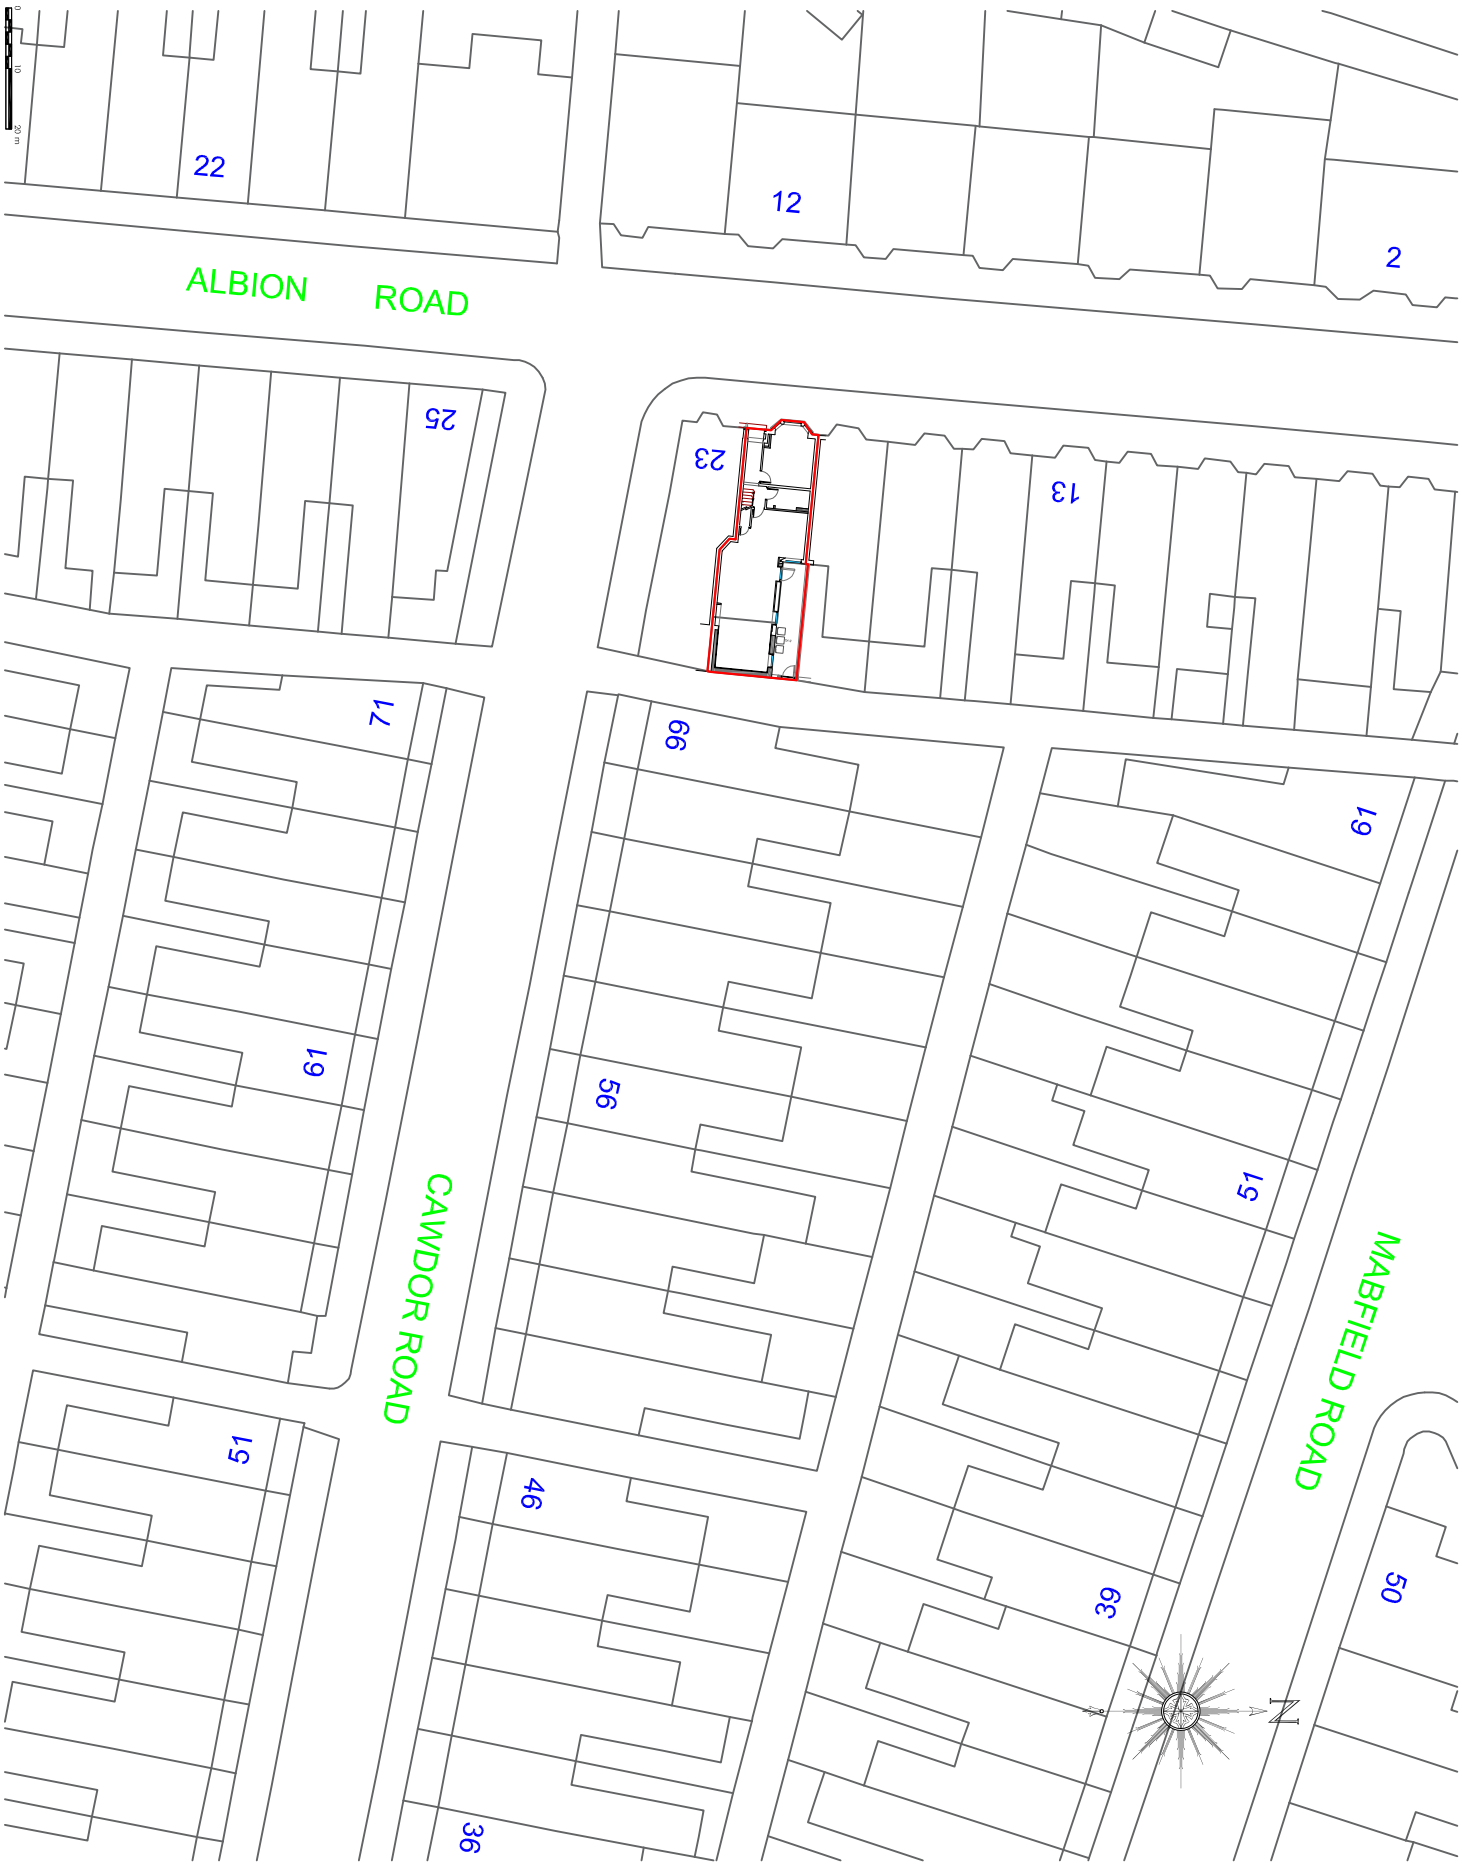

PROJECT REF
20120

DRAWING REF
220

SCALE
1:500 @ A4

DATE
NOV '20

CLIENT
MR J SMILES
21 ALBION ROAD
FALOWFIELD
MANCHESTER
M14 6LT

PROJECT
SINGLE STOREY REAR EXTENSION
DOWNSTAIRS CONVERSION
INTERNAL REMODELING

DRAWING TITLE
PROPOSED SITE PLAN

PLANNING



BLUECHIP ARCHITECTS

07999 294 675

DESIGN@BLUECHIP-ARCHITECTURE.CO.UK
WWW.BLUECHIP-ARCHITECTURE.CO.UK
LOWRY HILL, 1 LEEBRI, 1 MANCHESTER, 1 M2 4BN

ISSUED FOR PLANNING APPROVAL

04/02/21

DO NOT SCALE FROM THIS DRAWING. COPIES OF THIS DRAWING ARE NOT VALID FOR ANY PURPOSES. ANY REPRODUCTION OF THIS DRAWING WITHOUT THE WRITTEN PERMISSION OF BLUECHIP ARCHITECTS IS STRICTLY PROHIBITED.